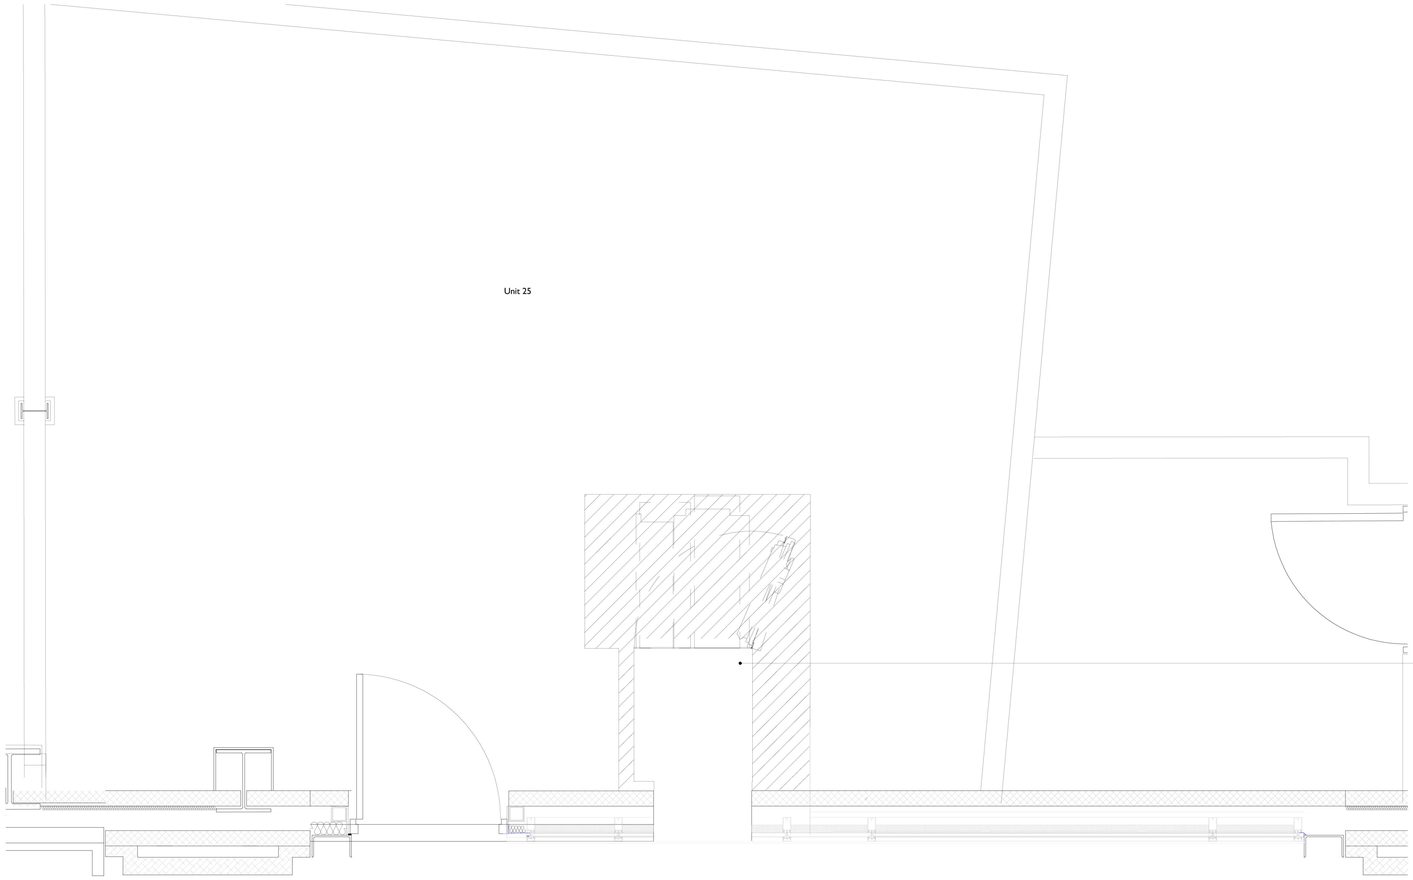

Unit 25 Proposed ATM Plan
1:20

Unit 25 Proposed ATM Elevation
Dantzic Screet
1:20

INDICATIVE ONLY

Notes

1. Do not scale off this drawing
2. Drawing to be read in conjunction with the specification and all relevant drawing information
3. Contractor to check all dimensions on site
   Comprehensive Design Architects to be advised of any discrepancies between this drawing and site conditions immediately
4. Dimensions are in millimetres unless otherwise stated

Registered Office : Comprehensive Design Architects Limited
16 Moray Place EDINBURGH EH3 6DT
Registered in Scotland : SC311114

© Comprehensive Design Architects Ltd. All rights reserved

CONSTRUCTION (DESIGN AND MANAGEMENT) REGULATIONS 2015

This drawing is to be read in conjunction with CDA's Standard Hazard and Risk Assessment of architectural matters (CDM) series drawings.

Works to be carried out in accordance with the Construction Phase plan prepared by the Principal Contractor.

Note:

Drawings based on archive and limited survey information prepared by others and therefore accuracy cannot be guaranteed. Contractor to be responsible for site size dimensions prior to undertaking works and ordering materials.

Any elements relating to curtain walling - subject to specialist contractor's design proposals.

Rev	Date	Description	drwn	chkd

internal job no
G1707
dwg no
PWM-CDA-01-ZZ-DR-A-SK-0137
revision
P1

Comprehensive Design Architects

299 West George Street Glasgow G2 4LF
T: 0141 226 2226 www.cda-group.co.uk

client
DTZ INVESTORS

key plan

project
PRINTWORKS
MANCHESTER

title
PROPOSED UNIT 25
ATM LOCATION

date	scale	drawn by	checked by
06.02.24	as noted@A1	DO	MJ

status
INFORMATION

internal job no
G1707
dwg no
PWM-CDA-01-ZZ-DR-A-SK-0137
revision
P1