



London Taxi TX4 Euro 5 (2007)	
Overall Length	4.580m
Overall Width	1.800m
Overall Body Height	1.739m
Min Body Ground Clearance	0.254m
Max Track Width	1.657m
Lock to lock time	4.00s
Wall to Wall Turning Radius	4.265m

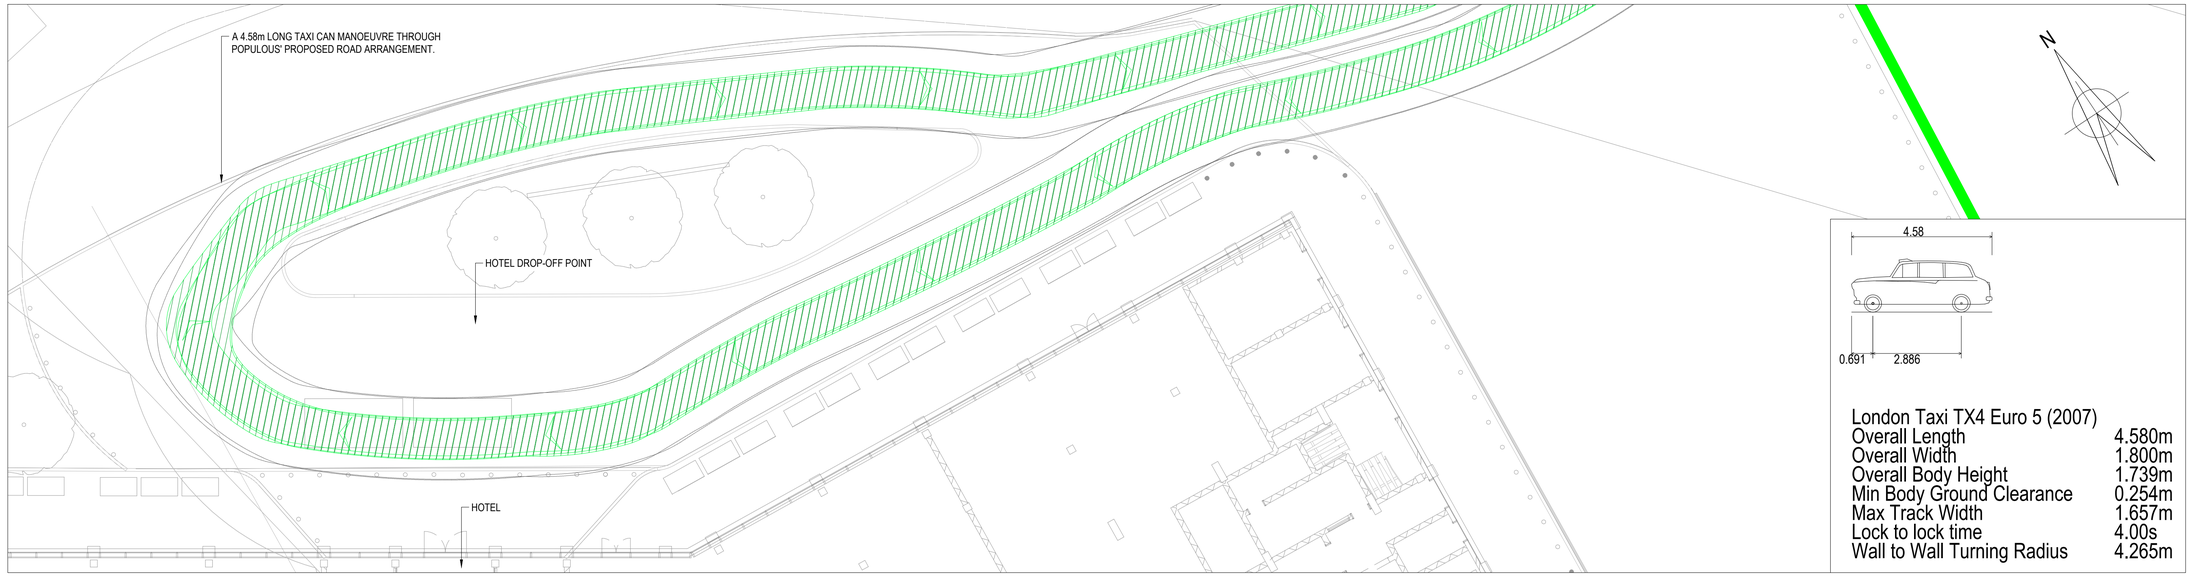

Standard Design Vehicle (SDV)	
Overall Length	4.800m
Overall Width	2.000m
Overall Body Height	1.950m
Min Body Ground Clearance	0.100m
Track Width	2.000m
Lock to lock time	4.00s
Wall to Wall Turning Radius	6.000m

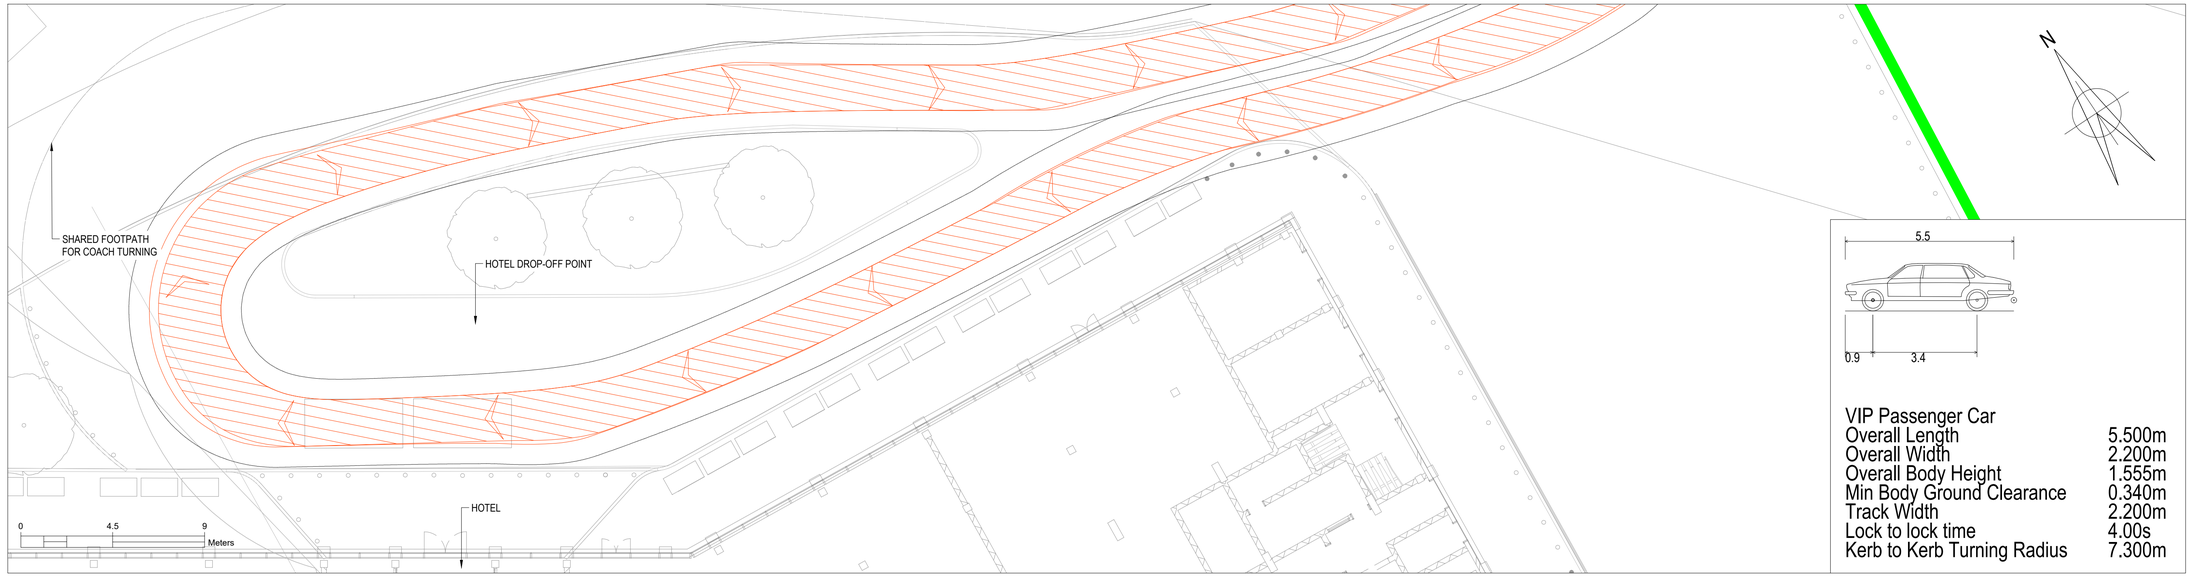

VIP Passenger Car	
Overall Length	5.500m
Overall Width	2.200m
Overall Body Height	1.555m
Min Body Ground Clearance	0.340m
Track Width	2.200m
Lock to lock time	4.00s
Kerb to Kerb Turning Radius	7.300m

© Buro Happold Limited or its group companies.
All Rights reserved. Buro Happold and its group companies assert (unless otherwise agreed in writing) their rights under s.77 to 89 of the Copyright, Designs and Patents Act 1988.

DO NOT SCALE THIS DRAWING.

HEALTH AND SAFETY INFORMATION

IN ADDITION TO THE HAZARDS/RISKS NORMALLY ASSOCIATED WITH THE TYPES OF WORK DETAILED ON THIS DRAWING, NOTE THE FOLLOWING

CONSTRUCTION.

CONSTRUCTION ACTIVITIES IN CLOSE PROXIMITY TO LOW PRESSURE GAS MAIN

MAINTENANCE/CLEANING/OPERATION.

DECOMMISSIONING/DEMOLITION.

NOTES:

1. ALL DIMENSIONS ARE IN METERS UNLESS STATED OTHERWISE.
2. THIS DRAWING IS TO BE READ IN CONJUNCTION WITH ALL OTHER RELEVANT DRAWINGS.
3. THE DRAWING IS BASED ON:
   - LANDSCAPE ARCHITECT'S LAYOUT (NSE-POP-ZZ-ZZ-GA-A-00600) RECEIVED FROM POPULOUS ON 11/04/2023;
   - TOPOGRAPHICAL SURVEY (19D065) DATED JUNE 2 2019.

LEGEND:

- TAXI (4.58m LONG)
- STANDARD DESIGN VEHICLE (4.80m LONG)
- VIP PASSENGER (5.5m LONG)
- 1m EASEMENT FROM VEHICLE PROFILE

Rev	Description	Date	Iss'd	Rev'd	App'd
P01	FOR INFORMATION	13.07.2023	AM	CM	NH

PLANNING

Project Stage

PLANNING

Status of Drawing

BURO HAPPOLD

3 Wellington Place
Leeds
LS1 4AP
UK

Tel: +44 (0)113 204 2200
Fax: +44 (0)870 787 4144
Email: 053810@burohappold.com
Web: www.burohappold.com

Client	*MANCHESTER CITY FOOTBALL CLUB*
Architect	*POPULOUS*
Project	**MCFC NORTH STAND**
Drg Title	VEHICLE TRACKING HOTEL DROP-OFF SHEET 1

Job No.	Scale@A1
053810	1:150

Drawn/Designed By.	Checked By.	Approved By.
AM	CM	NH

Drawing No.	Revision
NSE-BHE-XX-XX-DR-C-002201	P01

Ann Murray P:\053810 MCFC North Stand\Off Cross - Install\1. Sheet\SNSE-BHE-XX-XX-DR-C-002201.dwg