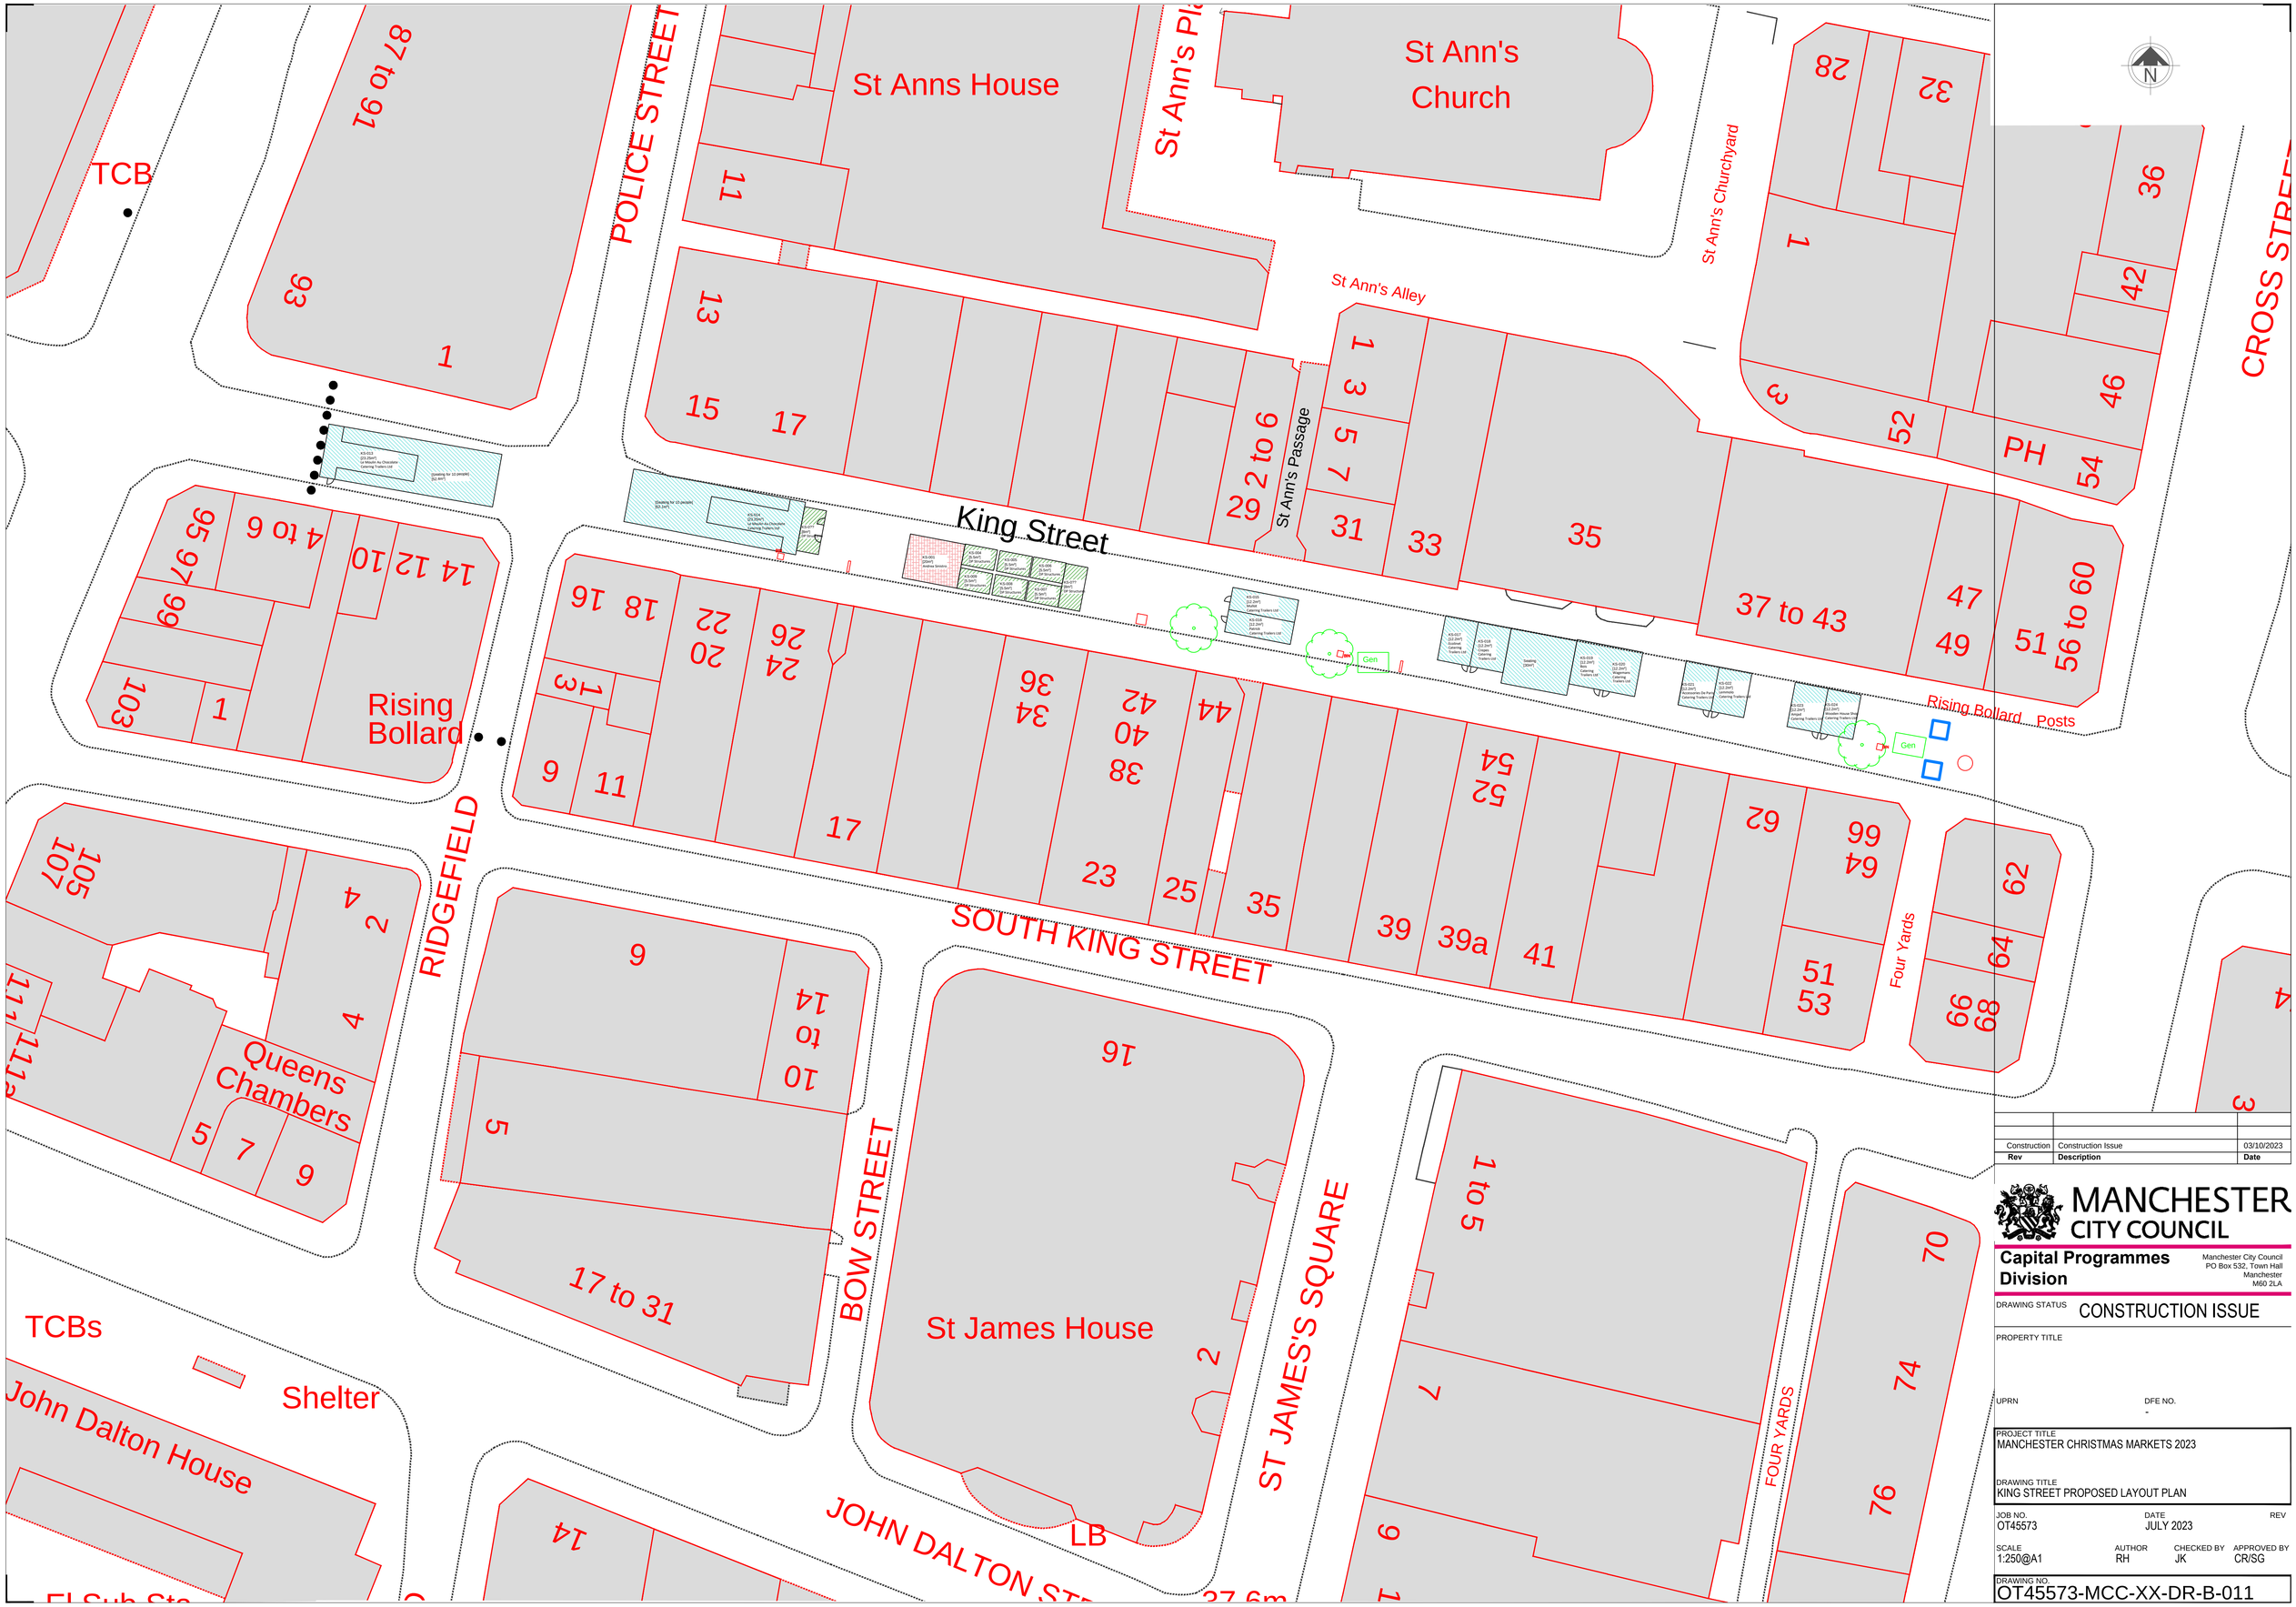


Rev	Description	Date
Construction	Construction Issue	03/10/2023

MANCHESTER CITY COUNCIL

Capital Programmes Division

Manchester City Council
PO Box 532, Town Hall
Manchester
M60 2LA

DRAWING STATUS: CONSTRUCTION ISSUE

PROPERTY TITLE

UPRN

DFE NO.: -

PROJECT TITLE: MANCHESTER CHRISTMAS MARKETS 2023

DRAWING TITLE: KING STREET PROPOSED LAYOUT PLAN

JOB NO.	DATE	REV
OT45573	JULY 2023	

SCALE	AUTHOR	CHECKED BY	APPROVED BY
1:250@A1	RH	JK	CR/SG

DRAWING NO.: OT45573-MCC-XX-DR-B-011