




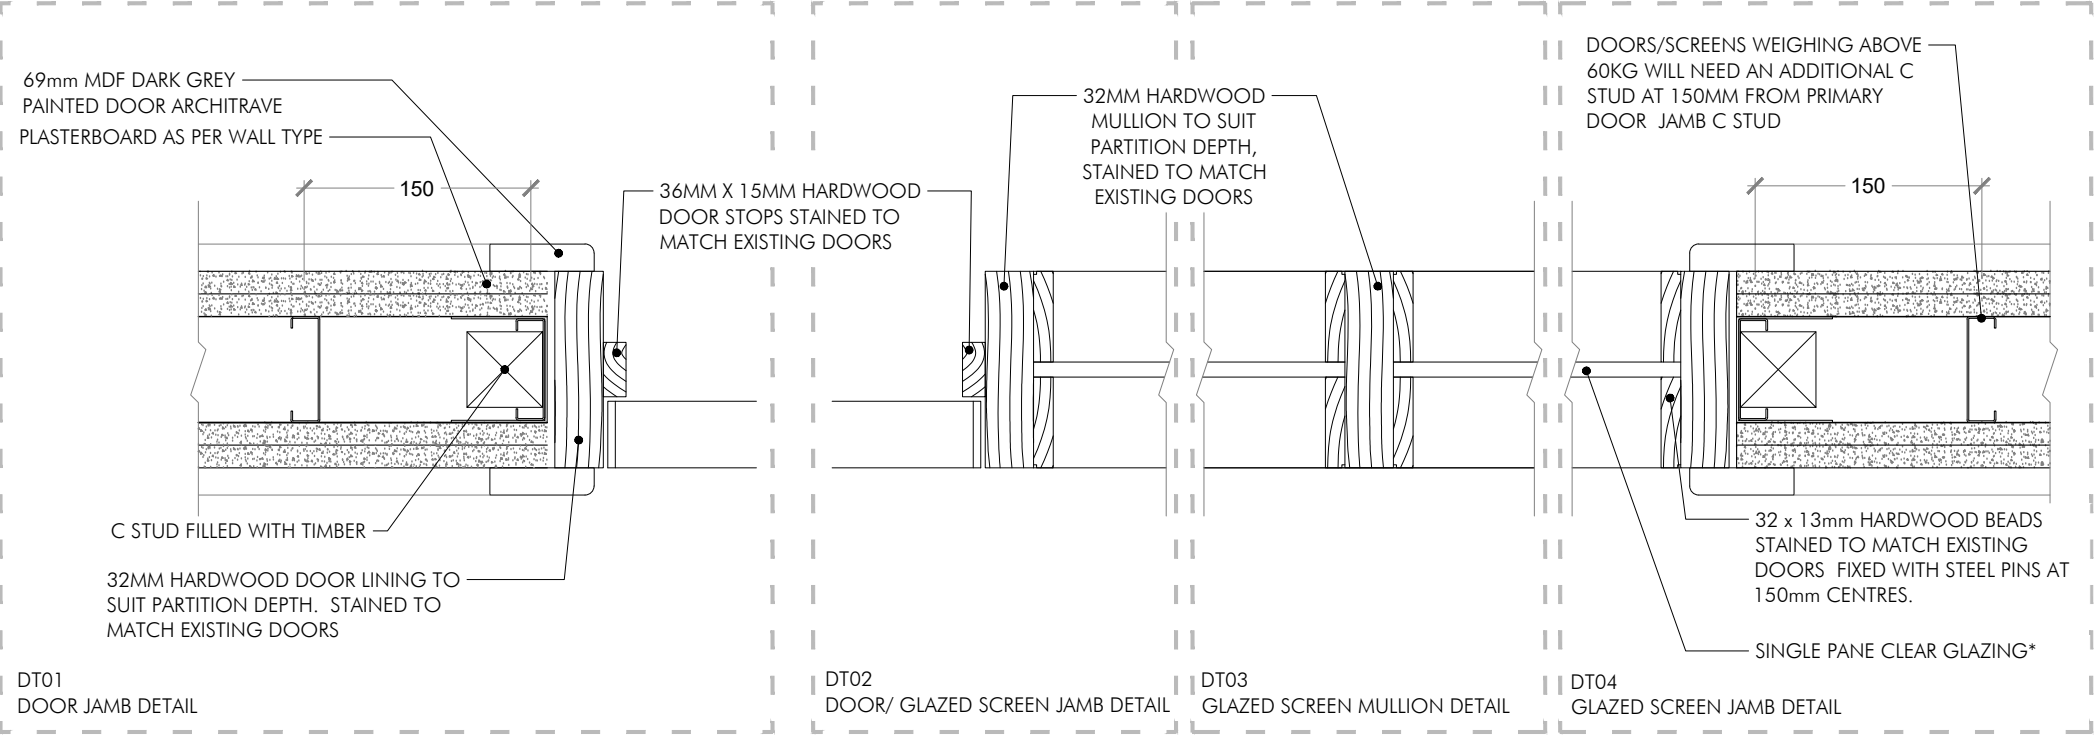


NON FIRE RATED TYPICAL DOOR AND GLAZED SCREEN
PLAN DETAILS
SCALE 1:5

*ANY GLAZING LESS THAN 800mm ABOVE FINISHED FLOOR LEVEL, MUST BE GLAZED WITH EITHER TOUGHENED OR LAMINATED GLASS, AS DEFINED IN BS6206 1981 CLAUSE 5:3 AND BS EN 12600 SECTION 4 SPECIFICATION FOR IMPACT PERFORMANCE REQUIREMENTS FOR FLAT SAFETY GLASS AND SAFETY PLASTICS FOR USE IN BUILDINGS AND MARKED WITH THE BS KITE MARK ACCORDINGLY.

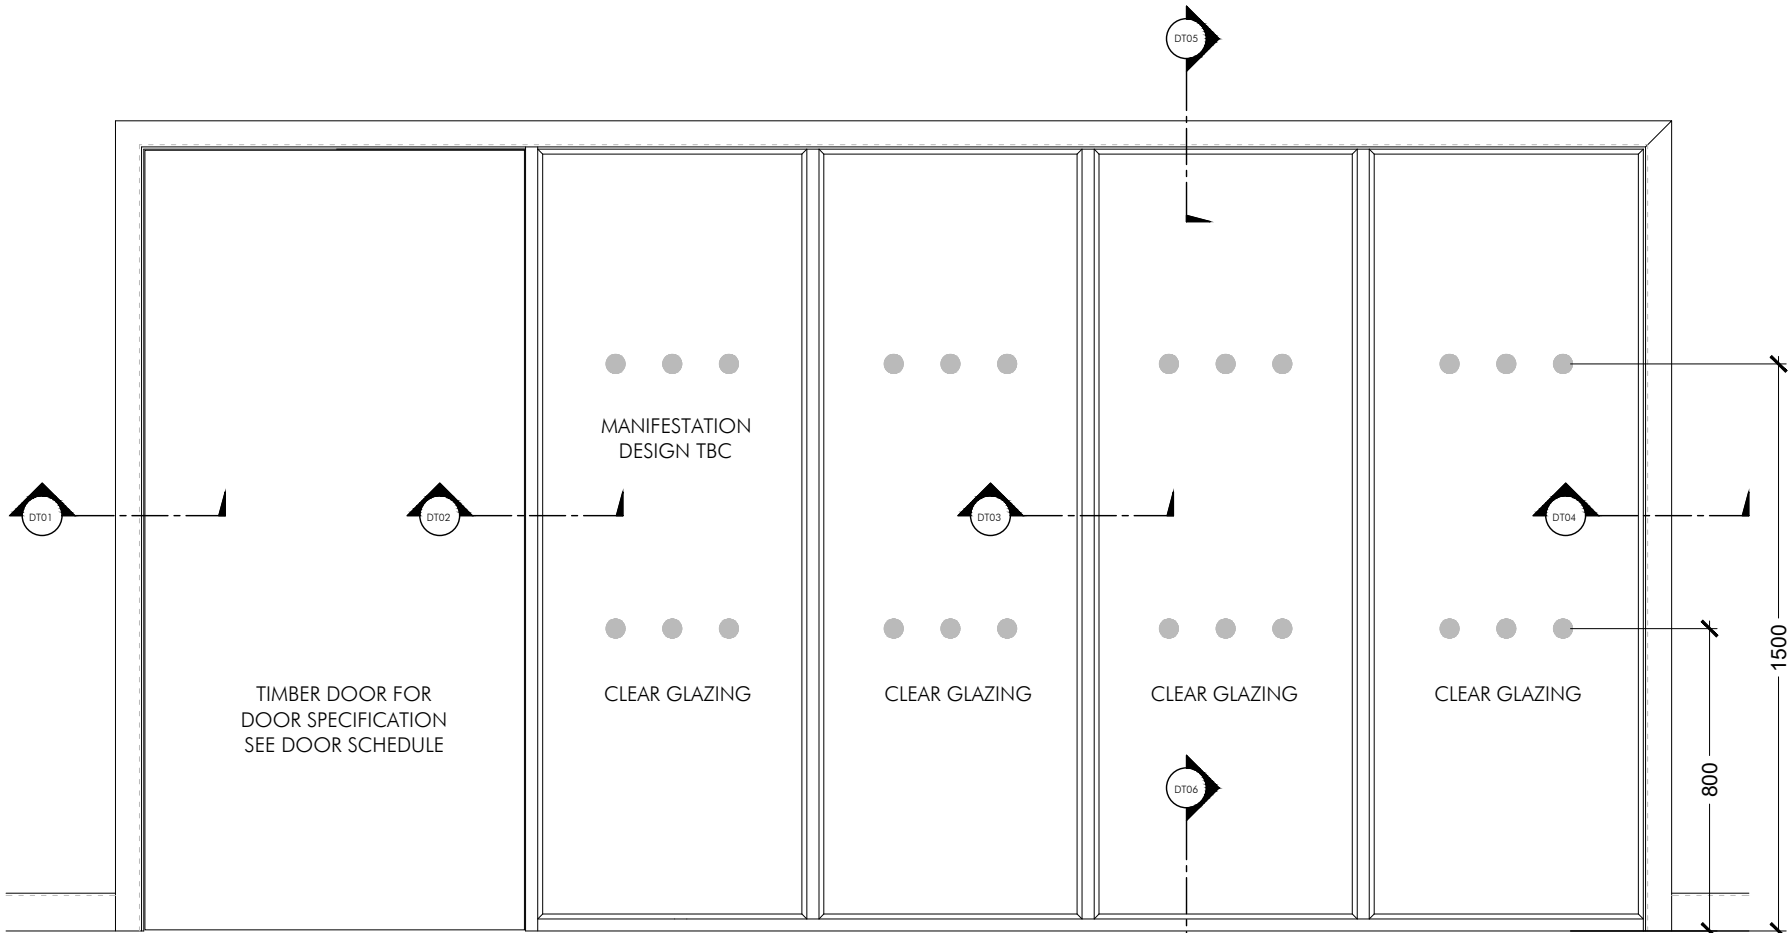

TYPICAL DOOR AND GLAZED SCREEN ELEVATION
DETAIL KEY
SCALE 1:20

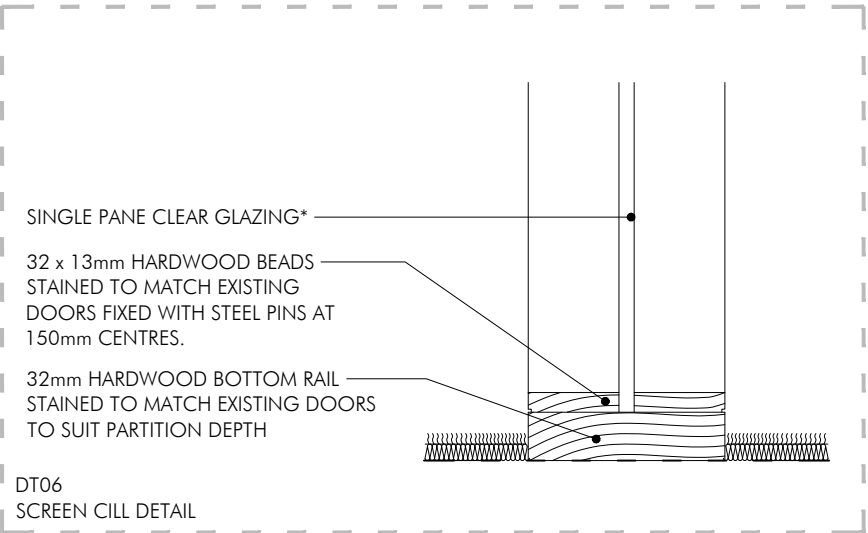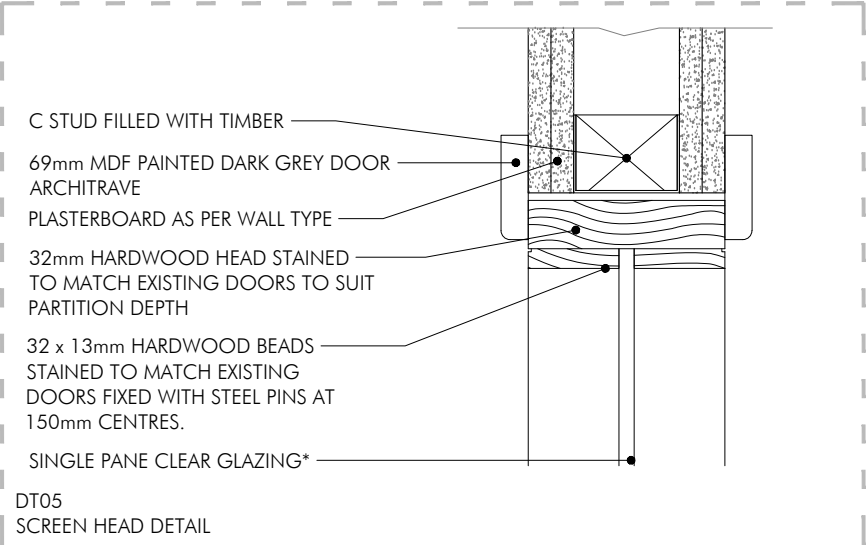

NON FIRE RATED
GLAZED SCREEN
SECTION DETAILS
SCALE 1:5

CONSTRUCTION ISSUE	DMH DRAWN	DRAWN REVISION	DATE	VER
	PROJECT		TRUMAN VICTORIA MILL PHASE 2	
	TITLE		NON FIRE RATED GLAZED SCREEN DETAILS	
	SCALE		1:5 AND 1:20 @ A3	
	JOB No TRU01	DRAWING No AD31	REV //	
AP ALLISON PIKE ARCHITECTS & DESIGNERS 7 Buxton Road West, Disley, Stockport, Cheshire, SK12 2AE. Website: www.allisonpike.com Telephone: 01663 763000 Facsimile: 01663 766772 Email: studio@allisonpike.com				
© Allison Pike Partnership Limited.				