

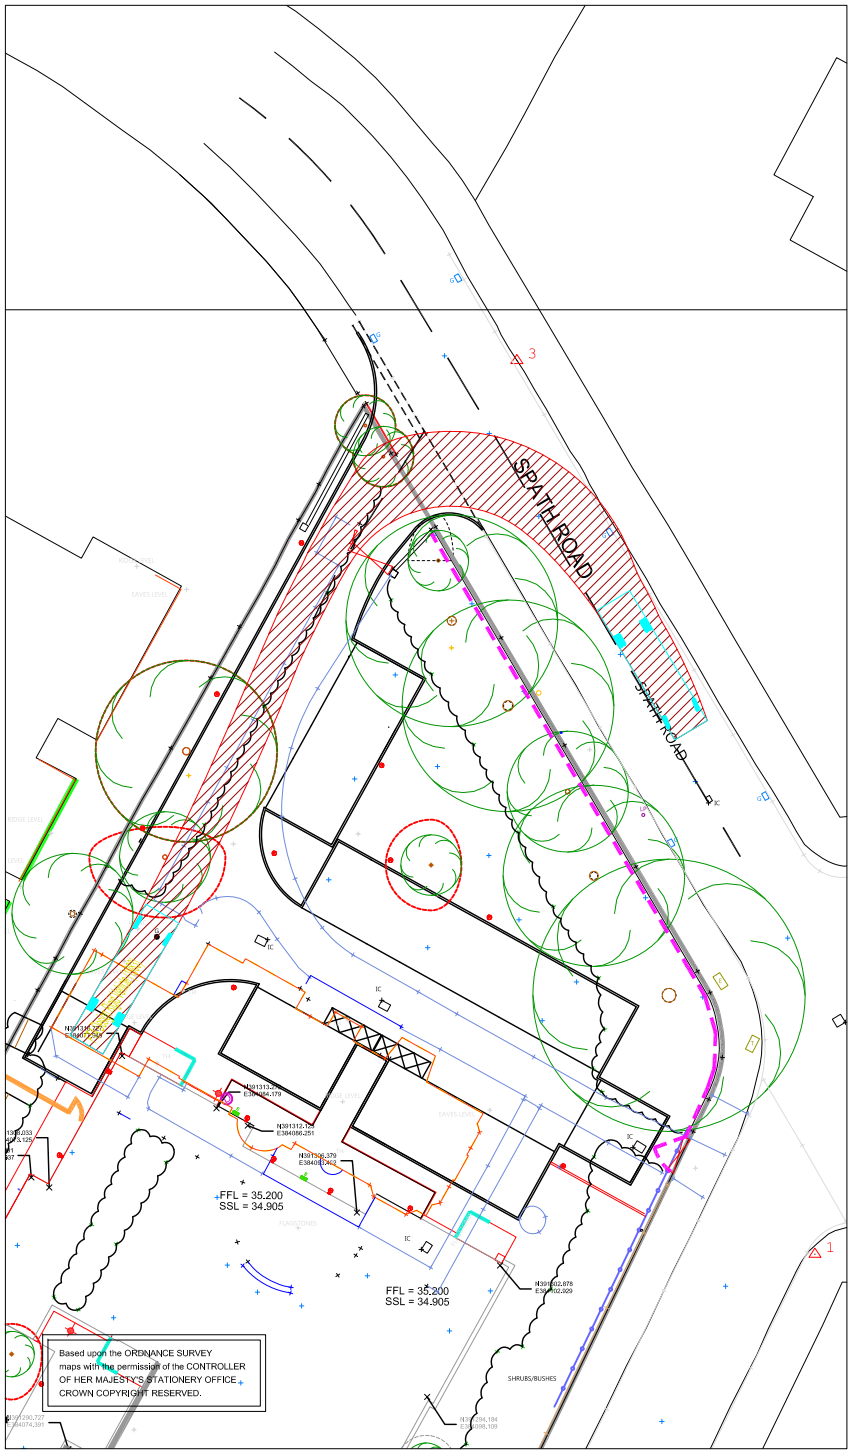


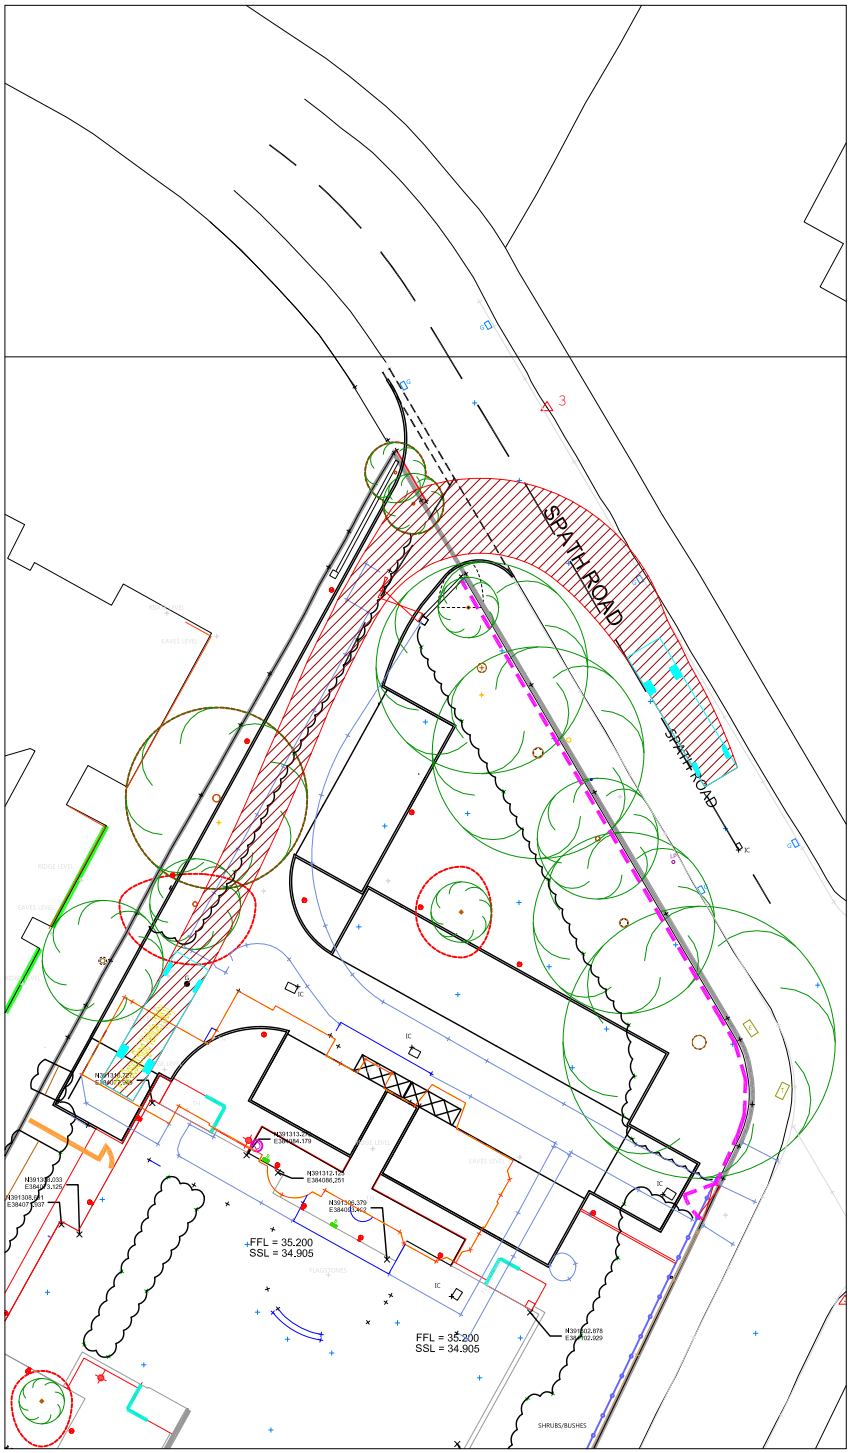

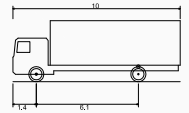

FTA Design HG Rigid Vehicle (1998)

Overall Length	10.000m
Overall Width	2.500m
Overall Body Height	3.645m
Min Body Ground Clearance	0.440m
Track Width	2.470m
Lock to Lock Time	3.00s
Kerb to Kerb Turning Radius	11.000m

tthc
the Traffic, Transport & Highway Consultancy

Offices at:
Manchester - St James' Building, Oxford Street, Manchester, M1 6EJ (Tel 0161 235 8600 - Fax 0161 235 8601)
London - Mayfair Point, 34 South Molton Street, London, W1K 5RG (Tel 0207 344 9700 - Fax 0207 409 7308)

PROJECT

SPATH ROAD, DIDSBURY

DRAWING TITLE

PROPOSED ACCESS
10M RIGID VEHICLE
SWEPT PATH ANALYSIS

CLIENT

SCALE	PAPER SIZE	DATE
1:500	A4	17.11.2023
DRAWN BY	AUTHORISED BY	DRAWING NUMBER
GB	NA	M21029-A-17-001

LAYOUT 4

REVISION

WORKING