

7374 - MOXY MANCHESTER

SIGNAGE PROPOSAL

Rev C





North Facing View Looking Towards
Hardman Street



South Facing View Looking Towards
Atkinson Street



View from Little Quay Street 01



View from Little Quay Street 02



PROPOSED ILLUMINATED SIGN LOCATION

Proposed Sign


Double sided projecting light-box with BAR MOXY logo branding. Sign will sit in line with ground level and above head height.

Located at the rear of the building projecting out from the newly constructed extension facing Nandos restaurant. The doubled sided protruding light box sign will aid customers and visitors towards the building more easily with sighting from Hardman Street.



PROPOSED SIGNAGE LOCATION PLAN

Signage to be illuminated box in white with black aluminium frame and fixing details. To have vertical BAR MOXY logo to both sides. Please refer to the specification sheet for more information.

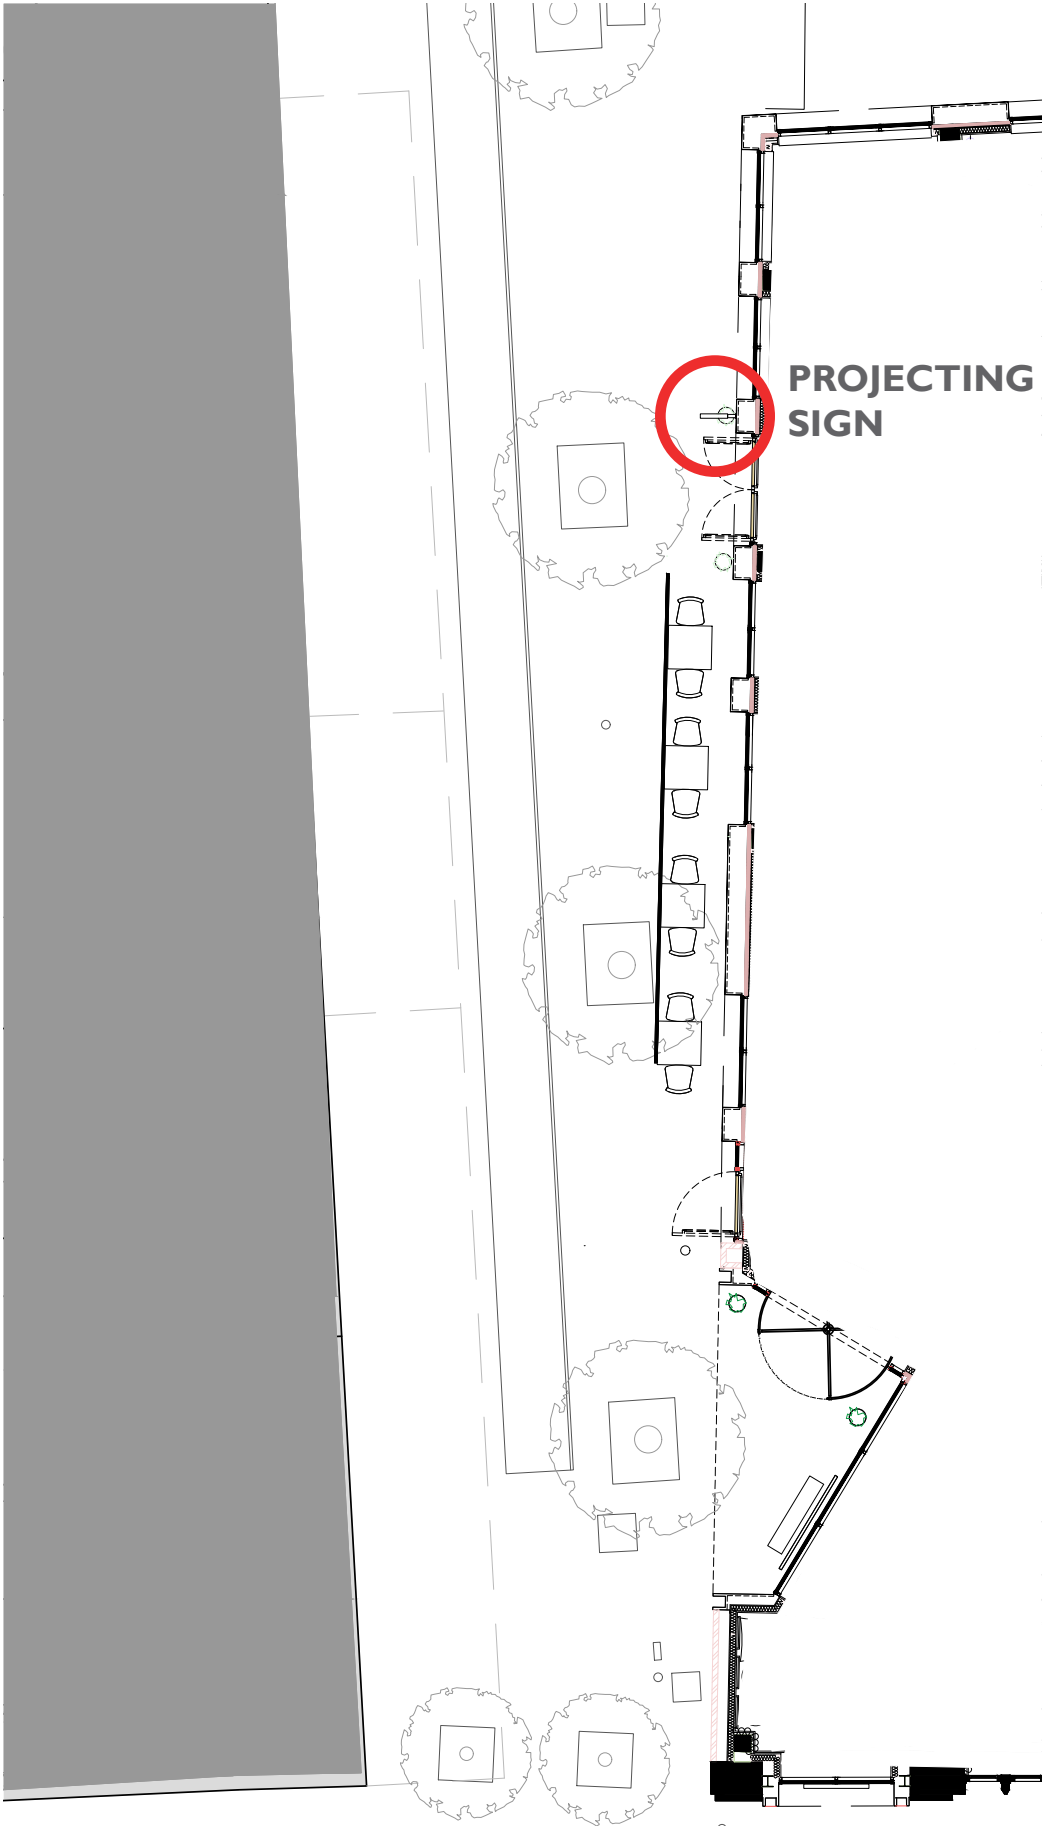

Proposed Signage Location Plan.

ILLUMINATED SIGN SPECIFICATION

Sign Specification:


- Illuminated signage box size:
H675mm x W350mm x D40mm.
- External signage with wall fixing.
- Frame material: Black Aluminium.
- Panel material: White acrylic.
- Lighting Energy Saving LED.
- Double sided BAR MOXY Logo.

NOTE: All images are for illustrative purposes only and NTS. Do not scale from this drawing. All measurements are indicative and subject to change following manufacturers detail.

Reference image.




Sign in context.

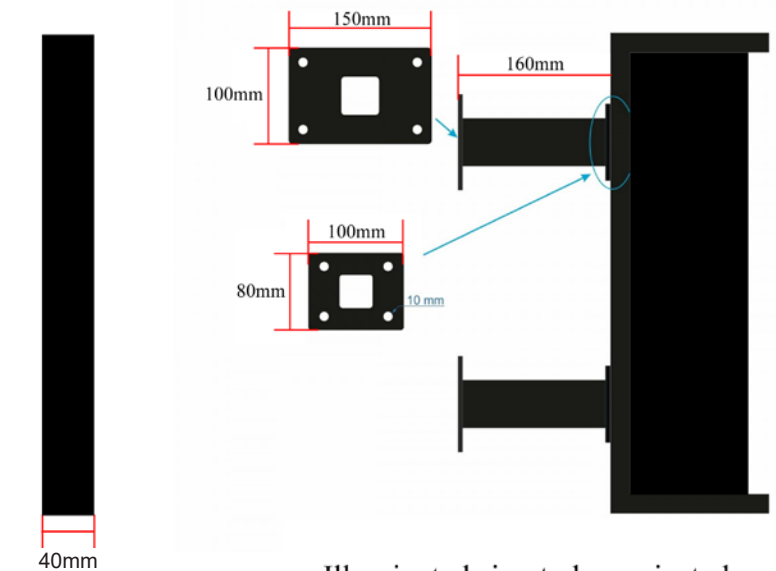

Side view

Illuminated sign to be projected away from the building approx 160mm

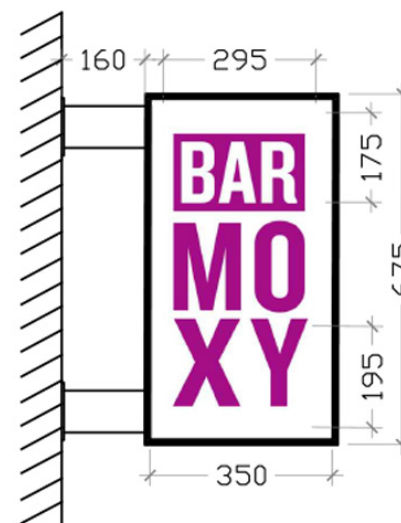

Front view with approx dimensions.



Sign with approx dimensions.



THANK YOU

