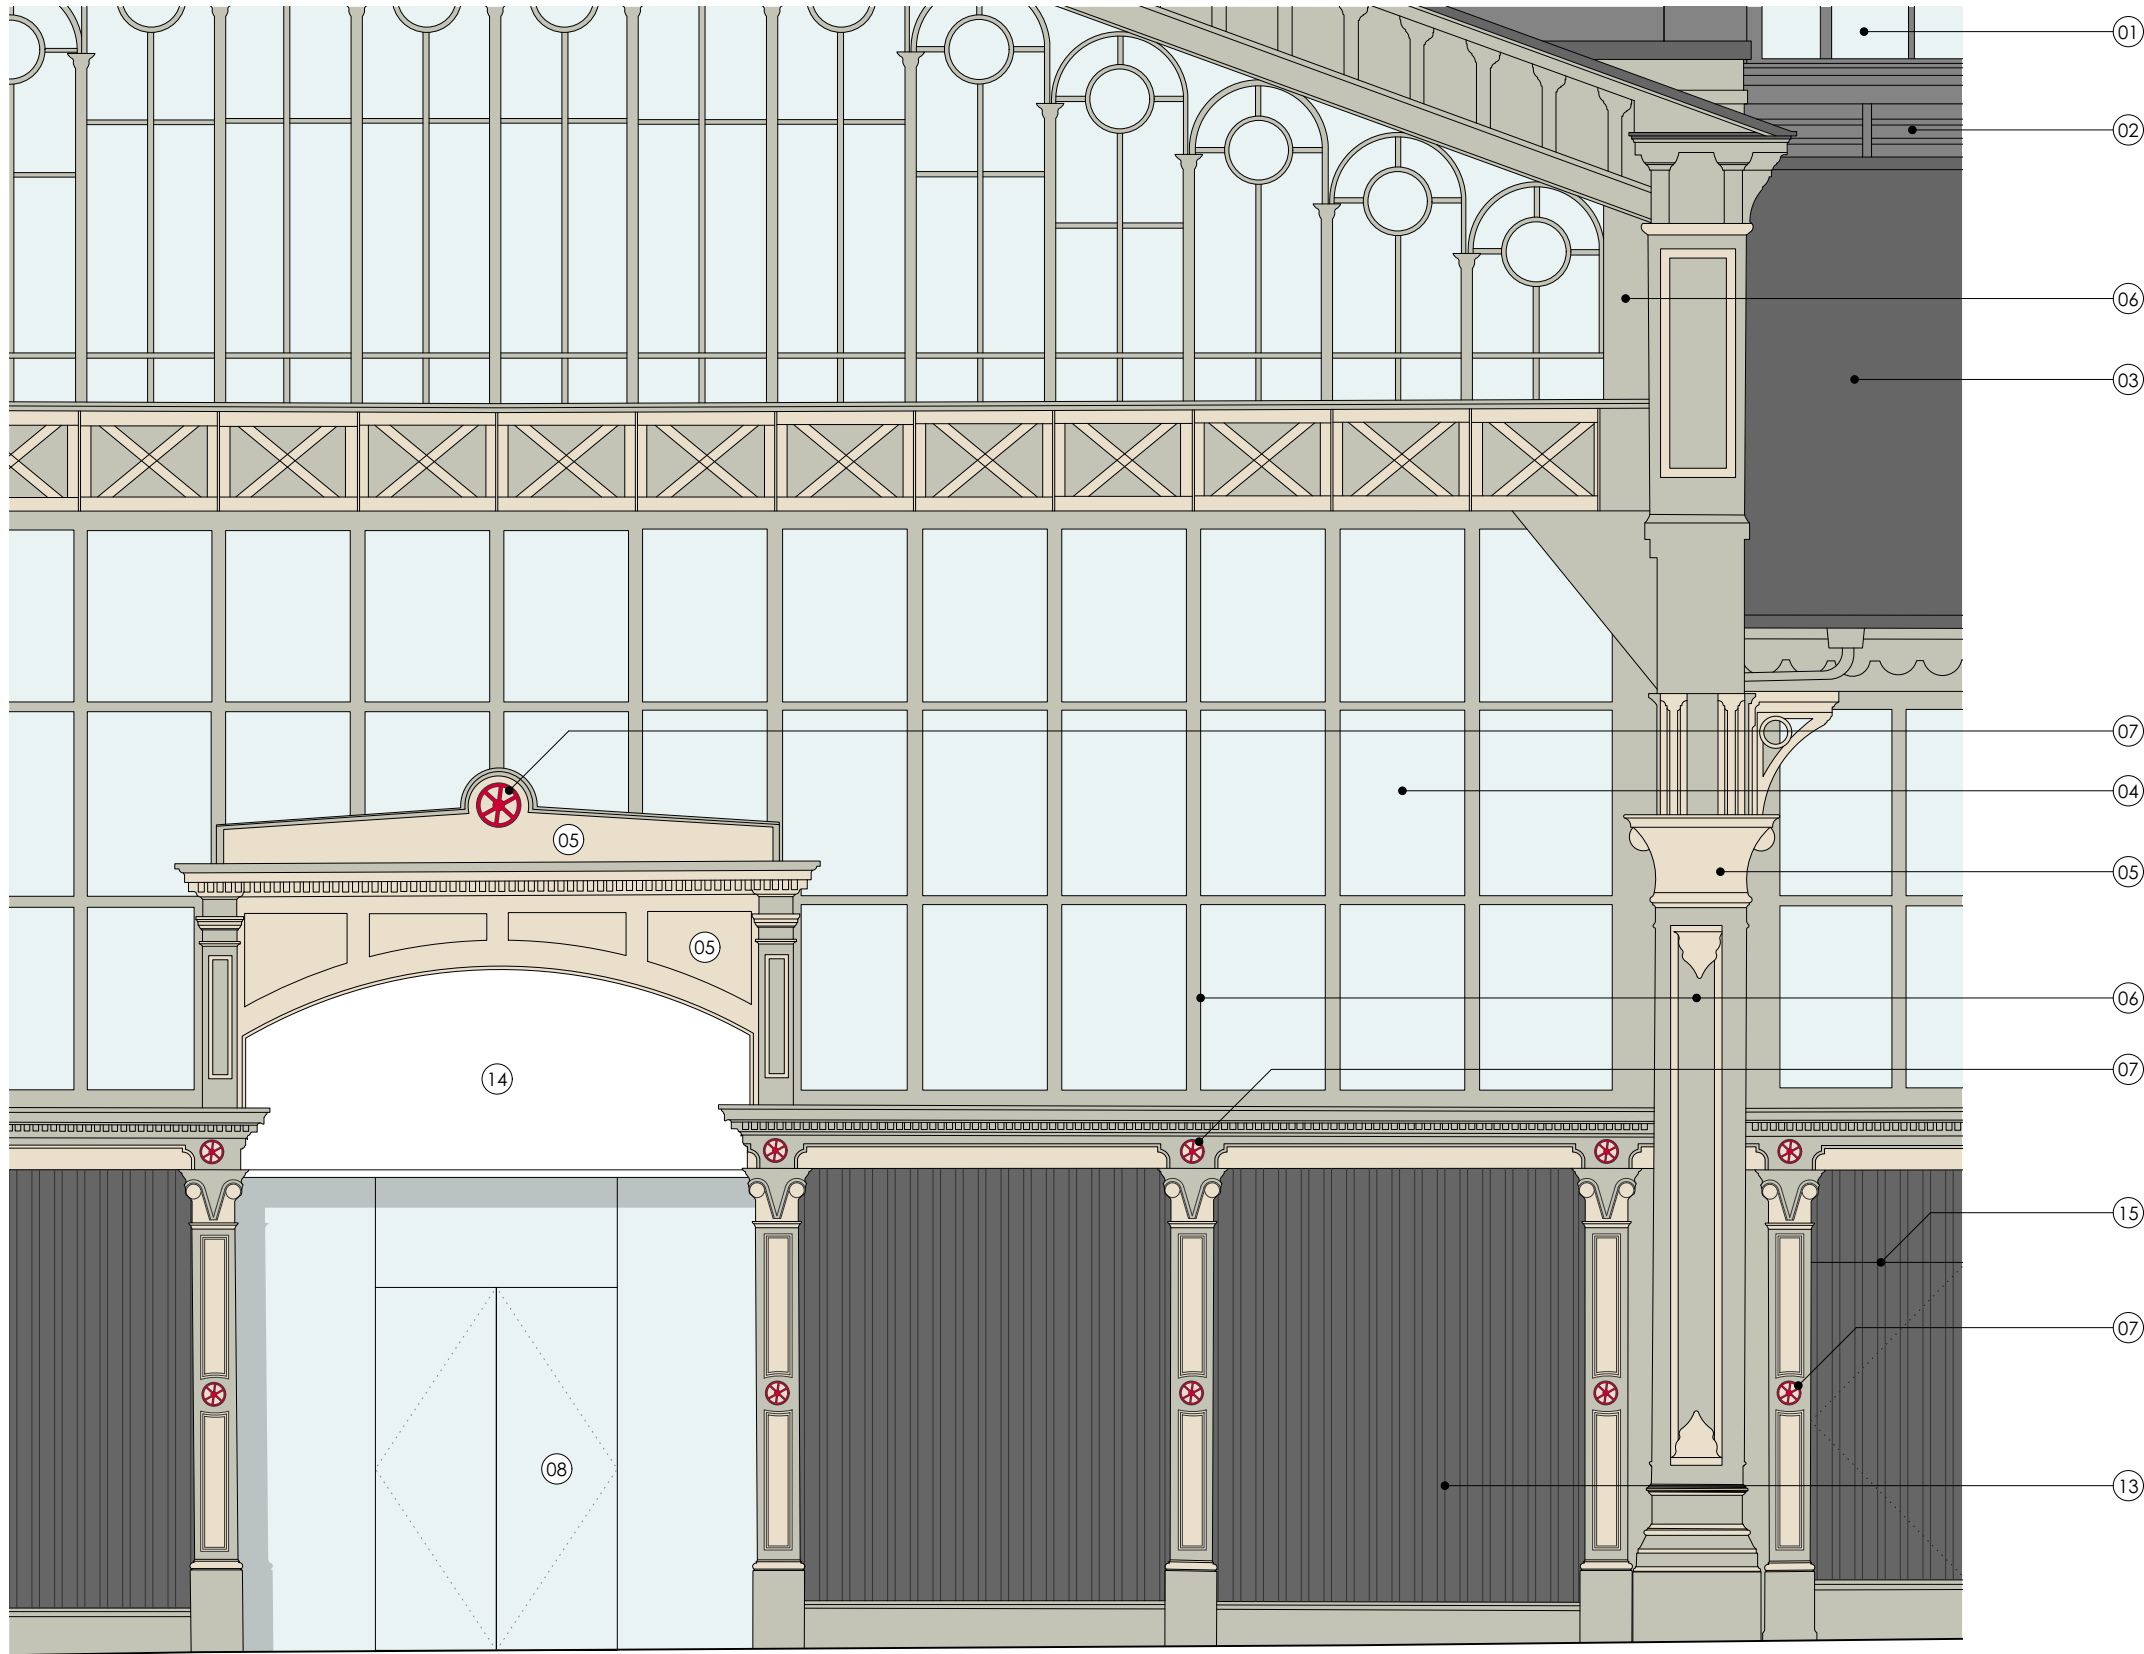


A Proposed Detailed Elevation (Liverpool Road Entrance)
1:50 at A3

 PROJECT Upper Campfield	DRAWING PROPOSED DETAILED ELEVATION		01 Existing rooflights, to be repaired/replaced 02 Existing timber louvres, locally repaired and repainted dark grey, spec tbc 03 Existing corrugated metal sheet roofing to be repaired, replaced where necessary, and a protective coating applied 04 Existing glazing replaced where damaged with like-for-like 05 Linseed paint Brouns & Co, Colour No. 3 Restoration White 06 Linseed paint Brouns & Co, Colour No. 23 Arran 07 Red painted features, Linseed paint Brouns & Co, Colour No. 32 Barn Red 08 Proposed glazed entrance door and glazed side panels 09 New corrugated metal cladding above/around new doors openings, to match existing 10 Proposed roller shutter, black to match metal corrugated cladding 11 Proposed louvres, black to match cladding 12 Proposed solid door, black to match cladding 13 Existing corrugated metal cladding, cleaned and painted, colour and spec tbc 14 Illuminated signage above main entrance door 15 New solid door , clad in corrugated metal to match existing cladding, black finish 16 Guarding to outward opening door	P3 P2 P1 STATUS REVISION	Planning Planning Planning	27/09/23 13/09/23 04/09/23 DATE	General Notes: All dimensions to be checked on site prior to commencement of any works, and/or preparation of any shop drawings. Sizes of and dimensions to any structural elements are indicative only. See structural engineers drawings for actual sizes / dimensions. Sizes of and dimensions to any service elements are indicative only. See service engineers drawings for actual sizes and dimensions. This drawing to be read in conjunction with all other Architect's drawings, specifications and other Consultants' information. All proprietary systems shown on this drawing are to be installed strictly in accordance with the Manufacturers/Suppliers recommended details. Any discrepancies between information shown on this drawing and any other contract information or manufacturers/suppliers recommendations is to be brought to the attention of the Architect. DO NOT SCALE FROM THIS DRAWING.
	SCALE 1:50 at A3	PROJECT NUMBER 23-058					
	DATE Sept 2023	DRAWING STATUS Planning					
	DWG No. UC_GE-10	REVISION P3					