
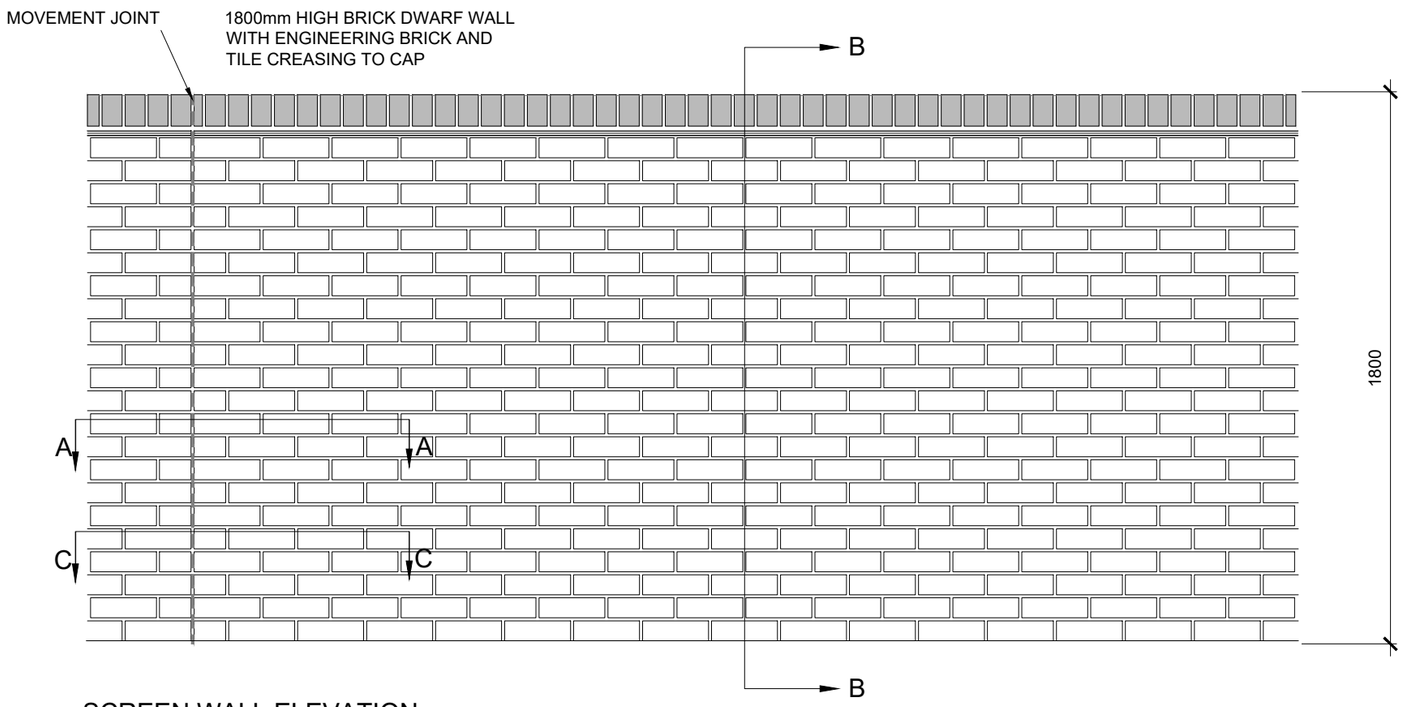



SCREEN WALL ELEVATION

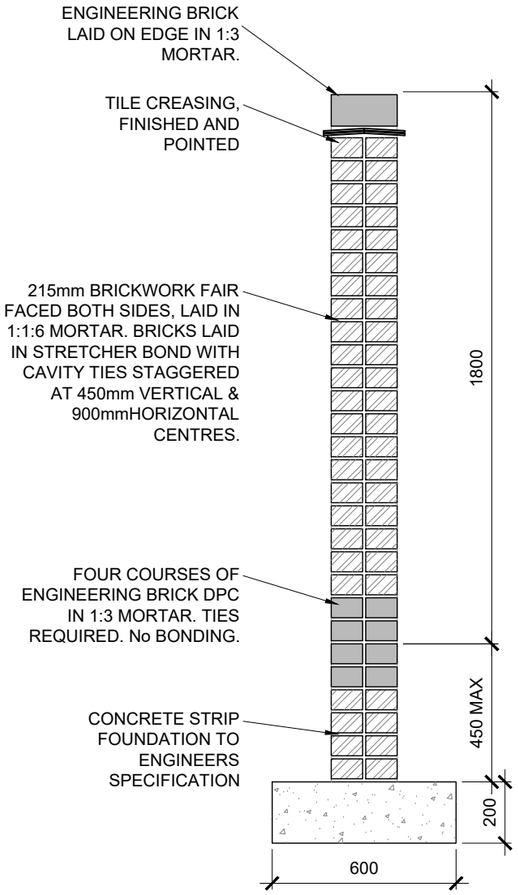


SECTION B-B

BRICKS TO BE APPROVED FACINGS SUITABLE FOR USE IN EXPOSED CONDITIONS AND IN ACCORDANCE WITH B.S.3921 CATEGORIES FN OR FL. IN 1:6 CEMENT/SAND MORTAR. COPINGS TO BE CONSTRUCTED OF ENGINEERING BRICK IN 1:3 CEMENT/SAND MORTAR, LAID ON TOP OF TILE CREASING AND IN ACCORDANCE WITH B.S.3921 FL OR FN. DPC TO BE FOUR COURSES OF ENGINEERING BRICK IN 1:3 CEMENT/SAND MORTAR. CEMENT TO BE S.R.P.C. FOUNDATIONS SHOULD BE IN ACCORDANCE WITH SPECIFICATIONS AND TO SUIT GROUND CONDITIONS.

MOVEMENT JOINTS TO BE AT MINIMUM 6000mm CENTRES.

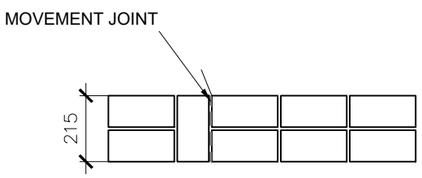

SECTION A-A

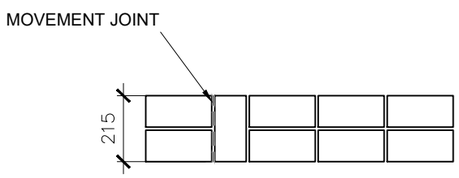

SECTION C-C

*NB:-
THIS DIMENSION IS SUITABLE FOR FIRM, STABLE BEARING, STRATA WITH NON ORGANIC SOIL.
ALSO NOTE GROUND WORKS:
THE STANDARD SPECIFICATION RELATES TO SITES WITHOUT THE FOLLOWING CONDITIONS:
1. PRESENCE OF TREES EITHER ON OR AROUND SITE (REFER TO NHBC PRACTICE NOTE 3).
2. PRESENCE OF PONDS &/OR STREAMS.
3. KNOWLEDGE OF, OR DISCOVERY OF TIPPED OR WASTE MATERIALS.
4. KNOWLEDGE OF, OR DISCOVERY OF OLD MINE OR QUARRY WORKINGS.
SHOULD ANY OF THESE CONDITIONS OCCUR, REFERENCE MUST BE MADE TO OBTAIN THE STRUCTURAL ENGINEER'S ADVICE.

REV	BY	DATE	DESCRIPTION

DRAWING TITLE
SCREEN WALL DETAILS

GROUP - STANDARD DETAILS

SCALE	1:20 @ A3	DRAWN	RE
DATE	MAR 2023	CHECKED	-

DRAWING No: G-SD-04-012
REVISION: -

ANWYL thoughtful homes

DO NOT SCALE OFF THIS DRAWING. Copyright Anwyl Group
This drawing must be read in conjunction with relevant Anwyl Homes Specifications & Standard Details.