



- NOTES:**
1. Windows and doors to be replaced according to client specifications.
 2. New windows to match existing design. To be confirmed by client.

WALL GRAPHIC TYPES	
	Existing Structural Walls
	Existing Internal Walls
	Proposed Walls

CO3	Tender Review Updates	13/11/2023	KK	WM
Rev	Description	Revision Date	Issued by	Issued to

Jacobs
5 First Street, Manchester, M15 4GU
Tel: +44 (0)161 235 6000 Fax: +44(0)161 235 6001
www.jacobs.com

Client
 **MANCHESTER CITY COUNCIL**

Project
LAHF - 1 Gransmoor Avenue

Drawing title
Proposed Front Elevation

Drawing Status	Tender Issue	Suitability
Scale	1 : 75 @ A3	DO NOT SCALE
Jacobs No.	B2466600	Rev
Client No.		CO3

Drawing Number
B2466600-JAC-01G-ZZ-DR-ID-1406

© Copyright 2020 Jacobs U.K. Limited. The concepts and information contained in this document are the property of Jacobs. Use or copying of this document in whole or in part without the written permission of Jacobs constitutes an infringement of copyright. Limitation: This drawing has been prepared on behalf of, and for the exclusive use of, Jacobs' Client, and is subject to, and issued in accordance with, the provisions of the contract between Jacobs and the Client. Jacobs accepts no liability or responsibility whatsoever for, or in respect of, any use of, or reliance upon, this drawing by any third party.



NOTES:

1. Windows and doors to be replaced according to client specifications.
2. New windows to match existing design. To be confirmed by client.

WALL GRAPHIC TYPES

Existing Structural Walls

Existing Internal Walls

Proposed Walls

CO3	Tender Review Updates	13/11/2023	KK	WM
CO2	Tender Update	03/11/2023	KK	WM
CO1	Tender Issue	27/10/2023	KK, LM	WM
Rev	Description	Revision Date	Issued by	Issued to

Jacobs
5 First Street, Manchester, M15 4GU
Tel: +44 (0)161 235 6000 Fax: +44(0)161 235 6001
www.jacobs.com

Client

MANCHESTER CITY COUNCIL

Project

LAHF - 1 Gransmoor Avenue

Drawing title

Proposed Side Elevation


Drawing Status	Tender Issue	Suitability	S4
Scale	1 : 75 @ A3	DO NOT SCALE	
Jacobs No.	B2466600	Rev	CO3
Client No.			
Drawing Number	B2466600-JAC-01G-ZZ-DR-ID-1407		

© Copyright 2020 Jacobs U.K. Limited. The concepts and information contained in this document are the property of Jacobs. Use or copying of this document in whole or in part without the written permission of Jacobs constitutes an infringement of copyright. Limitation: This drawing has been prepared on behalf of, and for the exclusive use of, Jacobs' Client, and is subject to, and issued in accordance with, the provisions of the contract between Jacobs and the Client. Jacobs accepts no liability or responsibility whatsoever for, or in respect of, any use of, or reliance upon, this drawing by any third party.

20 - Second Floor
95.368

10 - First Floor
92.048

00 - Ground
88.478

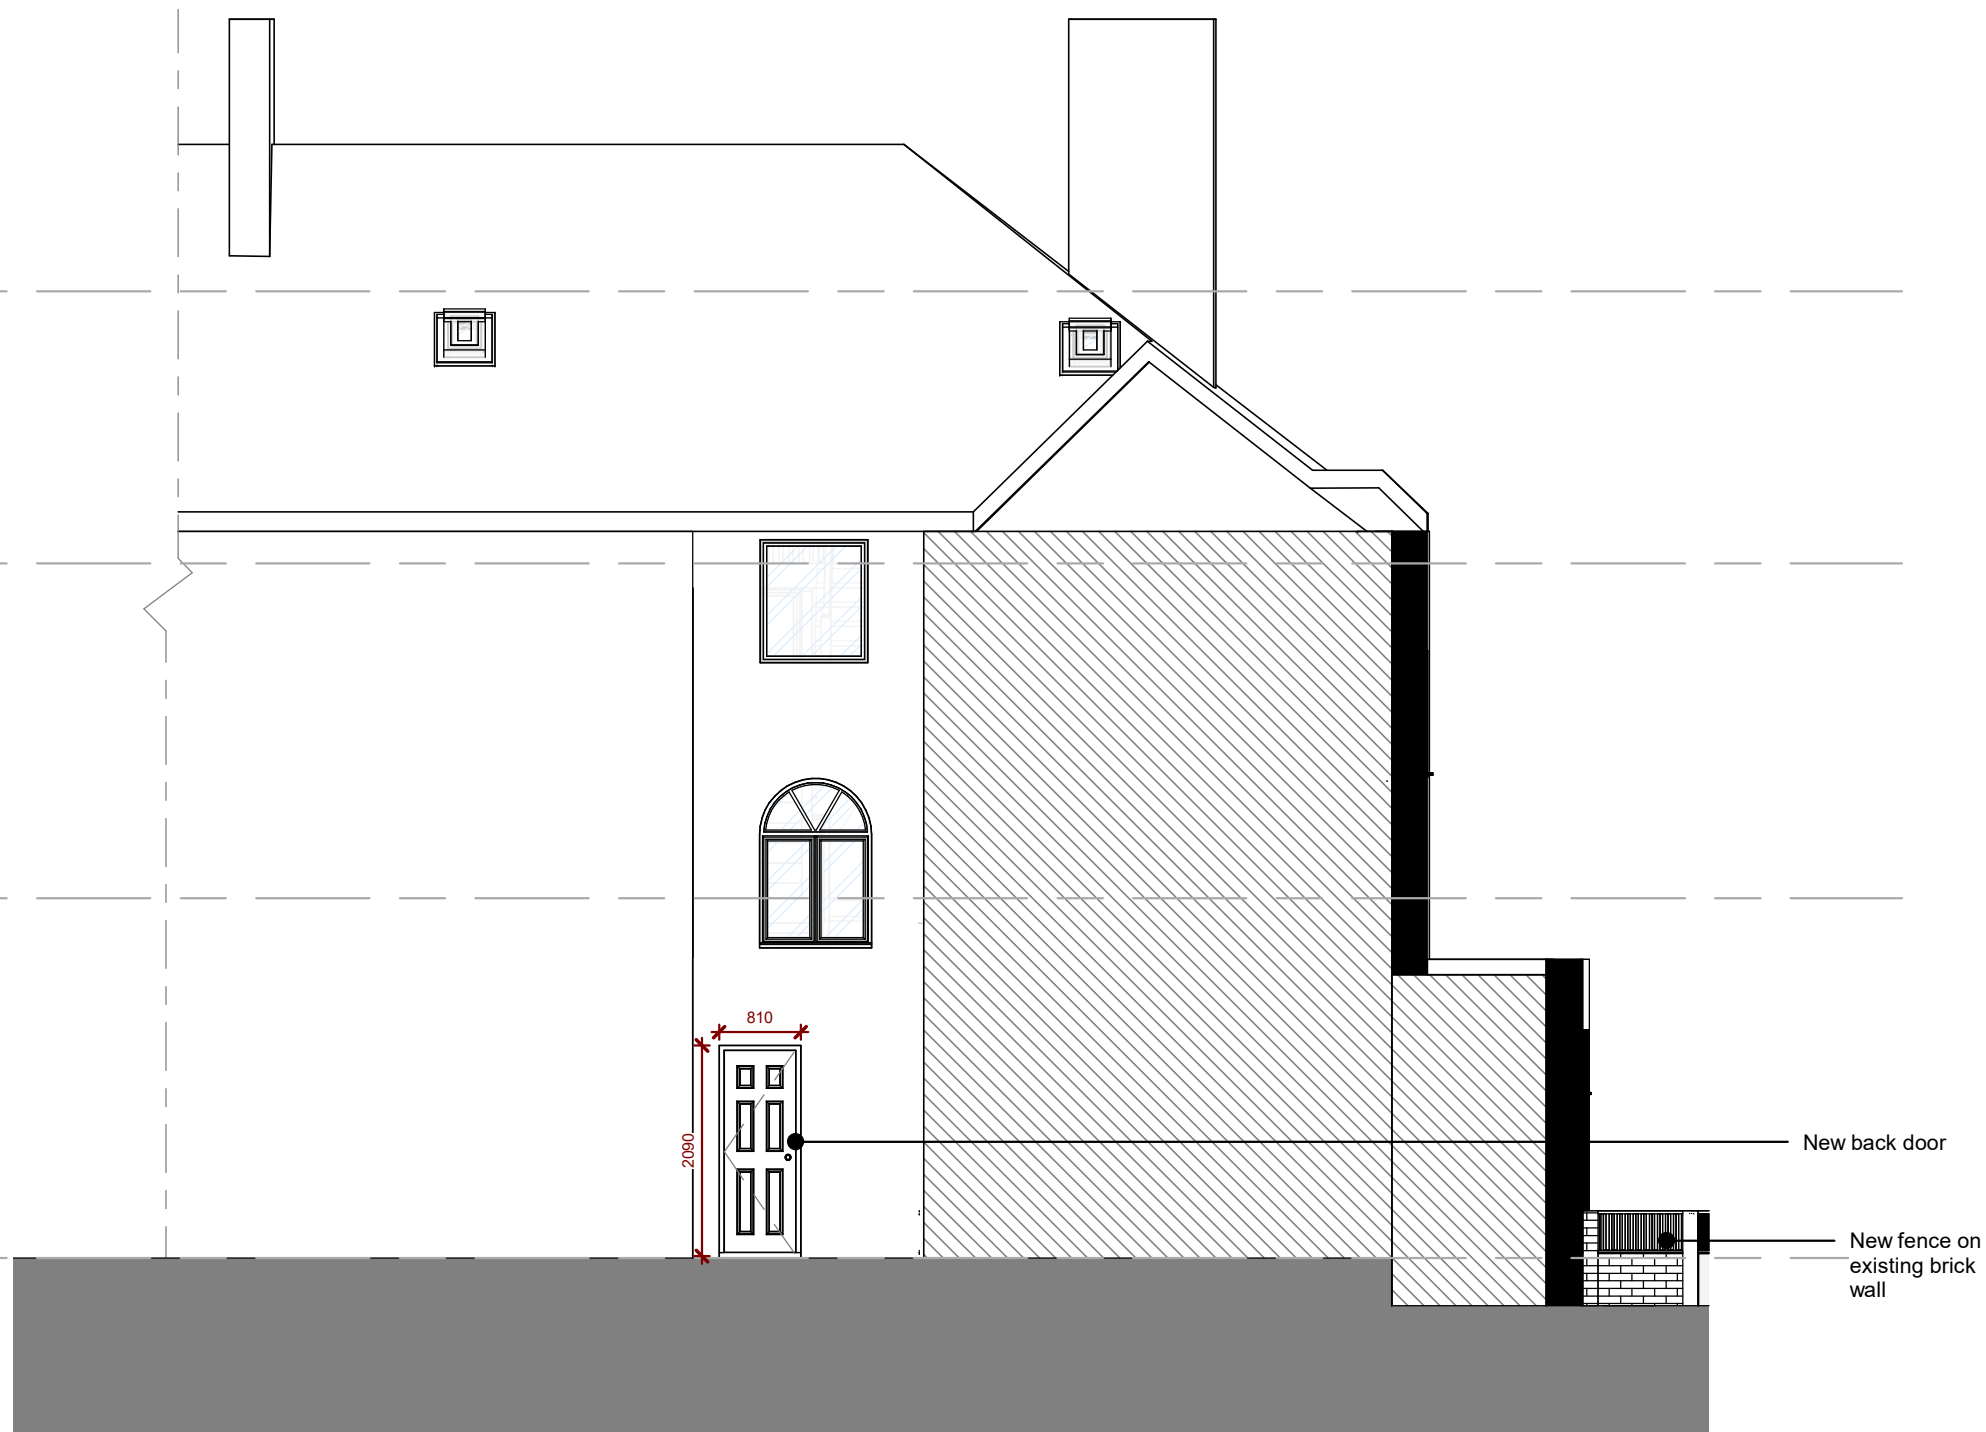

NOTES:

1. Windows and doors to be replaced according to client specifications.
2. New windows to match existing design. To be confirmed by client.

WALL GRAPHIC TYPES



Existing Structural Walls



Existing Internal Walls



Proposed Walls

[illegible]

C03	Tender Review Updates	13/11/2023	KK	WM
Rev	Description	Revision Date	Issued by	Issued to

Jacobs

5 First Street, Manchester. M15 4GU
Tel:+44 (0)161 235 6000 Fax:+44(0)161 235 6001
www.jacobs.com

Client	
--------	--



**MANCHESTER
CITY COUNCIL**

Project	
---------	--

LAHF - 1 Gransmoor Avenue

Drawing title

Proposed Rear Elevation

Drawing Status		Tender Issue		Suitability
				S4
Scale	1 : 75 @ A3	DO NOT SCALE		
Jacobs No.	B2466600			Rev
Client No.				C03

Drawing Number
B2466600-JAC-01G-ZZ-DR-ID-1408

© Copyright 2020 Jacobs U.K. Limited. The concepts and information contained in this document are the property of Jacobs. Use or copying of this document in whole or in part without the written permission of Jacobs constitutes an infringement of copyright. Limitation: This drawing has been prepared on behalf of, and for the exclusive use of Jacobs' Client, and is subject to, and issued in accordance with, the provisions of the contract between Jacobs and the Client. Jacobs accepts no liability or responsibility whatsoever for, or in respect of, any use of, or reliance upon, this drawing by any third party.