

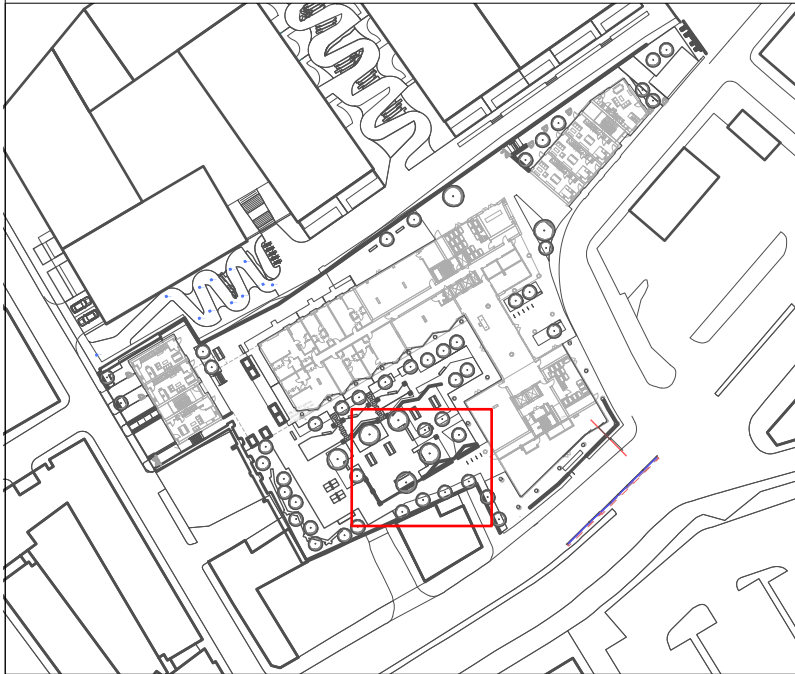
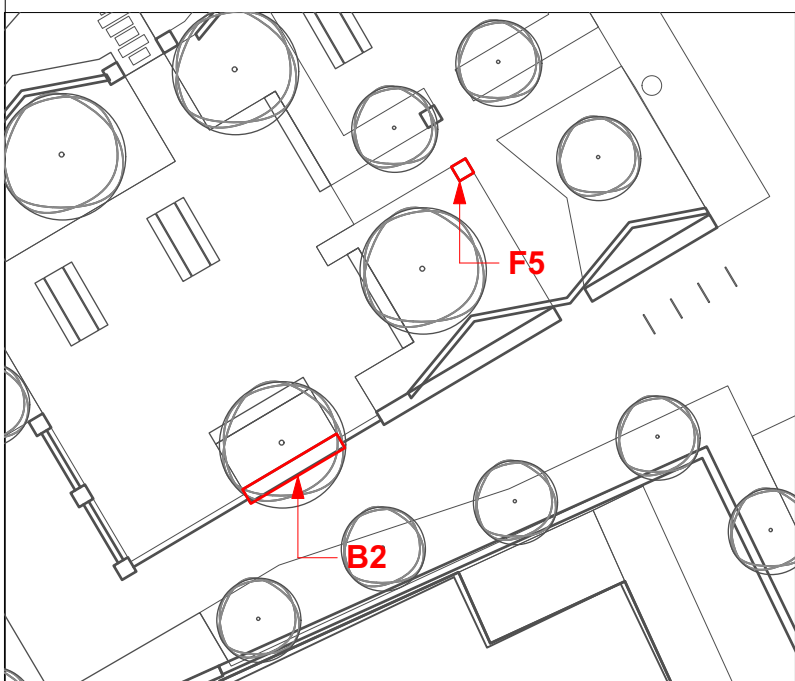


- NOTES:**
1. Do not scale from this drawing.
 2. Always work to noted dimensions.
 3. All dimensions are in millimetres unless otherwise stated.
 4. All setting out, levels and dimensions to be agreed on site.
 5. The dimensions of all materials must be checked on site before being laid out.
 6. This drawing must be read with the relevant specification clauses and detail drawings.
 7. Order of construction and setting out to be agreed on site.


LOCATION PLAN

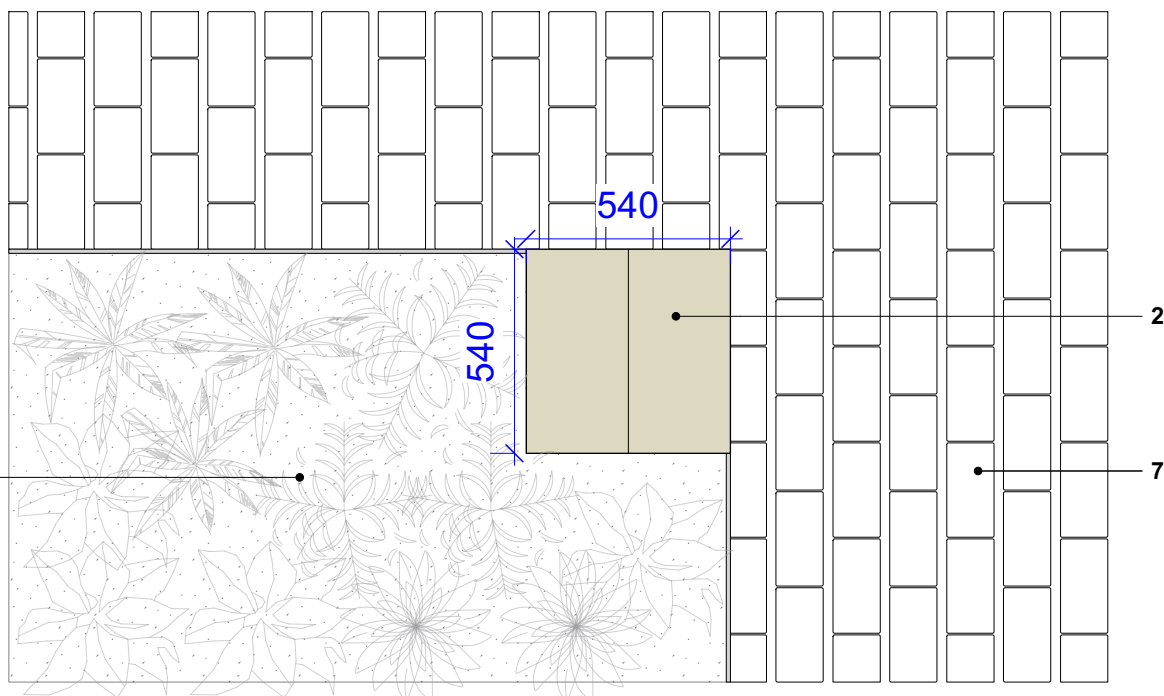


1 **F5 - Typical Brick Pillar Plan**
Scale: 1:20

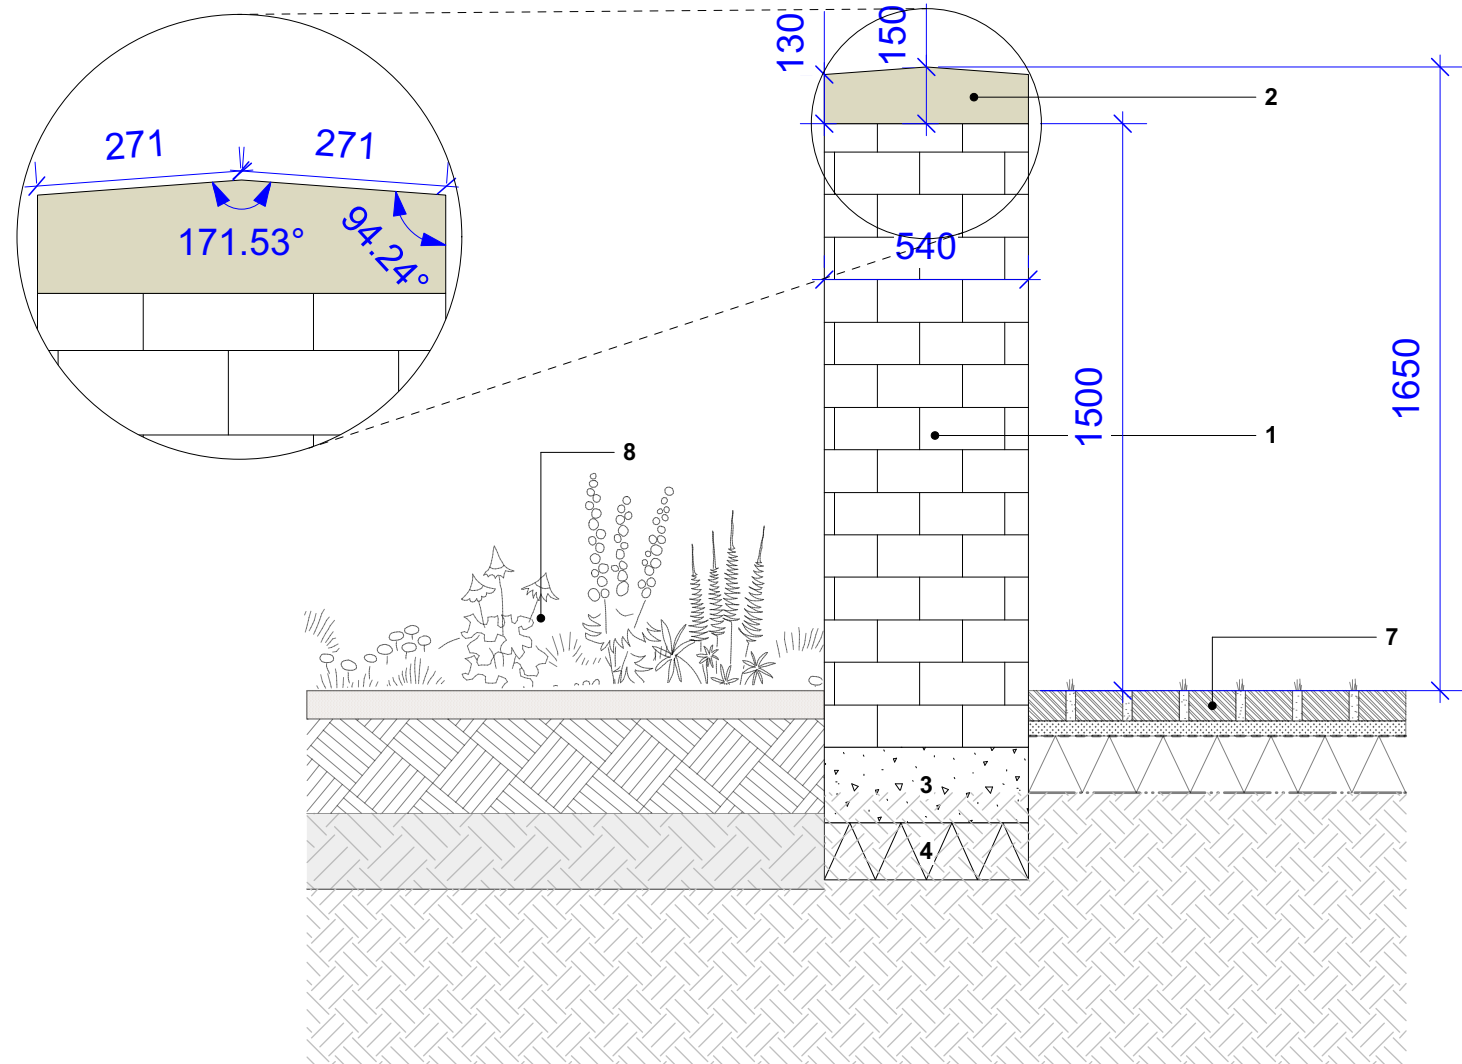


2 **F5 - Typical Brick Pillar Detail**
Scale: 1:20

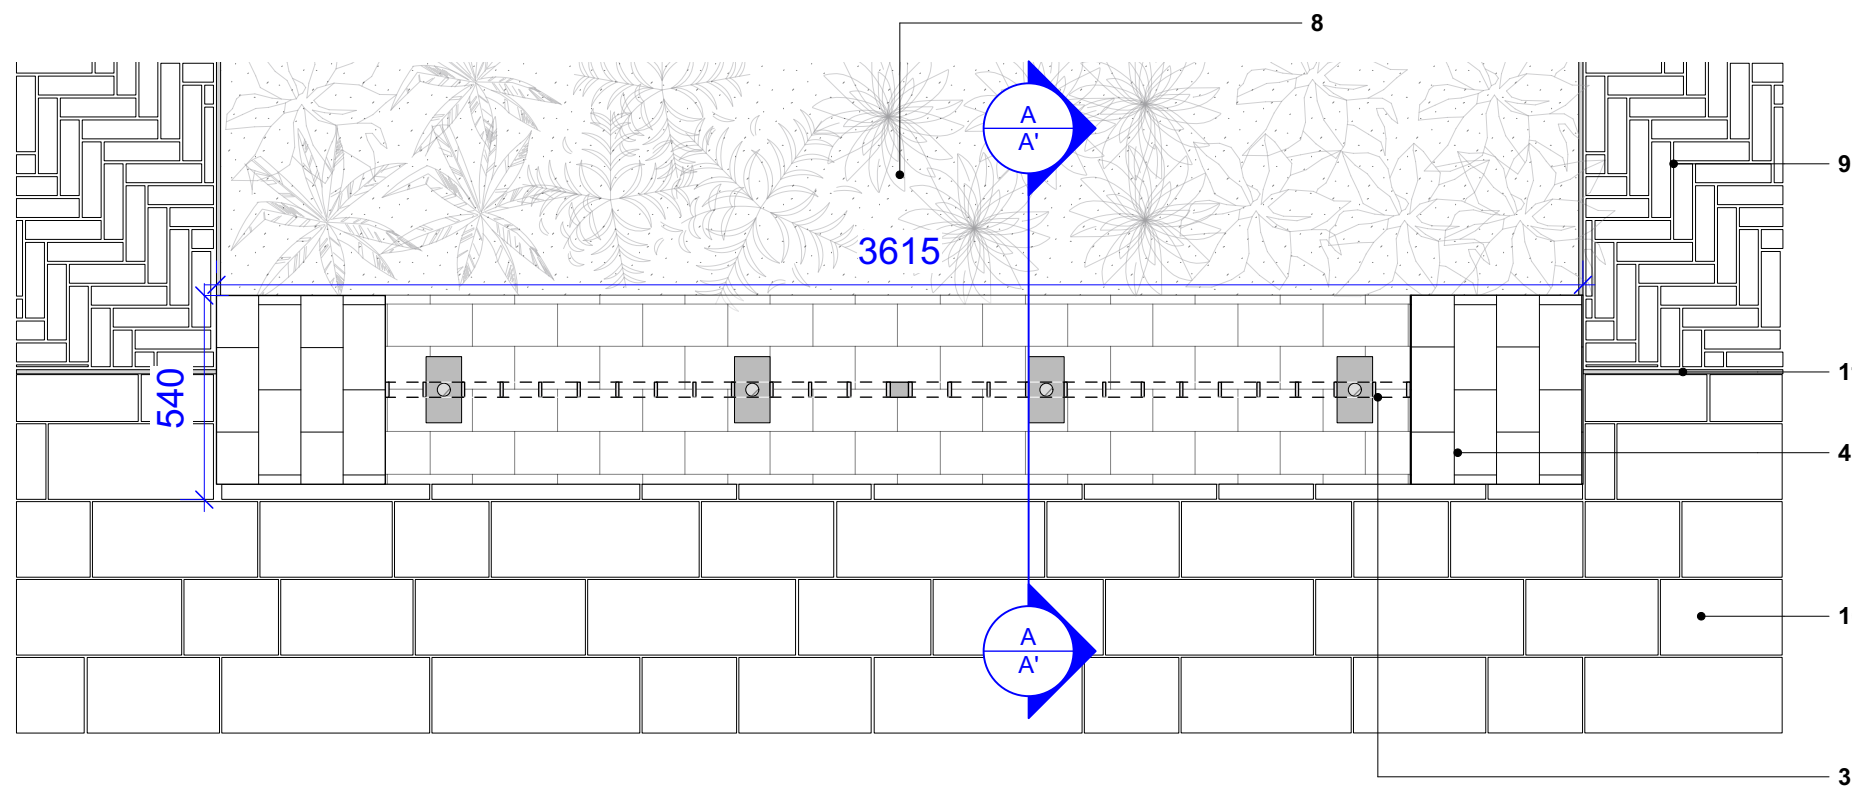

3 **B1 - Proposed 1.1m Wall with 550mm Railing - Plan View**
Scale: 1:20

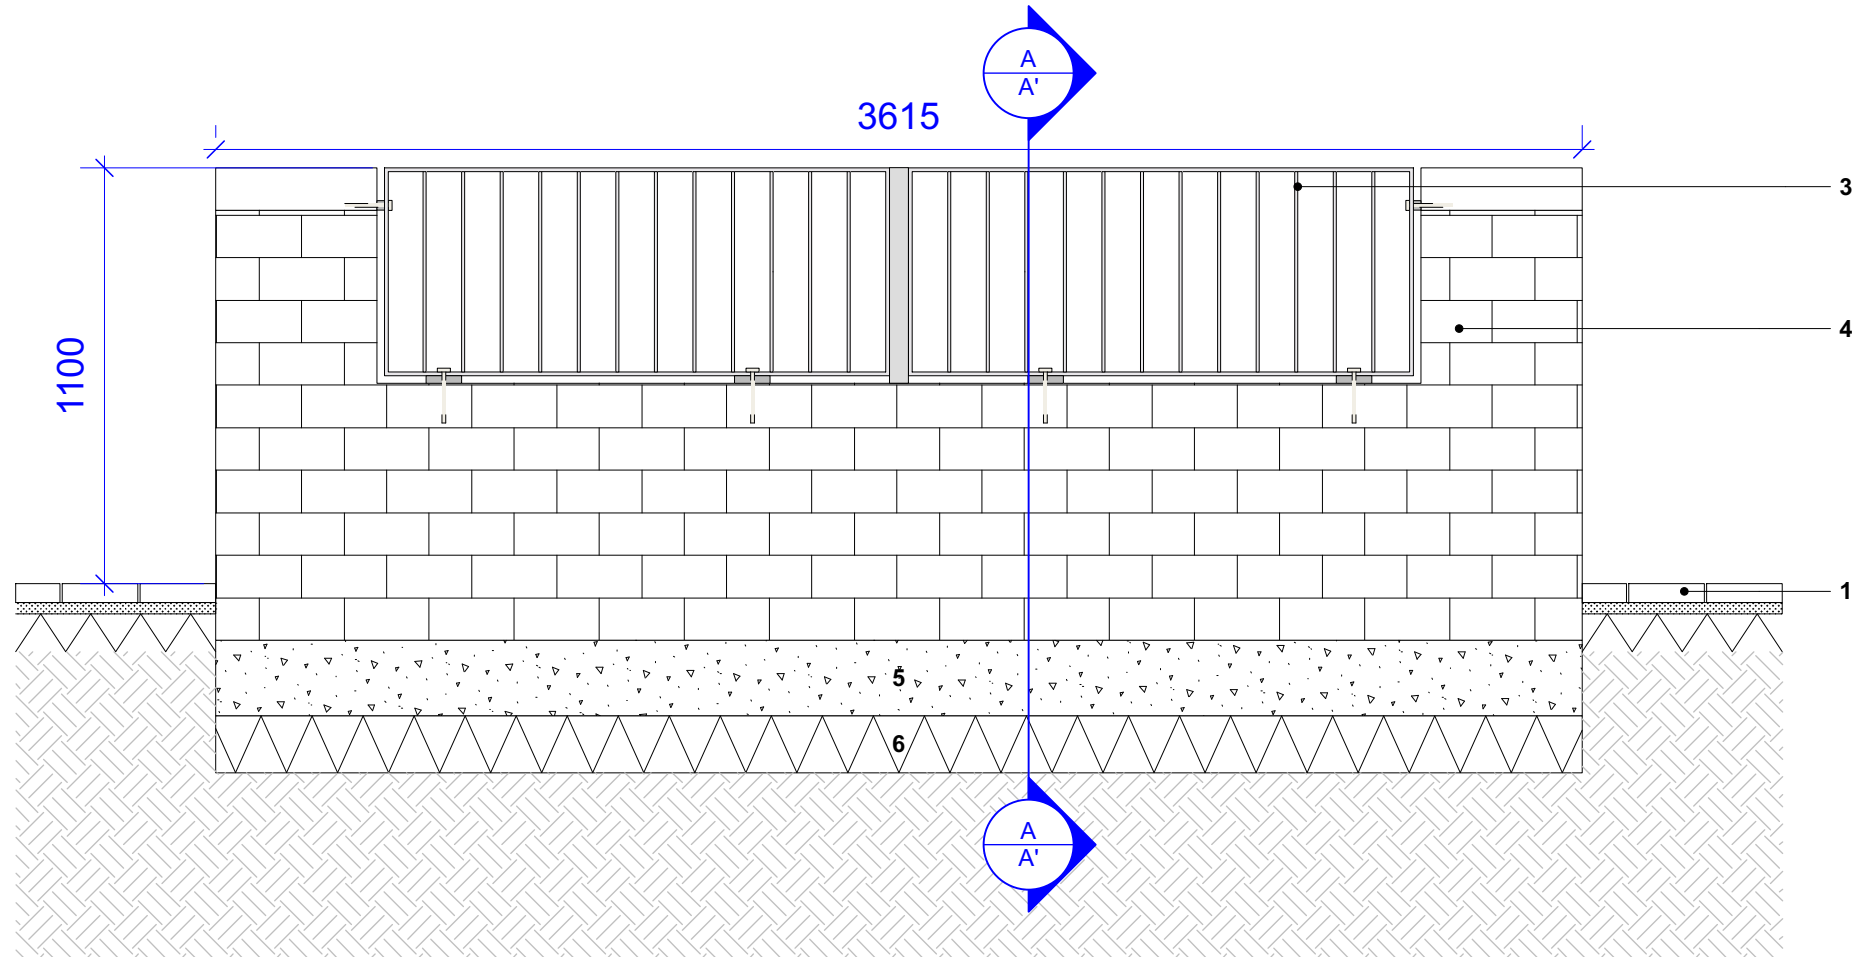

4 **B1 - Proposed 1.1m Wall with 550mm Railing - Elevation Detail**
Scale: 1:20

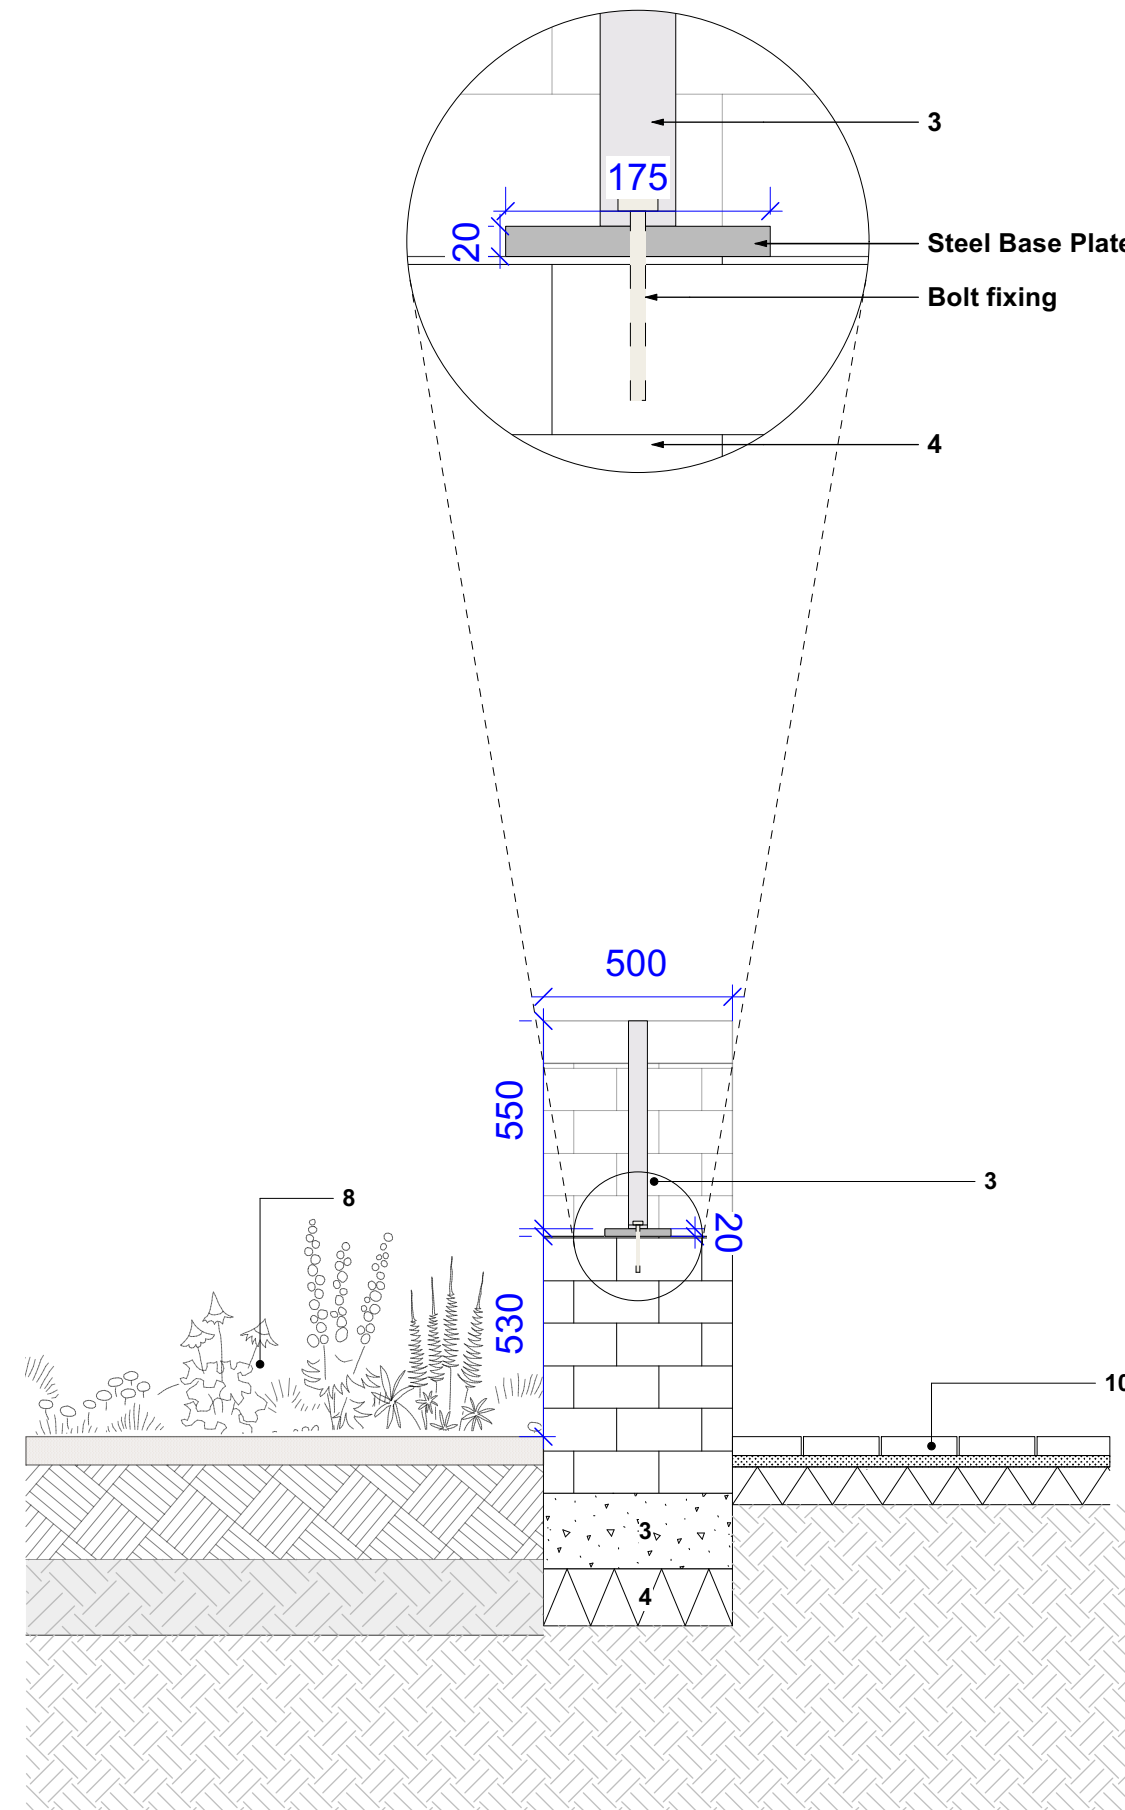

5 **B1 - Proposed 1.1m Wall with 550mm Railing - Section A-A'**
Scale: 1:20

S2-P03	06/11/23	For Information	JN	AS
S2-P02	04/08/23	Stage 4 Issue	JN	AS
S2-P01	03/02/23	Stage 3 Issue	JN	AS

Revision	Date	Description	Drawn	Apprvd.
----------	------	-------------	-------	---------

Plantit I.E. Limited
E: info@plantit-ie.com W: plantit-ie.com

MANCHESTER
2 Back Grafton St, Altrincham, WA14 1DY
T: 0161 928 9281

LEEDS
No.1 Aire Street, Leeds Station, Leeds, LS1 4PR
T: 0113 824 6413

LIVERPOOL
Tempest S.3, 12 Tithebarn Street, Liverpool, L2 2DT
T: 0151 363 1230

LONDON
Unit 6 Waterside, 44-48 Wharf Road, London, N1 7UX
T: 0207 253 5678

STANDISH
Standish Gatehouse, Stonehouse, Gloucestershire, GL10 3BZ
T: 0145 360 7080

Client McGoff Construction Ltd

Project Downtown Victoria North

Drg Title Typical Brick Wall Details Sheet 1 of 4

Created on 04/11/22 **Created by** JN **Approved by** AS

Scale 1:20 **Size** A1 **Workstage** RIBA Stage 4

Drg No. 23C002-PLA-XX-XX-DR-L-5004 **Suitability** S2 **Revision** P03