




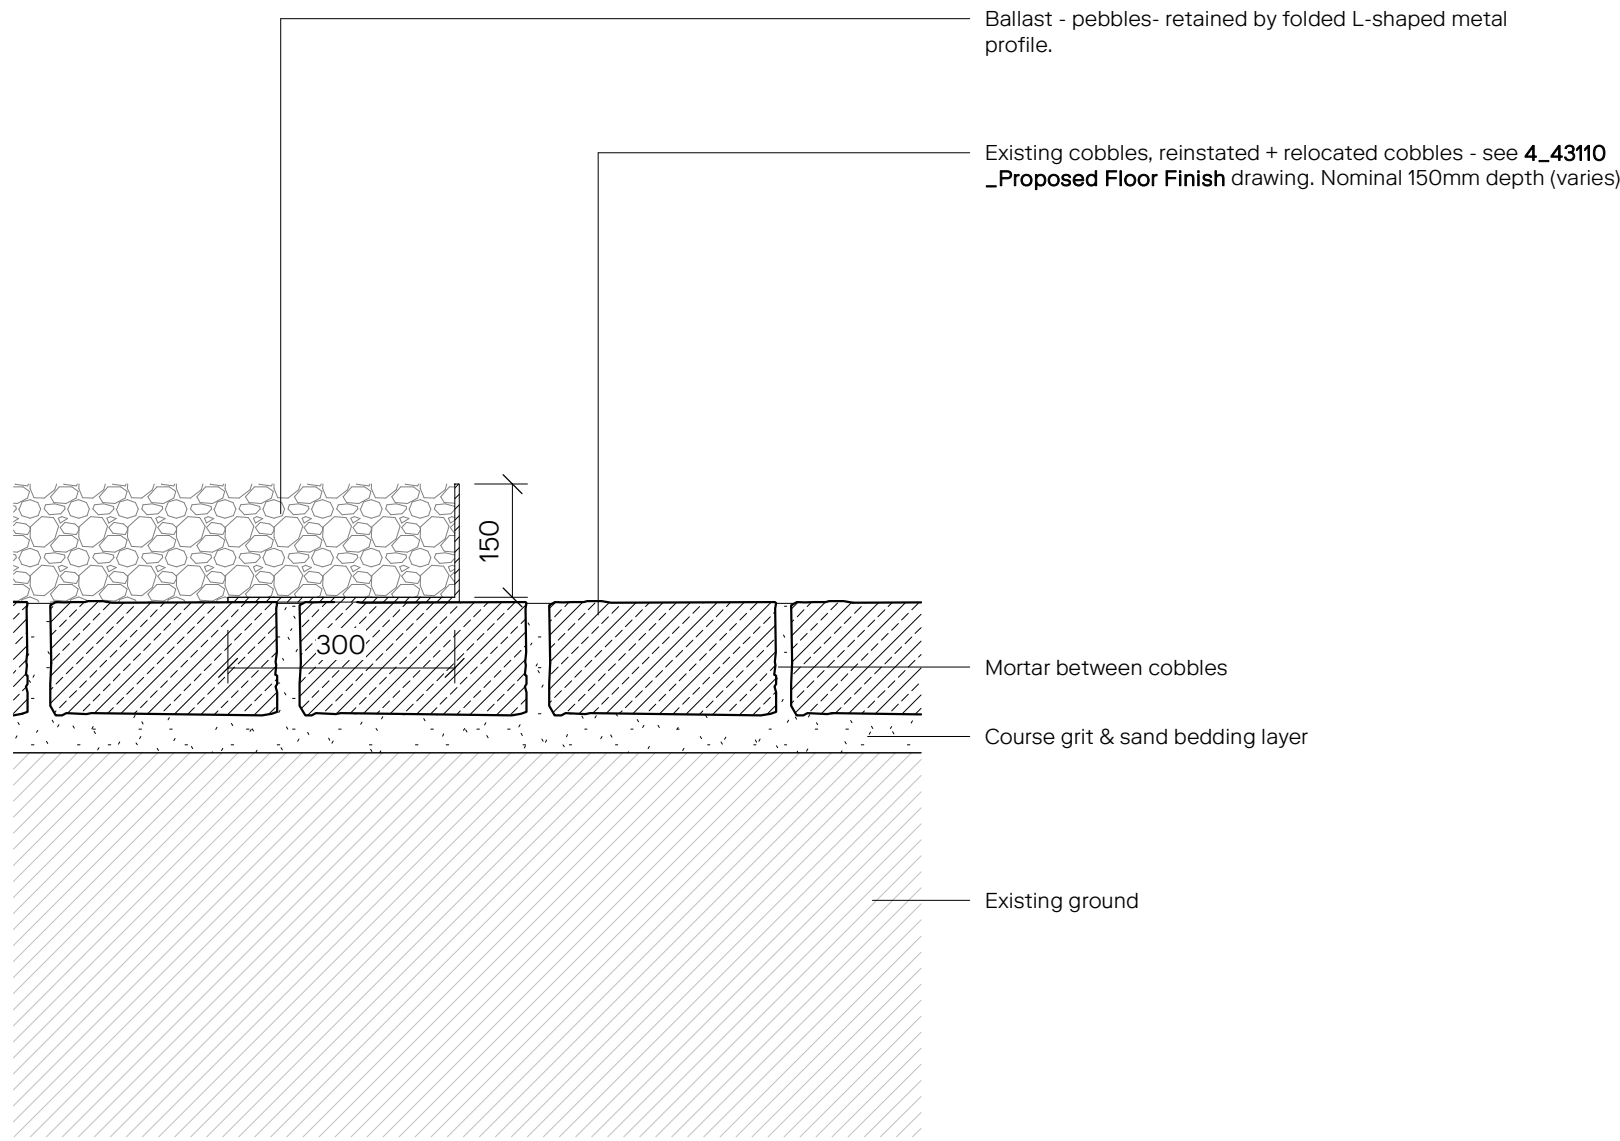

1 FF.07_Ballast Floor Detail
1 : 10

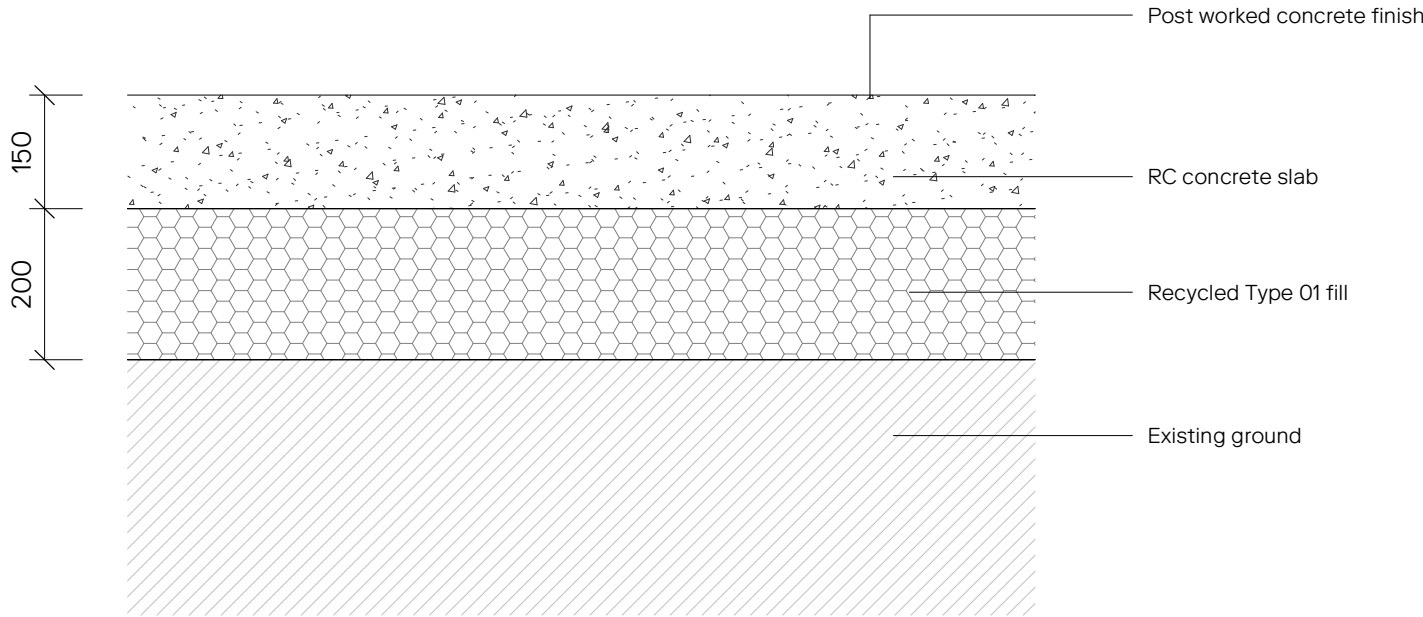

2 FF.08_Proposed Concrete Floor Build Up
1 : 10

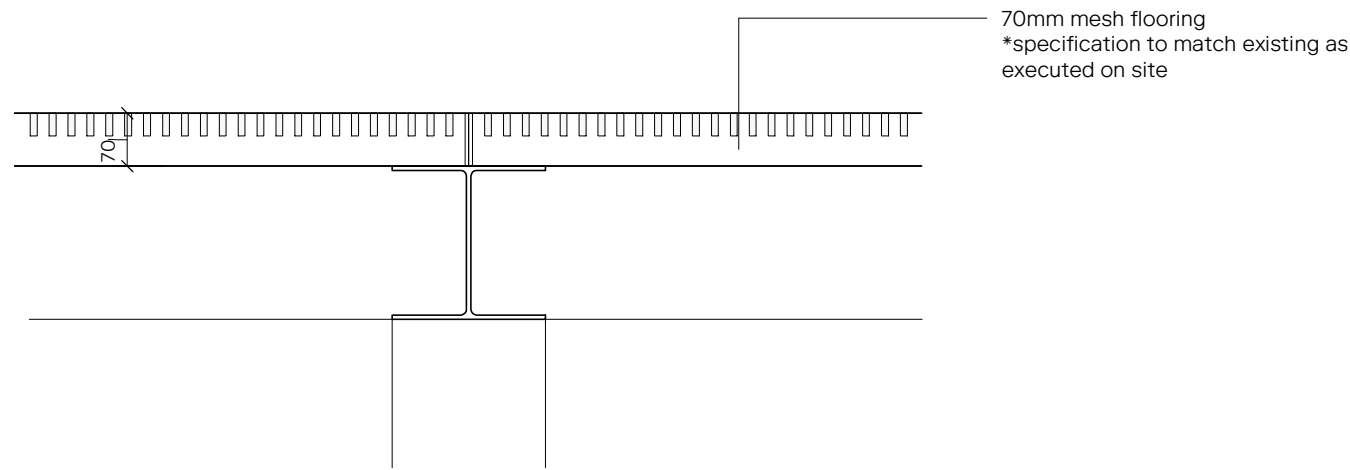

3 FF.09_Mesh Floor
1 : 10

Revision	Description	Drawn/Checked	Date
PL1	Planning	CM	26.06.23

Key
Existing Structure

Keyplan

0 0.1 0.2 0.5

Drawings are based on survey information provided and subject to changes to accommodate existing building structure and services installation. We have noted discrepancies in the survey information and clarification required following further site investigations by the contractor on site. Do not scale from drawing. Errors to be reported immediately to the Architect. All dimensions must be verified on site. To be read in conjunction with all relevant Architects', Services and Structural Engineers' drawings.

© Carmody Groarke Limited.

CARMODY GROARKE

Carmody Groarke Limited, 67-74 Saffron Hill, London EC1N 8QX
+44 (0)20 7636 2333 www.carmodygroarke.com

Drawing Name		Drawing Number	
Typical Floor Finishes 02		PHL-CGA-00-XX-DR-A-4_43701	
Date		Issue	
26.06.23		PL1	
Project Name	Power Hall & Decarbonisation	Scale/Format	1 : 10 @ A1
Client	SIM	Drawn/Checked	CM/ RS
Project number	PHL	Approved	CM
		CAD Reference	