


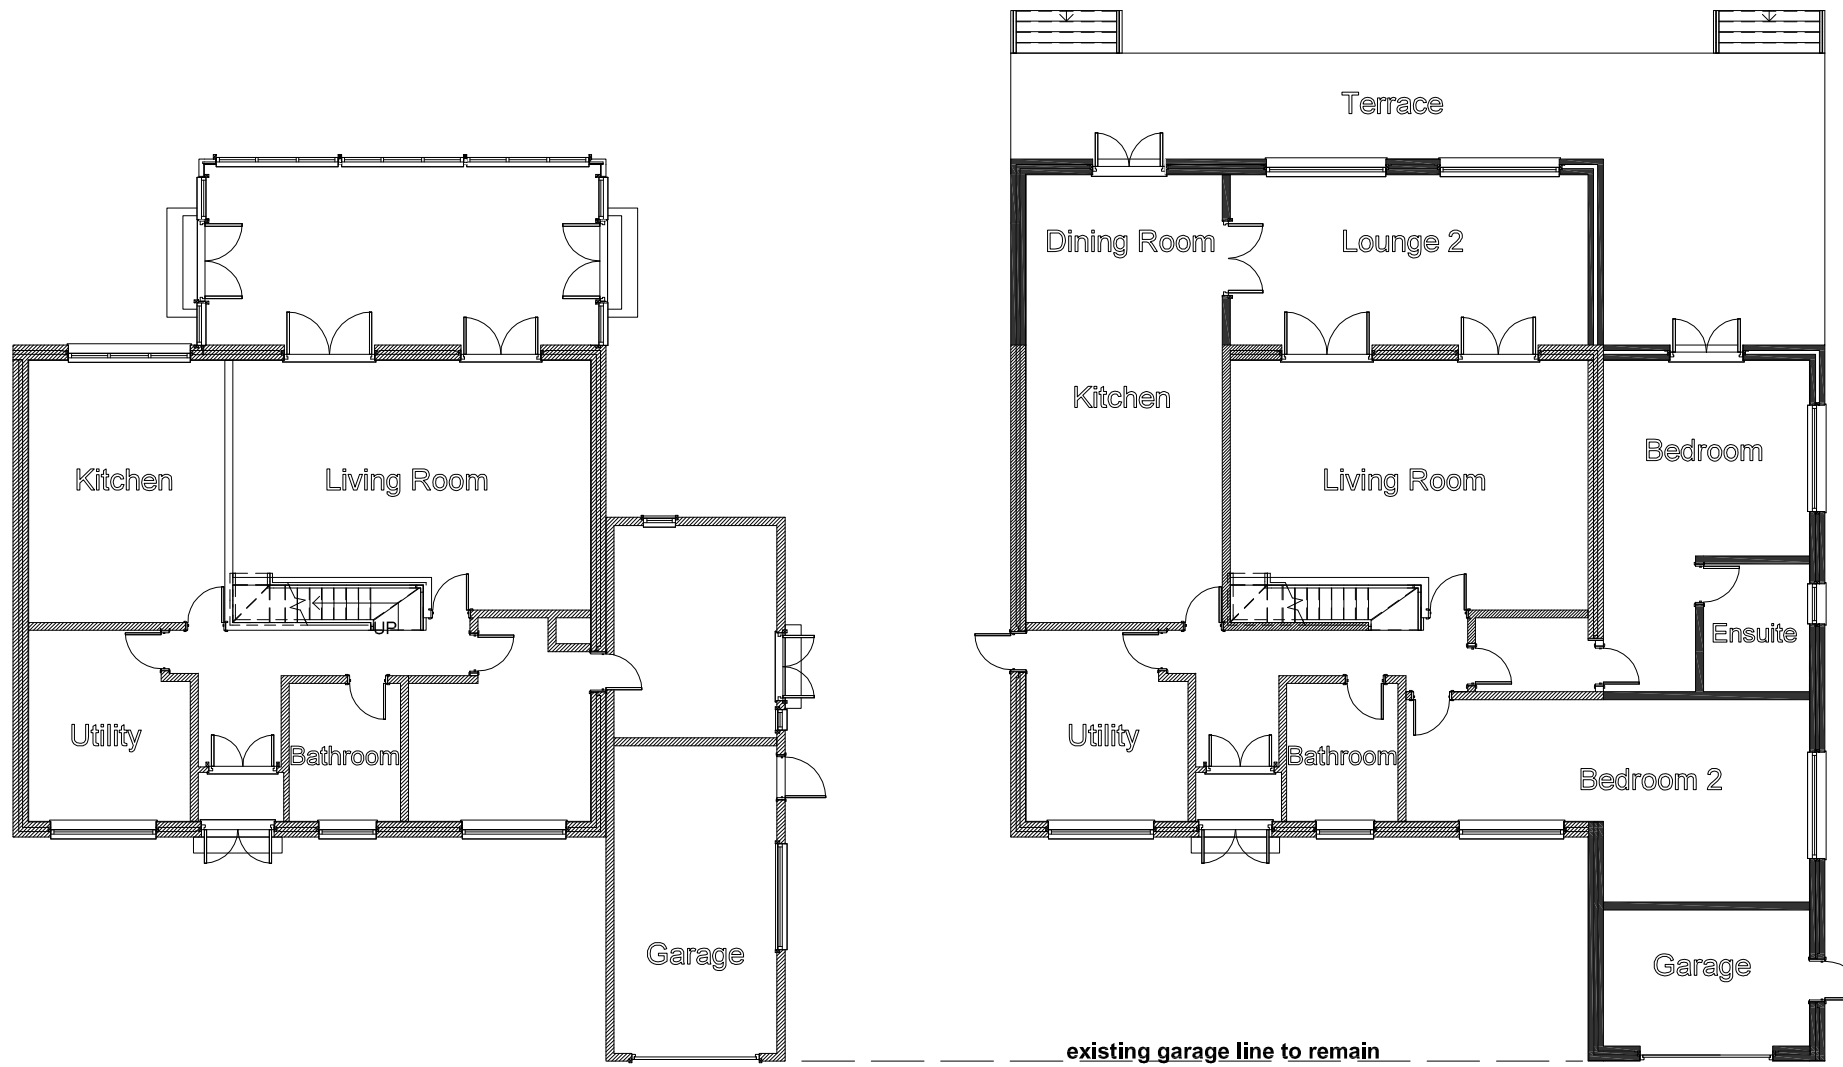

1 Existing Ground Floor
1 : 50

2 Proposed Ground Floor
1 : 50

* Plans to be considered in conjunction with submitted planning statement

- DO NOT SCALE FROM DRAWING - ALL MEASUREMENTS ARE TO BE CHECKED ON SITE
- ALL PARTY WALL ISSUES ARE TO BE DEALT WITH BY THE APPLICANT IN ACCORDANCE WITH PARTY WALL ACT 1996
- APPLICANT TO SEEK PLANNING APPROVAL AND BUILDING REGULATION APPROVAL BEFORE PROCEEDING WITH ANY WORK
- PROPERTY OF ALL PLANNING SERVICES - NOT TO BE USED OR DISTRIBUTED WITHOUT PERMISSION

PROJECT		144 Nuthurst Road, M40 3WG		
TITLE:		Date	Project number	Scale (@ A3)
Revised Scheme for		June 2023	200927	As Noted
Approved Application 128988/FH/2020		Drawn by	DRAWING NUMBER	
Existing & Proposed Plans		PBC		
		Checked by	200927-06	
		PBC	REV	