



EXISTING PLANS AND ELEVATIONS
FOR 7 BANKFIELD AVENUE


1:100 SCALE

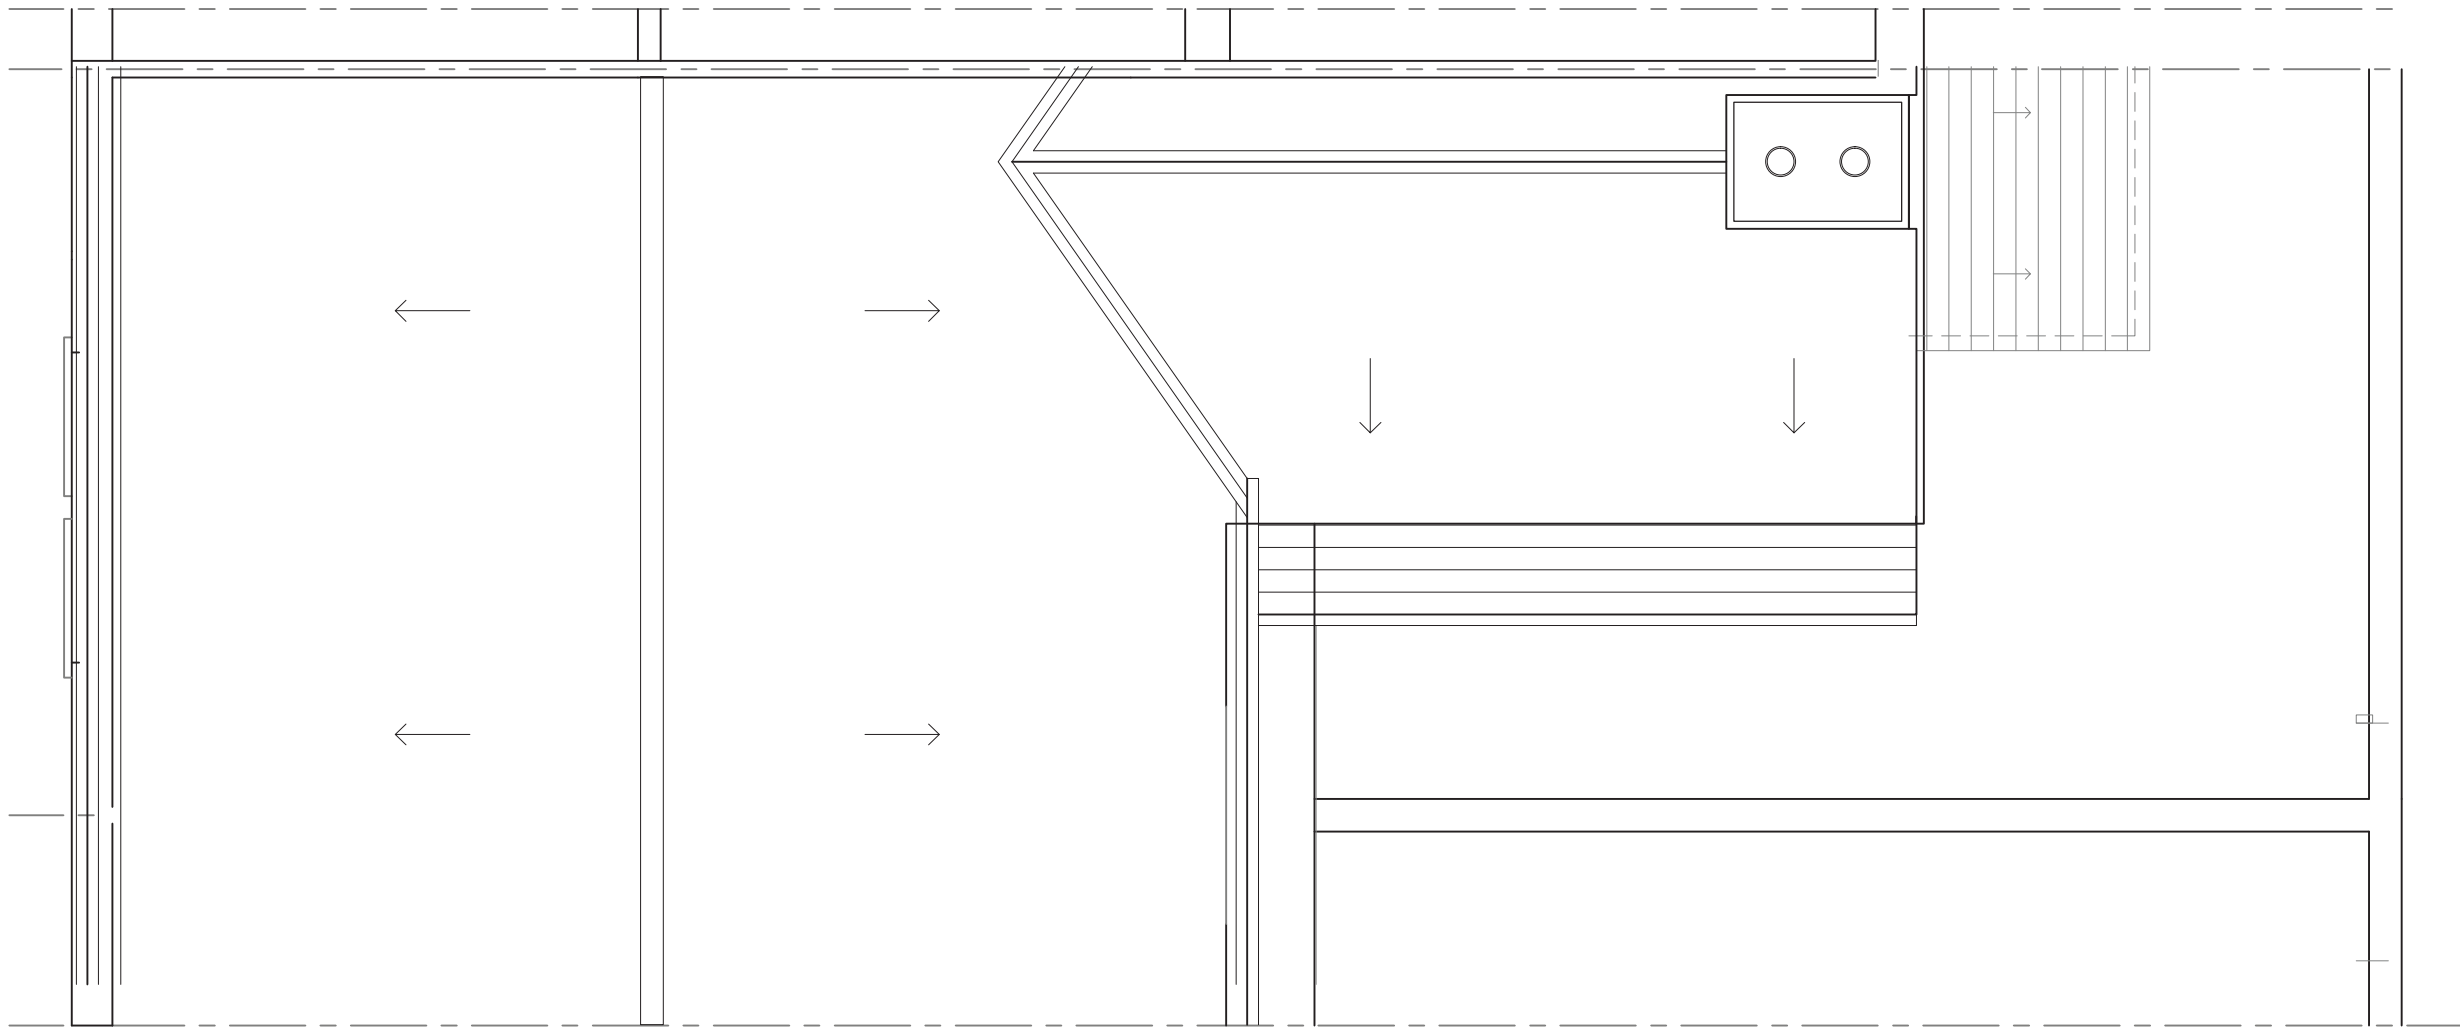


EXISTING SECOND FLOOR PLAN

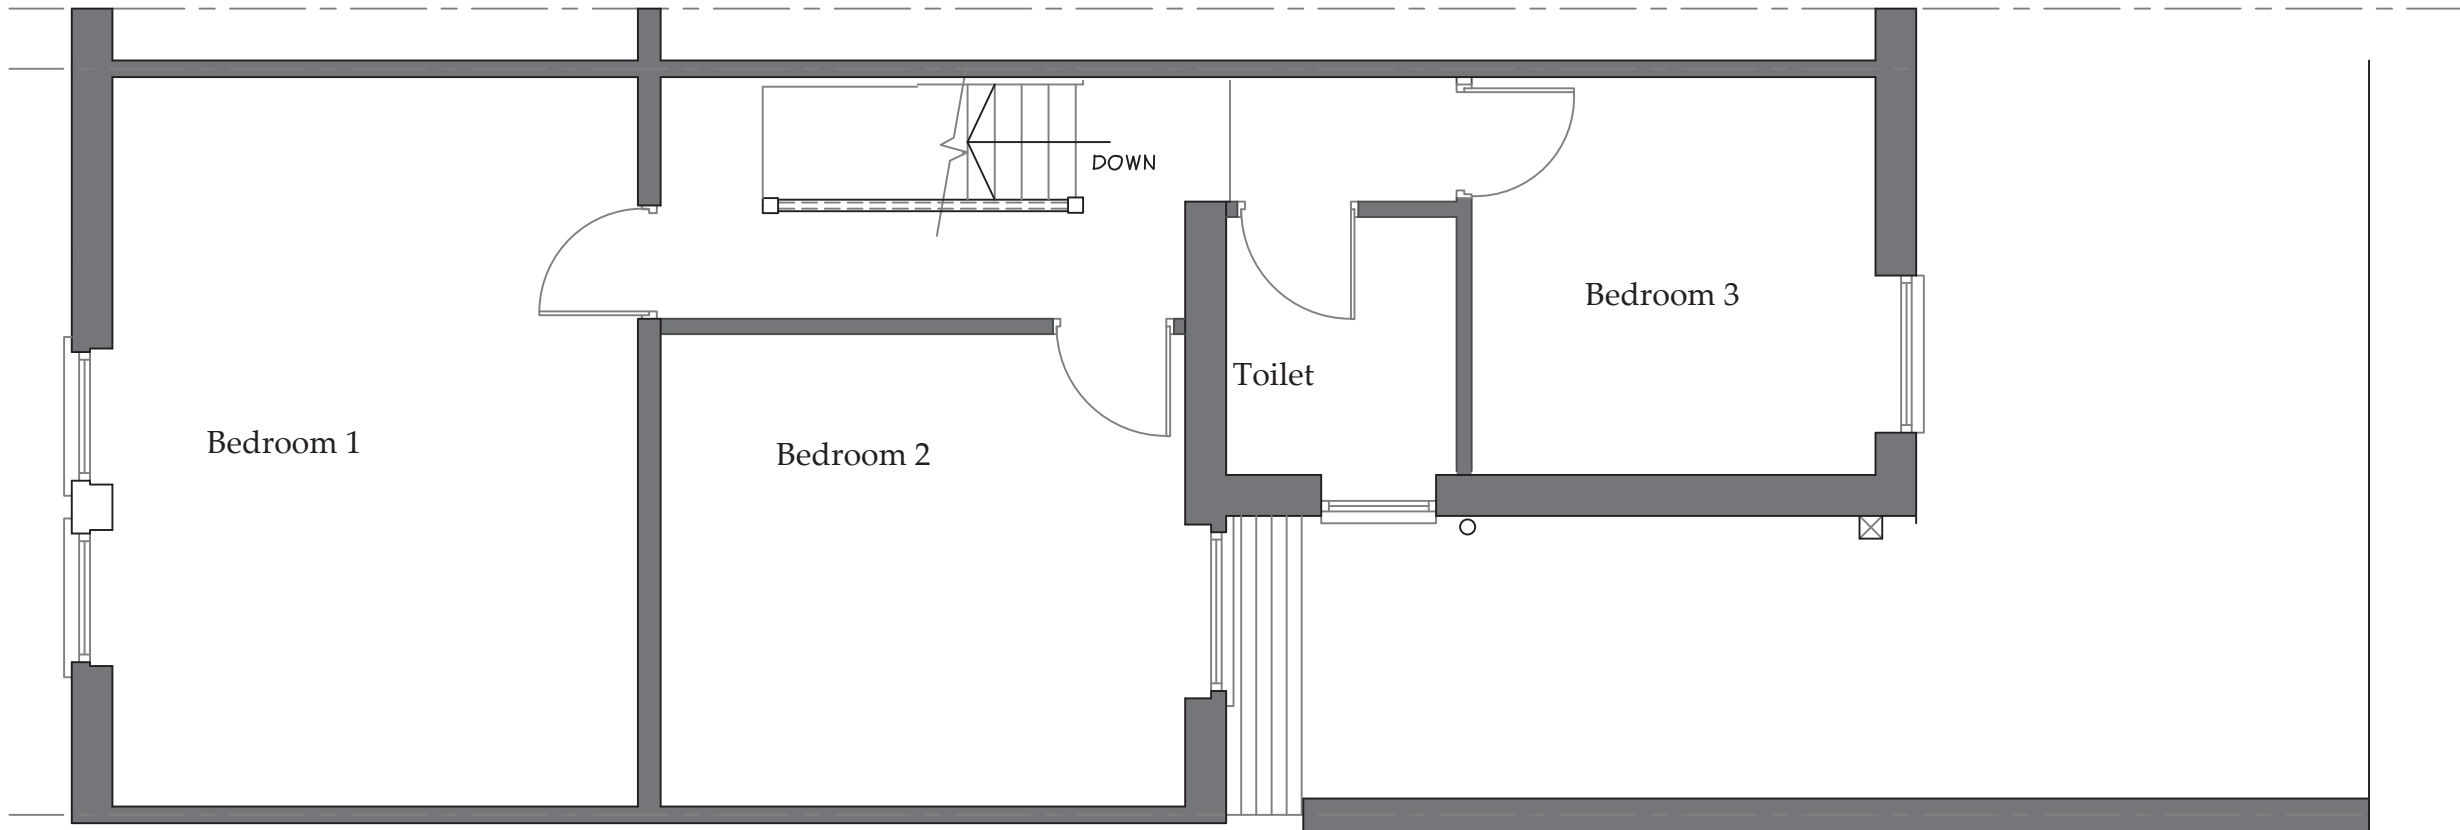


EXISTING FIRST FLOOR PLAN

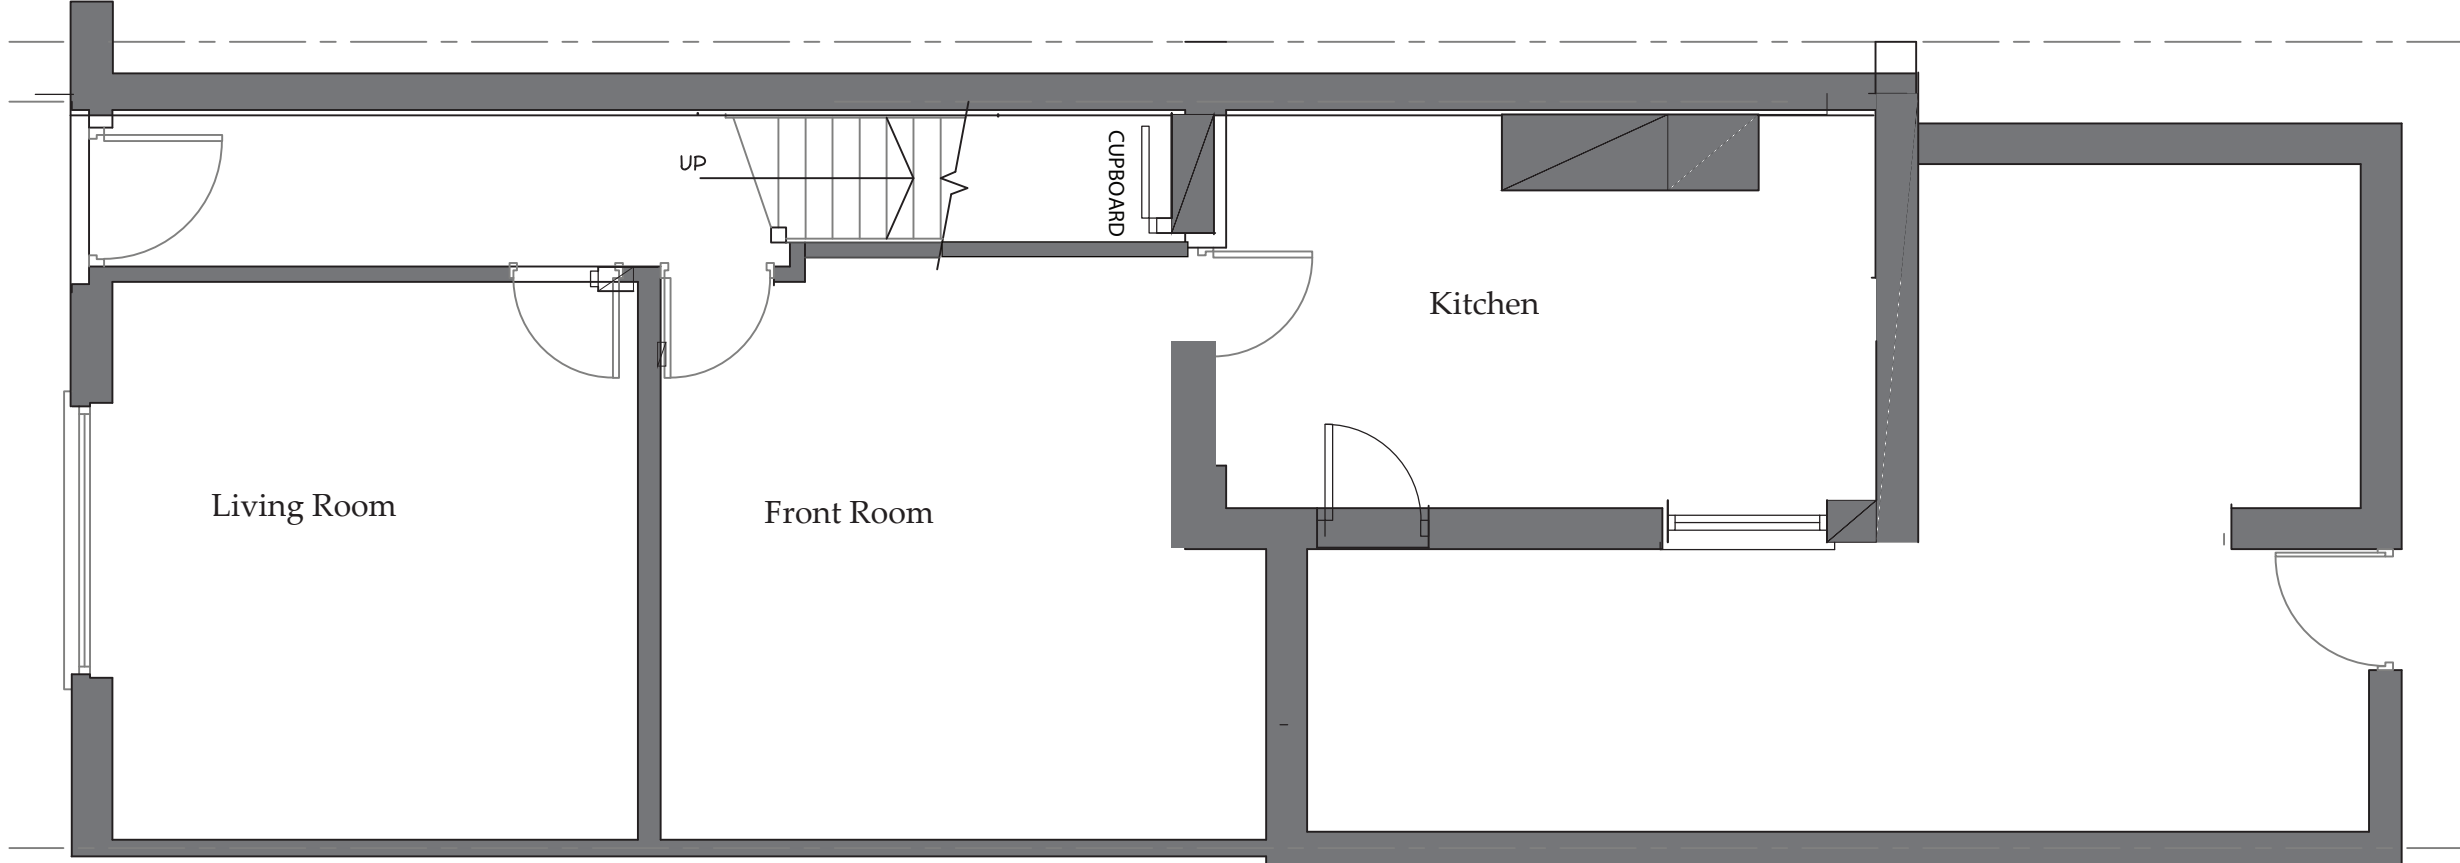

EXISTING GROUND FLOOR PLAN

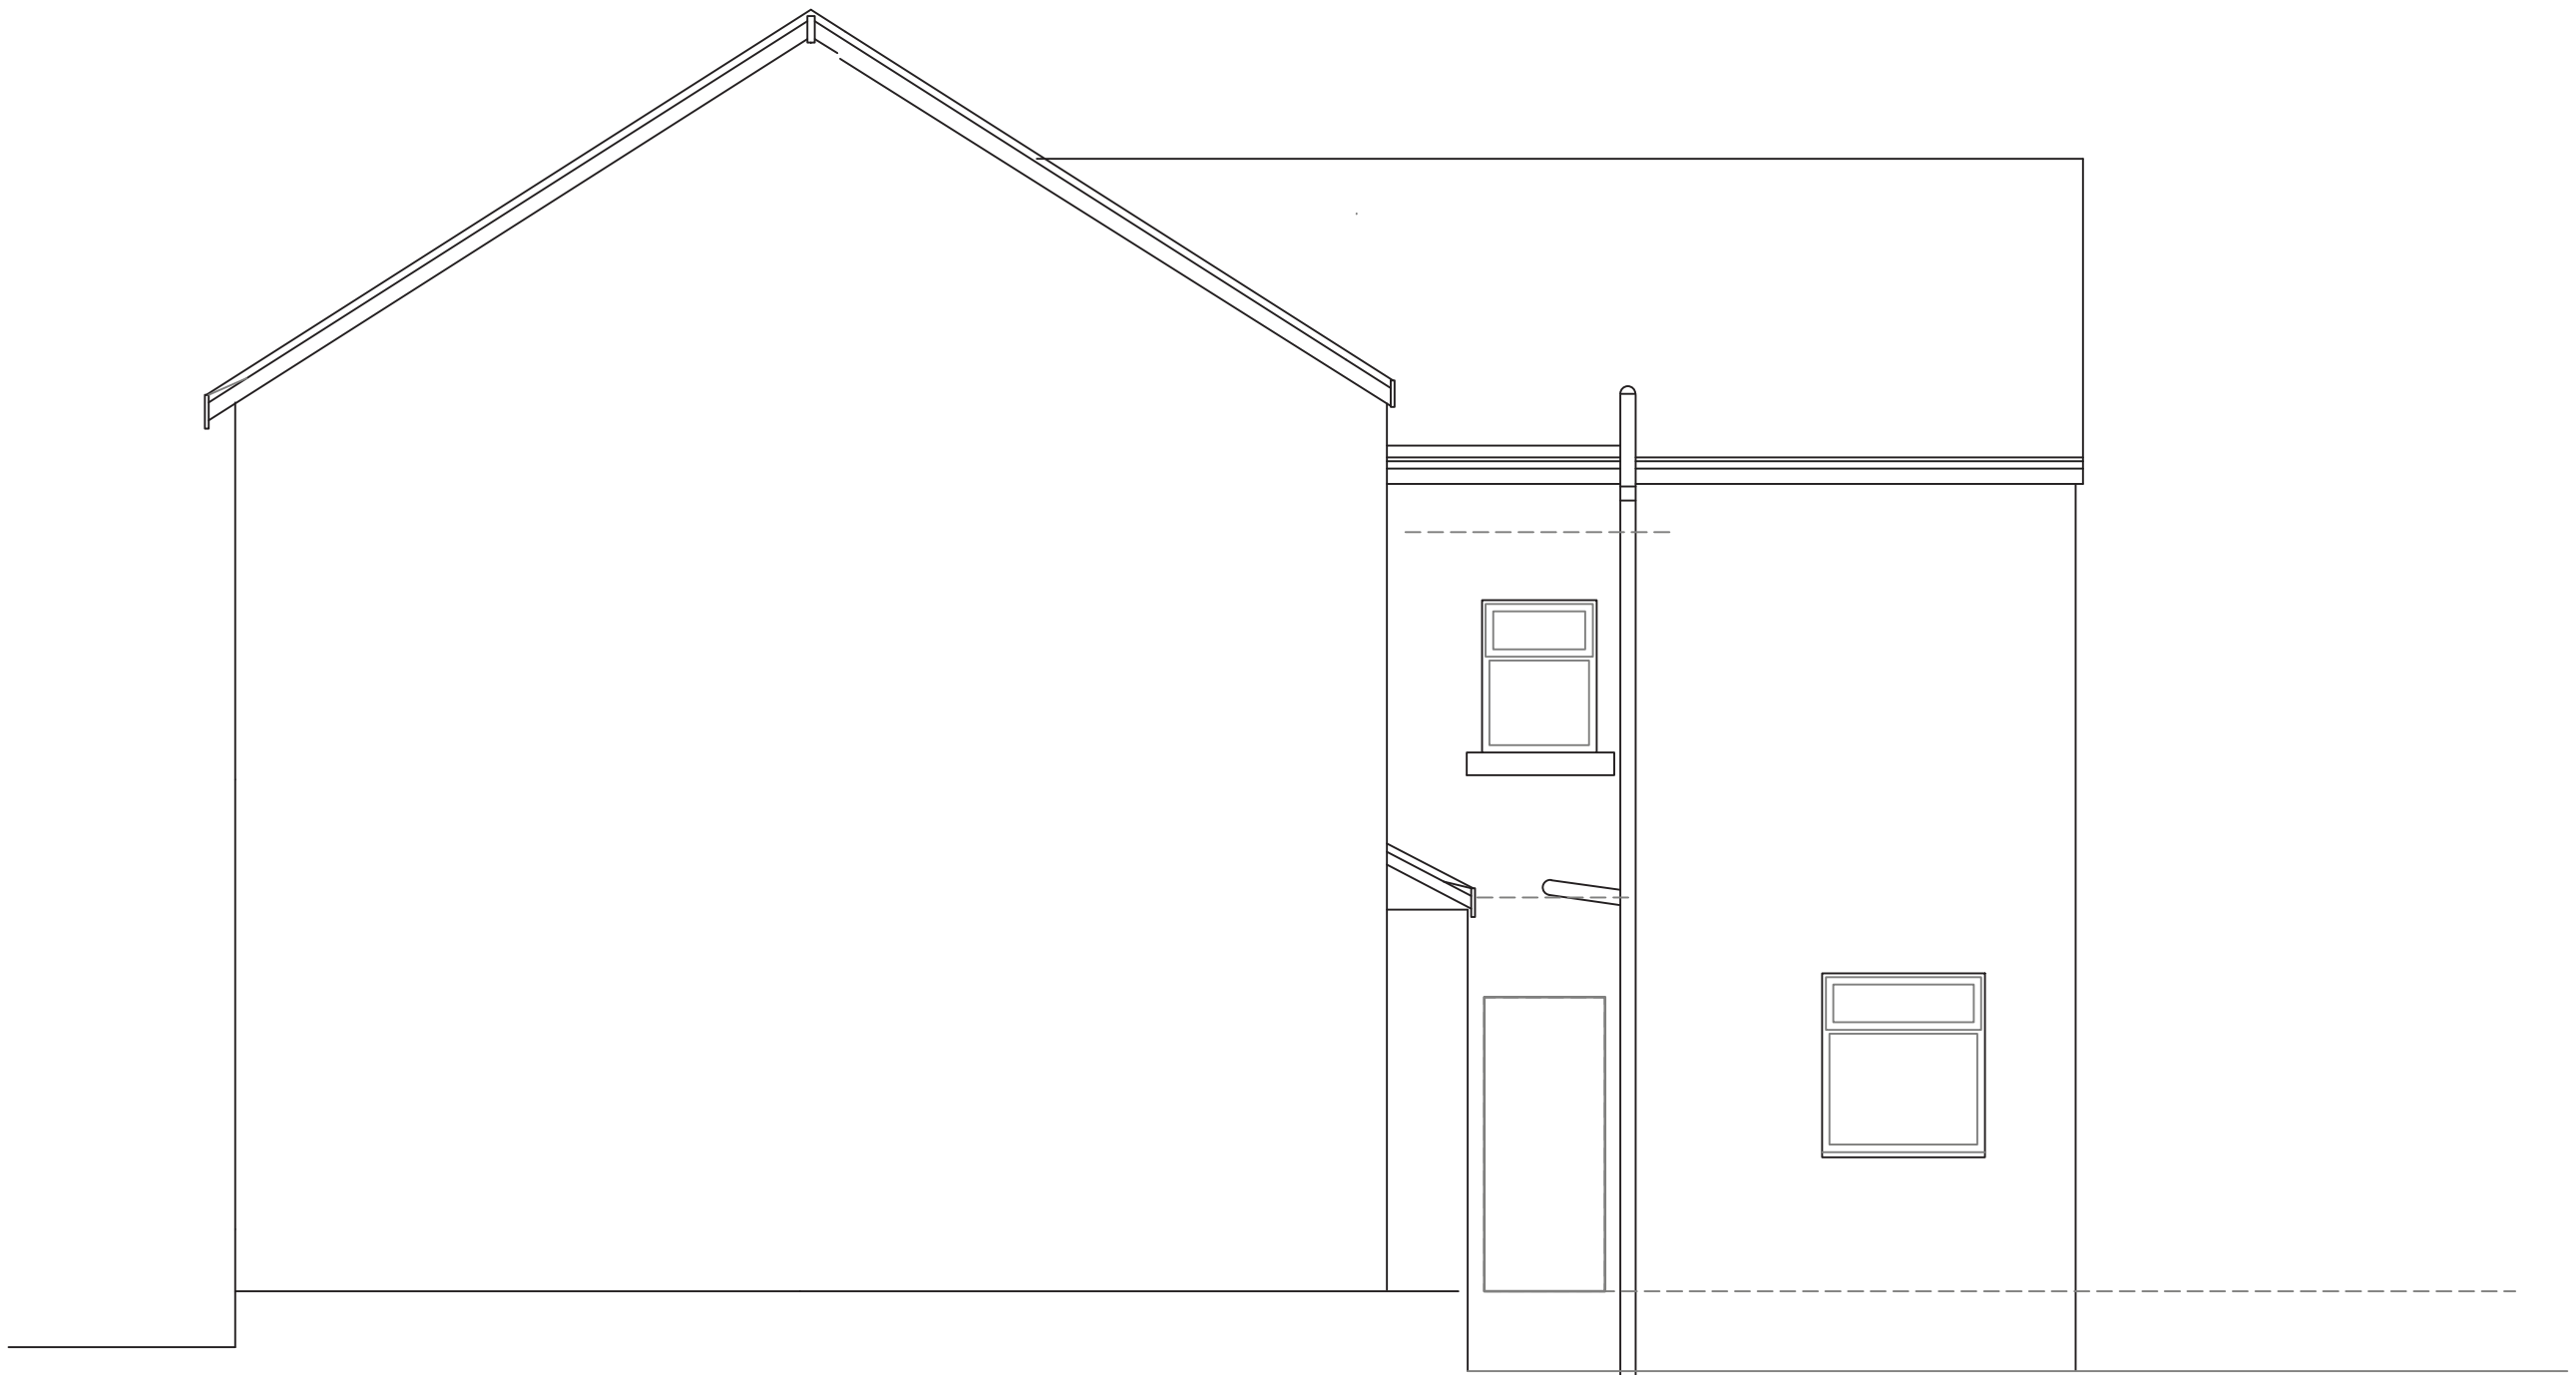

EXISTING SIDE ELEVATION

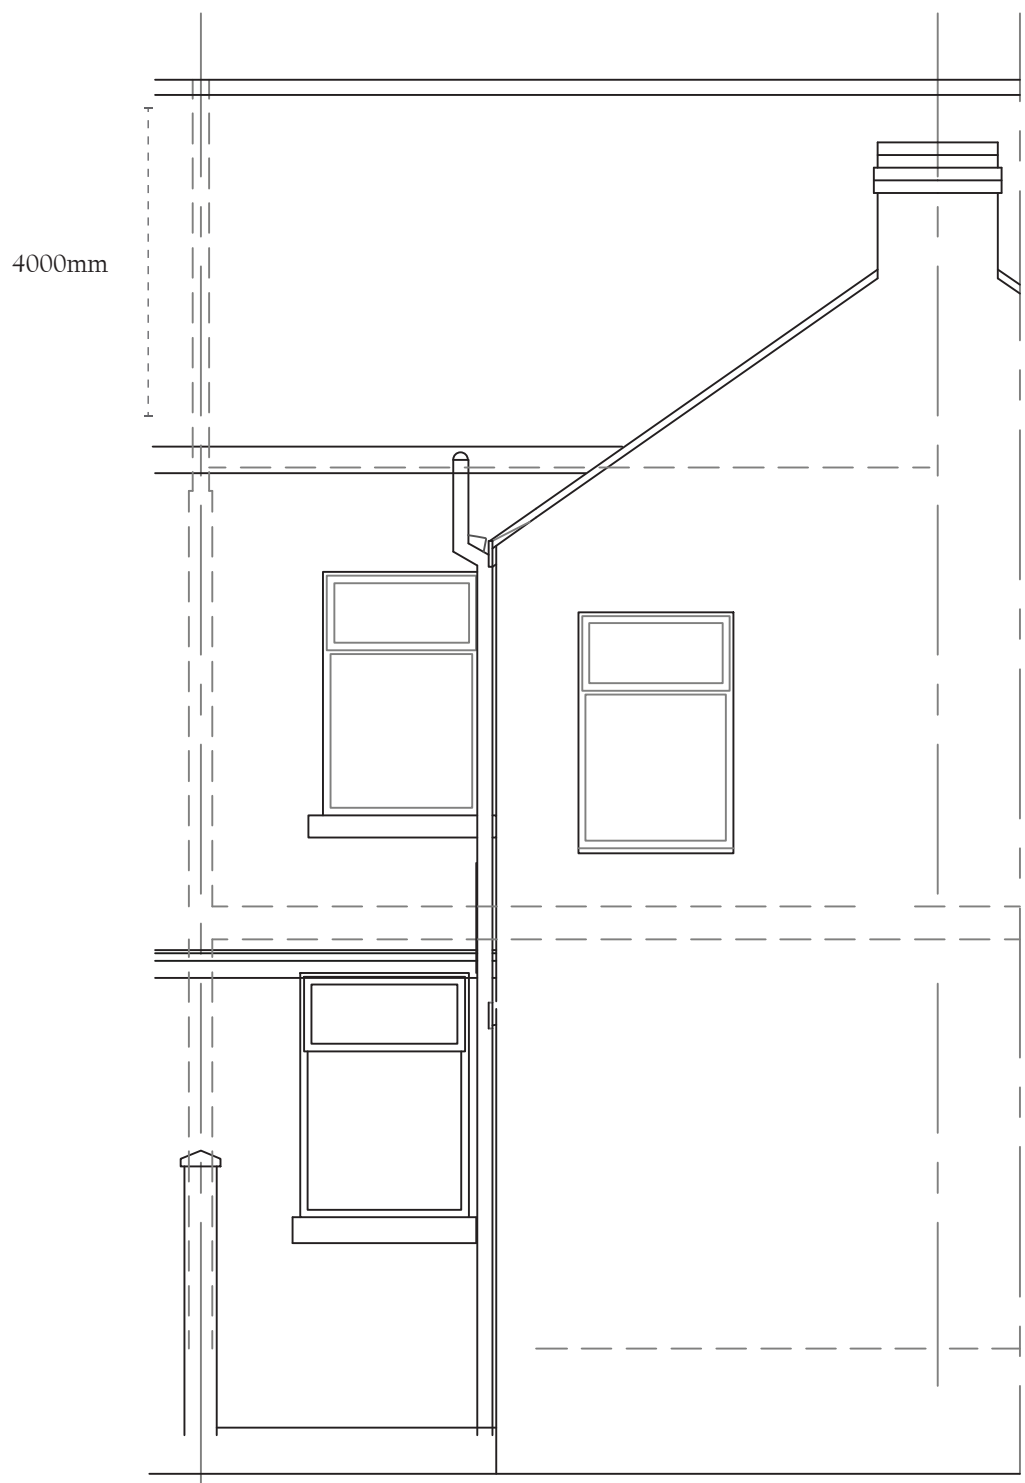

EXISTING REAR ELEVATION