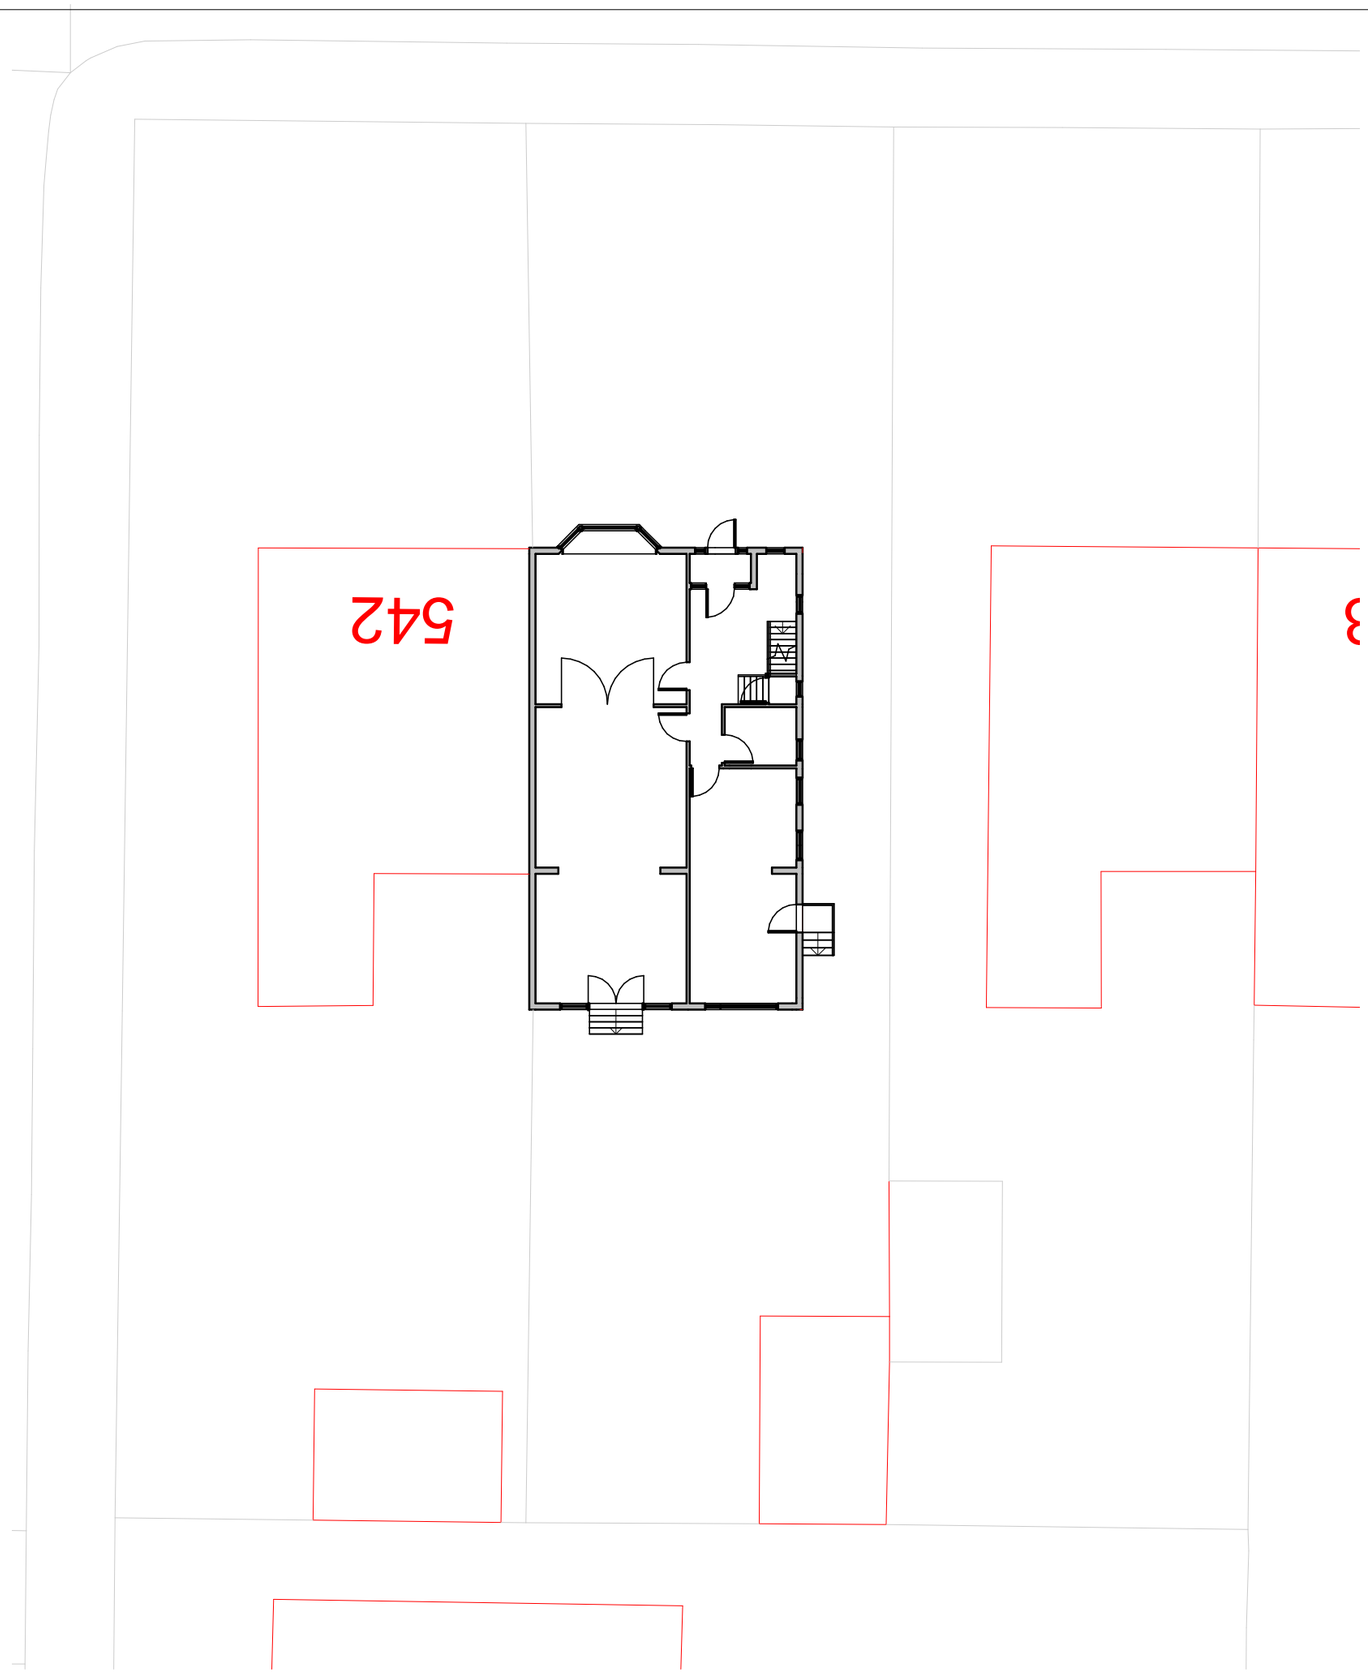


Building Block as Existing

1 : 200

SAFETY, HEALTH & ENVIROMENTAL INFORMATION

IN ADDITION TO HAZARDS/RISKS NORMALLY ASSOCIATED WITH THE TYPES OF WORK INDICATED ON THIS DRAWING, NOTE THE FOLLOWING:

CONSTRUCTION:

TBC.

MAINTENANCE & CLEANING:

TBC.

DECOMMISSIONING/DEMOLITION:

TBC.

NOTE: IT IS ASSUMED THAT ALL WORKS WILL BE CARRIED OUT BY A CONTRACTOR THAT IS COMPETENT IN THE WORKS IDENTIFIED AND (WHERE APPROPRIATE) THE CONTRACTOR WORKS TO AN APPROVED METHOD STATEMENT.

North

Rev	Date	Description	Drawn	Chk'd
B	20/02/24	Amended Drawings	AU	AU
A	21/11/23	Planning Application	AU	AU

Revision Schedule

Client:
Mr. & Mrs. Rizvi

Project:
Porch, Side, Rear Extension and Raised Platform

Drawing
Building Block Plan as Existing

Drawing
Planning

Drawn	*Date:*
AU	20/02/24
Checked AU	*Scale @ A3:* 1 : 200
Approved AU	*Revision* B

Drawing
2028- BB 01

AU Architects

General Notes:

- *AU Architects Ltd shall have no responsibility for any use made of this document other than for that which it was prepared and issued.*
- *All dimensions should be site checked on site.*
- *Do not scale from this drawing.*
- *Any drawing errors or divergencies should be brought to the attention of AU Architects Ltd.*