



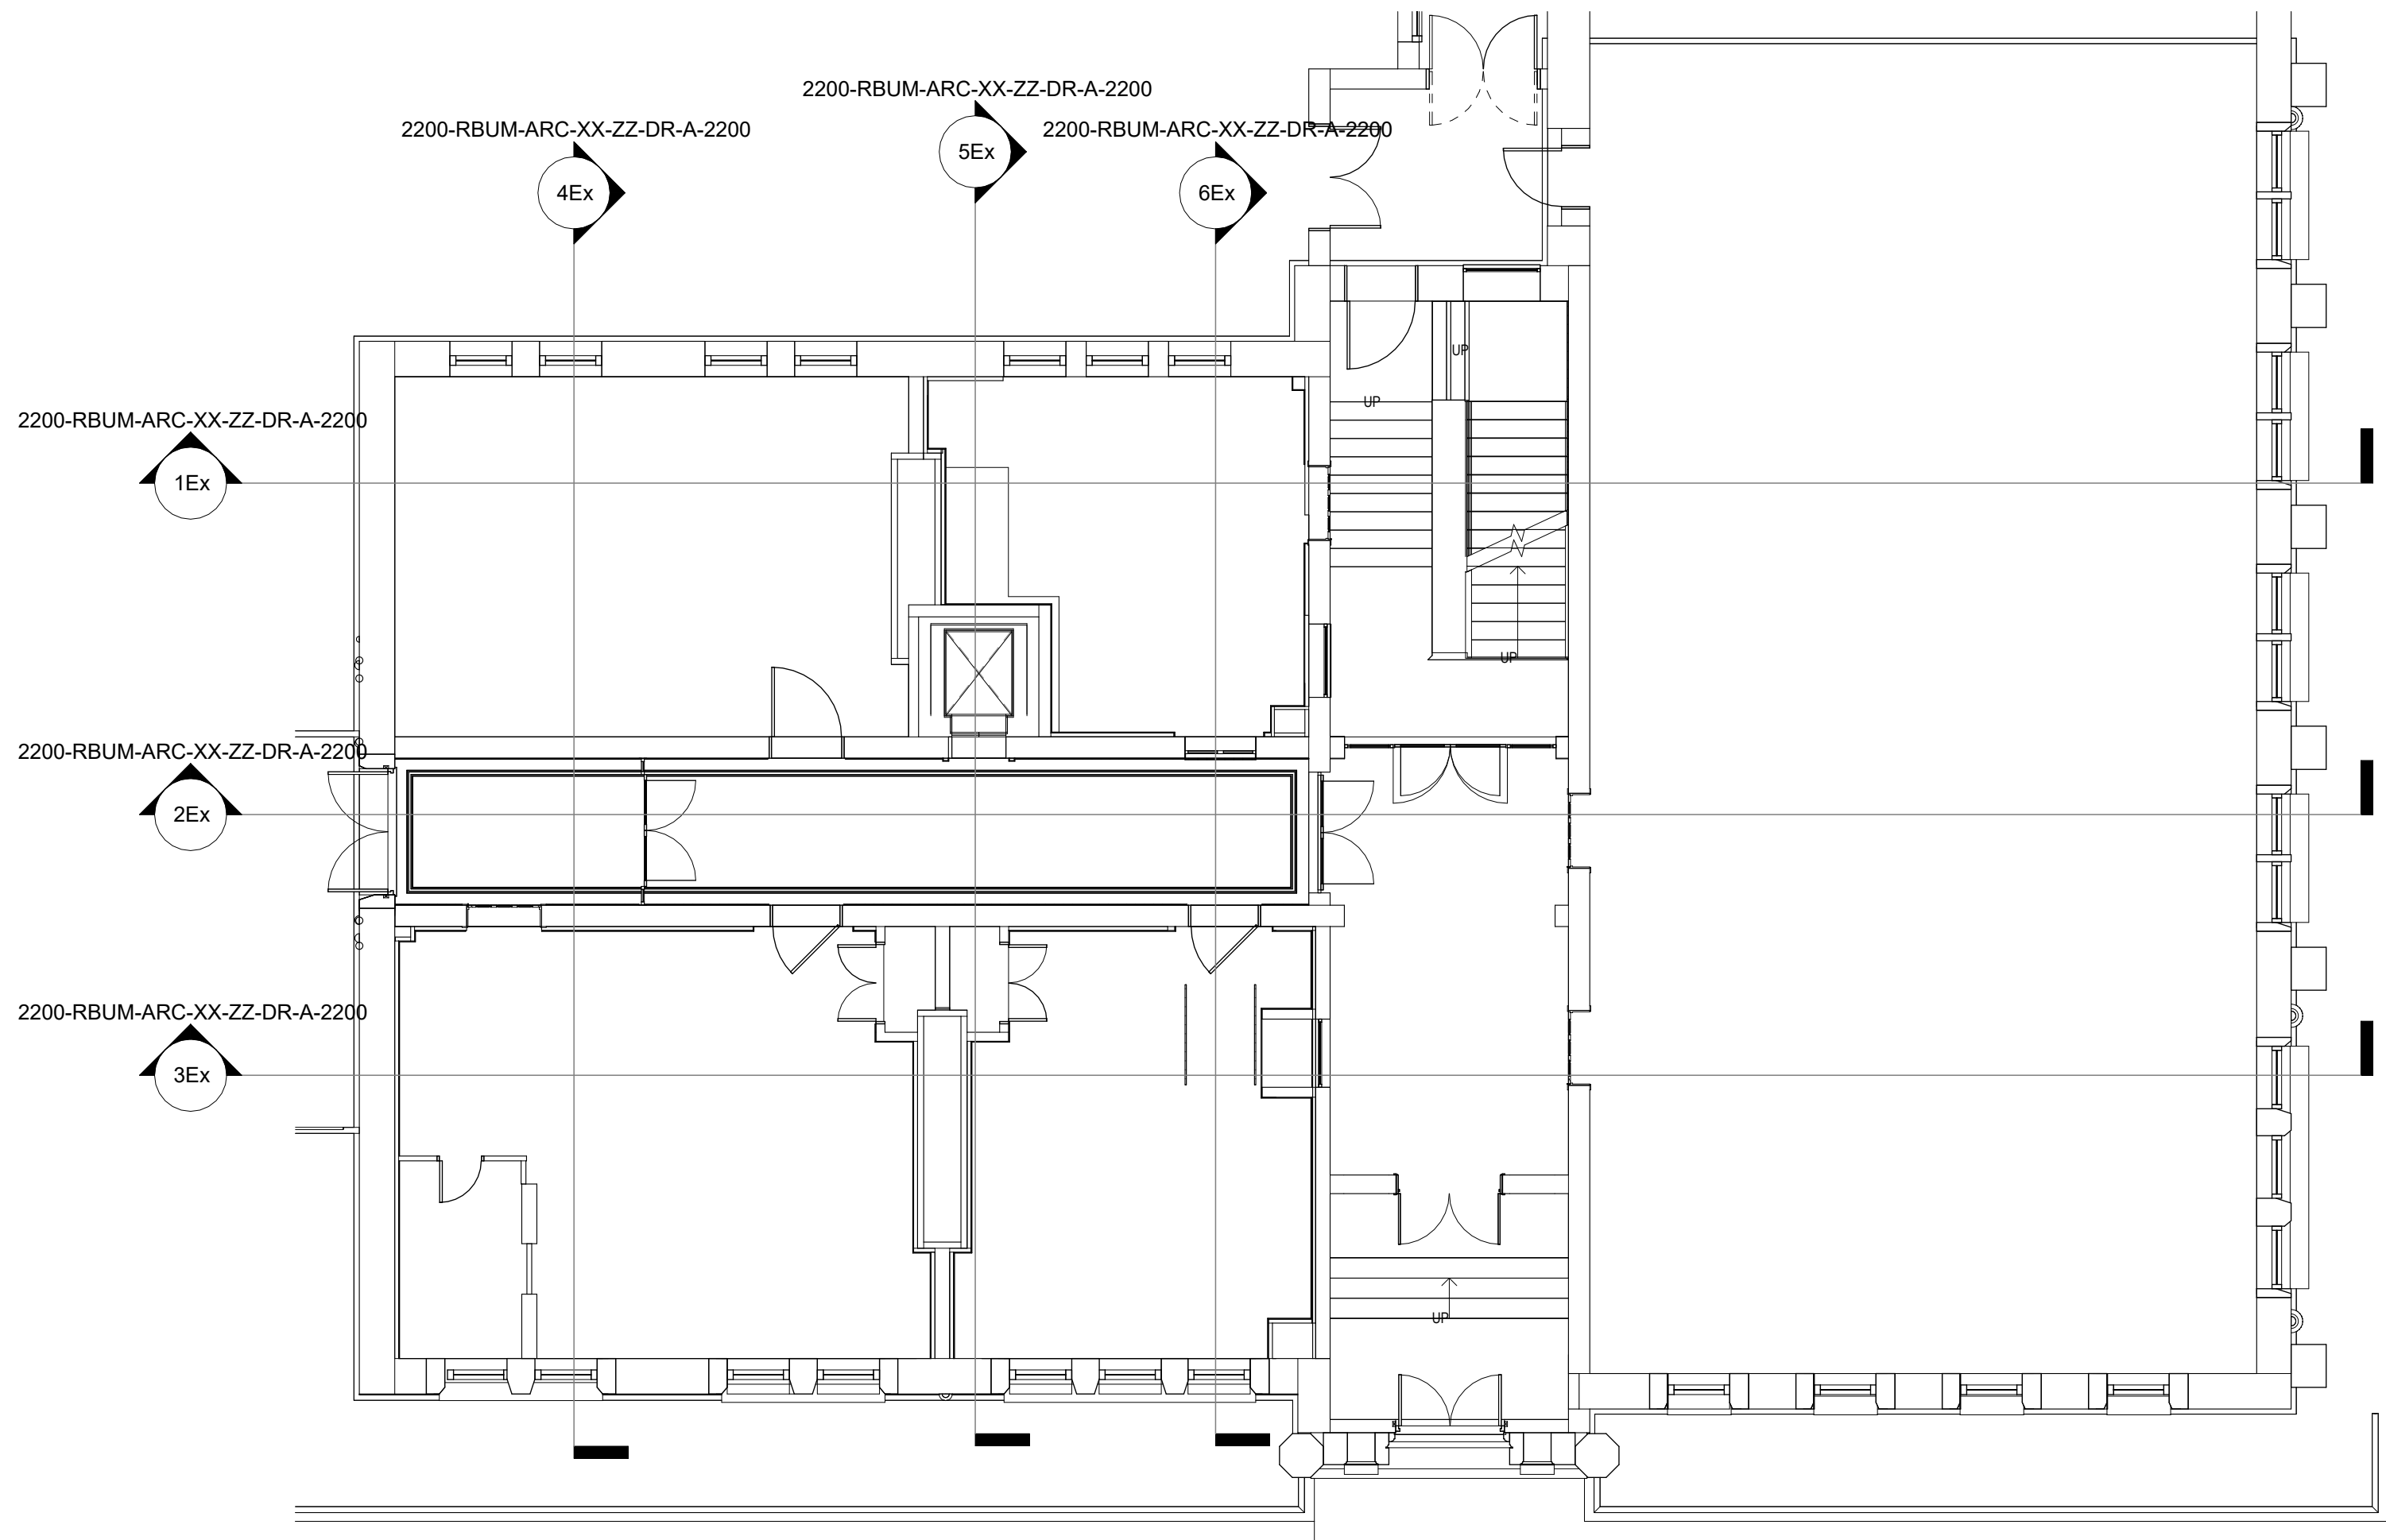

Level 00 Key Plan_Existing_Section Locations

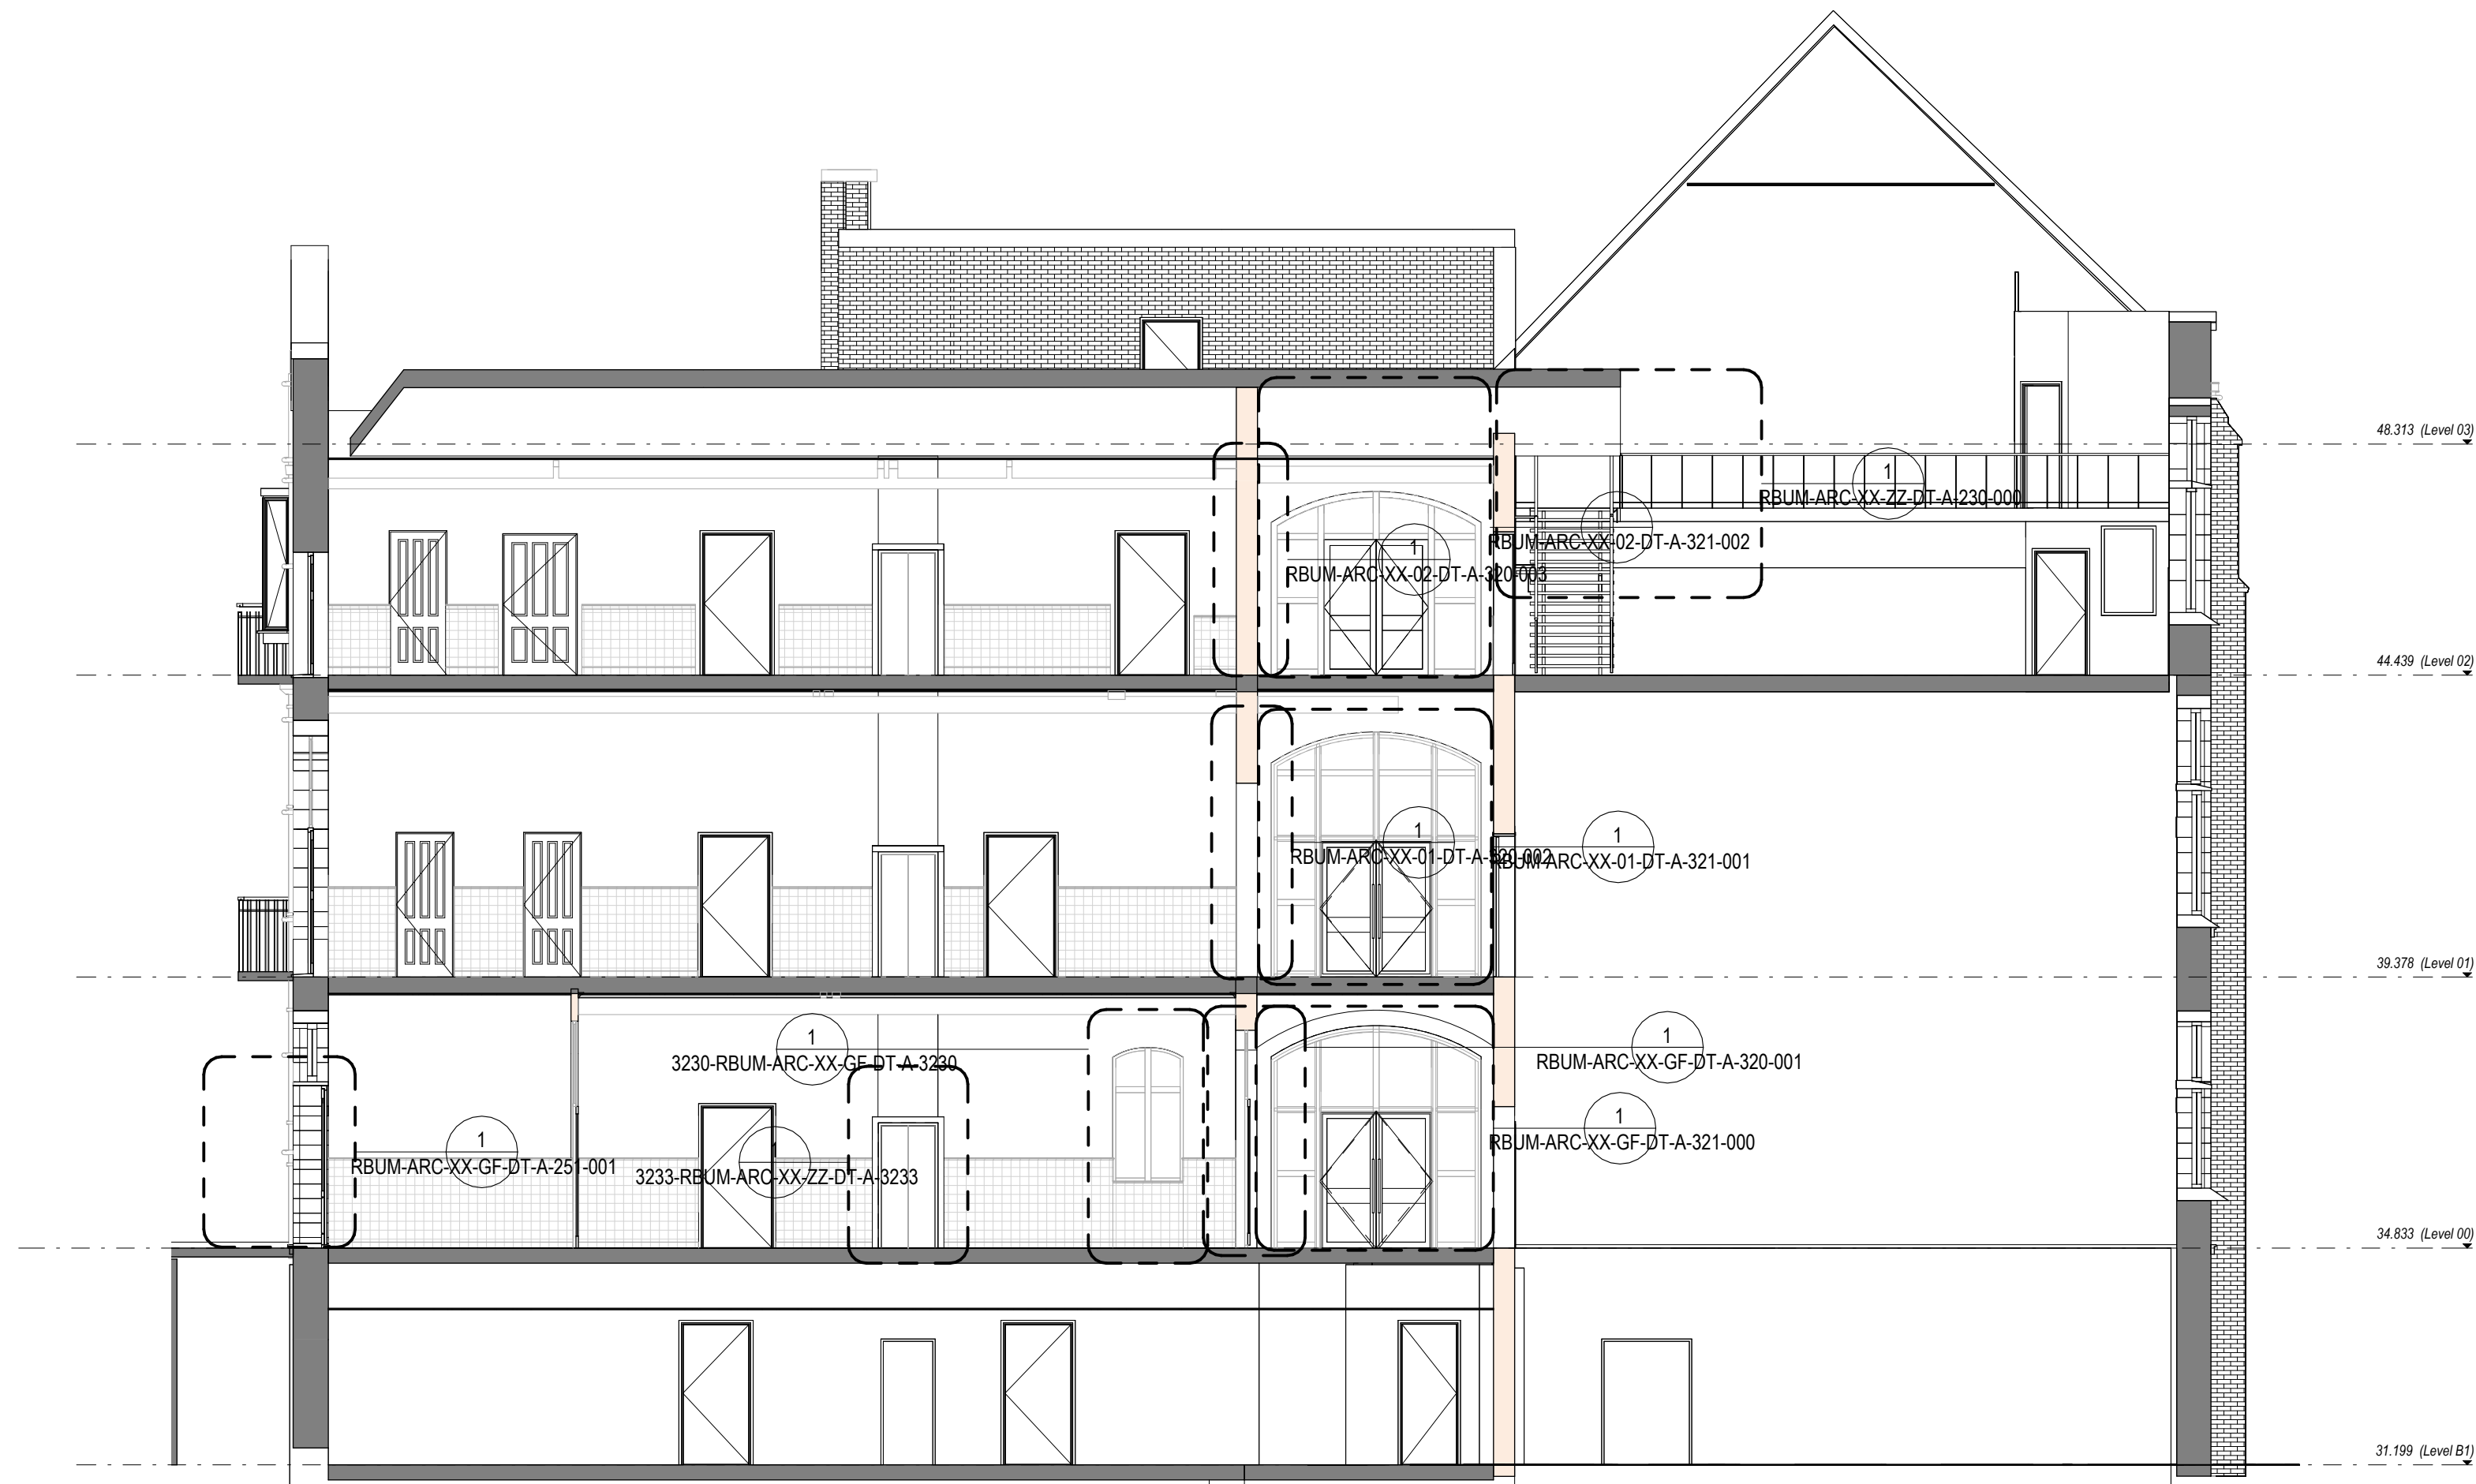


Section 1Ex_Existing
1:100




Section 2Ex_Existing
1:100




Section 3Ex_Existing
1:100

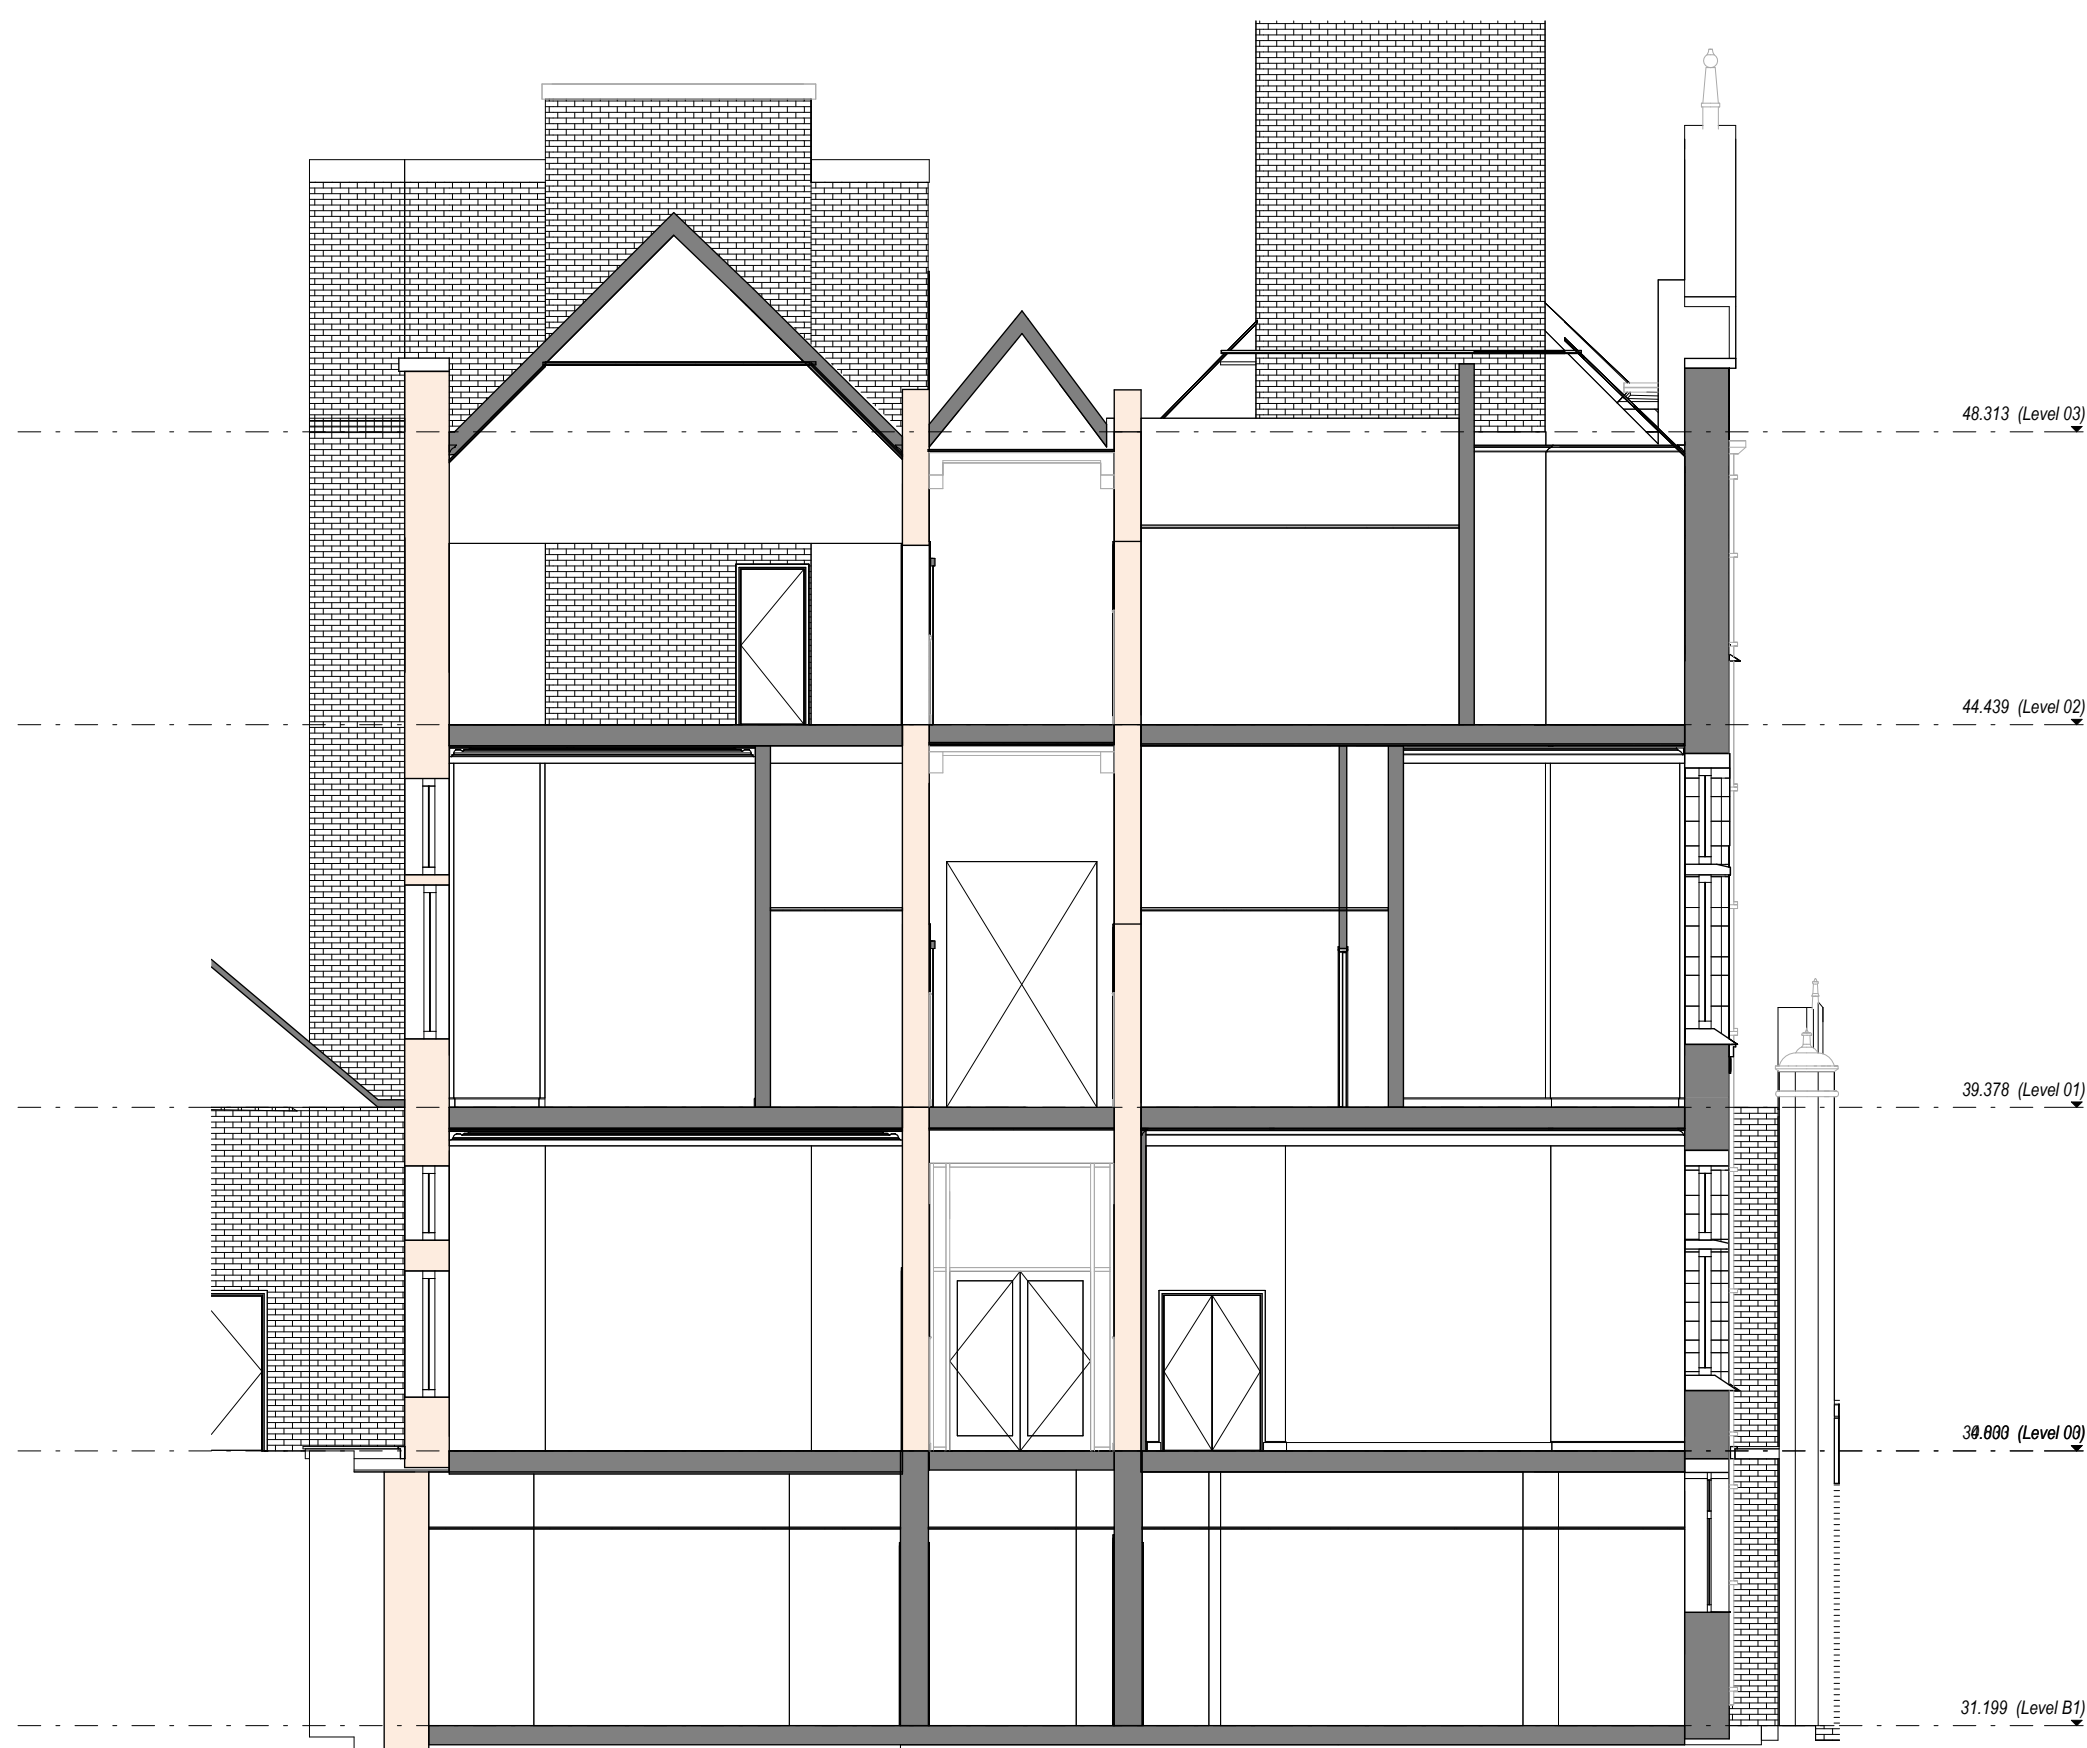

Section 4Ex_Existing
1:100

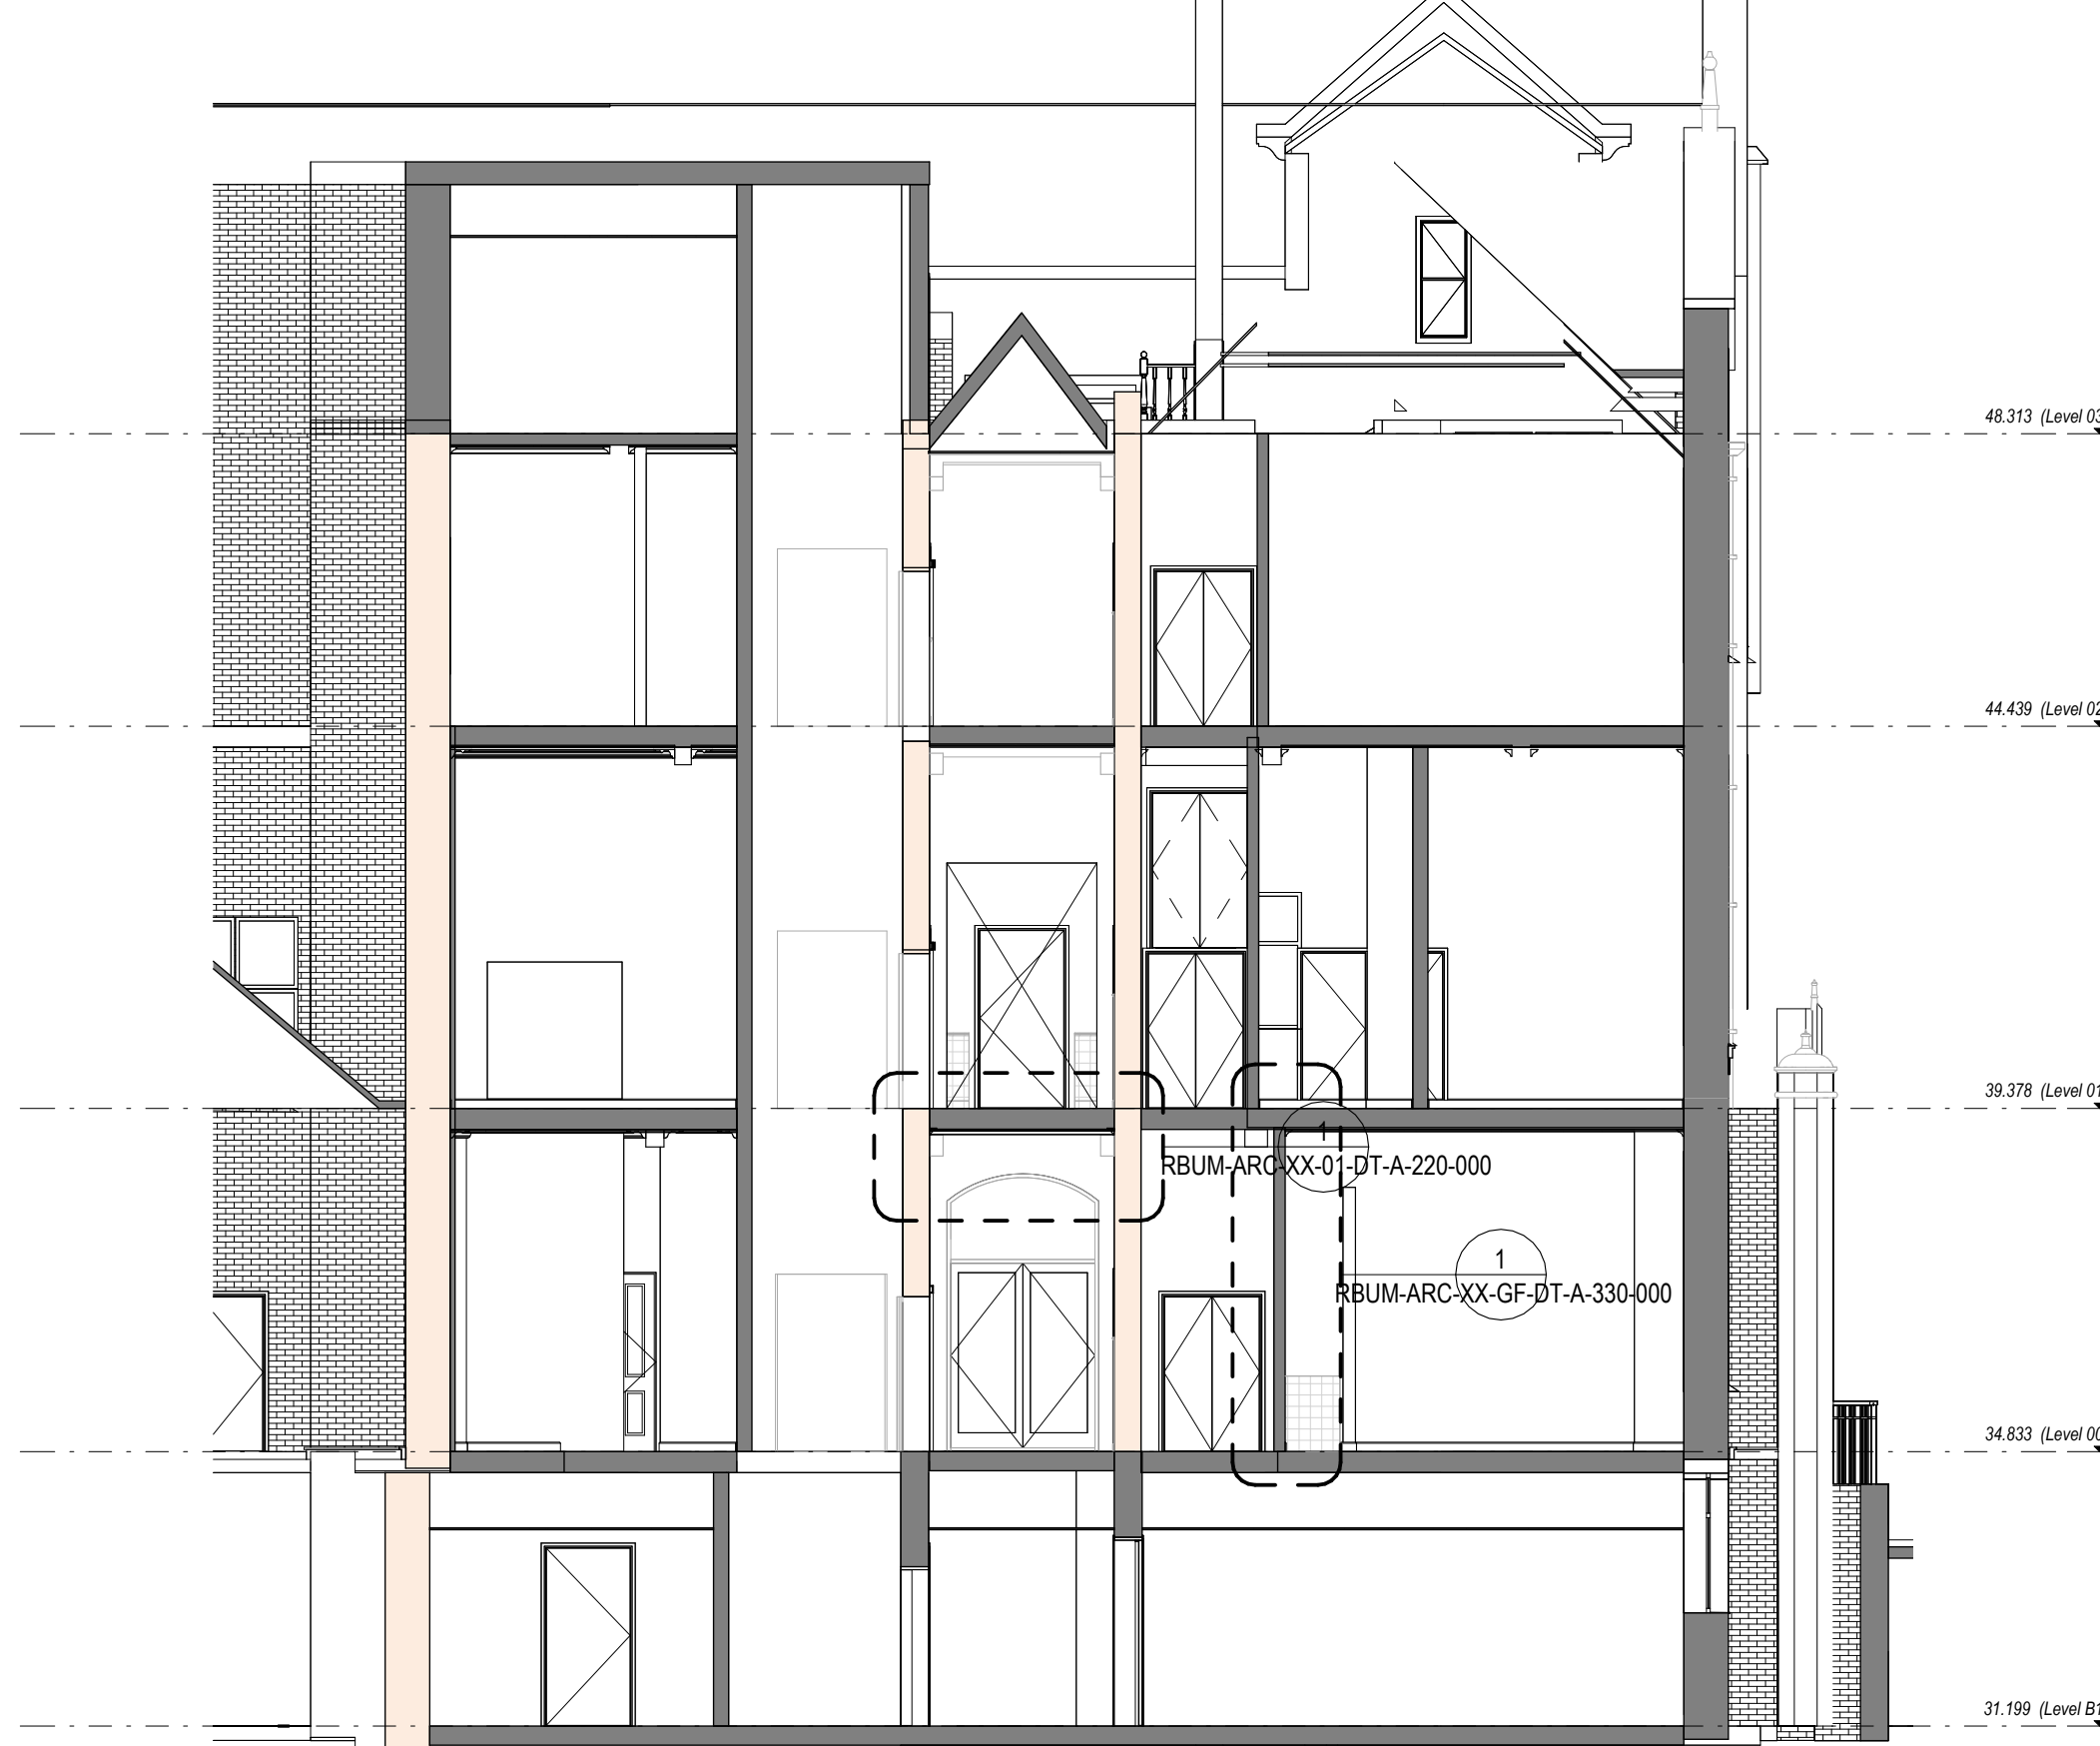

Section 5Ex_Existing
1:100

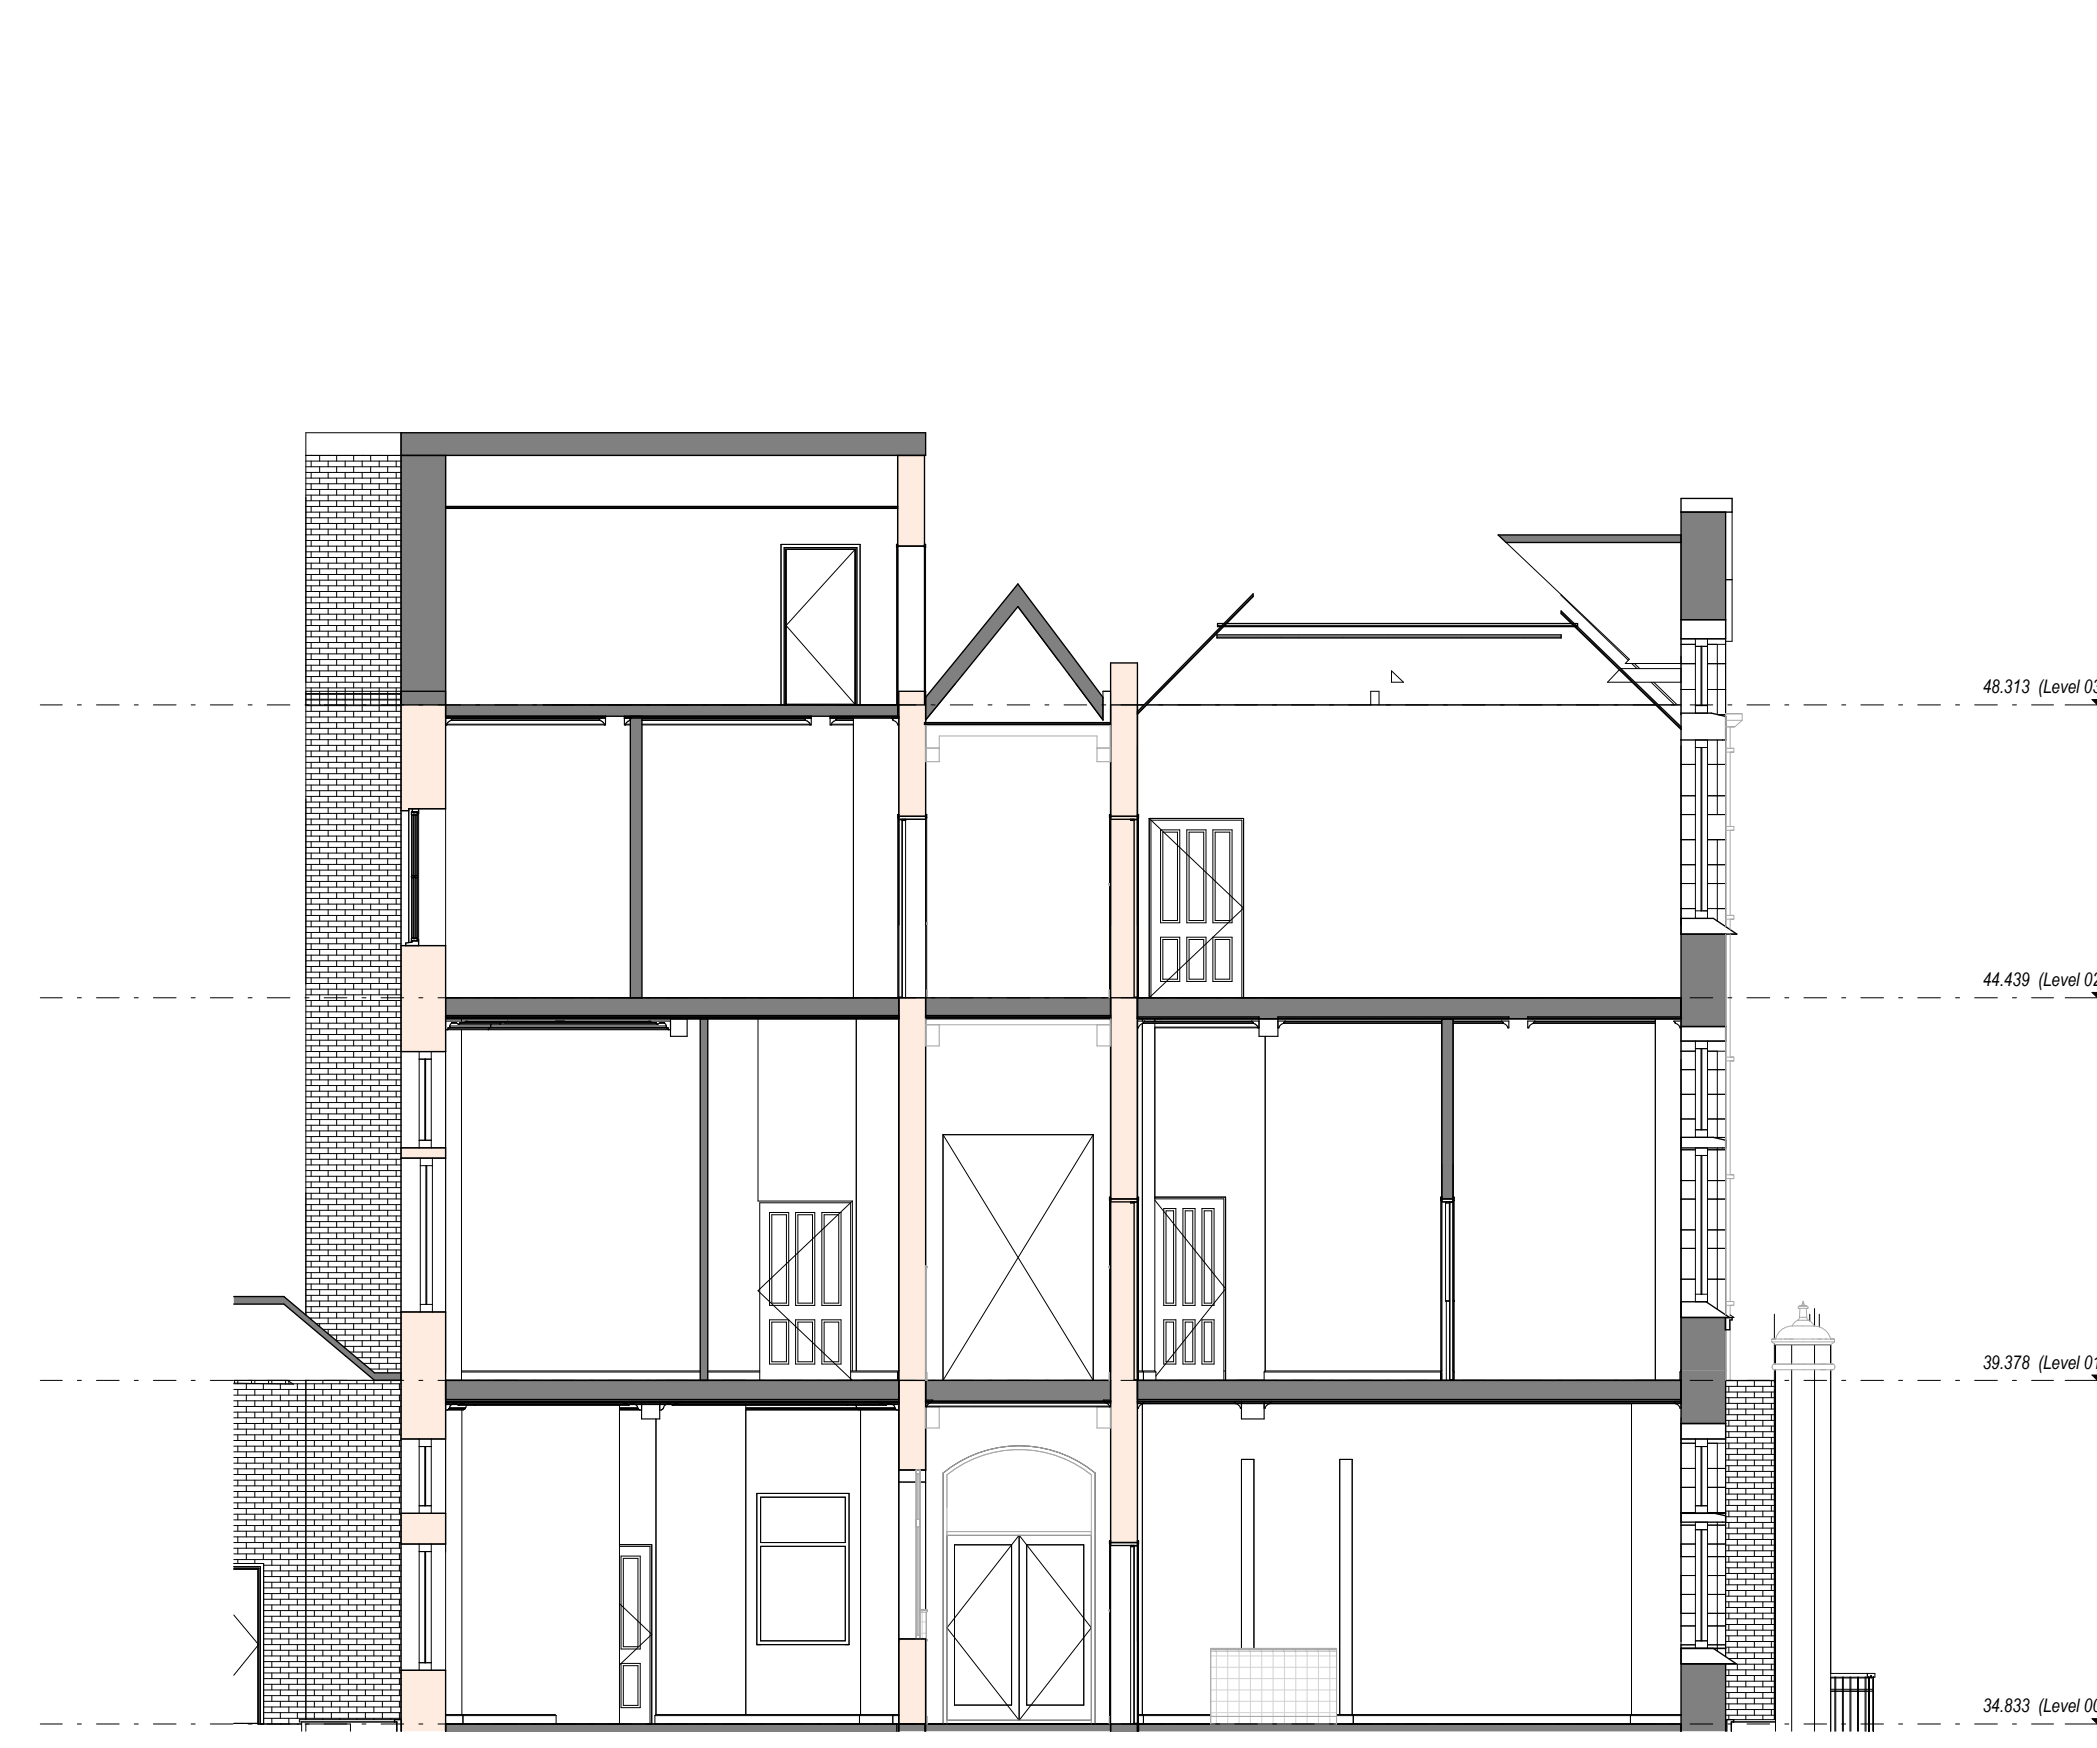

Section 6Ex_Existing
1:100

Notes:

- This drawing is copyright.
- Do not scale dimensions from this drawing.
- The drawing is to be read in conjunction with all other relevant drawings.
- All discrepancies on the drawing are to be reported to the architect.
- Do not modify any element of this drawing.
- Use drawings only for approved layout.
- This drawing may contain colour.

Scale Bar
0 1m 2m 3m
Scale 1:100

North Point

The following external mode files are included within this drawing:

P2	2023/10/01	Linked Building Consent Submission.	AB	RM
P1	2023/10/01	Stage 4 Issues for Cladding	AB	RM
Rev	Date	Revision Notes	Drawn	Review

MANCHESTER
The University of Manchester

ARCADIS

Project
Rutherford Building

Drawing Title
GA Sections_Existing - Sheet 1

Job Number 141632	Date 23.05.23	Security Classification	Drawn By AB
Scale/Alt 1:100	Purpose LISTED BUILDING CONSENT	Reviewed By RM	Revision P2
Drawing Number 2200-RBUM-ARC-XX-ZZ-DR-A-2200			