

S2: AS EXISTING/ TILING

WARRANT TO DESCRIBE EXISTENCE

— — Coved skirting -

Terrazzo Tile_Slip Resistance
PTV36+Wet

Scale: 1:100

P5	2023/12/01	Listed Building Consent Submission.	AB	RM
P4	2023/11/23	Skirting types and scope added to plan	MC	RM
P3	2023/10/06	Stage 4 Issue for Costing	AB	RM
P2	2023/07/21	Preliminary Issue to Heritage Consultant	AB	RM
P1	2023/06/02	Stage 3 Preliminary Issue for costing	AB	RM
Rev	Date	Revision Notes	Drawn	Review

MANCHESTER
1824
The University of Manchester


Project
Rutherford Building

Drawing Title	Finishes Plan - Level 01
---------------	--------------------------

Job Number 141532	Date FEB'23	Security Classification	Drawn By MTW
----------------------	----------------	-------------------------	-----------------

Scale@A2	Purpose	Reviewed By
1 : 100	LISTED BUILDING CONSENT	RM

Drawing Number	Revision
3301-RBUM-ARC-XX-01-DR-A-3301	P5

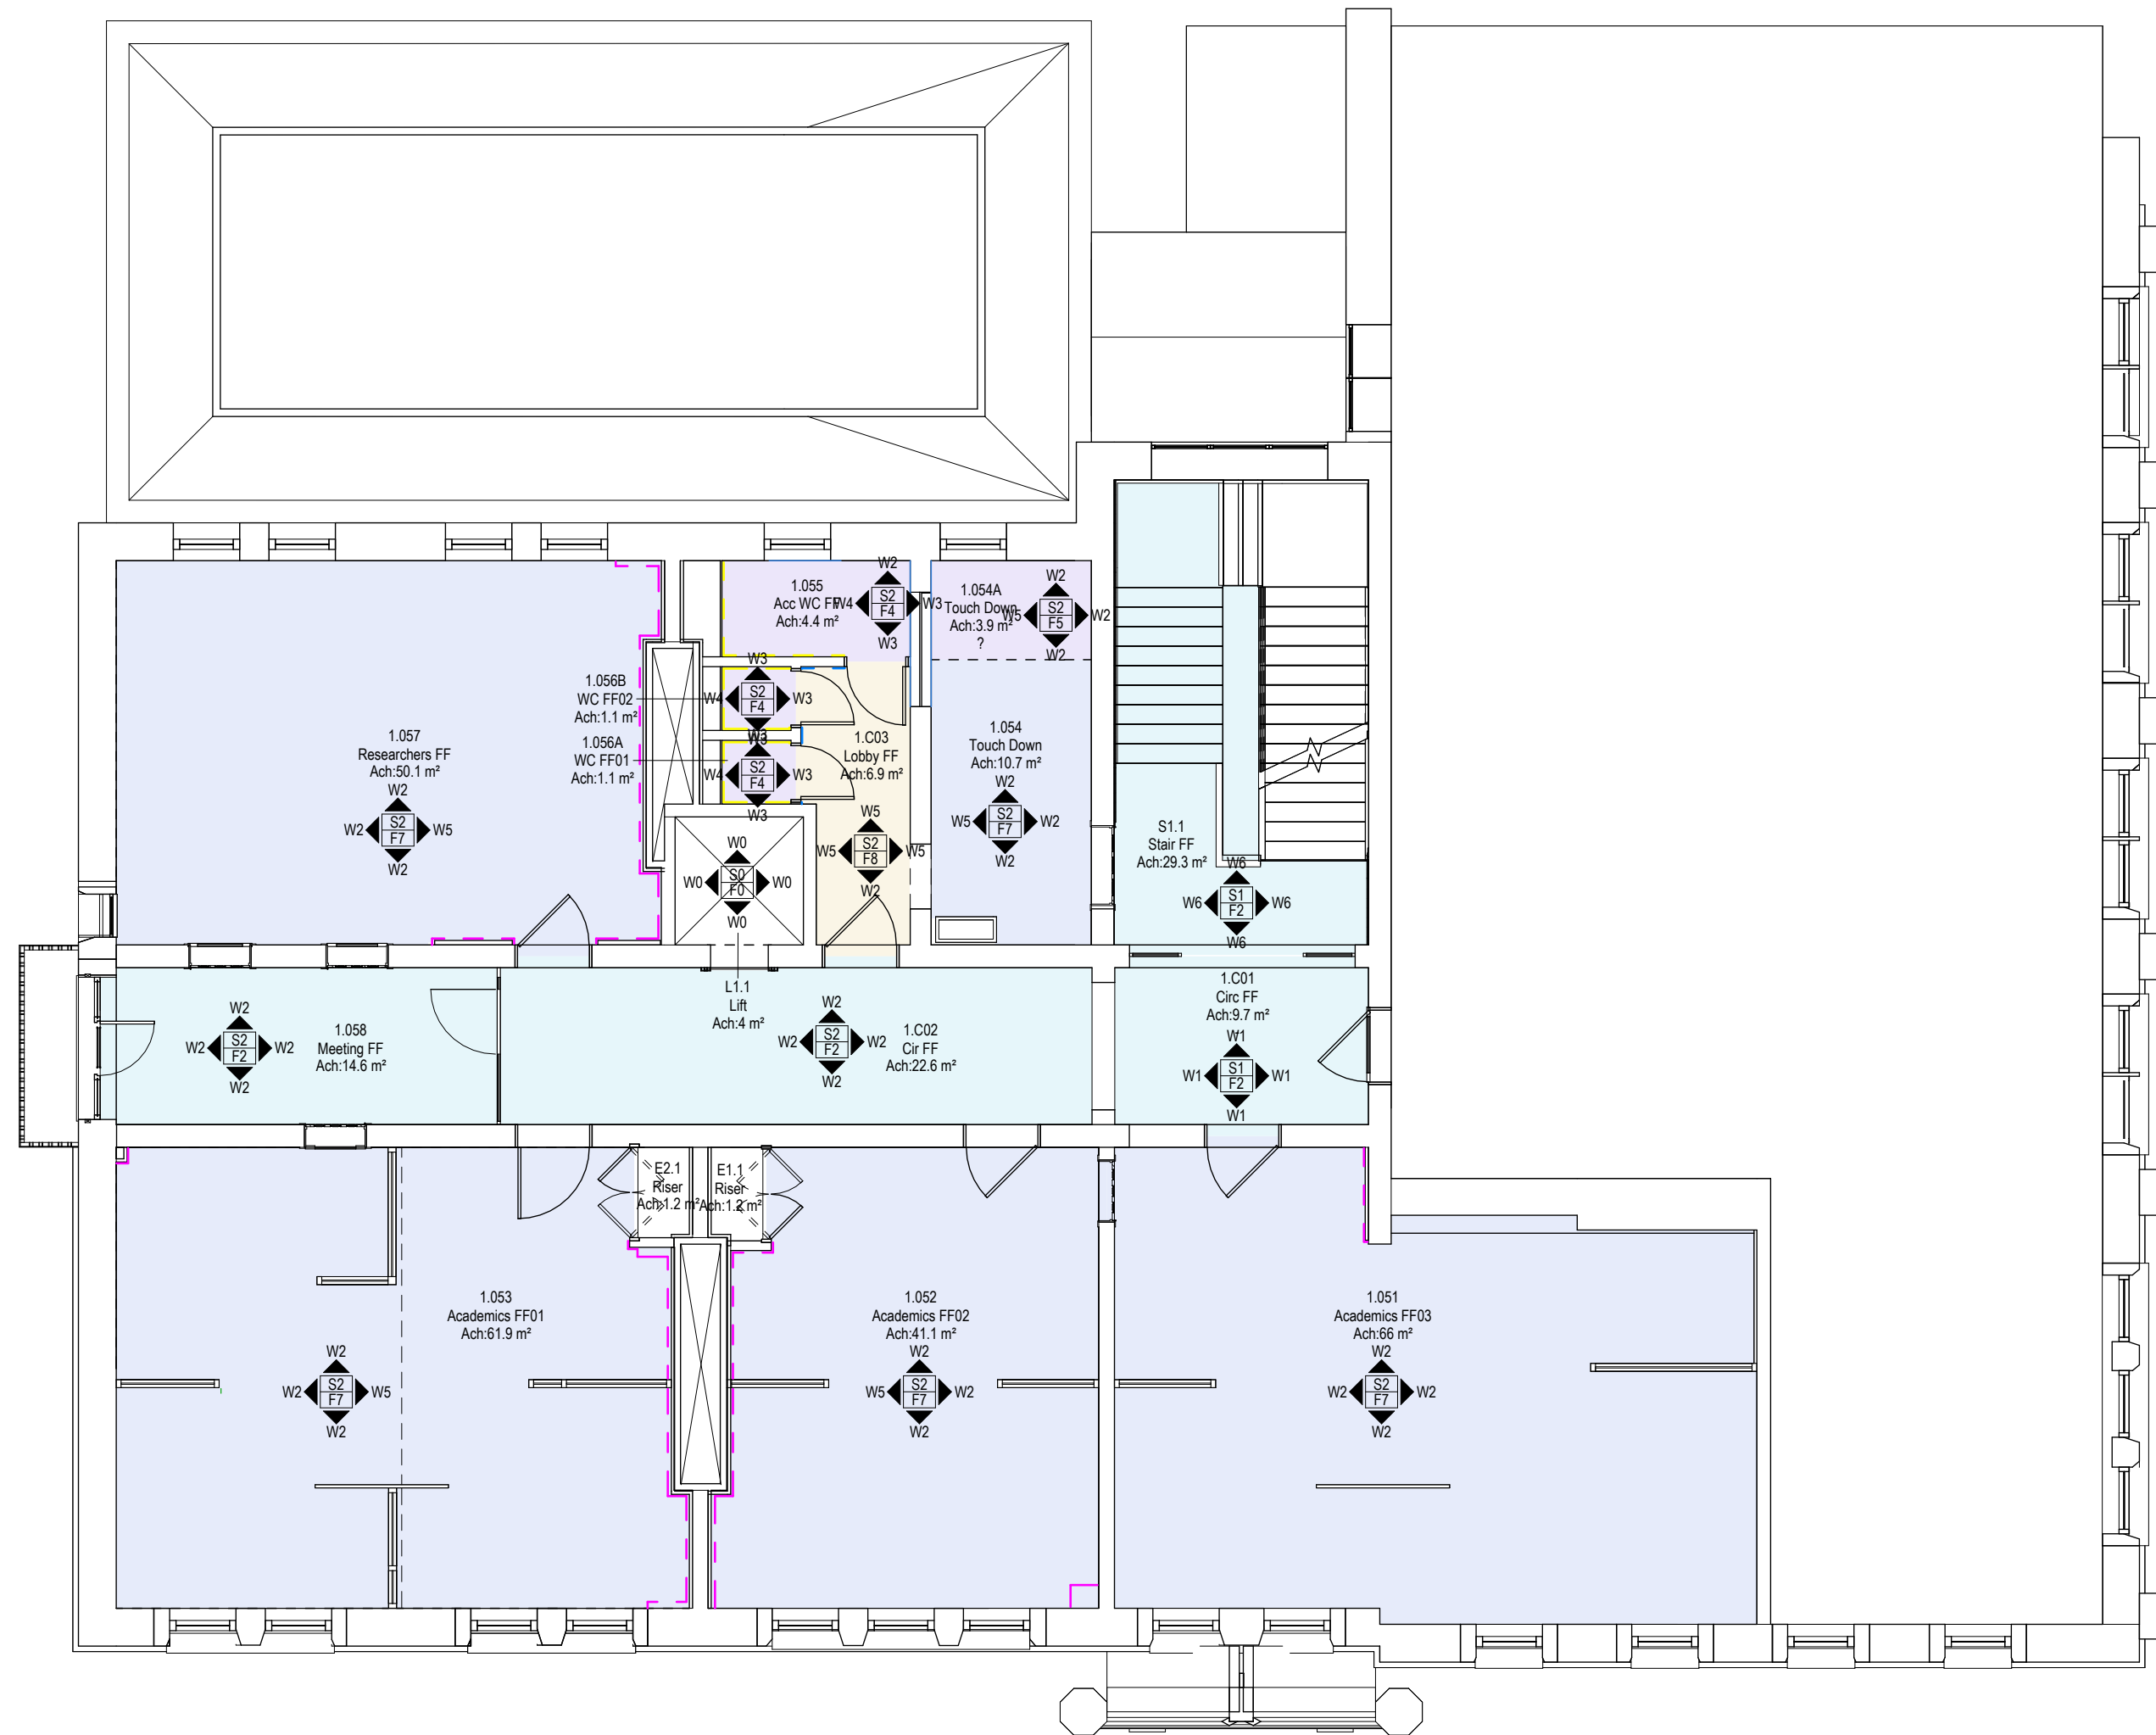

1 Proposed Finishes GA Plan_Level 01
1 : 100

