


## One Piccadilly

Feature Lighting Illuminance Report - Star Lighting  
4638-0100

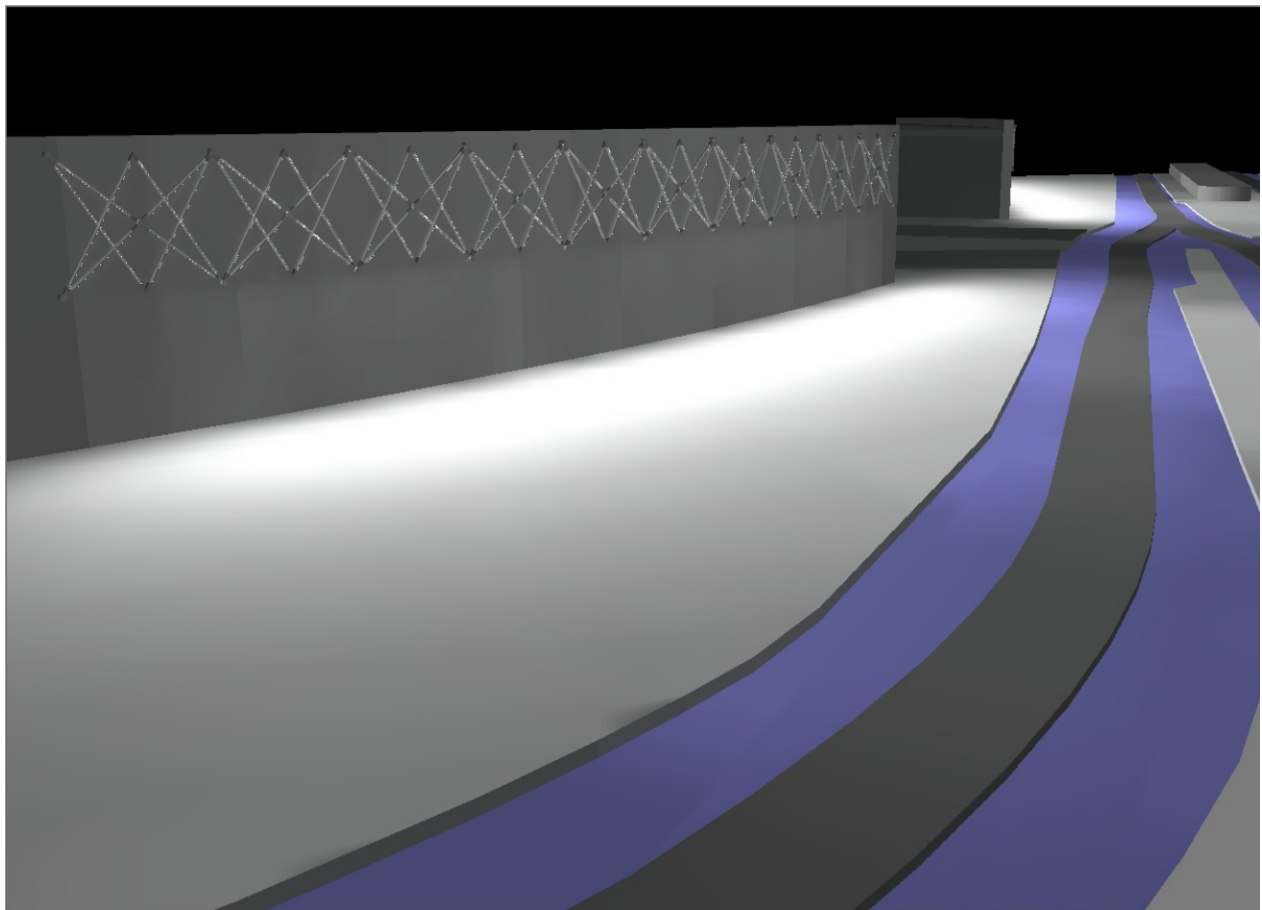

Date: 09.01.2024  
Operator: Studiotech




Studiotech

Bridge House, Unit 13, Latham Close, Bredbury, Stockport, Cheshire,  
SK6 2SD

Operator Studiotech  
Telephone 0161 292 9000  
Fax N/A  
e-Mail info@studiotech.co.uk

## Exterior Scene 1 / Floor plan

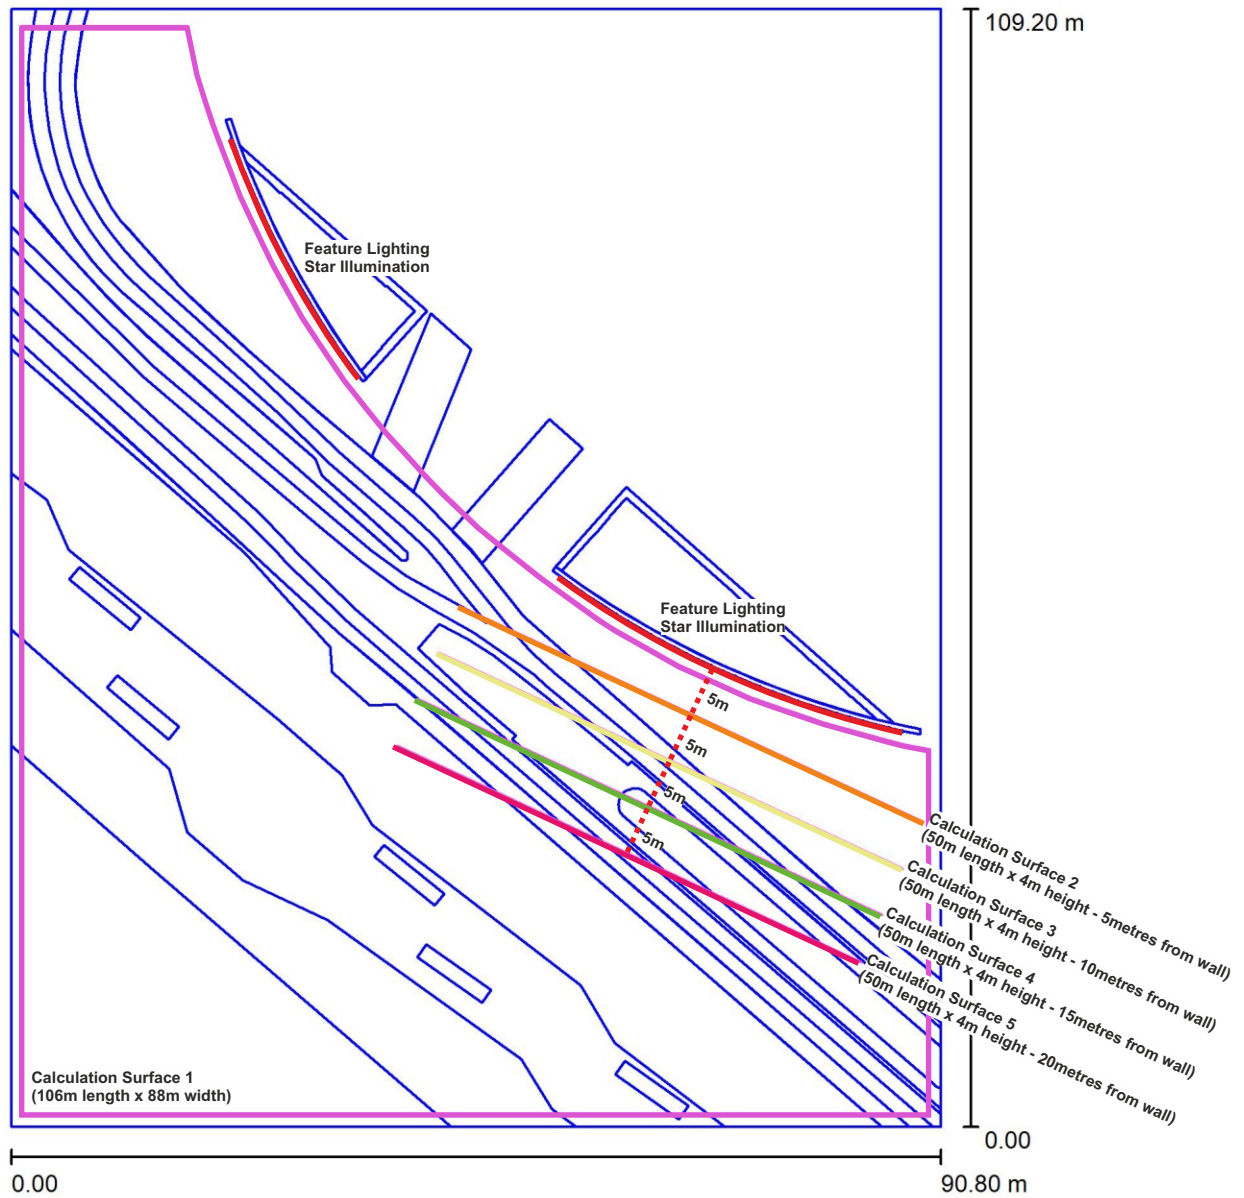

Scale 1 : 739




Studiotech

Bridge House, Unit 13, Latham Close, Bredbury, Stockport, Cheshire,  
SK6 2SD

|           |                       |
|-----------|-----------------------|
| Operator  | Studiotech            |
| Telephone | 0161 292 9000         |
| Fax       | N/A                   |
| e-Mail    | info@studiotech.co.uk |

## Exterior Scene 1 / 3D Rendering

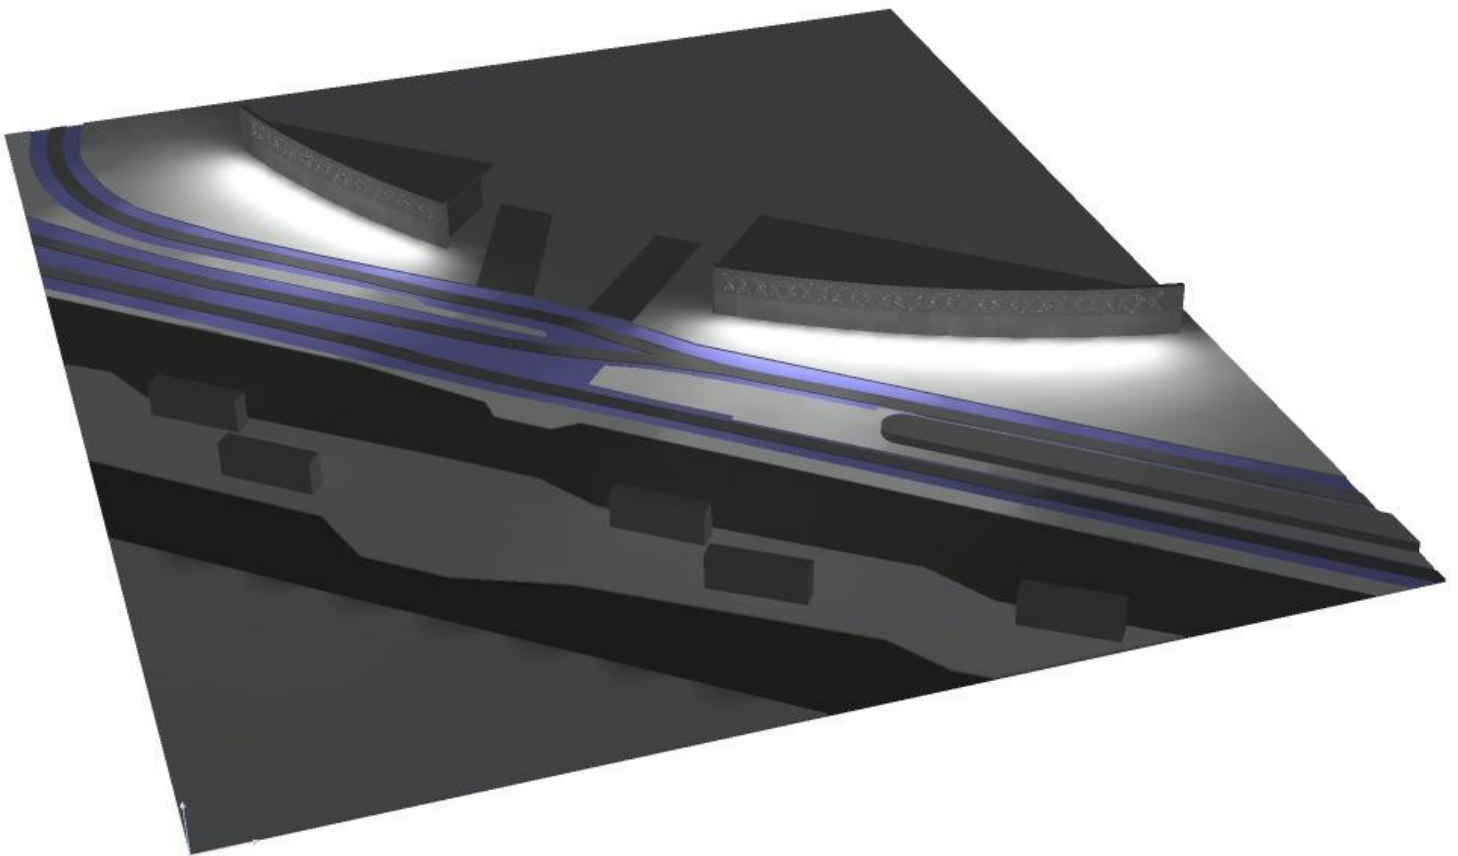




Studiotech

Bridge House, Unit 13, Latham Close, Bredbury, Stockport, Cheshire,  
SK6 2SD

Operator Studiotech  
Telephone 0161 292 9000  
Fax N/A  
e-Mail info@studiotech.co.uk

## Exterior Scene 1 / False Color Rendering

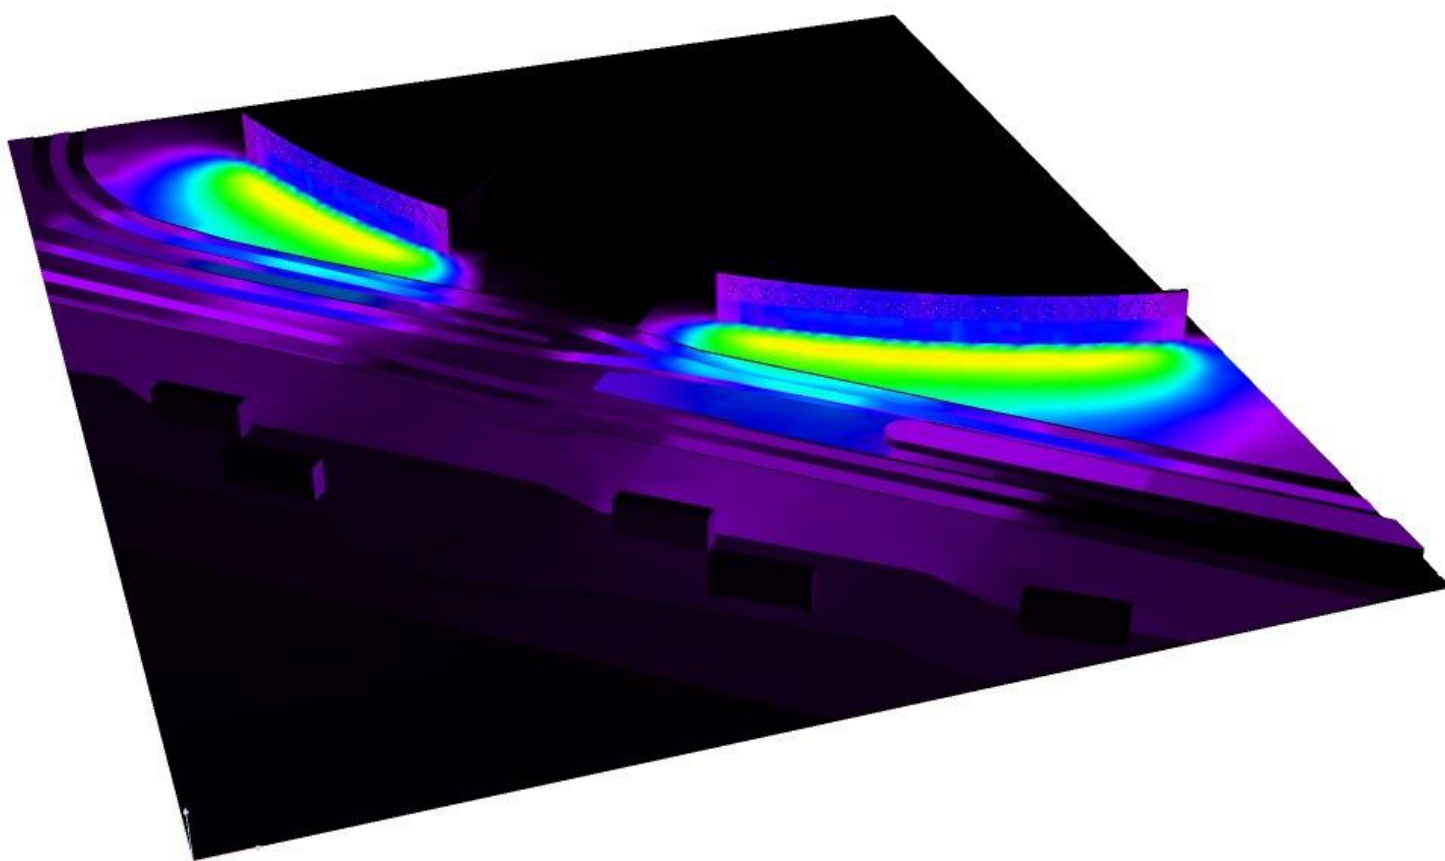

0 1 2 5 10 20 30 40 50

lx






Studiotech

Bridge House, Unit 13, Latham Close, Bredbury, Stockport, Cheshire,  
SK6 2SD

Operator Studiotech  
Telephone 0161 292 9000  
Fax N/A  
e-Mail info@studiotech.co.uk

## Exterior Scene 1 / Calculation Surface 1 - Ground Level / Isolines (E, Perpendicular)

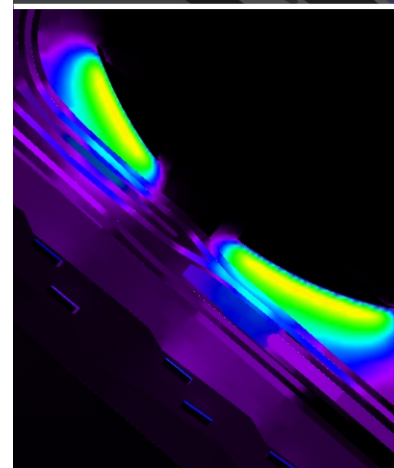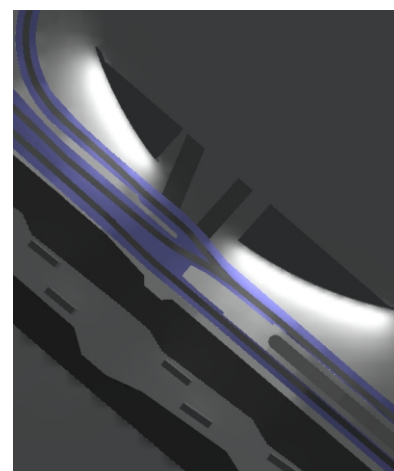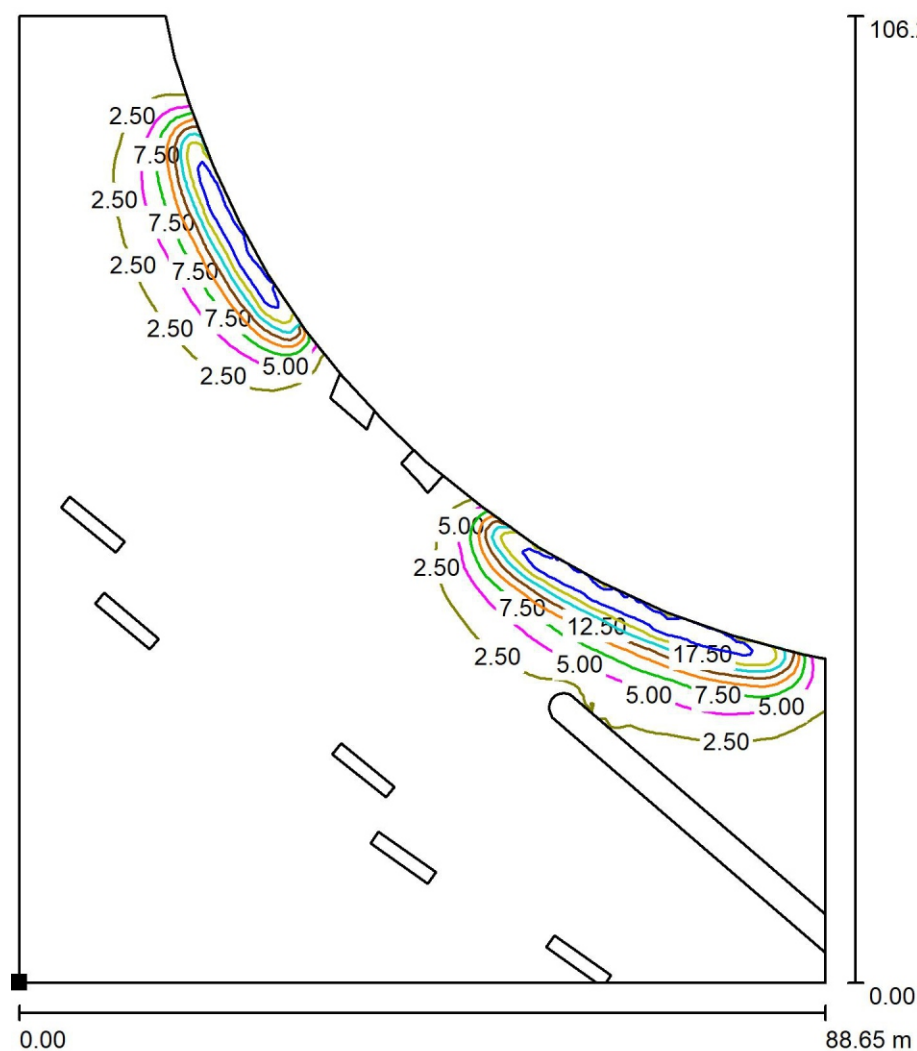


Values in Lux, Scale 1 : 832

Position of surface in external scene:

Marked point:

(1.060 m, 1.218 m, 0.300 m)

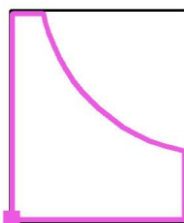

Grid: 128 x 128 Points

$E_{av}$  [lx]  
1.87

$E_{min}$  [lx]  
0.02

$E_{max}$  [lx]  
24

$u_0$   
0.013

$E_{min} / E_{max}$   
0.001




Studiotech

Bridge House, Unit 13, Latham Close, Bredbury, Stockport, Cheshire,  
SK6 2SD


Operator Studiotech  
Telephone 0161 292 9000  
Fax N/A  
e-Mail info@studiotech.co.uk

## Exterior Scene 1 / Calculation Surface 1 - Ground Level / Greyscale (E, Perpendicular)

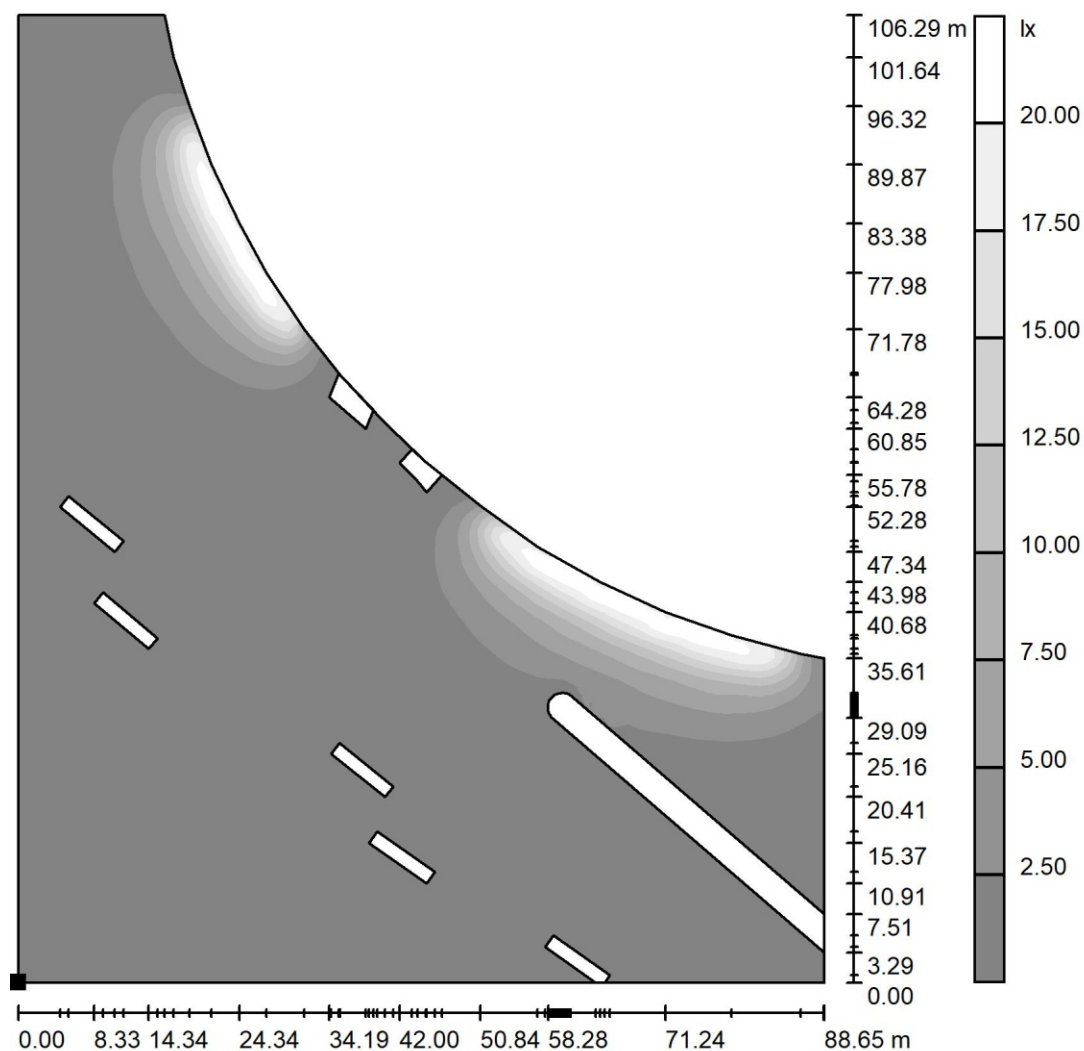

Scale 1 : 832

Position of surface in external scene:  
Marked point:  
(1.060 m, 1.218 m, 0.300 m)

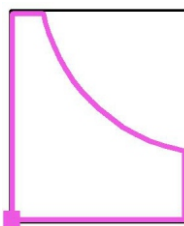

Grid: 128 x 128 Points

$E_{av}$  [lx]  
1.87

$E_{min}$  [lx]  
0.02

$E_{max}$  [lx]  
24

$u_0$   
0.013

$E_{min} / E_{max}$   
0.001




Studiotech

Bridge House, Unit 13, Latham Close, Bredbury, Stockport, Cheshire,  
SK6 2SD

Operator Studiotech  
Telephone 0161 292 9000  
Fax N/A  
e-Mail info@studiotech.co.uk

## Exterior Scene 1 / Calculation Surface 1 - Ground Level / Value Chart (E, Perpendicular)

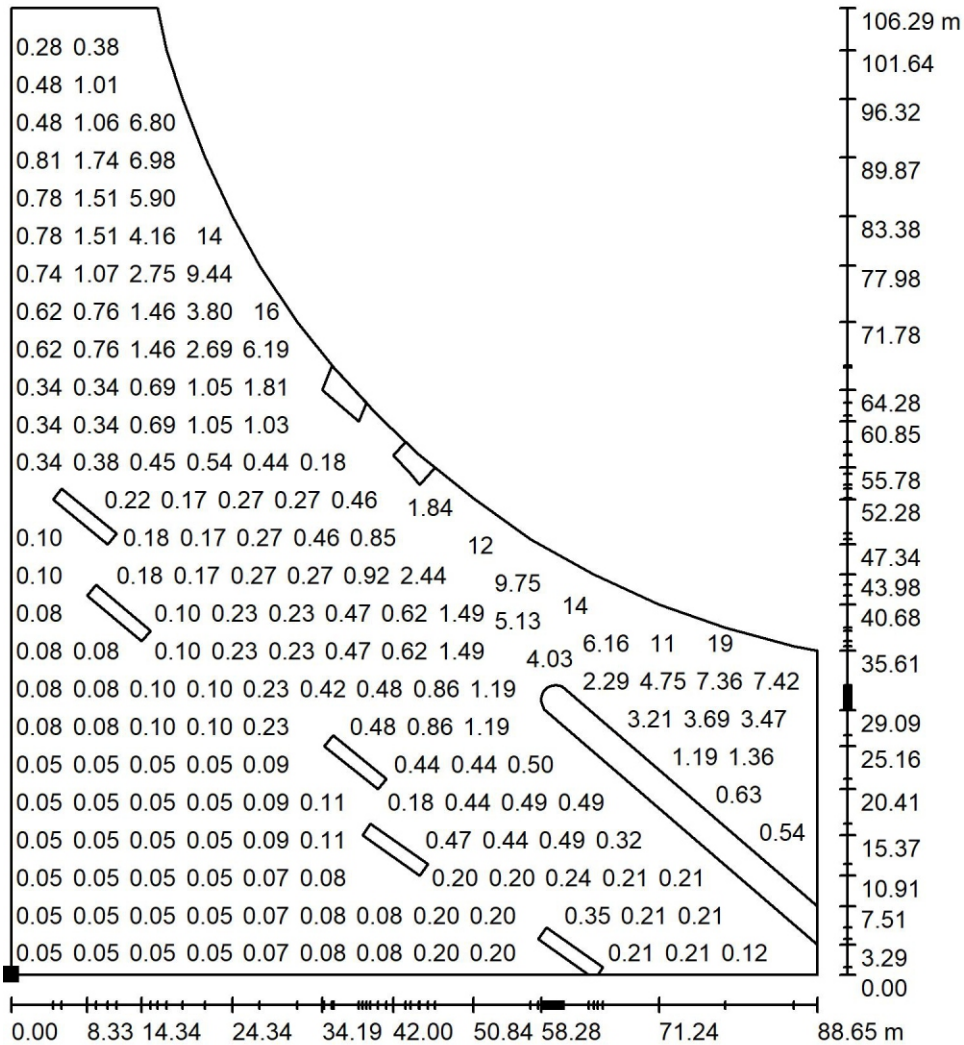


Not all calculated values could be displayed.

Position of surface in external scene:

Marked point:

(1.060 m, 1.218 m, 0.300 m)

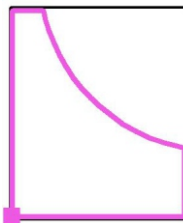

Grid: 128 x 128 Points

$E_{av}$  [lx]  
1.87

$E_{min}$  [lx]  
0.02


$E_{max}$  [lx]  
24

$u_0$   
0.013


$E_{min} / E_{max}$   
0.001




Studiotech

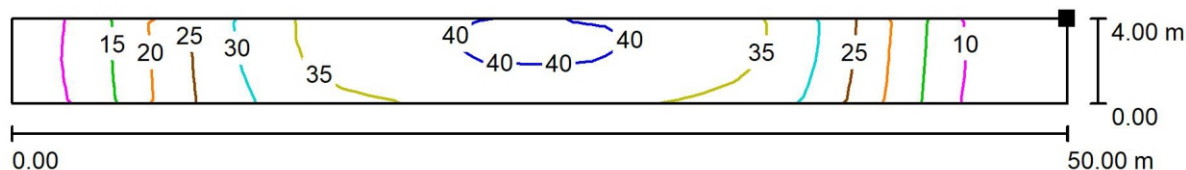Bridge House, Unit 13, Latham Close, Bredbury, Stockport, Cheshire,  
SK6 2SDOperator Studiotech  
Telephone 0161 292 9000  
Fax N/A  
e-Mail info@studiotech.co.uk**Exterior Scene 1 / Calculation Surface 2 - 5.0metres from Curved Wall / Isolines (E, Perpendicular)**

Values in Lux, Scale 1 : 358

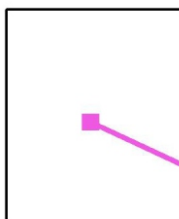
Position of surface in external scene:  
Marked point:  
(43.742 m, 50.901 m, 5.000 m)

Grid: 32 x 4 Points

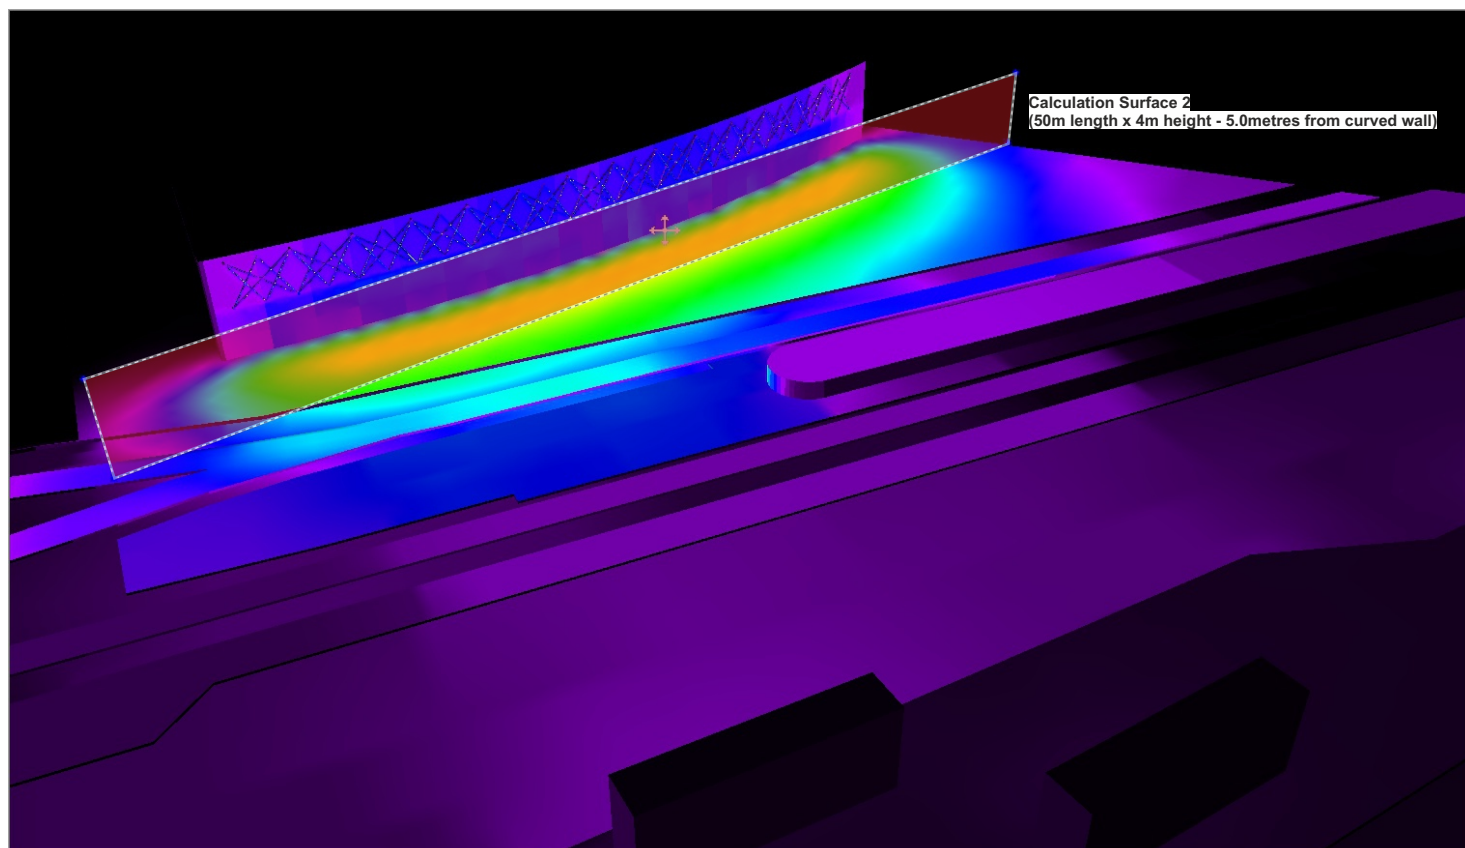 $E_{av}$  [lx]  
27 $E_{min}$  [lx]  
4.07 $E_{max}$  [lx]  
42 $u_0$   
0.150 $E_{min} / E_{max}$   
0.097



Studiotech

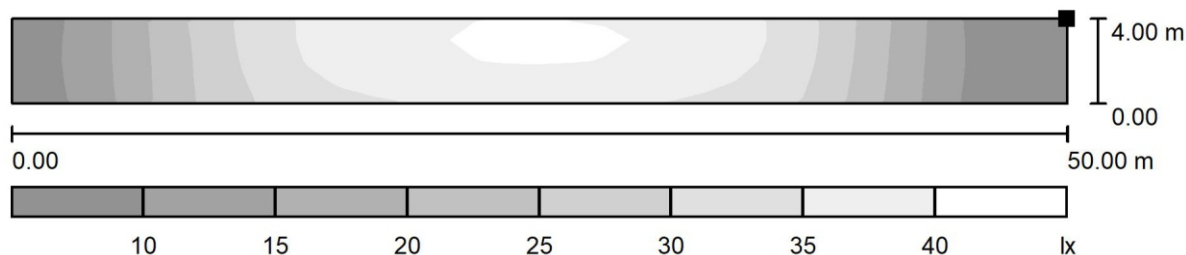
Bridge House, Unit 13, Latham Close, Bredbury, Stockport, Cheshire,  
SK6 2SDOperator Studiotech  
Telephone 0161 292 9000  
Fax N/A  
e-Mail info@studiotech.co.uk**Exterior Scene 1 / Calculation Surface 2 - 5.0metres from Curved Wall / Greyscale (E, Perpendicular)**

Scale 1 : 358

Position of surface in external scene:

Marked point:

(43.742 m, 50.901 m, 5.000 m)

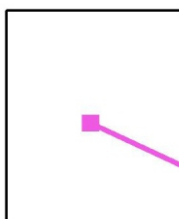


Grid: 32 x 4 Points

 $E_{av}$  [lx]  
27 $E_{min}$  [lx]  
4.07 $E_{max}$  [lx]  
42 $u_0$   
0.150 $E_{min} / E_{max}$   
0.097



Studiotech

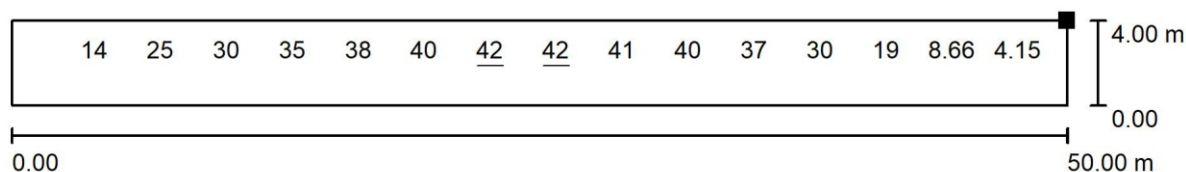Bridge House, Unit 13, Latham Close, Bredbury, Stockport, Cheshire,  
SK6 2SDOperator Studiotech  
Telephone 0161 292 9000  
Fax N/A  
e-Mail info@studiotech.co.uk**Exterior Scene 1 / Calculation Surface 2 - 5.0metres from Curved Wall / Value Chart (E, Perpendicular)**


Values in Lux, Scale 1 : 358

Not all calculated values could be displayed.

Position of surface in external scene:

Marked point:

(43.742 m, 50.901 m, 5.000 m)

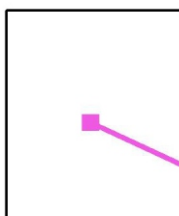


Grid: 32 x 4 Points


 $E_{av}$  [lx]  
27 $E_{min}$  [lx]  
4.07 $E_{max}$  [lx]  
42u0  
0.150 $E_{min} / E_{max}$   
0.097




Studiotech

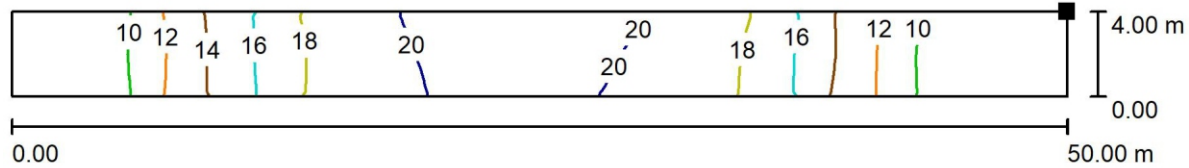Bridge House, Unit 13, Latham Close, Bredbury, Stockport, Cheshire,  
SK6 2SDOperator Studiotech  
Telephone 0161 292 9000  
Fax N/A  
e-Mail info@studiotech.co.uk**Exterior Scene 1 / Calculation Surface 3 - 10.0metres from Curved Wall / Isolines (E, Perpendicular)**

Values in Lux, Scale 1 : 358

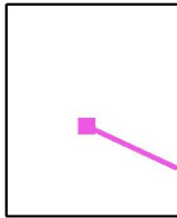
Position of surface in external scene:  
Marked point:  
(41.747 m, 46.324 m, 5.000 m)

Grid: 32 x 4 Points

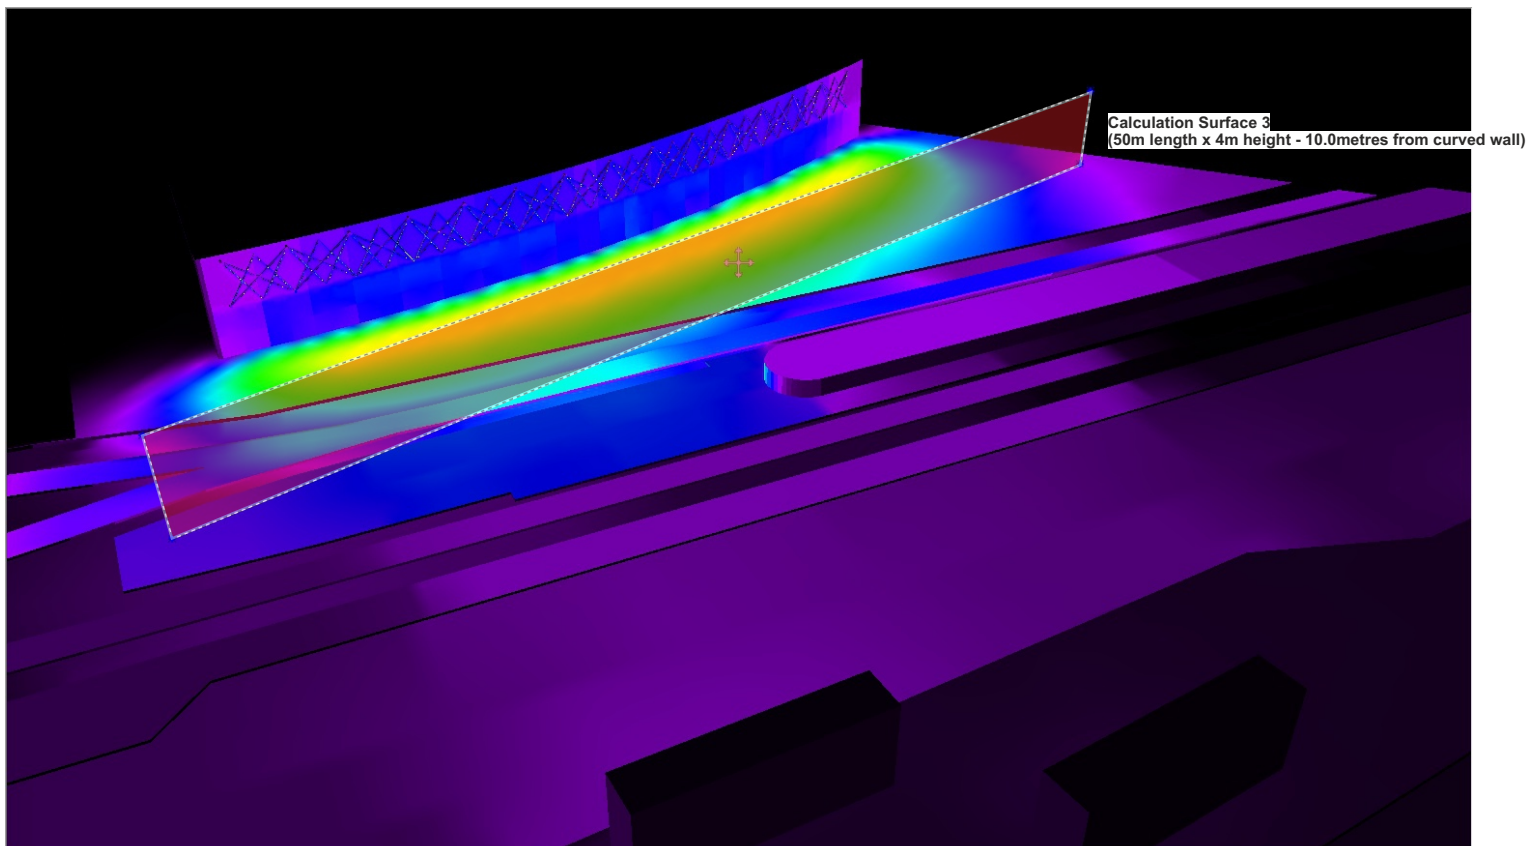 $E_{av}$  [lx]  
15 $E_{min}$  [lx]  
5.52 $E_{max}$  [lx]  
21 $u_0$   
0.372 $E_{min} / E_{max}$   
0.264



Studiotech

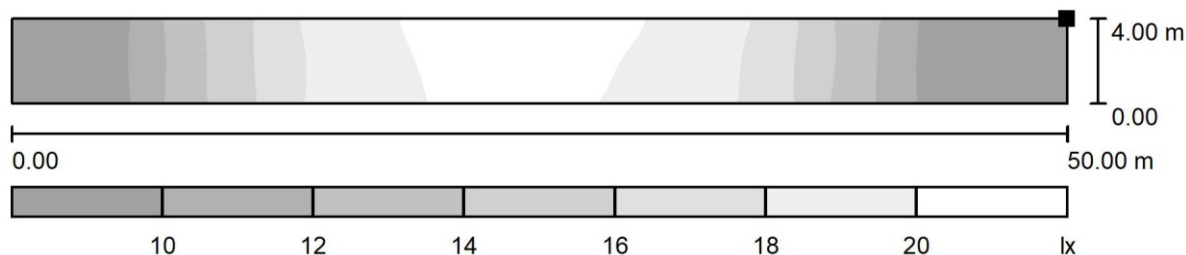
Bridge House, Unit 13, Latham Close, Bredbury, Stockport, Cheshire,  
SK6 2SDOperator Studiotech  
Telephone 0161 292 9000  
Fax N/A  
e-Mail info@studiotech.co.uk**Exterior Scene 1 / Calculation Surface 3 - 10.0metres from Curved Wall / Greyscale (E,  
Perpendicular)**

Scale 1 : 358

Position of surface in external scene:

Marked point:

(41.747 m, 46.324 m, 5.000 m)

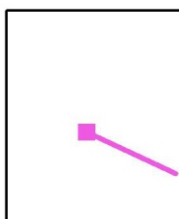


Grid: 32 x 4 Points

 $E_{av}$  [lx]  
15 $E_{min}$  [lx]  
5.52 $E_{max}$  [lx]  
21 $u_0$   
0.372 $E_{min} / E_{max}$   
0.264



Studiotech

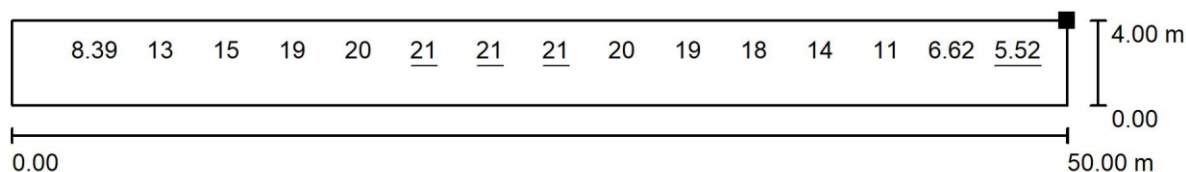Bridge House, Unit 13, Latham Close, Bredbury, Stockport, Cheshire,  
SK6 2SDOperator Studiotech  
Telephone 0161 292 9000  
Fax N/A  
e-Mail info@studiotech.co.uk**Exterior Scene 1 / Calculation Surface 3 - 10.0metres from Curved Wall / Value Chart (E, Perpendicular)**


Values in Lux, Scale 1 : 358

Not all calculated values could be displayed.

Position of surface in external scene:

Marked point:

(41.747 m, 46.324 m, 5.000 m)

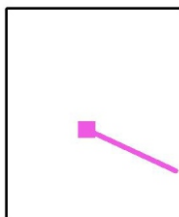


Grid: 32 x 4 Points


 $E_{av}$  [lx]  
15 $E_{min}$  [lx]  
5.52 $E_{max}$  [lx]  
21u0  
0.372 $E_{min} / E_{max}$   
0.264




Studiotech

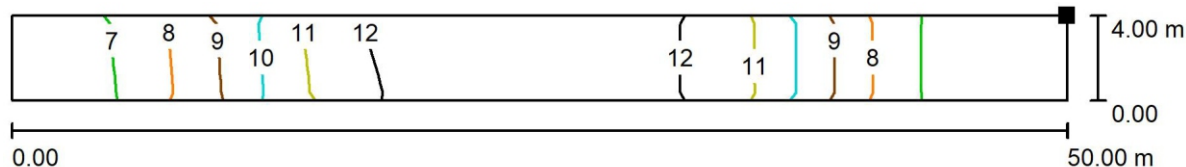Bridge House, Unit 13, Latham Close, Bredbury, Stockport, Cheshire,  
SK6 2SDOperator Studiotech  
Telephone 0161 292 9000  
Fax N/A  
e-Mail info@studiotech.co.uk**Exterior Scene 1 / Calculation Surface 4 - 15.0metres from Curved Wall / Isolines (E, Perpendicular)**

Values in Lux, Scale 1 : 358

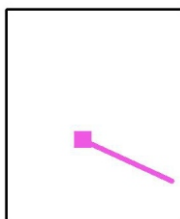
Position of surface in external scene:  
Marked point:  
(39.742 m, 41.816 m, 5.000 m)

Grid: 16 x 2 Points

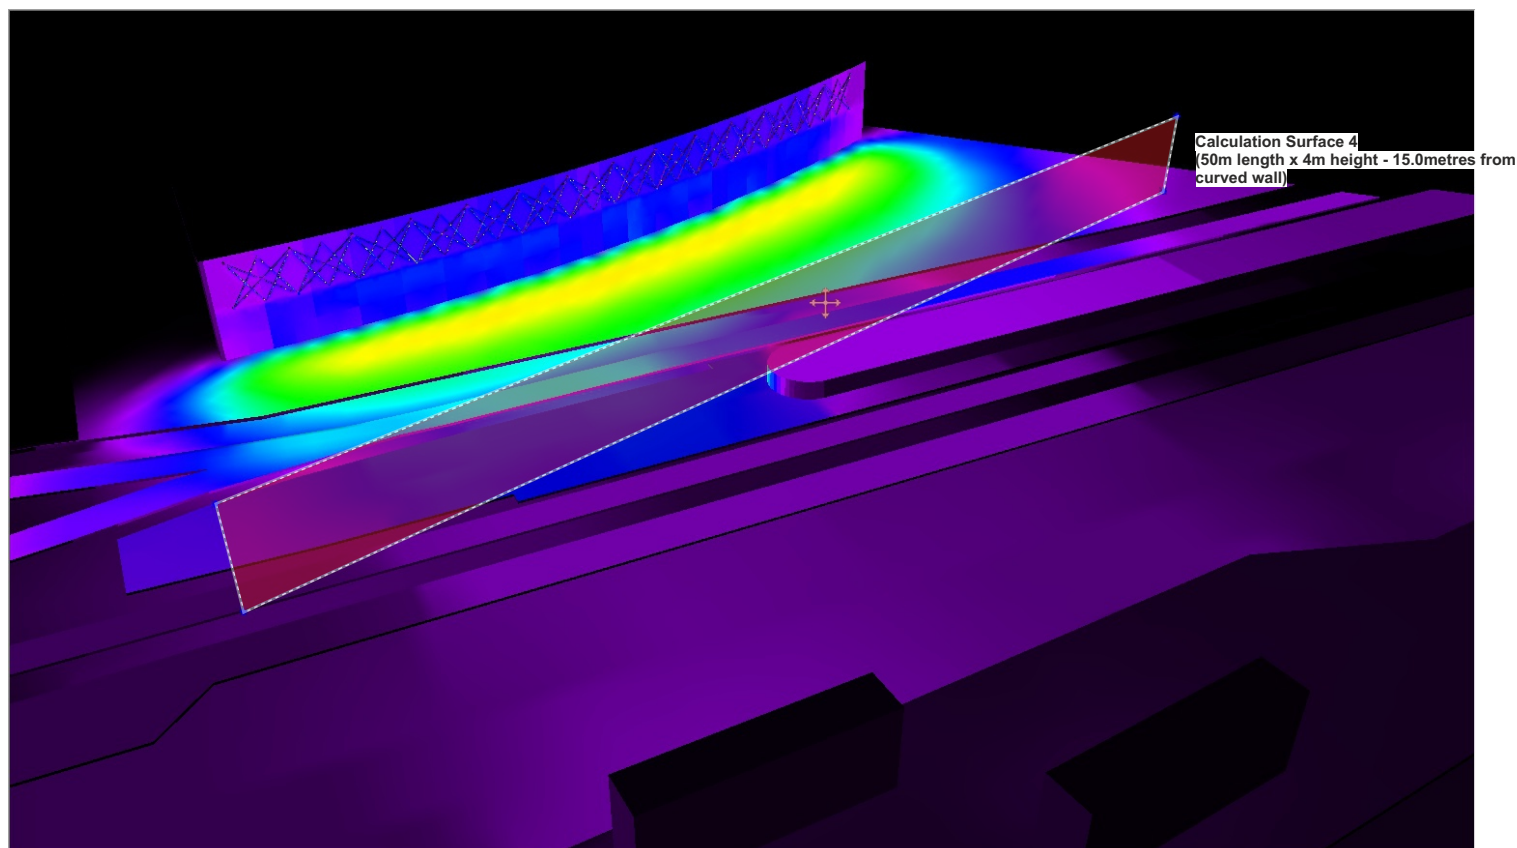 $E_{av}$  [lx]  
9.62 $E_{min}$  [lx]  
5.43 $E_{max}$  [lx]  
13 $u_0$   
0.564 $E_{min} / E_{max}$   
0.428



Studiotech

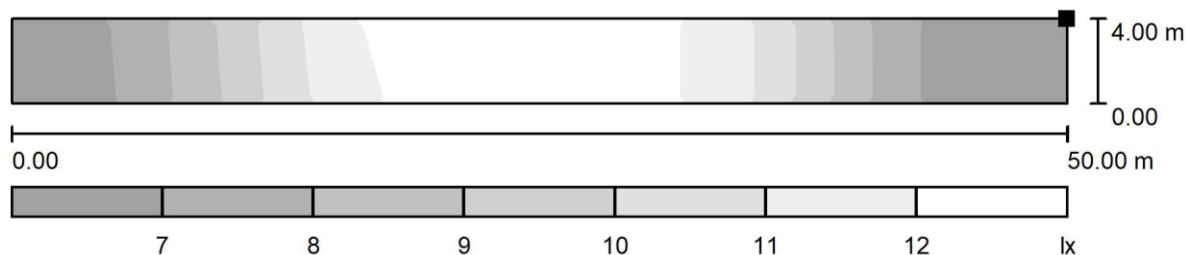
Bridge House, Unit 13, Latham Close, Bredbury, Stockport, Cheshire,  
SK6 2SDOperator Studiotech  
Telephone 0161 292 9000  
Fax N/A  
e-Mail info@studiotech.co.uk**Exterior Scene 1 / Calculation Surface 4 - 15.0metres from Curved Wall / Greyscale (E,  
Perpendicular)**

Scale 1 : 358

Position of surface in external scene:

Marked point:

(39.742 m, 41.816 m, 5.000 m)

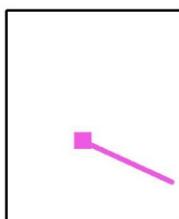

Grid: 16 x 2 Points

 $E_{av}$  [lx]  
9.62 $E_{min}$  [lx]  
5.43 $E_{max}$  [lx]  
13 $u_0$   
0.564 $E_{min} / E_{max}$   
0.428




Studiotech

Bridge House, Unit 13, Latham Close, Bredbury, Stockport, Cheshire,  
SK6 2SD

Operator Studiotech  
Telephone 0161 292 9000  
Fax N/A  
e-Mail info@studiotech.co.uk

## Exterior Scene 1 / Calculation Surface 4 - 15.0metres from Curved Wall / Value Chart (E, Perpendicular)

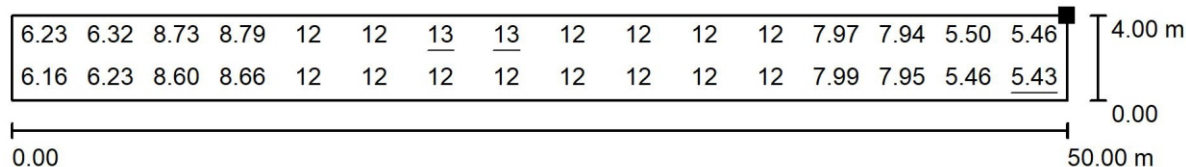


Values in Lux, Scale 1 : 358

Position of surface in external scene:

Marked point:

(39.742 m, 41.816 m, 5.000 m)

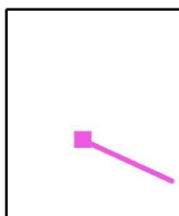

Grid: 16 x 2 Points

$E_{av}$  [lx]  
9.62

$E_{min}$  [lx]  
5.43


$E_{max}$  [lx]  
13

$u_0$   
0.564


$E_{min} / E_{max}$   
0.428




Studiotech

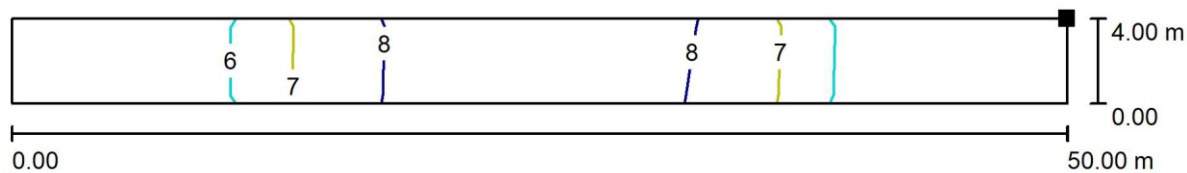Bridge House, Unit 13, Latham Close, Bredbury, Stockport, Cheshire,  
SK6 2SDOperator Studiotech  
Telephone 0161 292 9000  
Fax N/A  
e-Mail info@studiotech.co.uk**Exterior Scene 1 / Calculation Surface 5 - 20.0metres from Curved Wall / Isolines (E, Perpendicular)**

Values in Lux, Scale 1 : 358

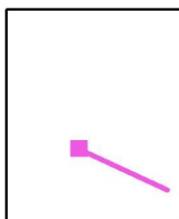Position of surface in external scene:  
Marked point:  
(37.742 m, 37.211 m, 5.000 m)

Grid: 16 x 2 Points

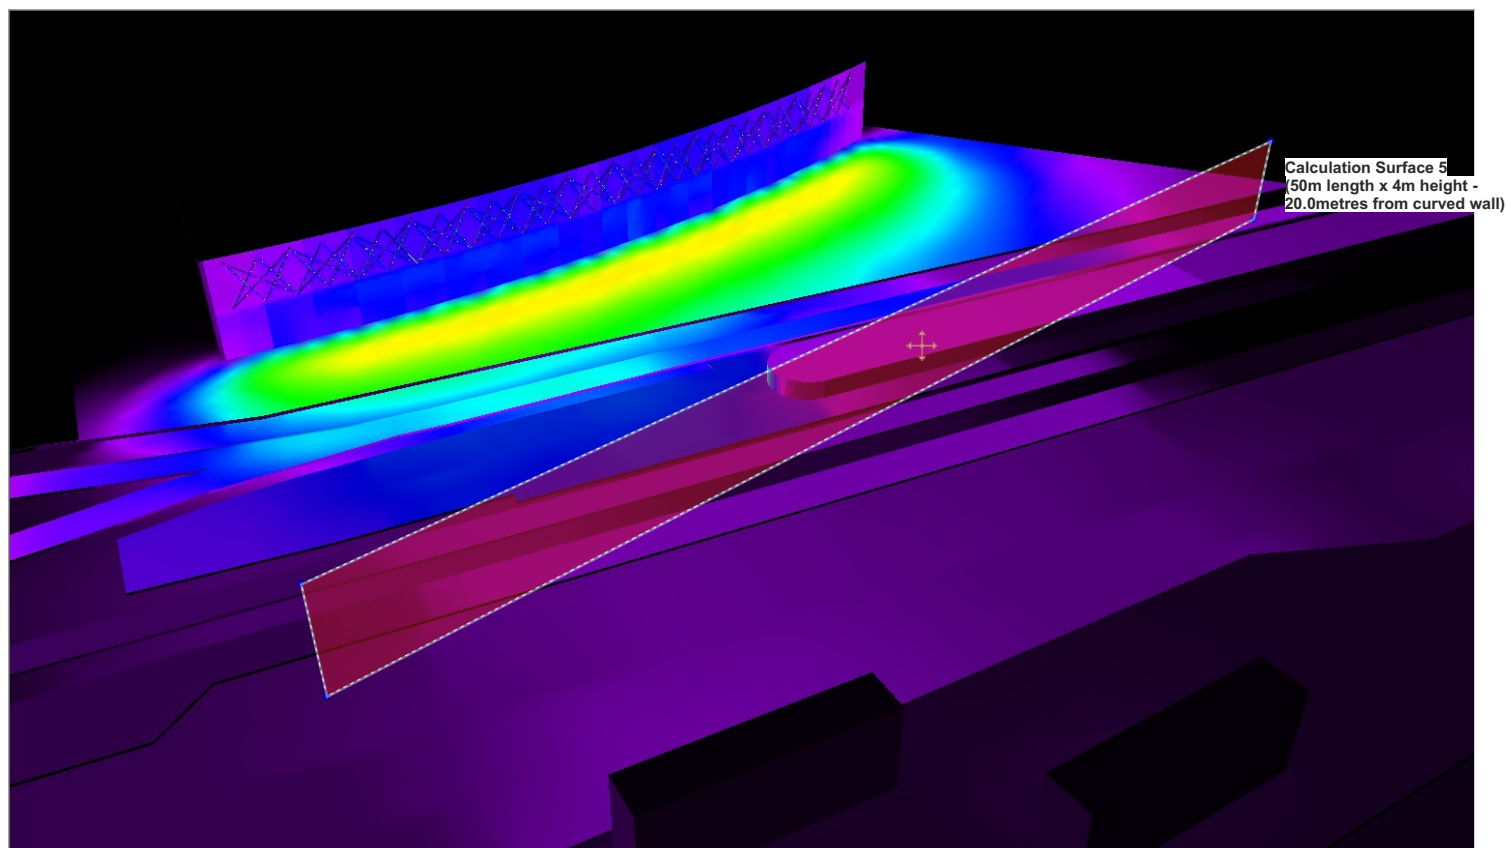 $E_{av}$  [lx]  
6.63 $E_{min}$  [lx]  
4.97 $E_{max}$  [lx]  
8.15 $u_0$   
0.749 $E_{min} / E_{max}$   
0.610Calculation Surface 5  
(50m length x 4m height -  
20.0metres from curved wall)



Studiotech


Bridge House, Unit 13, Latham Close, Bredbury, Stockport, Cheshire,  
SK6 2SDOperator Studiotech  
Telephone 0161 292 9000  
Fax N/A  
e-Mail info@studiotech.co.uk**Exterior Scene 1 / Calculation Surface 5 - 20.0metres from Curved Wall / Greyscale (E, Perpendicular)**

Scale 1 : 358

Position of surface in external scene:

Marked point:

(37.742 m, 37.211 m, 5.000 m)

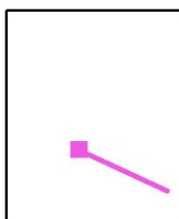


Grid: 16 x 2 Points


 $E_{av}$  [lx]  
6.63 $E_{min}$  [lx]  
4.97 $E_{max}$  [lx]  
8.15 $u_0$   
0.749 $E_{min} / E_{max}$   
0.610



Studiotech

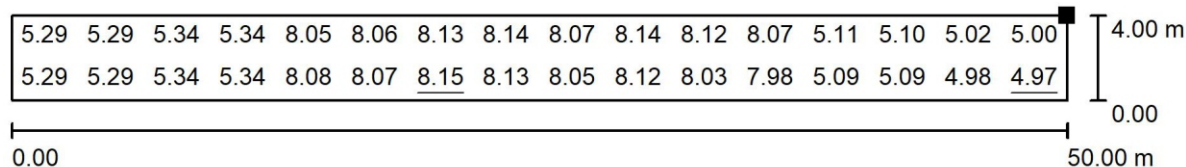Bridge House, Unit 13, Latham Close, Bredbury, Stockport, Cheshire,  
SK6 2SDOperator Studiotech  
Telephone 0161 292 9000  
Fax N/A  
e-Mail info@studiotech.co.uk**Exterior Scene 1 / Calculation Surface 5 - 20.0metres from Curved Wall / Value Chart (E, Perpendicular)**

Values in Lux, Scale 1 : 358

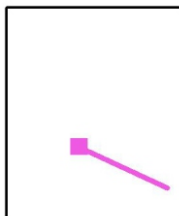Position of surface in external scene:  
Marked point:  
(37.742 m, 37.211 m, 5.000 m)

Grid: 16 x 2 Points

 $E_{av}$  [lx]  
6.63 $E_{min}$  [lx]  
4.97 $E_{max}$  [lx]  
8.15 $u_0$   
0.749 $E_{min} / E_{max}$   
0.610





Studiotech

Bridge House, Unit 13, Latham Close, Bredbury, Stockport, Cheshire,  
SK6 2SD

|           |                       |
|-----------|-----------------------|
| Operator  | Studiotech            |
| Telephone | 0161 292 9000         |
| Fax       | N/A                   |
| e-Mail    | info@studiotech.co.uk |

## Exterior Scene 1

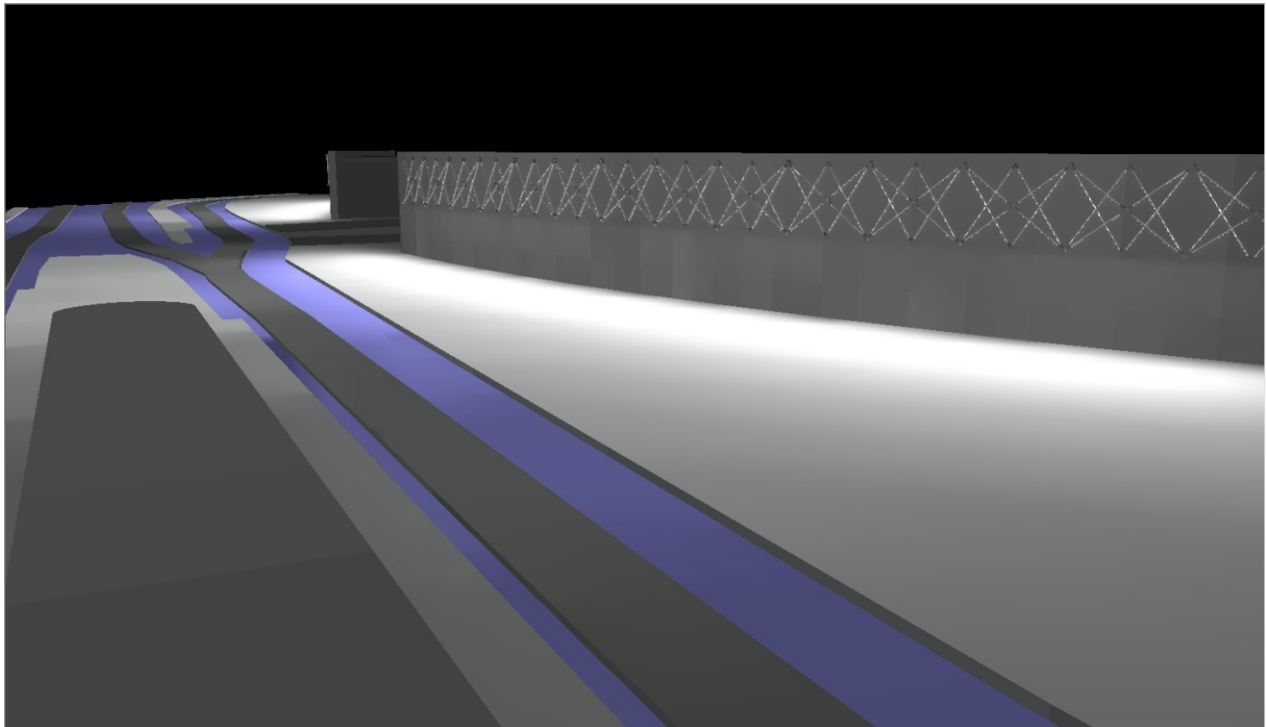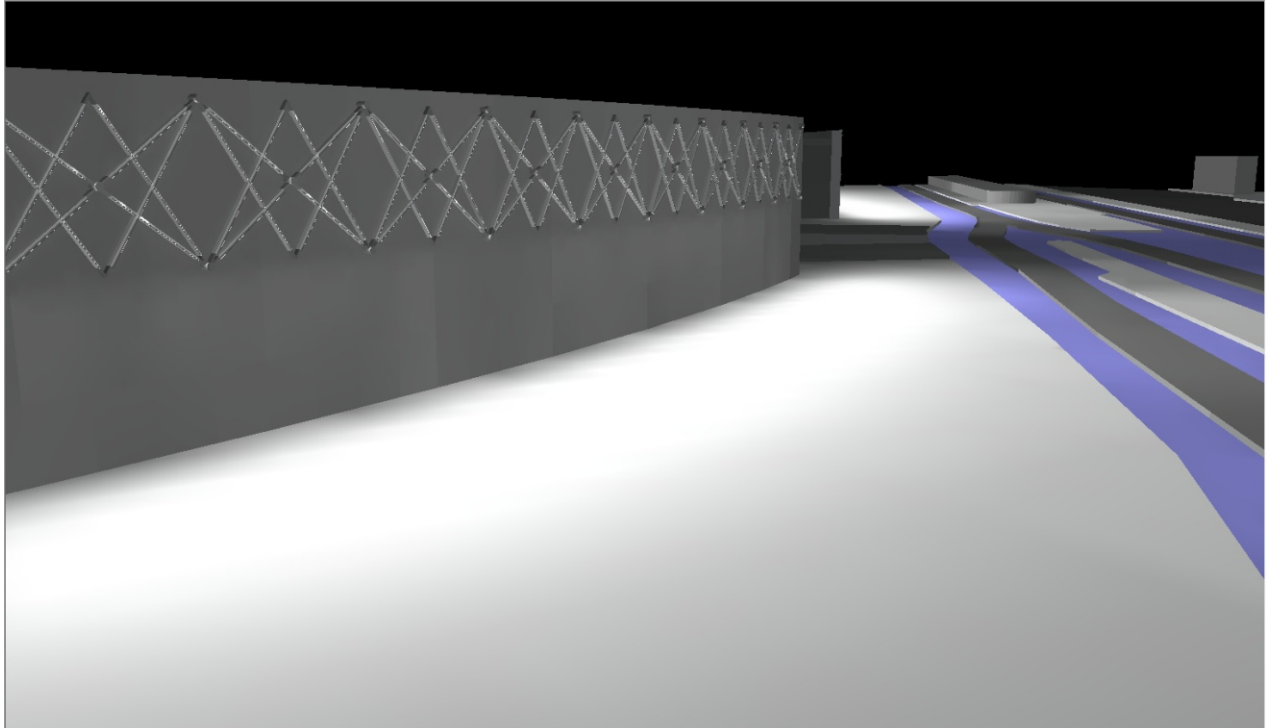



Studiotech

Bridge House, Unit 13, Latham Close, Bredbury, Stockport, Cheshire,  
SK6 2SD

|           |                       |
|-----------|-----------------------|
| Operator  | Studiotech            |
| Telephone | 0161 292 9000         |
| Fax       | N/A                   |
| e-Mail    | info@studiotech.co.uk |

## Exterior Scene 1

