


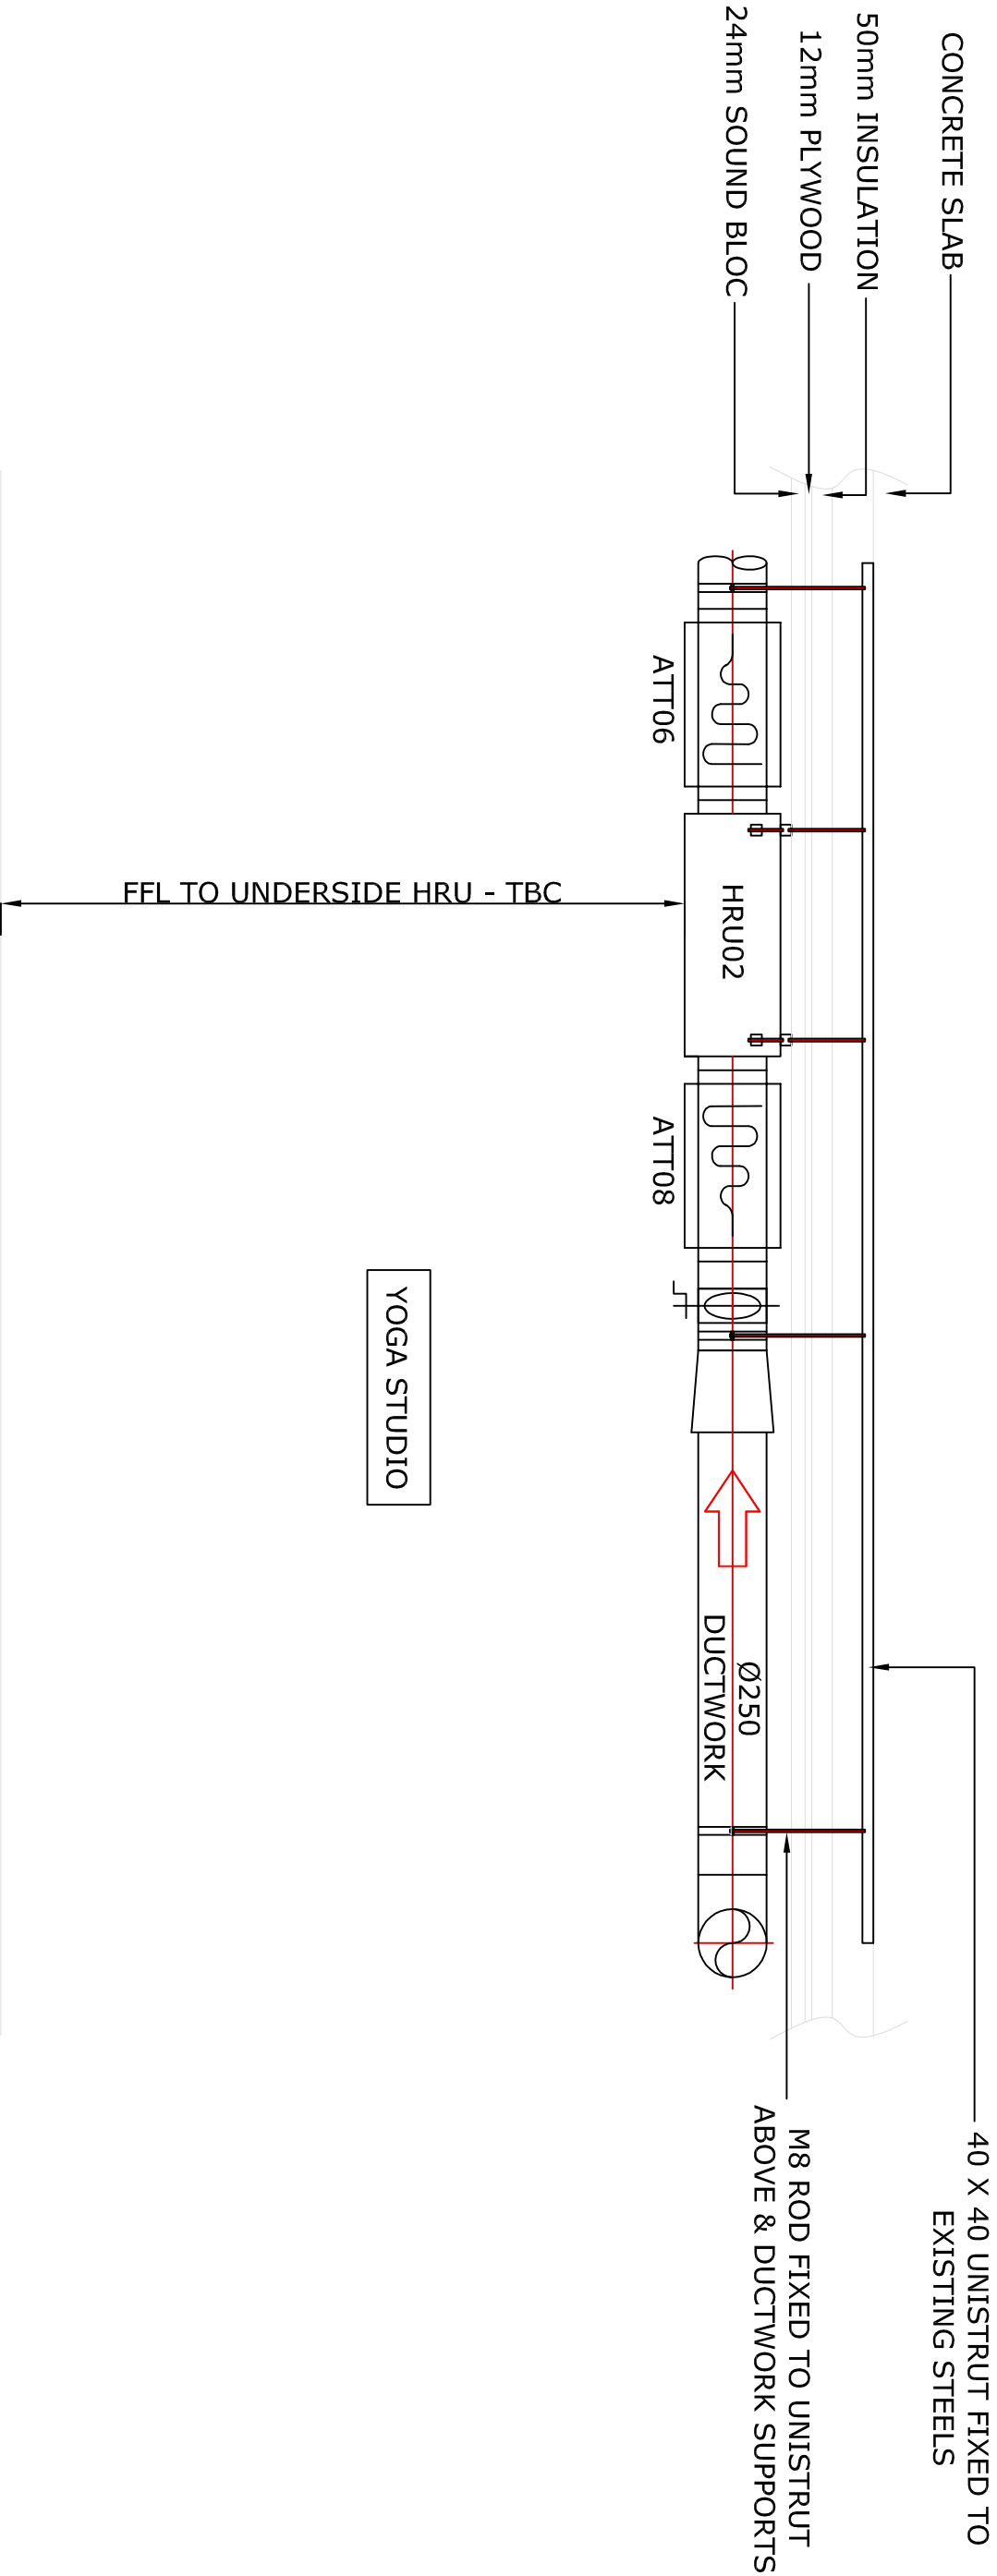

SECTION SHOWING HEAT RECOVERY UNIT 'HRU02' WITHIN YOGA STUDIO  
SEE DRAWING FP23/2789/01 FOR PLAN VIEW

This drawing is property of Filter Plant Solutions Ltd and must not be copied or reproduced except with their express permission nor may the design or any information shown thereon be disclosed to any third party.

Drawing office to be notified immediately of any error or alteration

Do not scale

If in doubt - ask

| Rev         |  | Date     | Description            | Initial |
|-------------|--|----------|------------------------|---------|
| Drawn       |  | GO       | Title: SECTION THROUGH |         |
| Date        |  | 13.02.24 | YOGA STUDIO            |         |
| Checked     |  | SS       | RYDE                   |         |
| A3          |  |          | MANCHESTER             |         |
| Scale       |  | 1:25     | Location: MANCHESTER   |         |
| Drawing No: |  |          | FP23/2789/02           |         |