




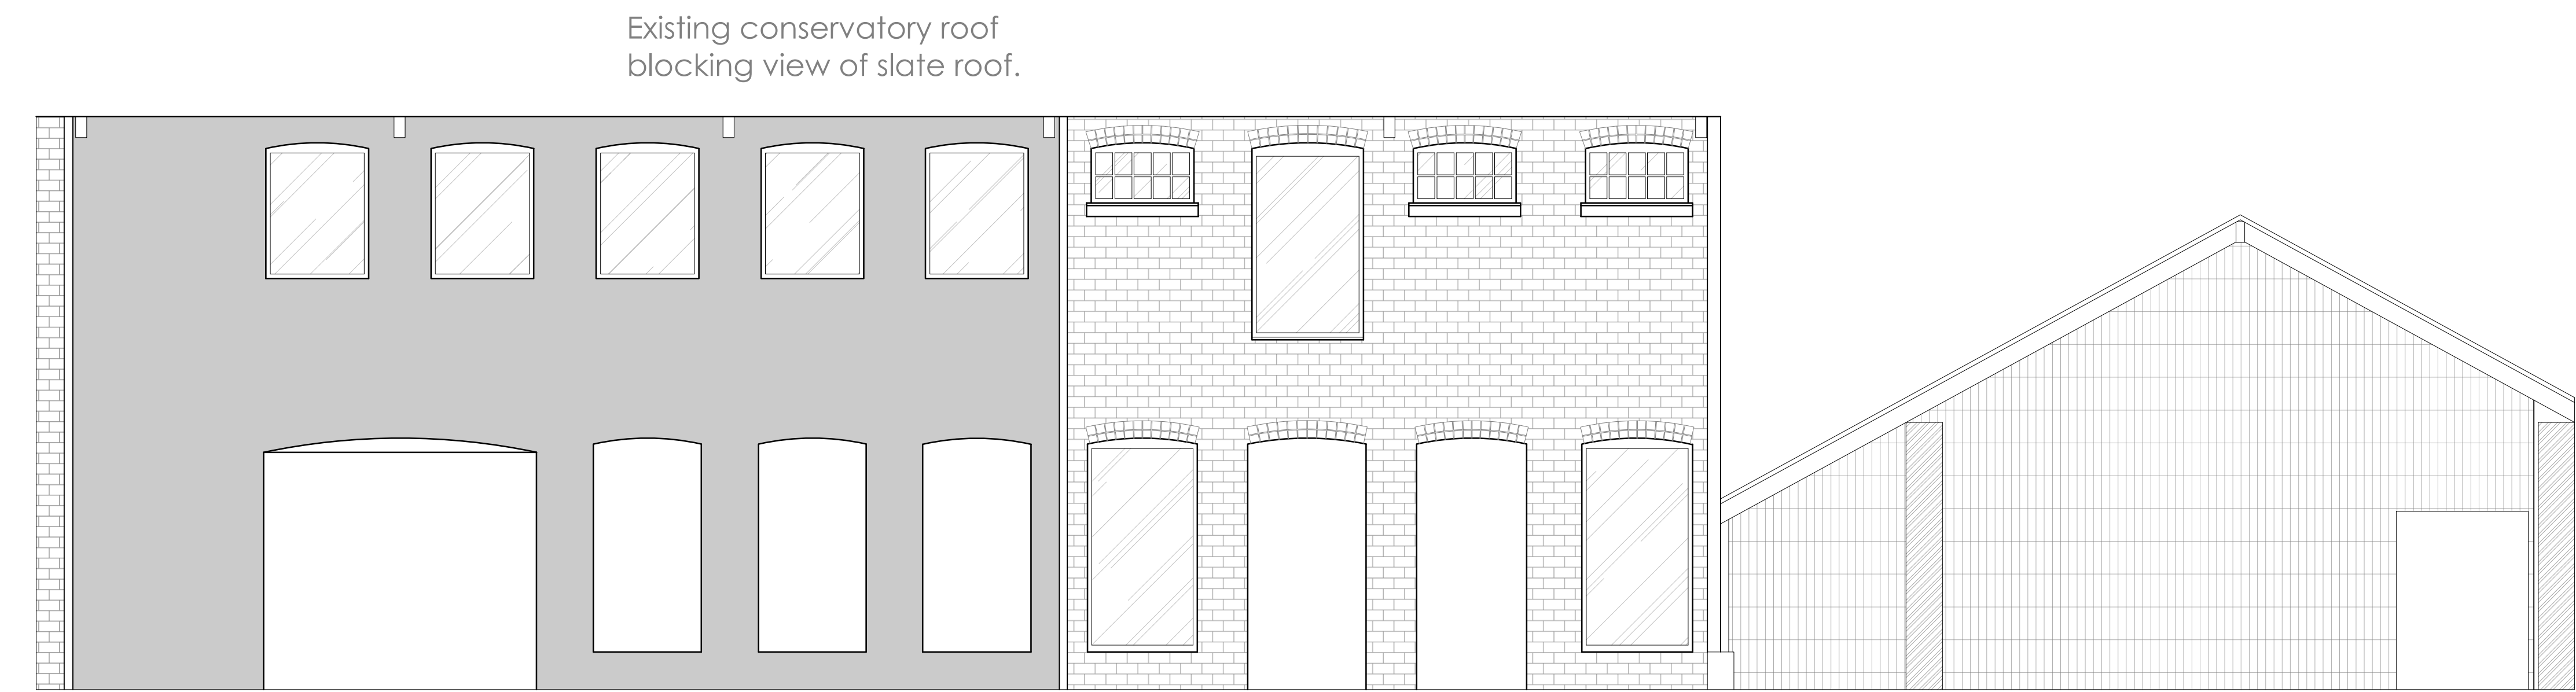

ELEVATION BB

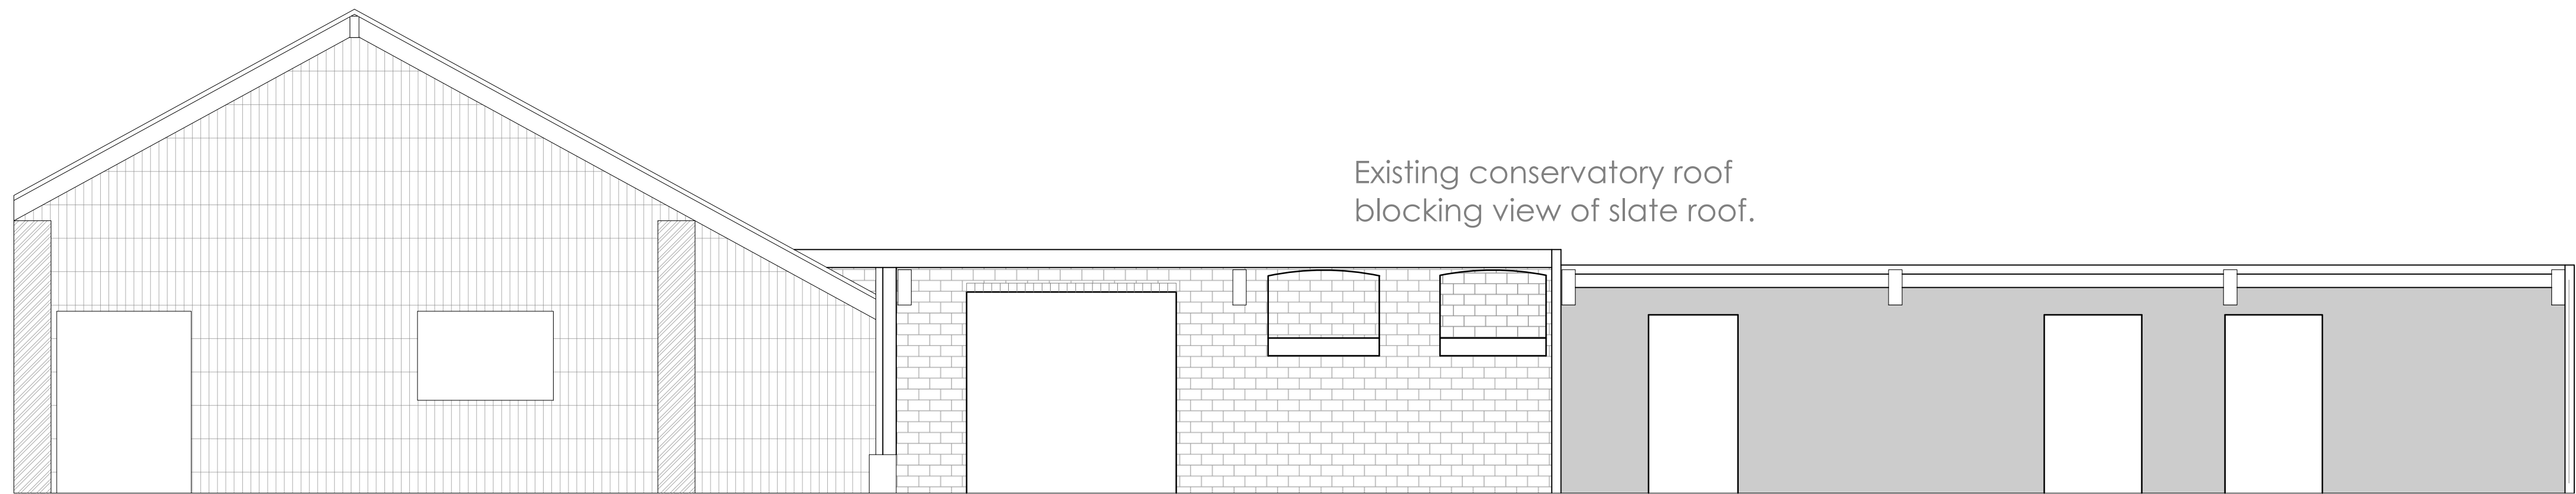

ELEVATION CC


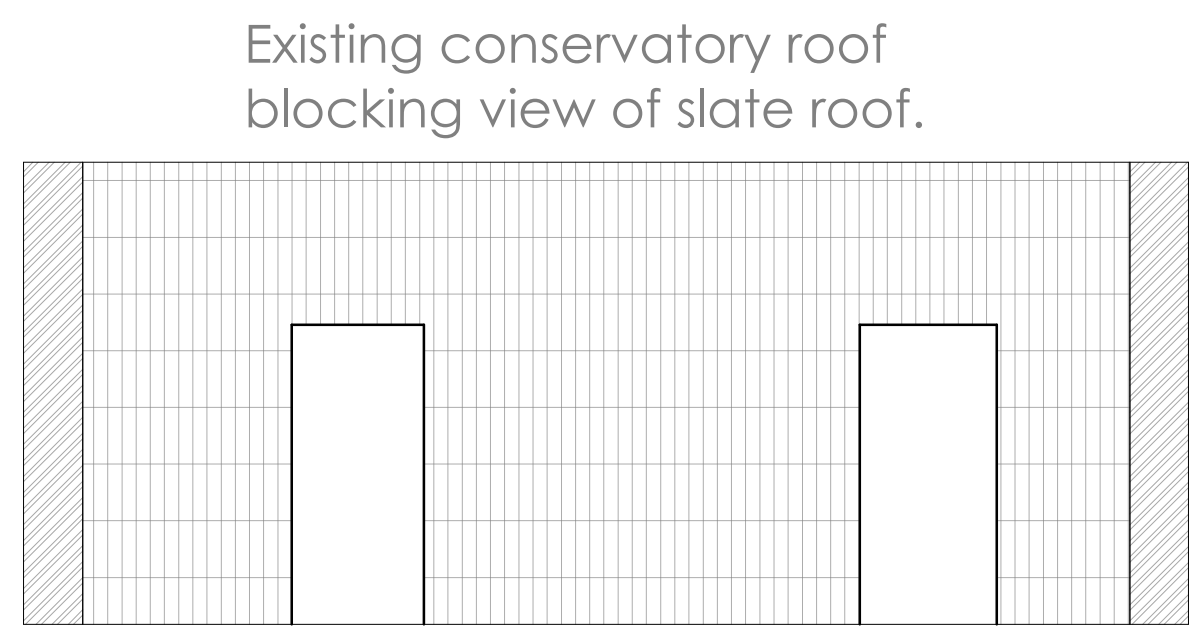


ELEVATION DD

All dimensions are to be checked on site, any discrepancies are to be reported to the Architect before work commences. Do not scale from this drawing.

This drawing is to be read in conjunction with all relevant consultants and specialists drawings/ documents, any discrepancies are to be reported to the architect before the affected work commences.

This drawing is copyright.

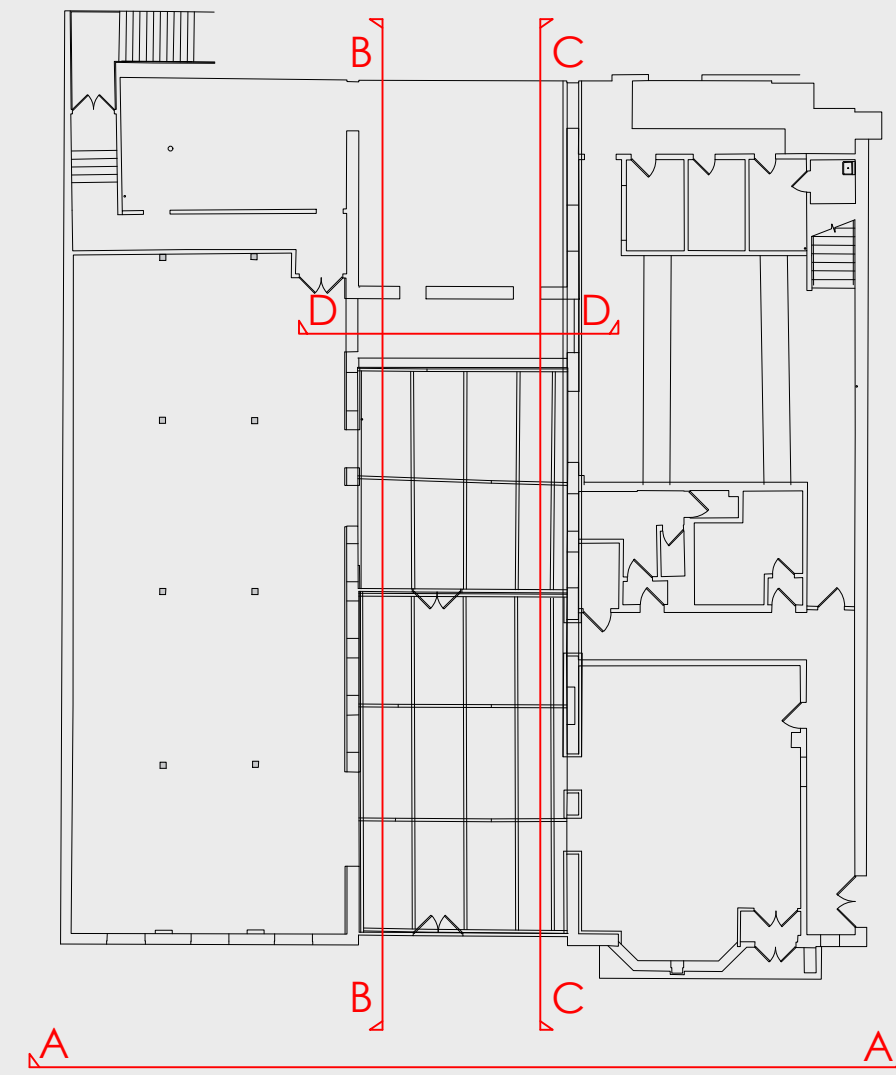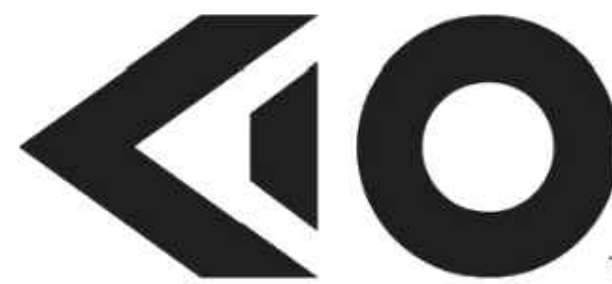

ARCHITECTURE AND DESIGN

Project

Wolfgang & Maria's

Client

Allied London

Drawing

Existing External Elevations BB,CC,DD

Scale

1:50 @ A1

Date

10/07/2023

Number

002

Revision