


58 Mosley Street,
Manchester,
M2 3HZ

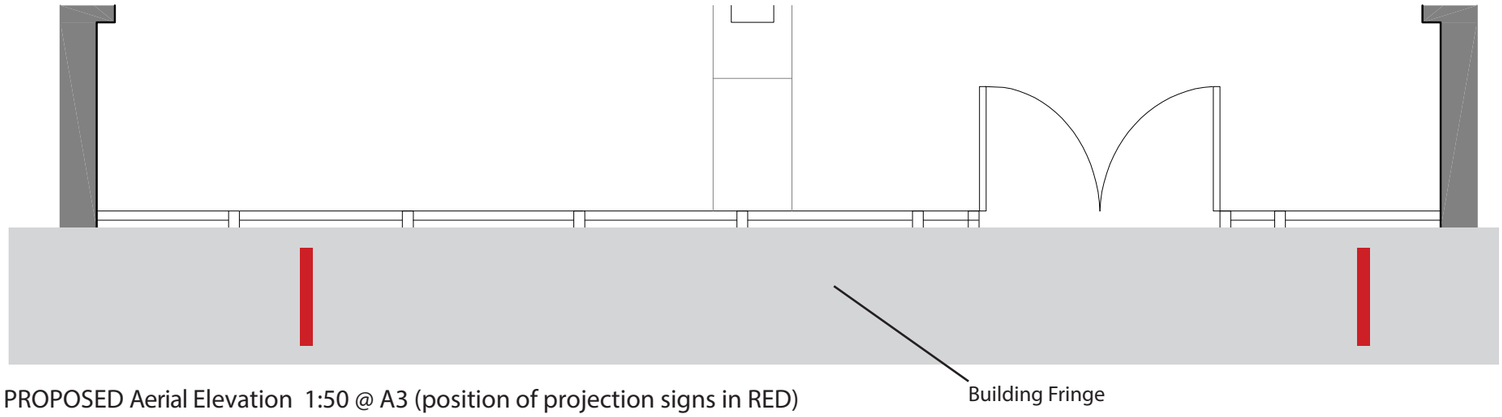

PROPOSED Aerial Elevation 1:50 @ A3 (position of projection signs in RED)

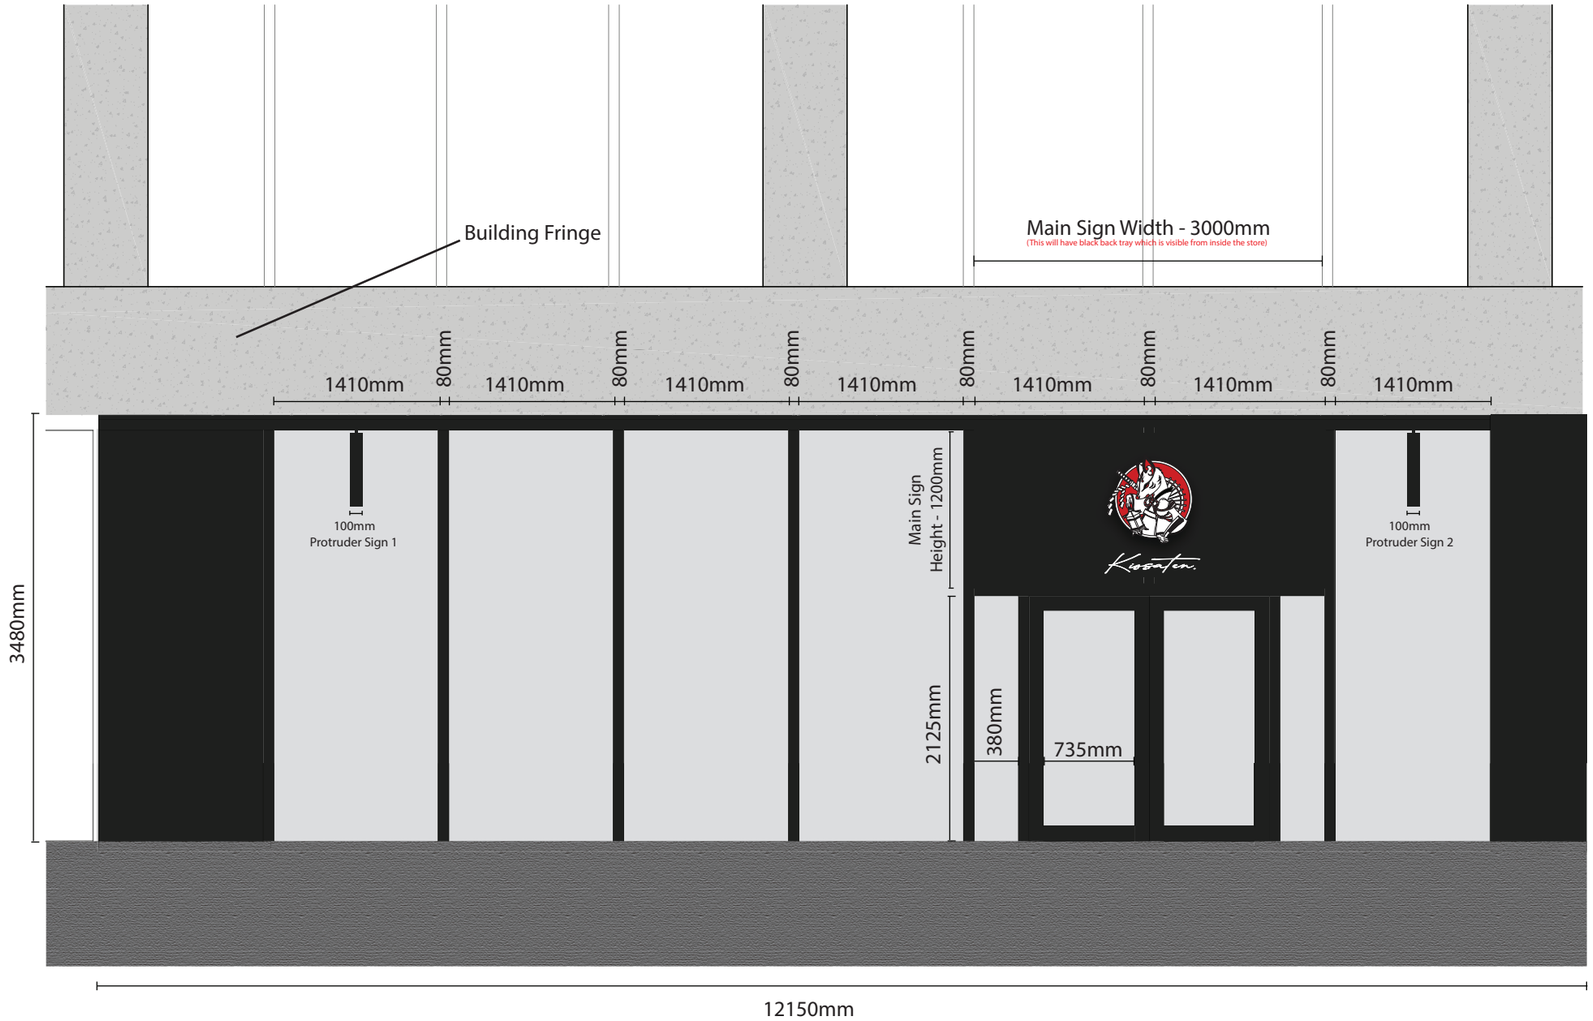

PROPOSED Front Elevation 1:50 @ A3

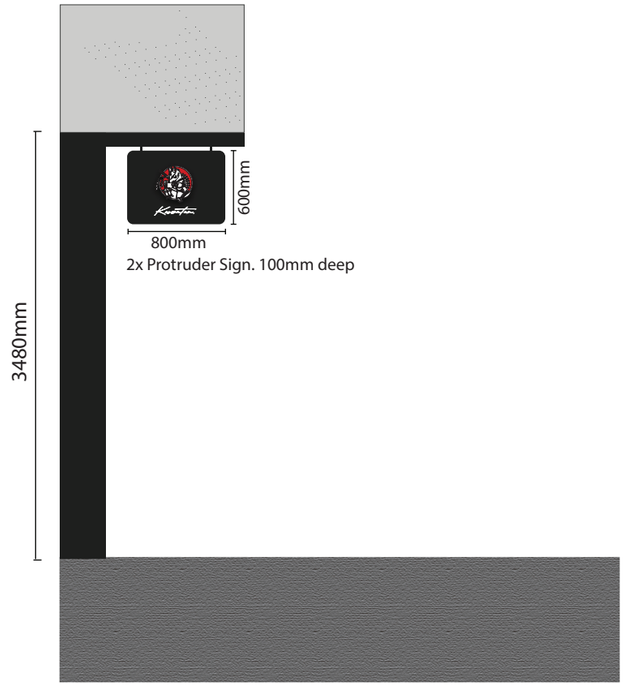

PROPOSED Side Elevation 1:50 @ A3