



notes:

- DO NOT SCALE FROM THIS DRAWING - USE FIGURED DIMENSIONS ONLY.
- TO BE READ IN CONJUNCTION WITH ALL OTHER CONSULTANTS' / SPECIALISTS DRAWINGS. REPORT ANY DISCREPANCIES BEFORE AFFECTED WORK COMMENCES.
- ALL SETTING OUT DIMENSIONS TO BE CHECKED ON SITE BY CONTRACTOR BEFORE WORK COMMENCES.

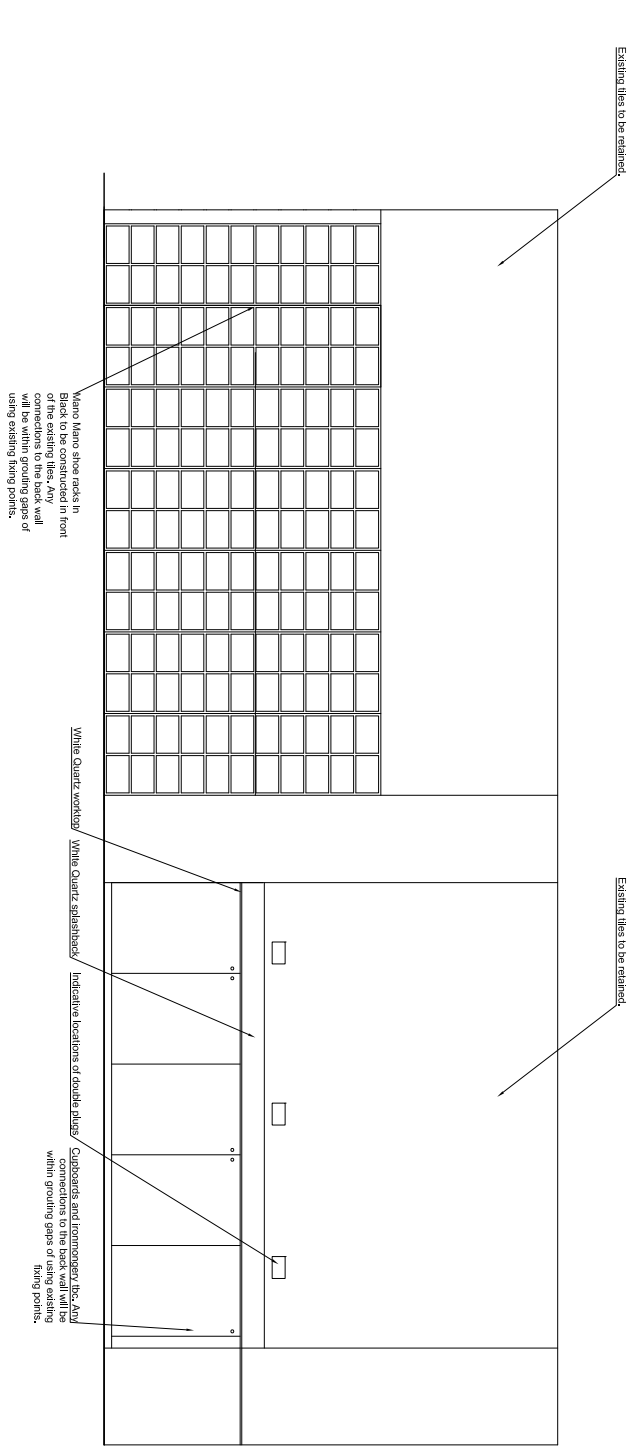


SECTION A-A
SCALE 1:50

will be within grouting gaps of
existing existing pointing points.

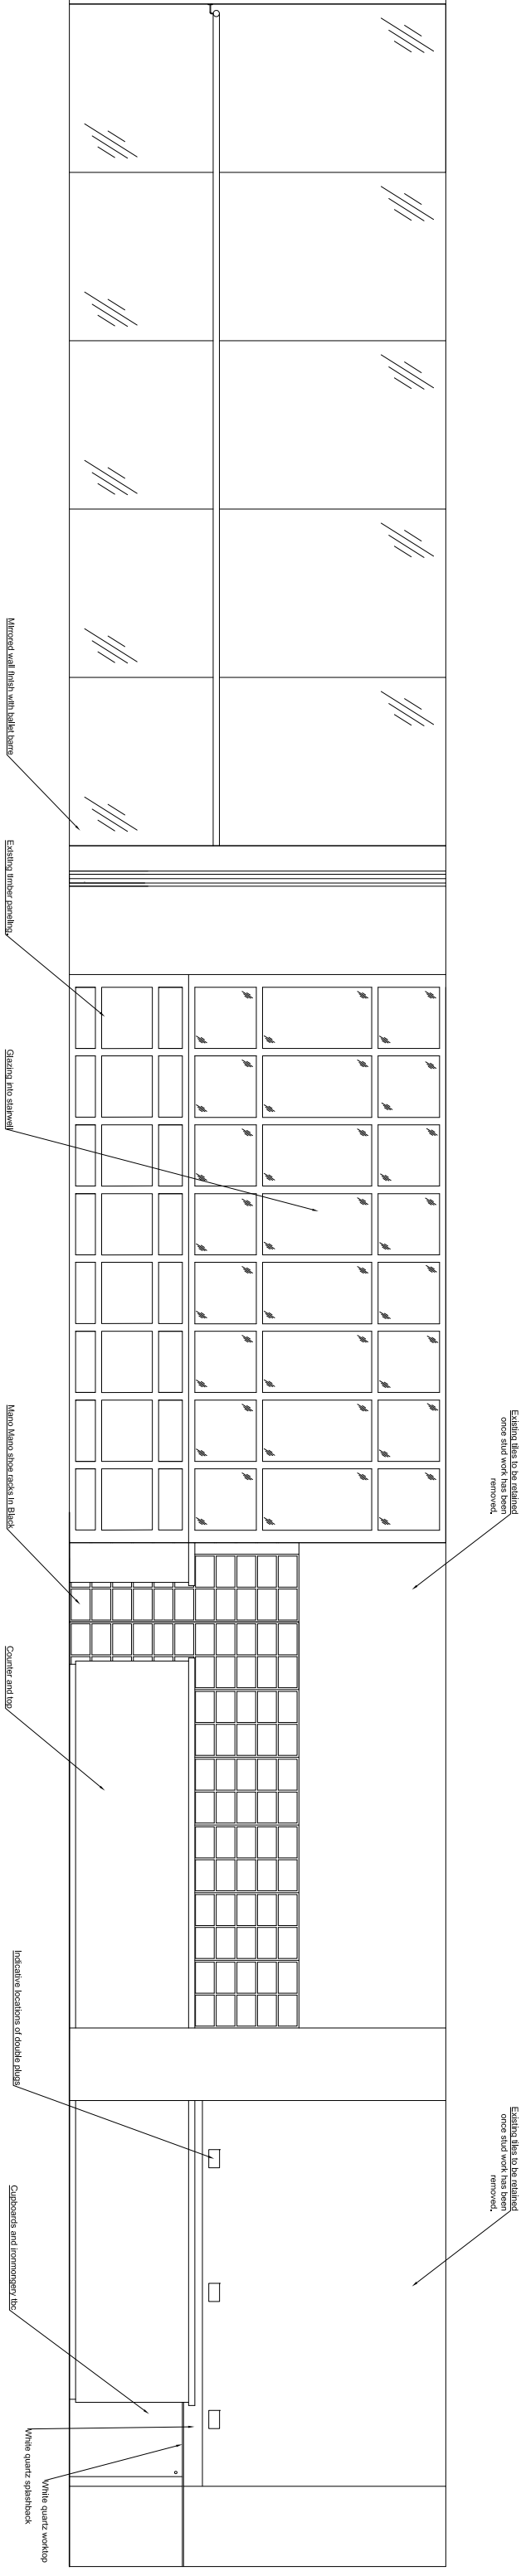

SECTION B-B
SCALE 1:50

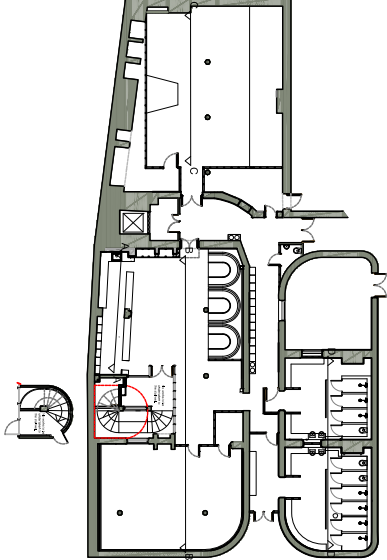

KEY PLAN
SCALE 1:500

REVISIONS

- | | |
|---|--------------------------------|
| C | Revisions for Planning |
| B | Planning Issue |
| A | First draft for client comment |

- | | | |
|------------|-----|----|
| 01/11/2023 | SGI | LM |
| 04/07/2023 | SGI | LM |
| 30/06/2023 | SGI | LM |

DATE: DRAWN: CHECK

- | | |
|------------|--------------------------|
| CLIENT | Ryde Studios |
| PROJECT | BAA-Barton Arcade |
| TITLE | Proposed Sections 1 of 2 |
| NUMBER | BAA-SEV-XX-00-DR-A-03001 |
| REVISION | C |
| STATUS | Planning |
| SCALE | 1:50 |
| DATE | 30/06/2023 |
| DRAWN BY | SGI |
| CHECKED BY | LM |



seven
SEVENARCHITECTURE.CO.UK

Studios at :

61 Oxford Street,
MANCHESTER, M1 6EQ
t : 0161 236 5655

Clarendon House, Victoria Avenue,
HARROGATE, HG1 1DY
t : 01423 709 807

Galeri 6, Doc Florida,
CAERNARFON, LL55 1SQ
t : 01286 686 253

24 Greville Street, LONDON
EC1N 8SS
t : 0203 036 0691