
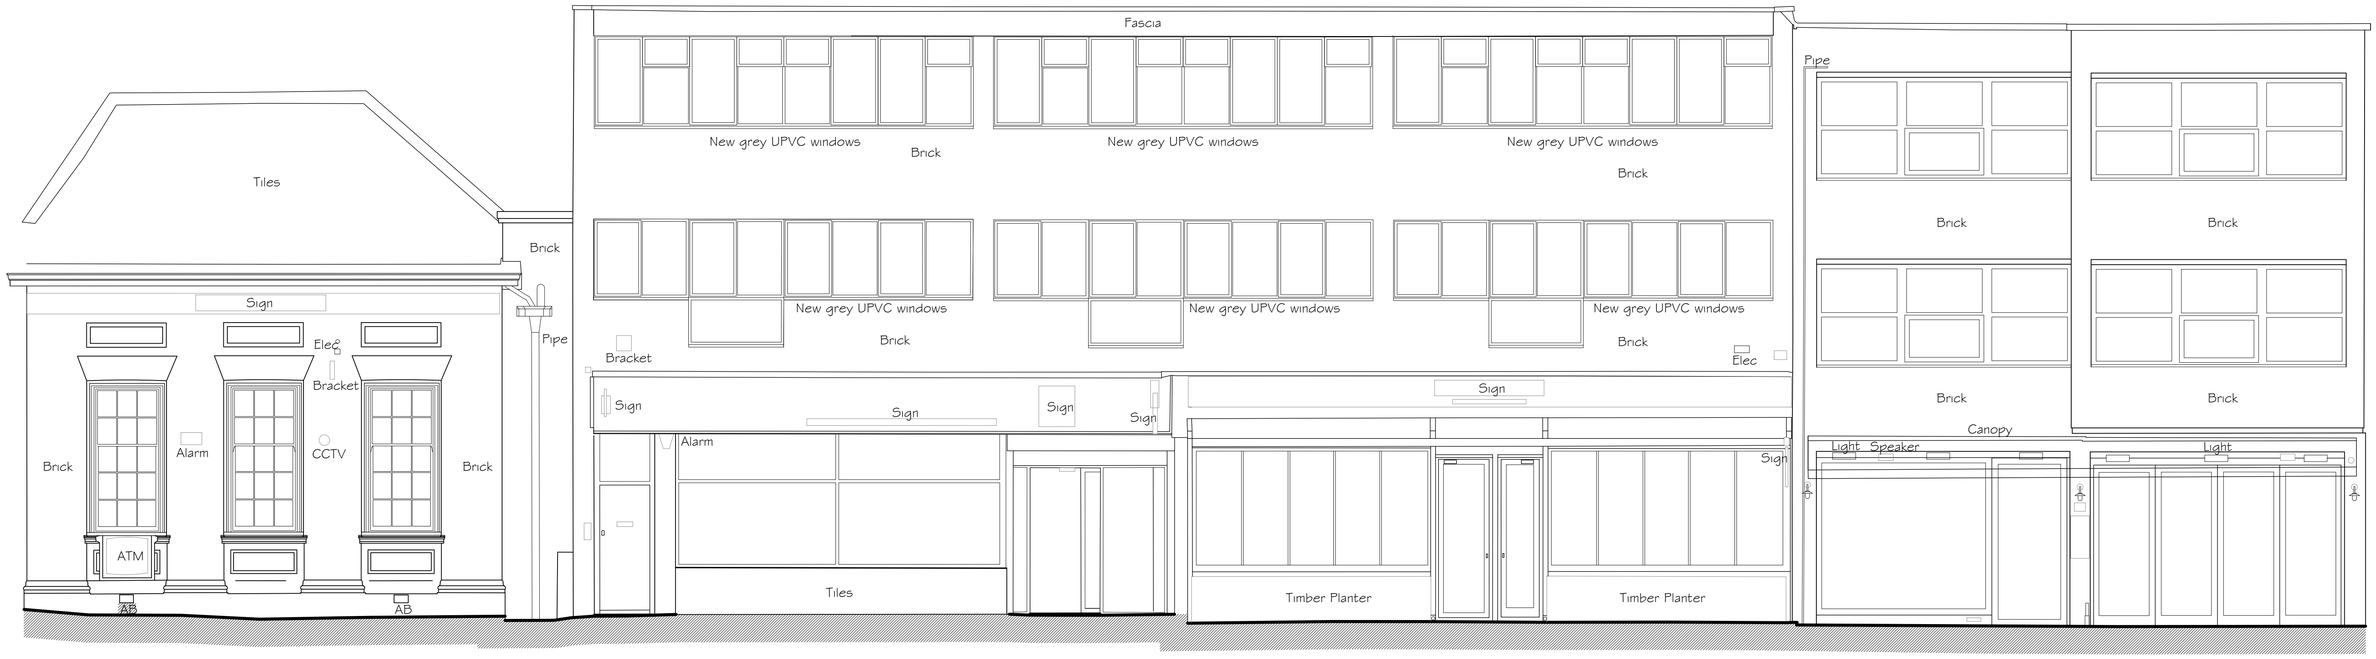


Elevation 1

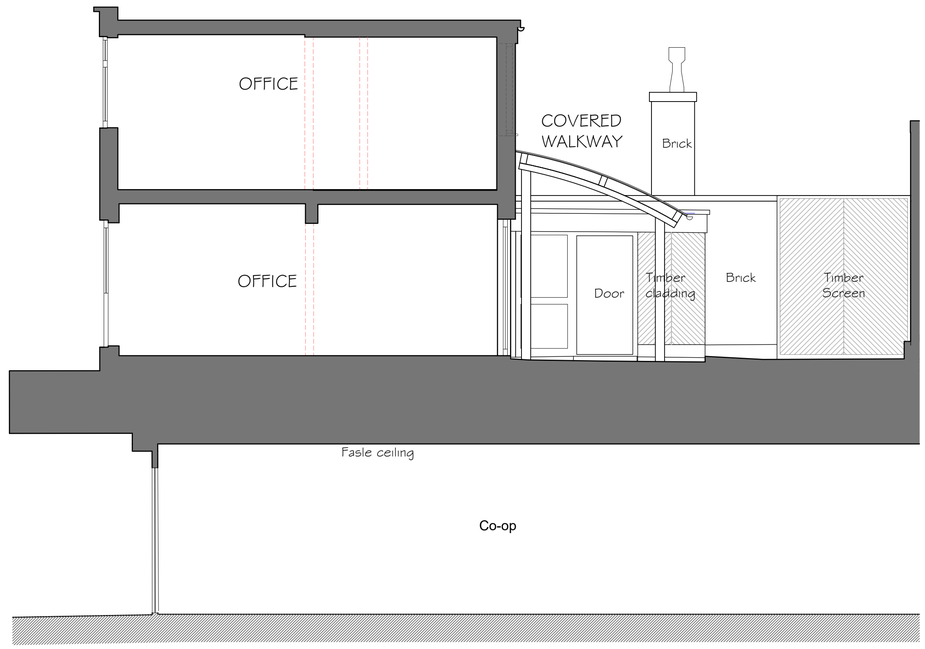

Section A-A/Elevation 3

elevation 1 & section A–A survey, 1:50

1:50 0m 1m 2m 3m 4m 5m

client
Didsbury Estates Ltd

contract
748-756 wilmslow road
didsbury
manchester

drawing
proposed drawings
elevation 1,section A-A/Ele 3

chartered architects industrial building consultants interior designers

drwg. no: ps1454.06 rev:
scale: 1:50 date: Sept 23
issuing office:
outhgill, kirkby stephen, cumbria CA174JU
tel & fax: 01768371103

this drawing is the copyright of the architect and may not be reproduced without licence