

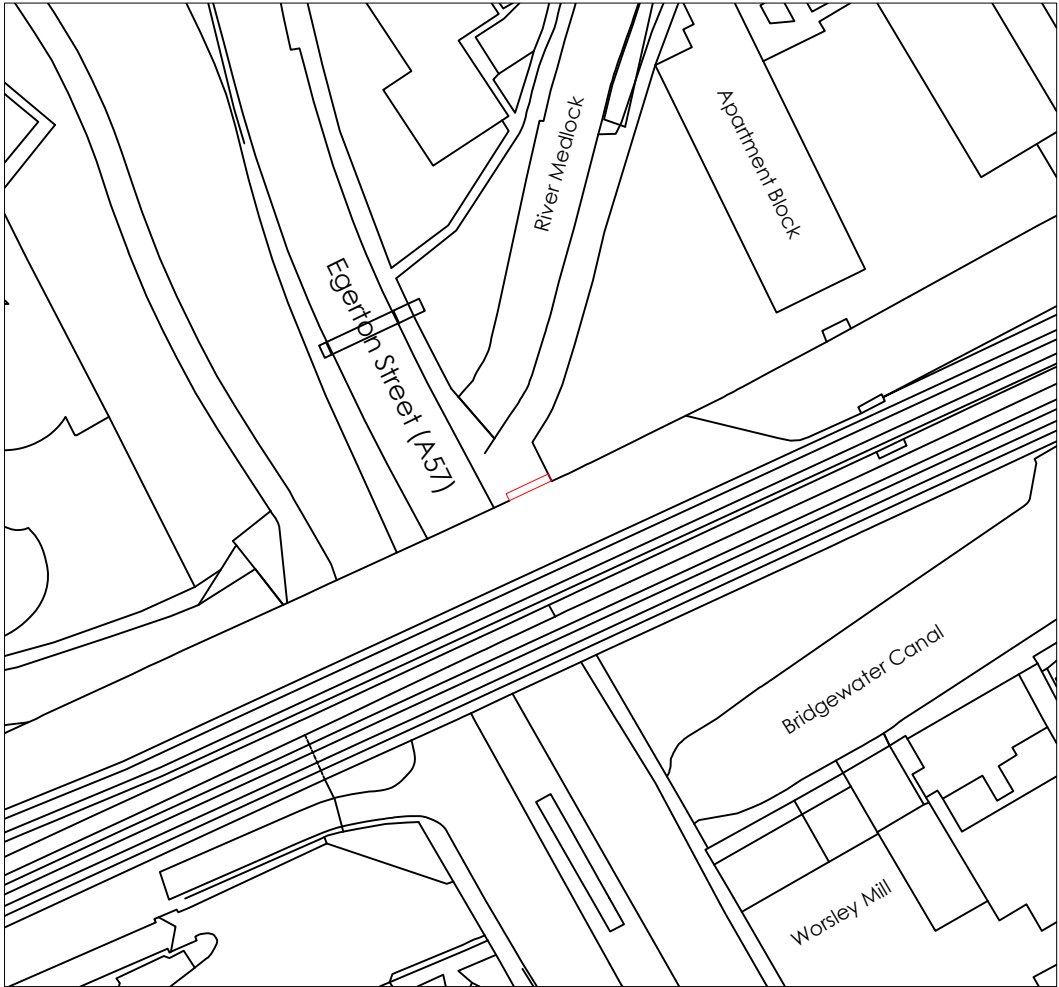


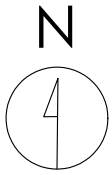

Crown copyright and database rights (2021) OS (100063368)

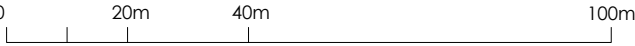

Title
Site Location Plan

Address
Potato Wharf, Manchester, M3 4NB



Client

Job No. 15198	Issued 31/07/23
-------------------------	---------------------------


Scale
1:1250 @ A3

Key
1. Site Boundary

All information is to be checked on site for accuracy and fit. Only drawings with WD status with the most recent revision are to be used for construction.

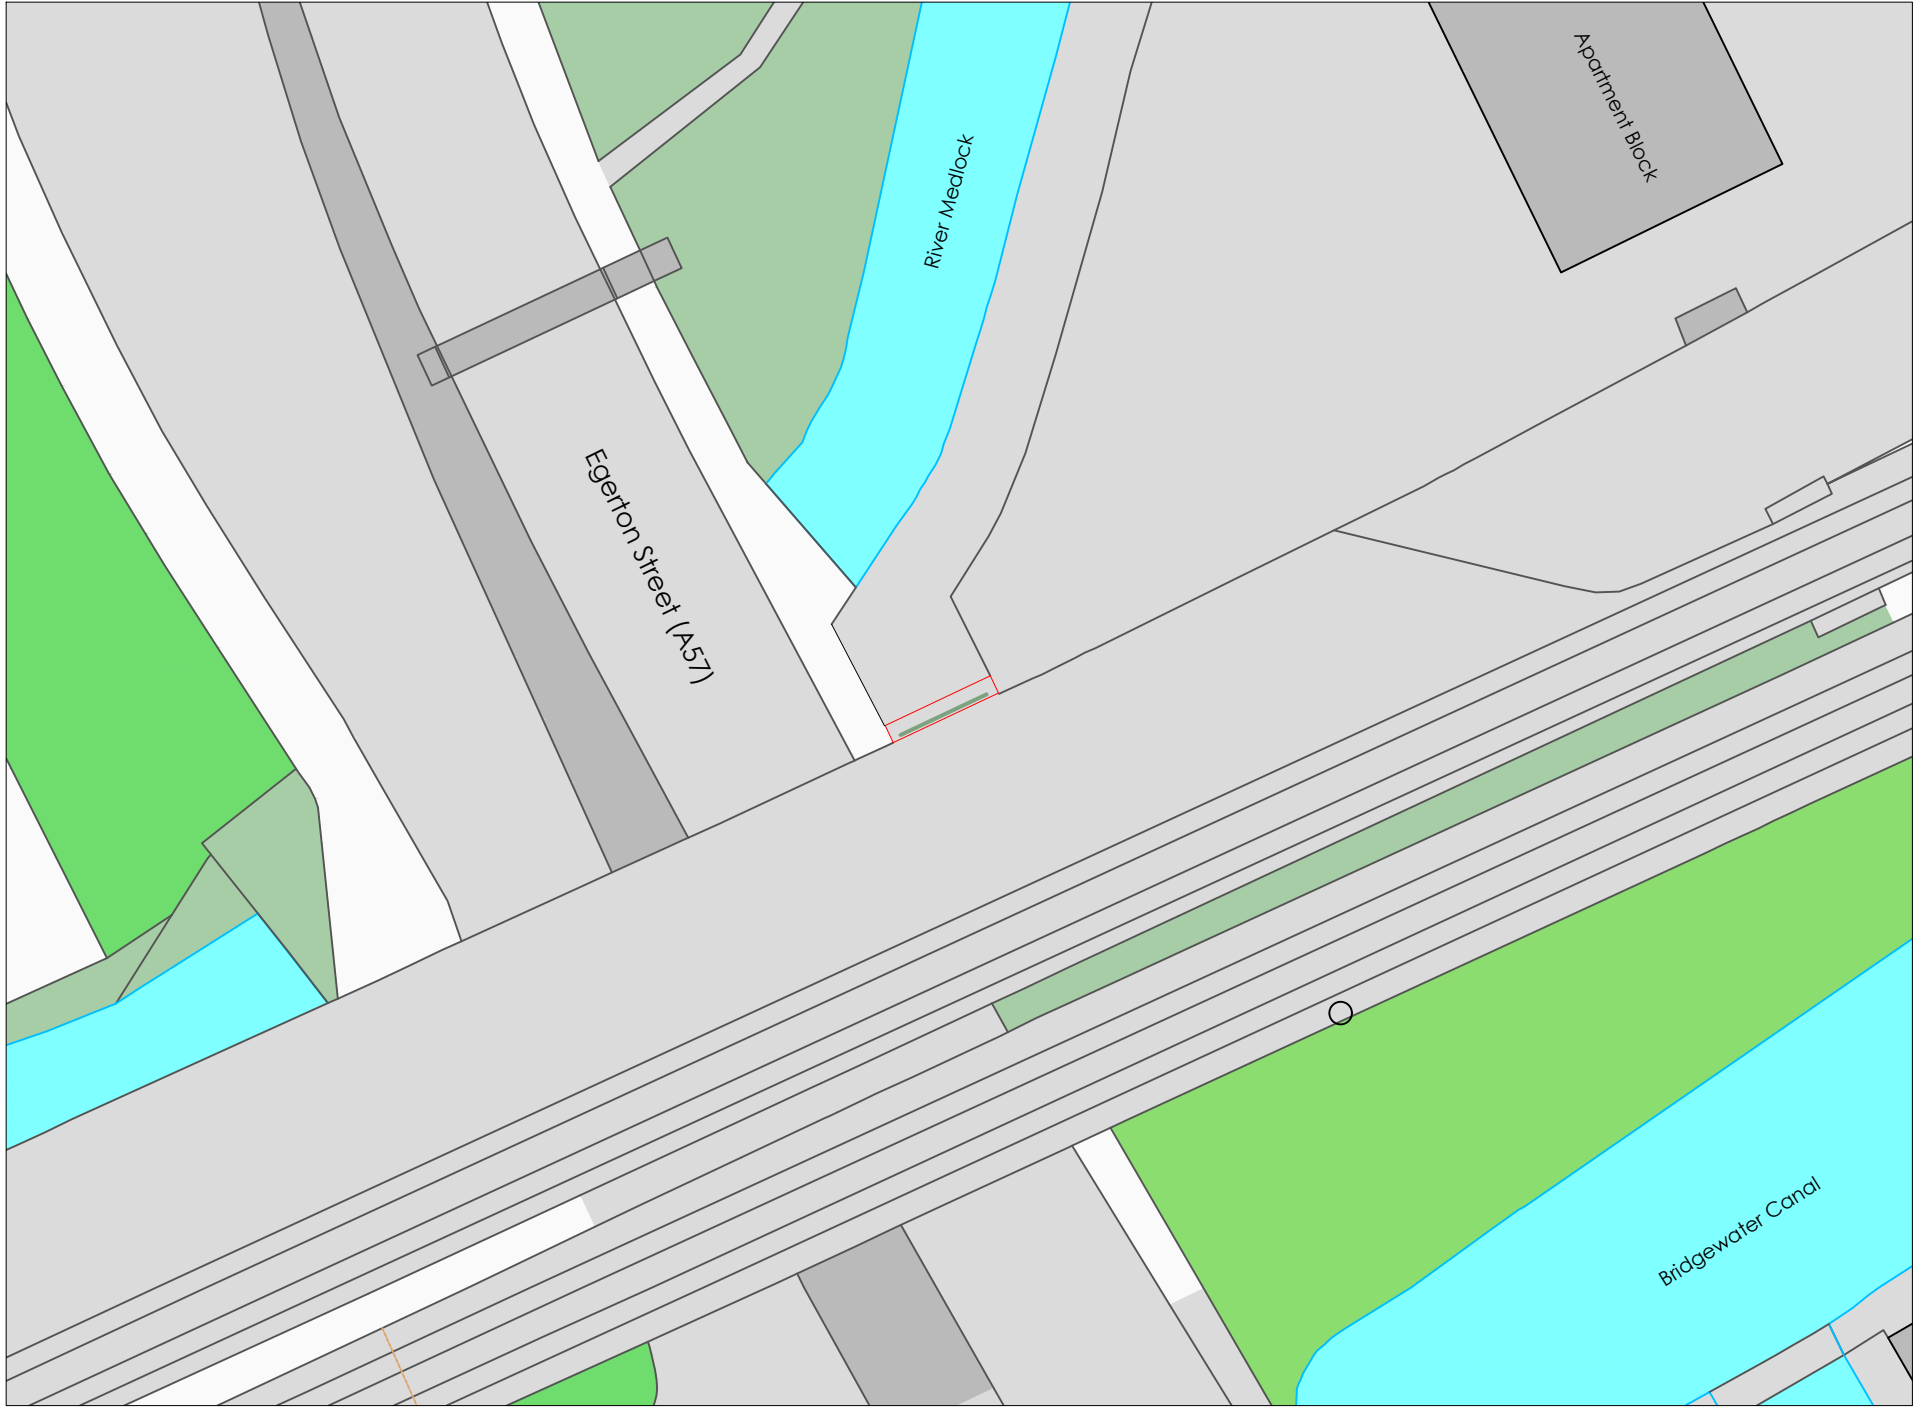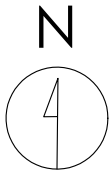

Crown copyright and database rights (2021) OS (100063368)

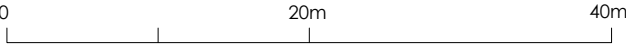

Title
Existing Site Plan

Address
Potato Wharf, Manchester, M3 4NB



Client

Job No. 15198
Issued 31/07/23


Scale
1:500 @ A3

- Key**
- 1. Site Boundary
 - 2. Existing Digital Advertising Panel to be Removed

All information is to be checked on site for accuracy and fit. Only drawings with WD status with the most recent revision are to be used for construction.

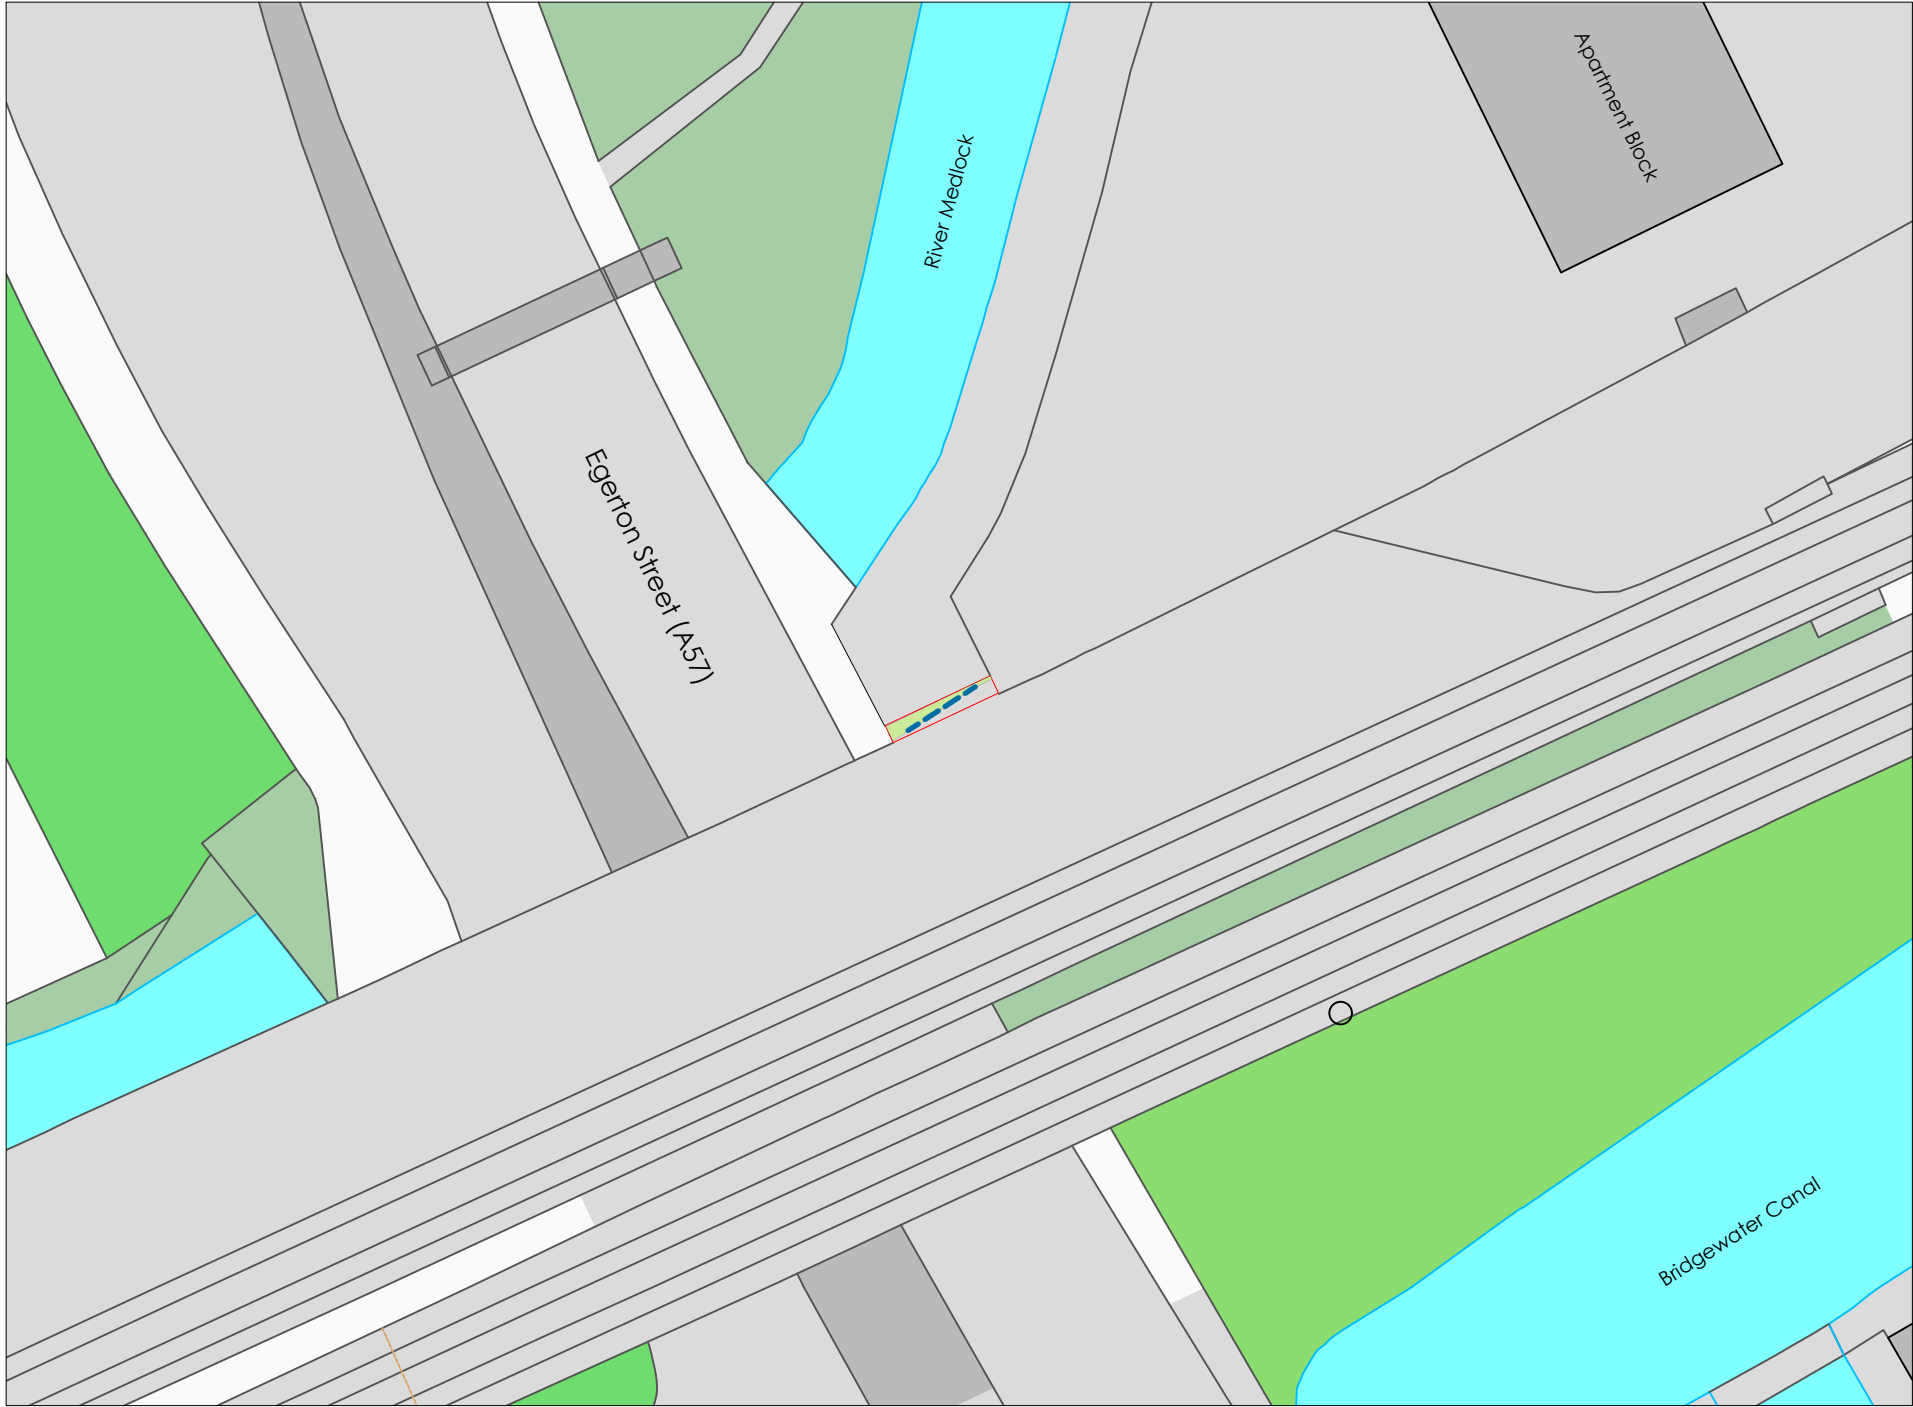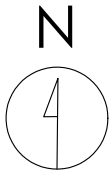

Crown copyright and database rights (2021) OS (100063368)

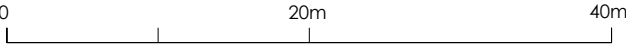

Title
Proposed Site Plan

Address
Potato Wharf, Manchester, M3 4NB




Client

Job No. 15198
Issued 31/07/23

Scale
1:500 @ A3

- Key**
- 1. Site Boundary
 - 2. Proposed Digital Display
 - 3. Landscaped Area

All information is to be checked on site for accuracy and fit. Only drawings with WD status with the most recent revision are to be used for construction.

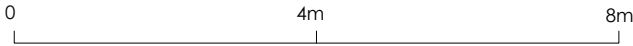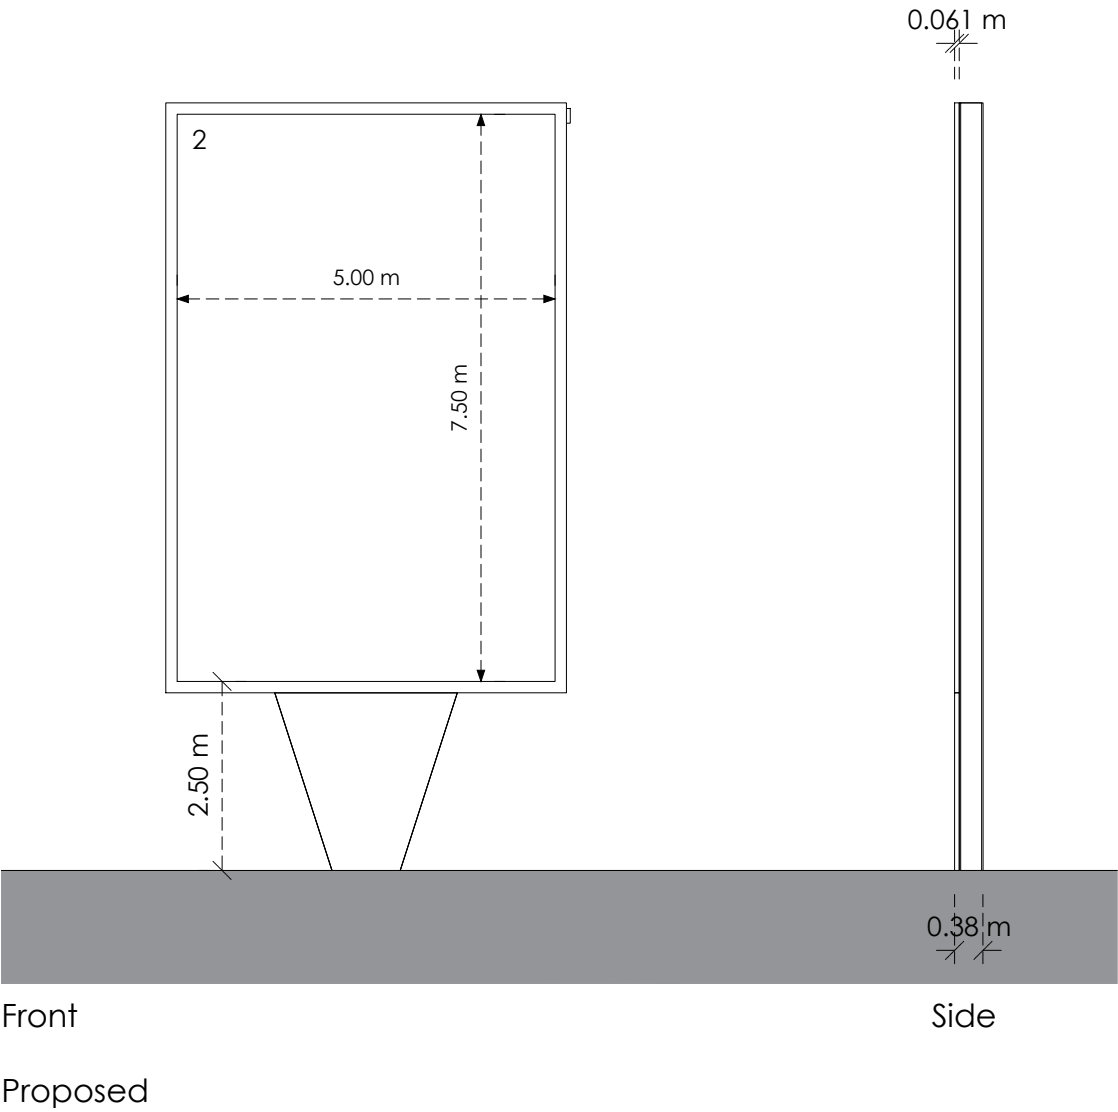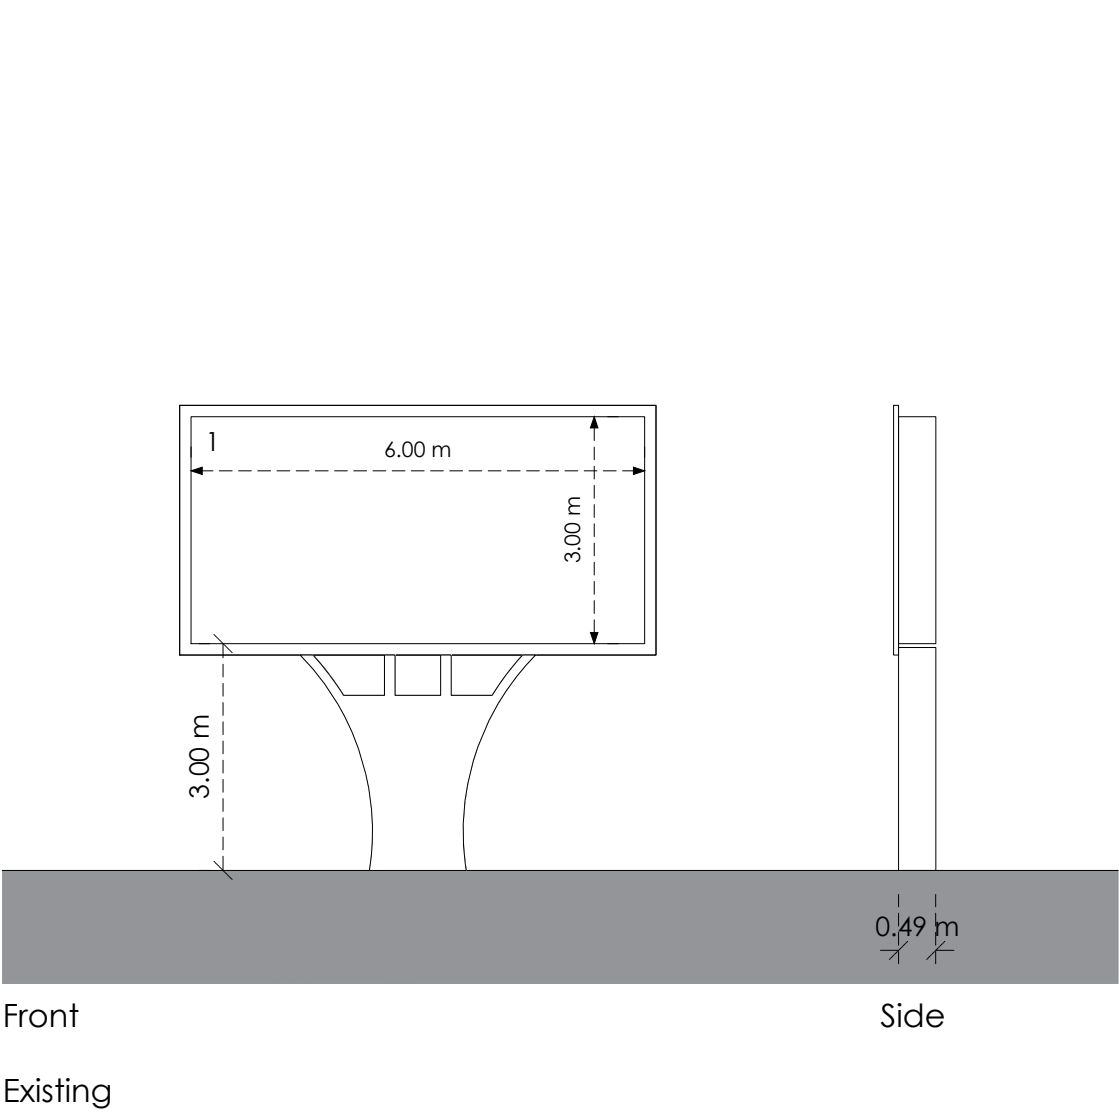

Title
Specification

Address
Potato Wharf, Manchester, M3 4NB

Client

Job No. 15198
Issued 31/07/23

Scale
1:100 @ A3

- Key**
- 1. Existing Digital Advertising Panel
 - 2. Proposed Digital Display

All information is to be checked on site for accuracy and fit. Only drawings with WD status with the most recent revision are to be used for construction.



Title
CGI

Address
Potato Wharf, Manchester, M3 4NB

Client

Job No.	Issued
15198	31/07/23

Scale
NTS

Key

All information is to be checked on site for accuracy and fit. Only drawings with WD status with the most recent revision are to be used for construction.