




EXISTING

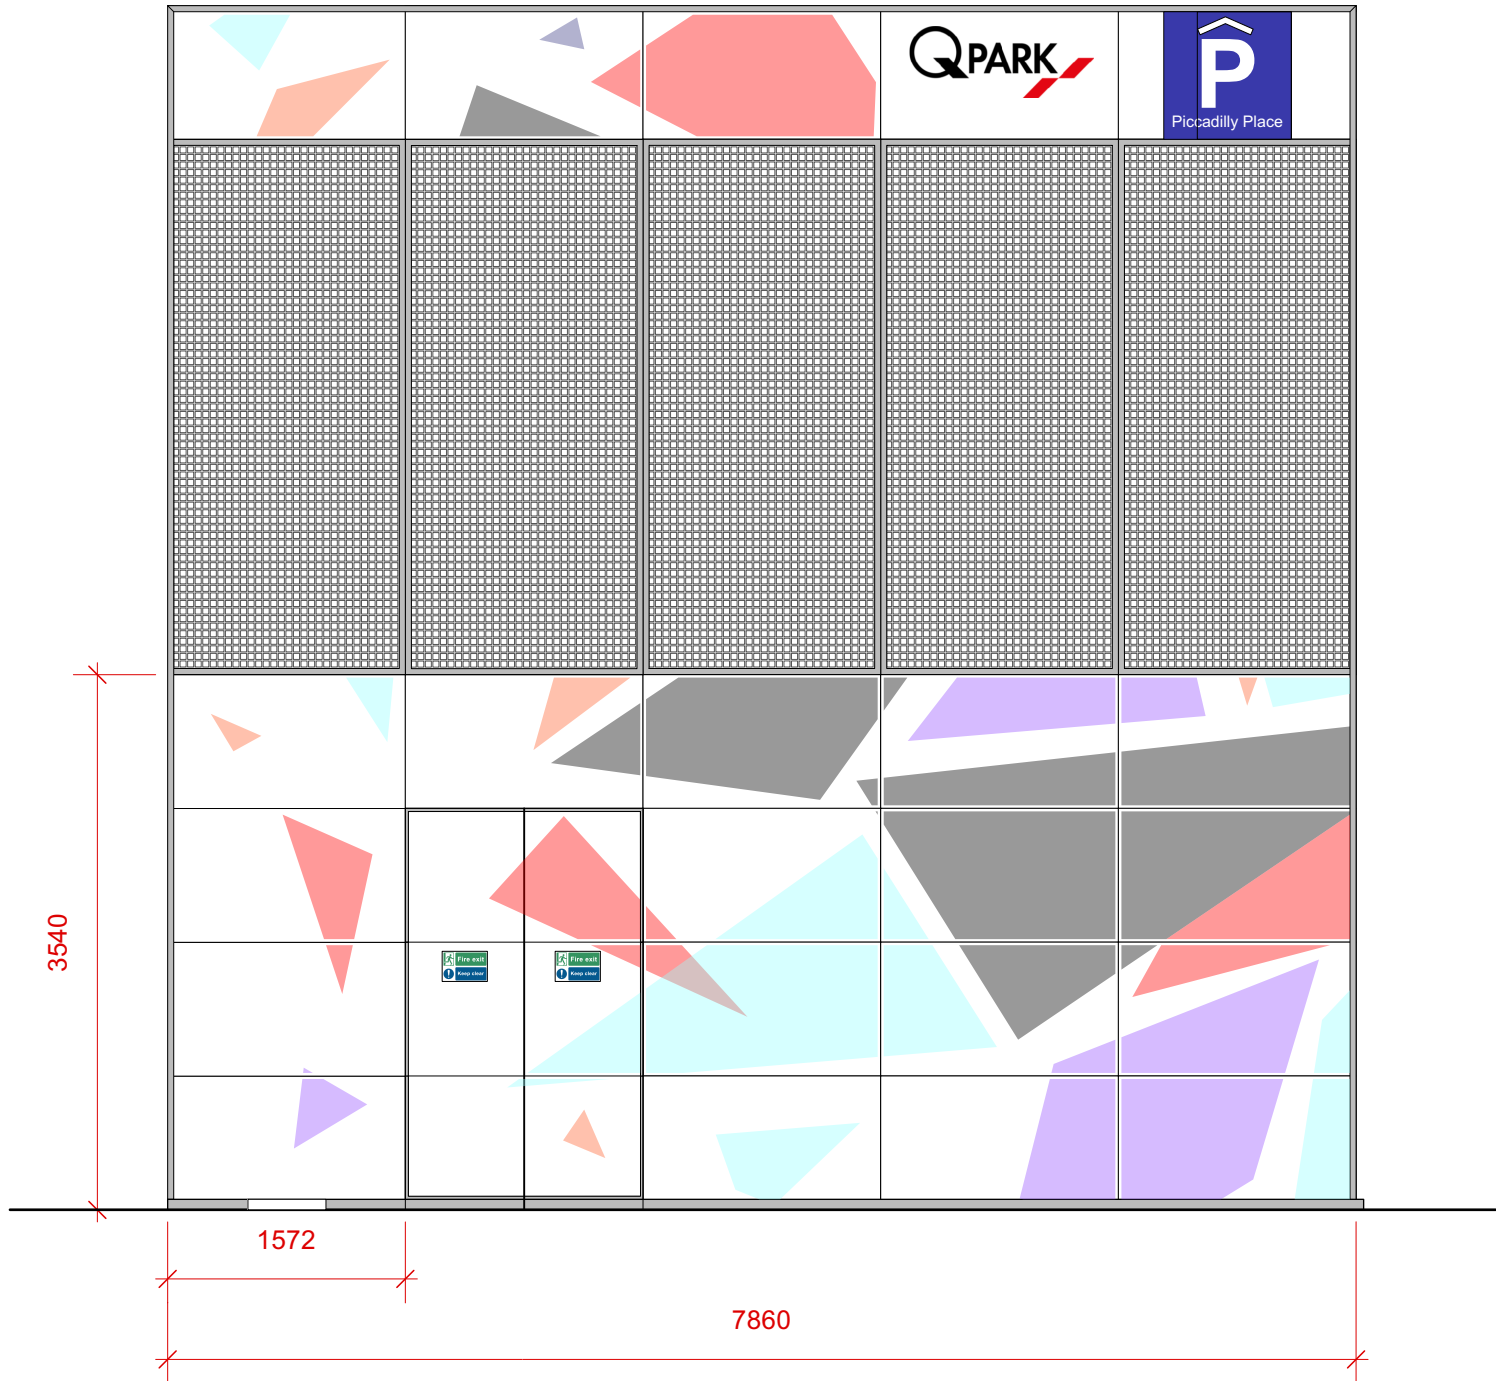


EXISTING NORTH SIGNAGE

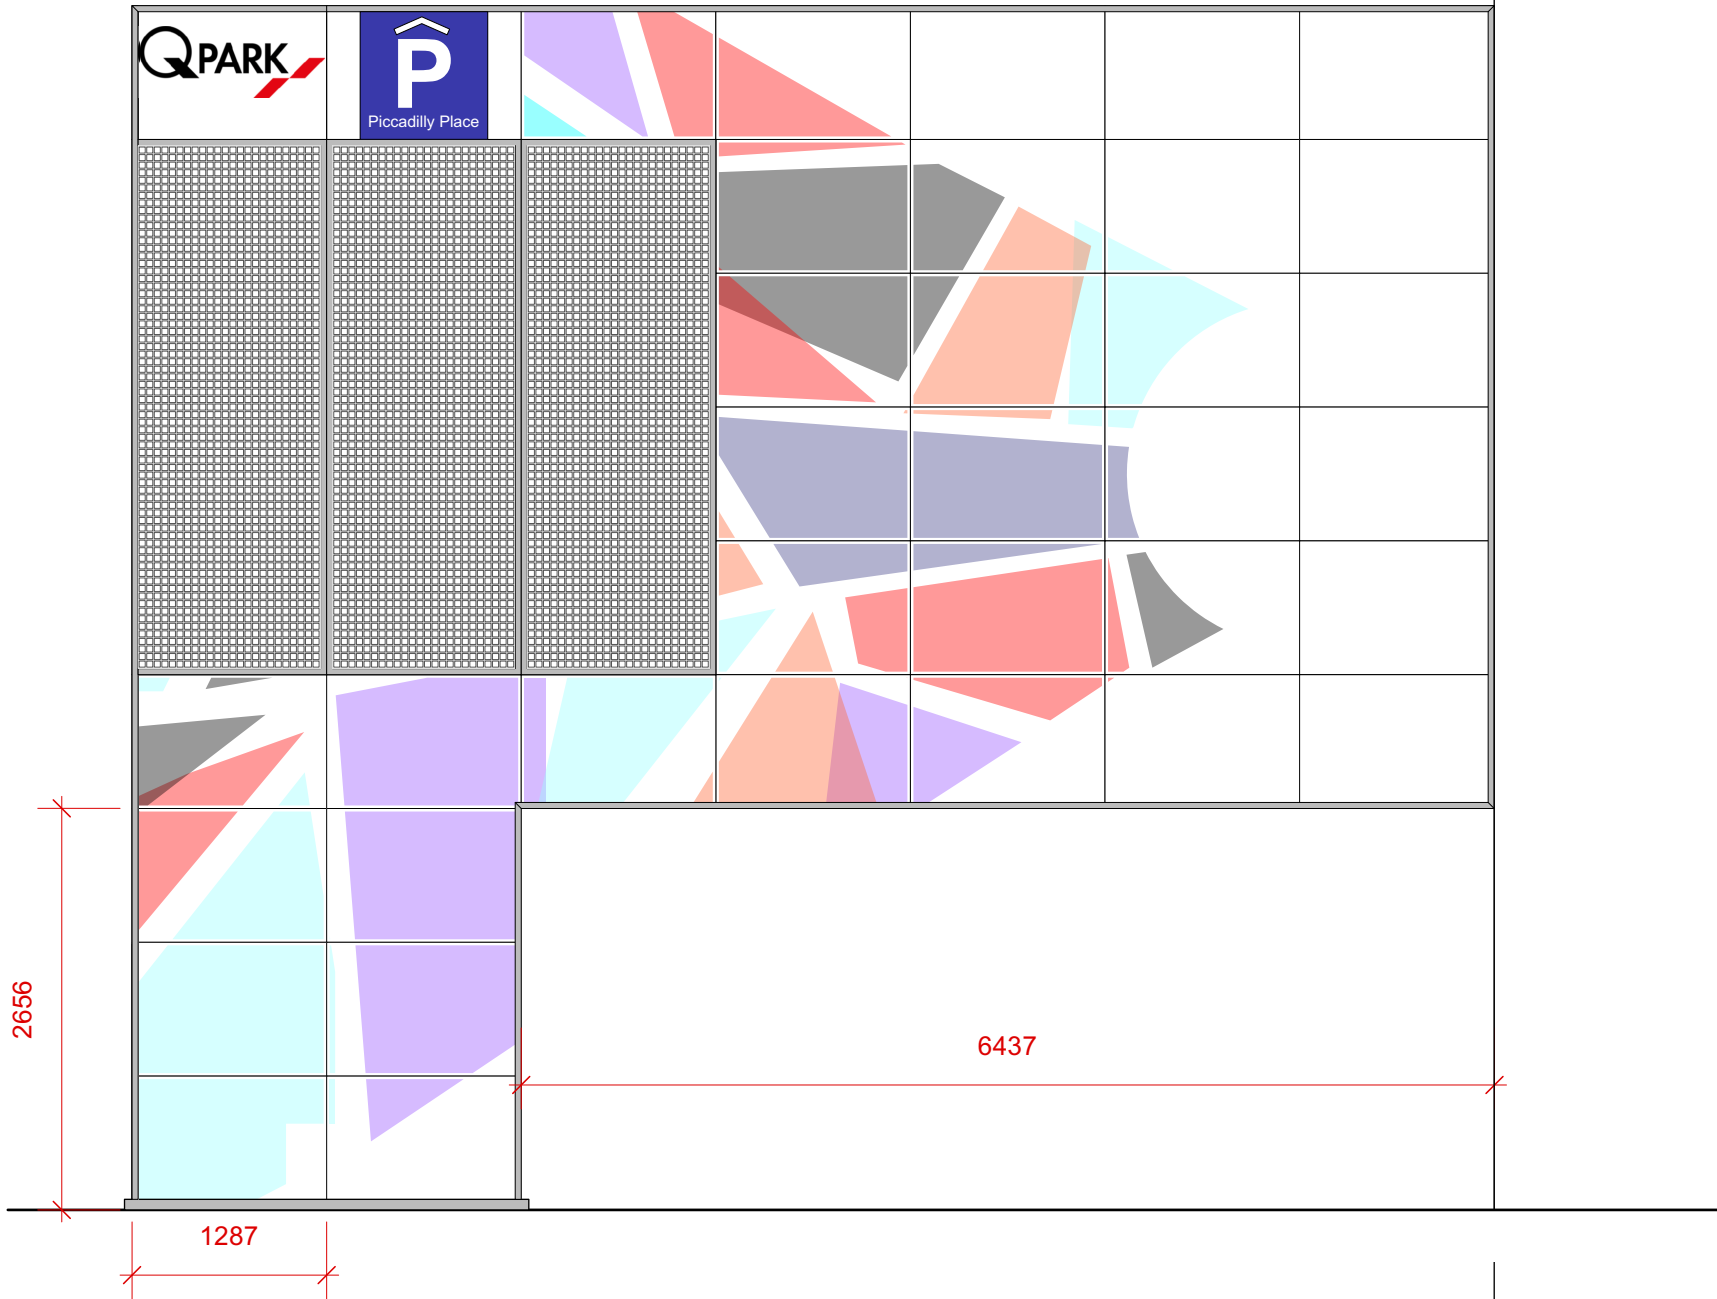


EXISTING EAST SIGNAGE

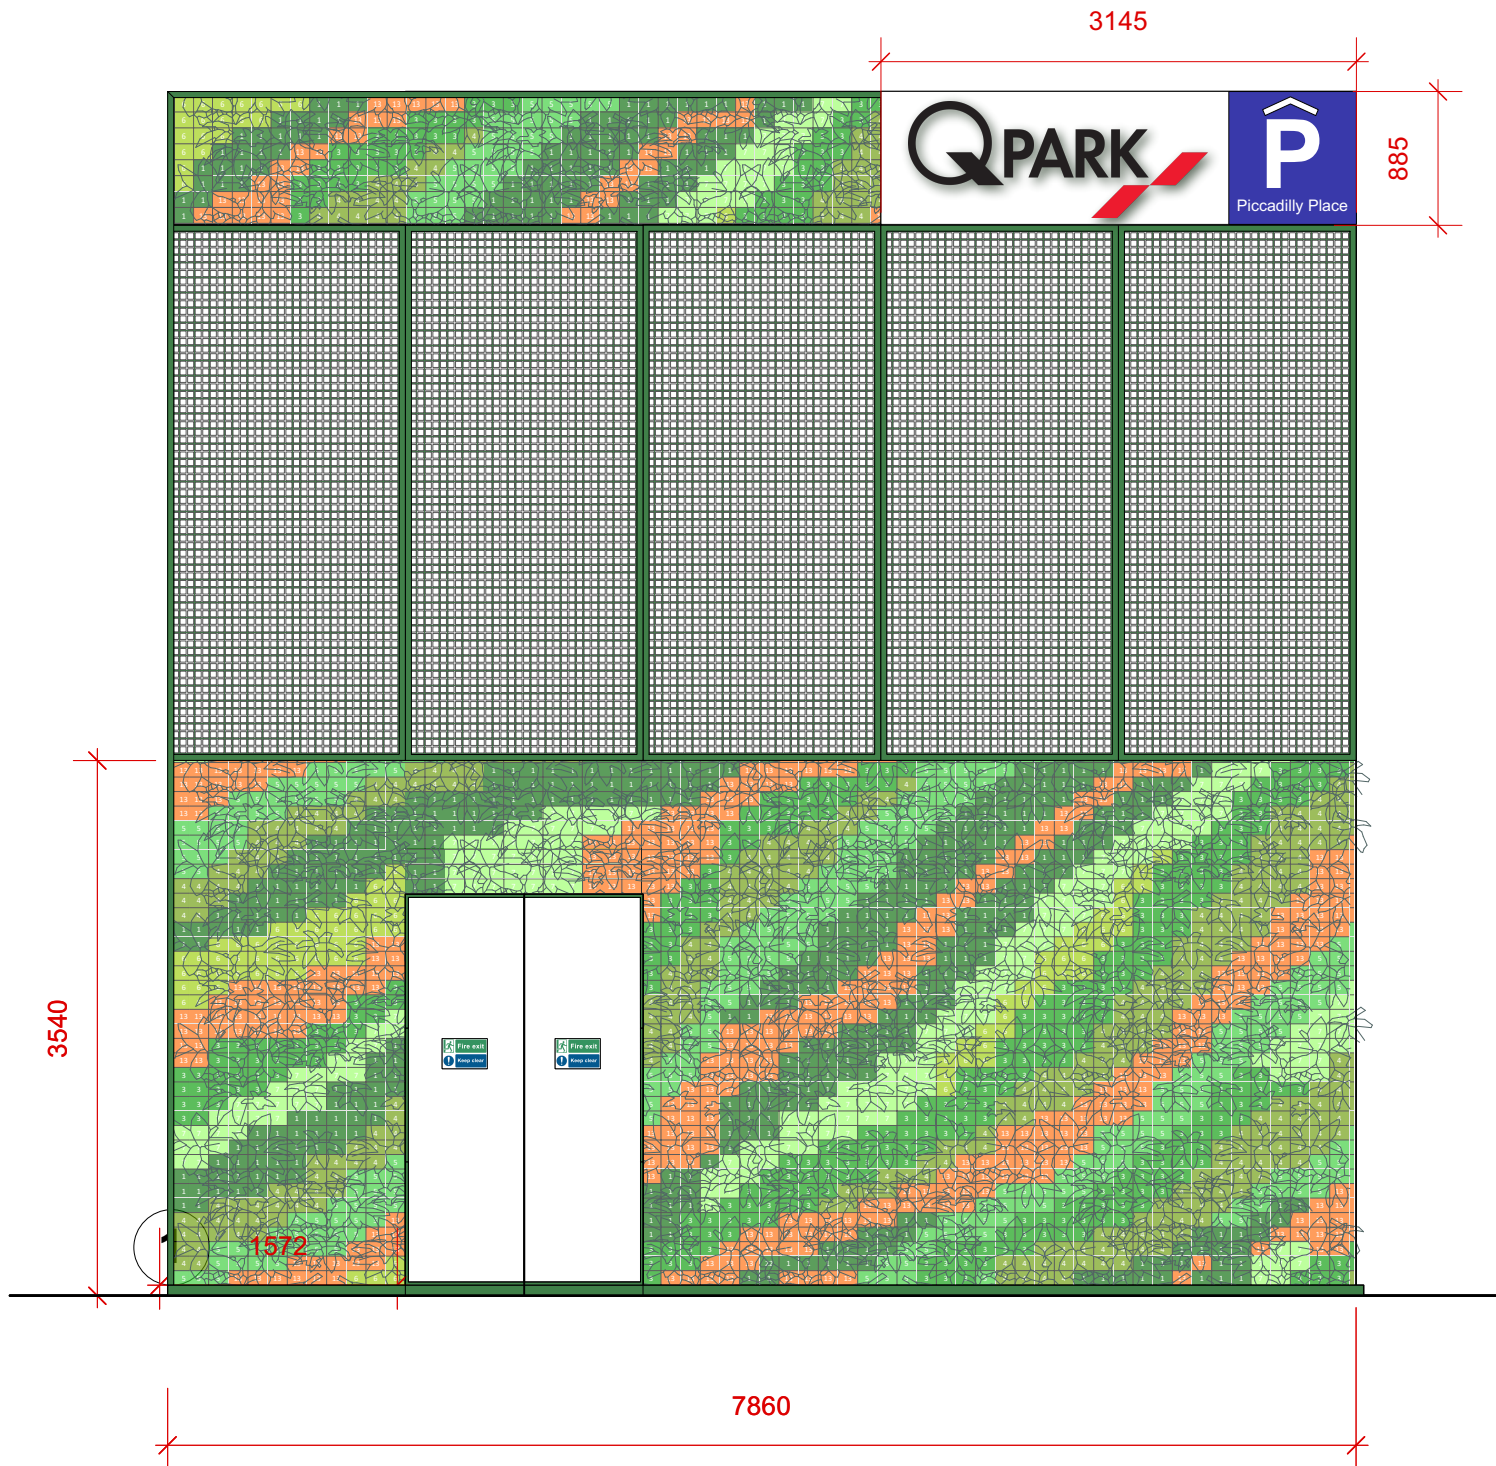

PROPOSED NORTH SIGNAGE

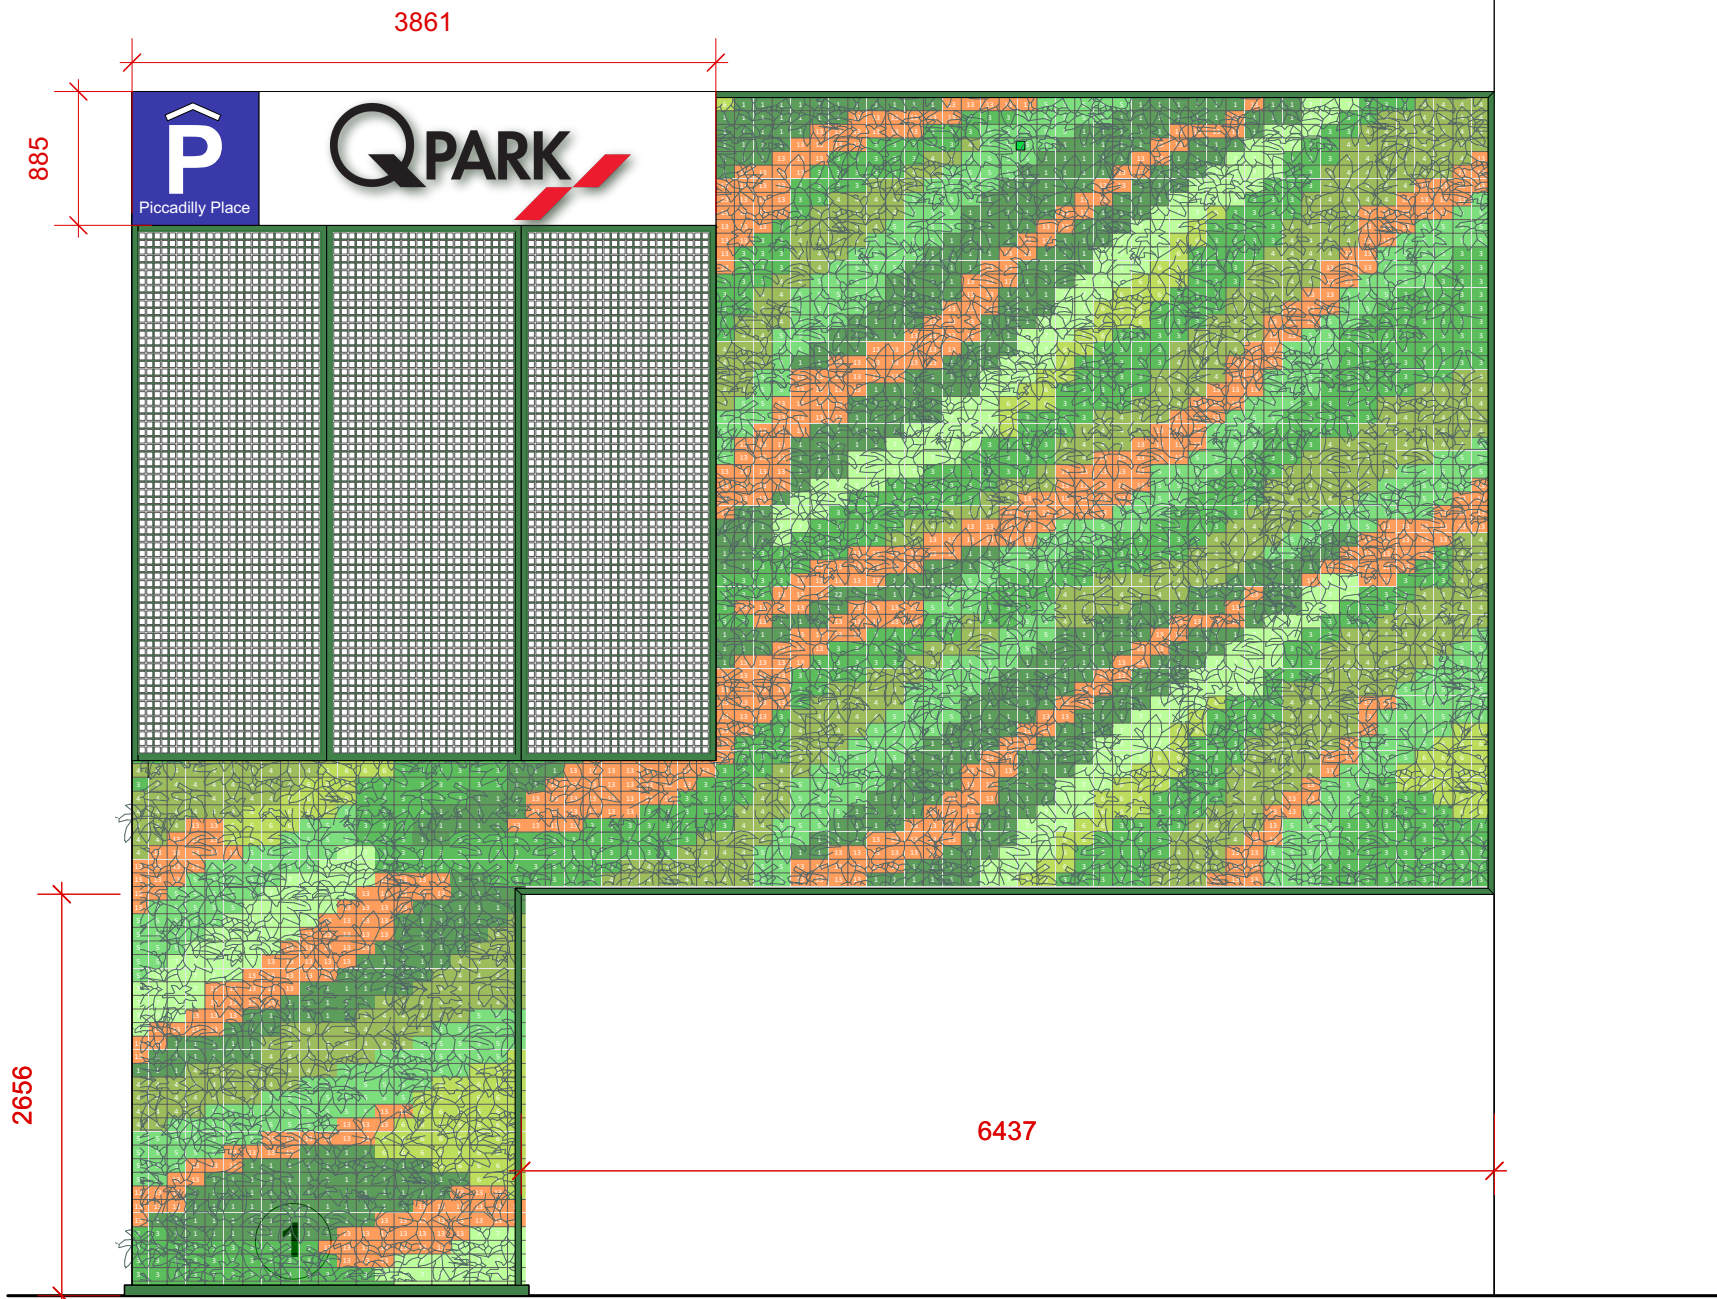


PROPOSED EAST SIGNAGE

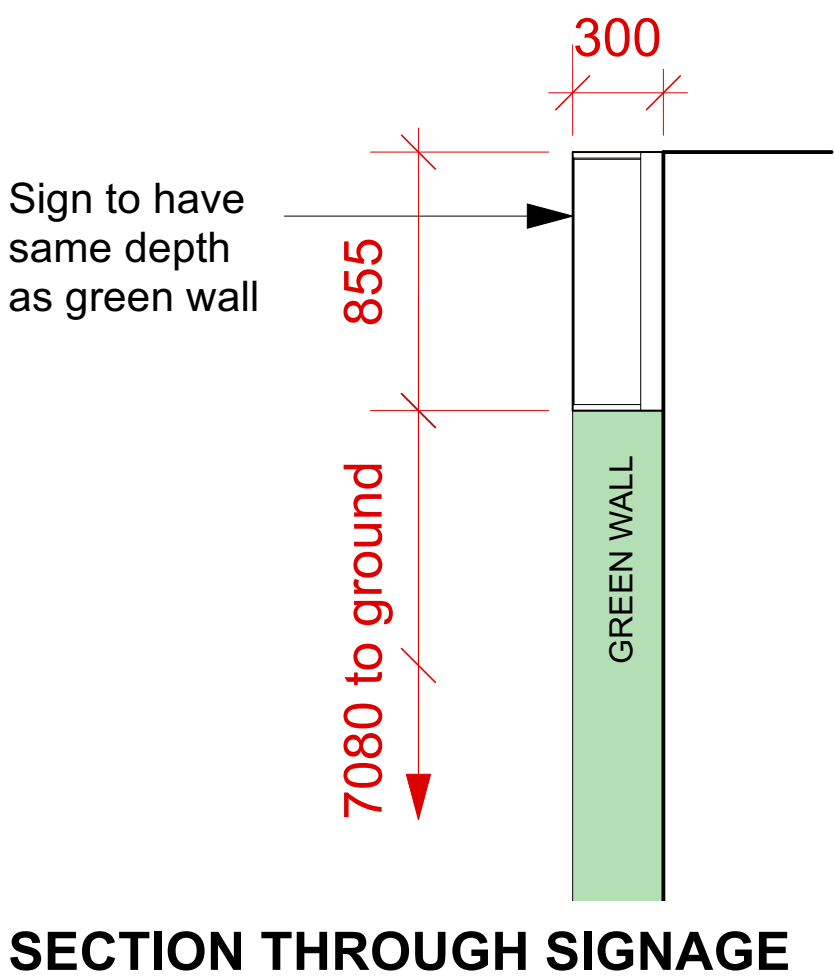

SECTION THROUGH SIGNAGE

FINISHES KEY

- 1 Q Park Signage renewed with internally illuminated box signage. Flex face box onto ppc aluminium box with LED internal lights : 210cd/m2

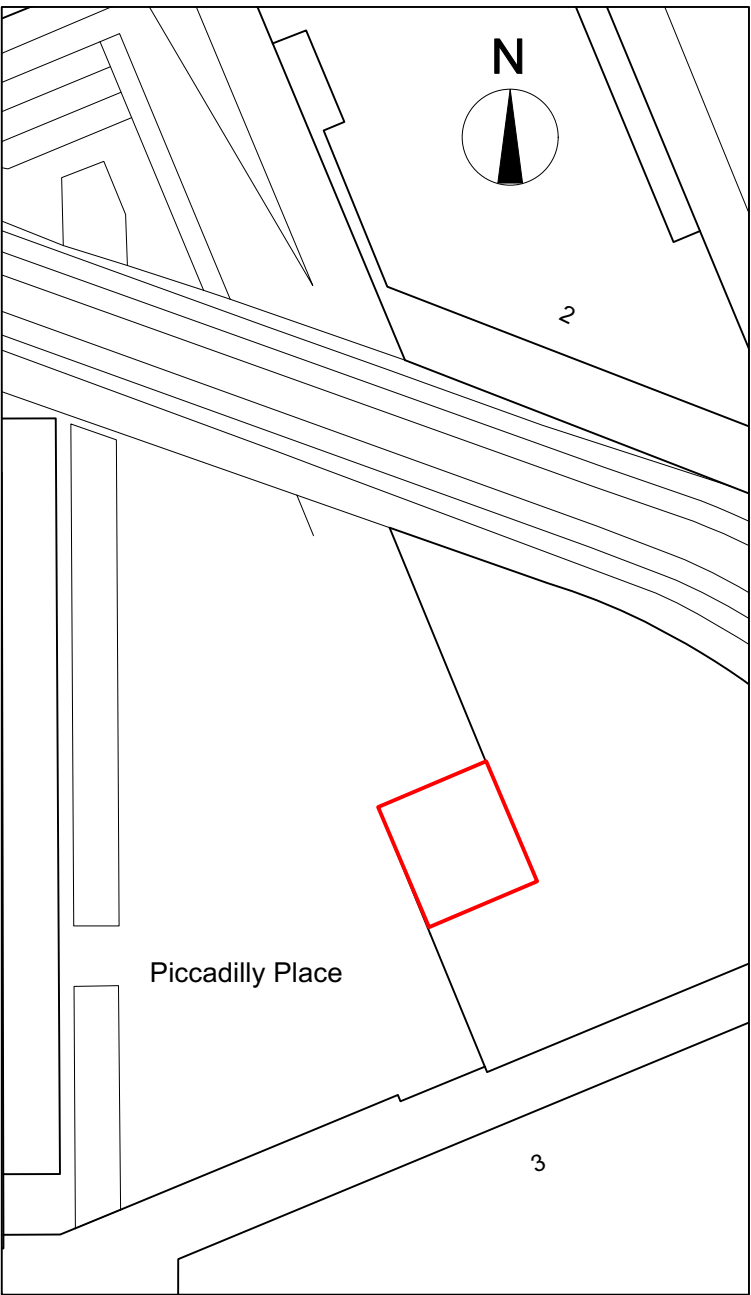

BLOCK PLAN 1:500


PB	ADDED SIGN SECTION	EH	CF	18.01.24
PA	ISSUE	MW	CF	12.01.24
REV	AMENDMENT	BY	CH	DATE

P = PRELIMINARY
B = BUILDING REG SUBMISSION
A = CONSTRUCTION STATUS
H = AS BUILT / H&S FILE ISSUE

DO NOT USE ANY DRAWING ON SITE UNLESS THE REVISION STARTS WITH THE LETTER "A"

Copyright remains the property of Craig Foster Architects and has not been released to any other party unless specifically documented in writing

Check all dimensions and detail on site before proceeding
Report any discrepancies before proceeding

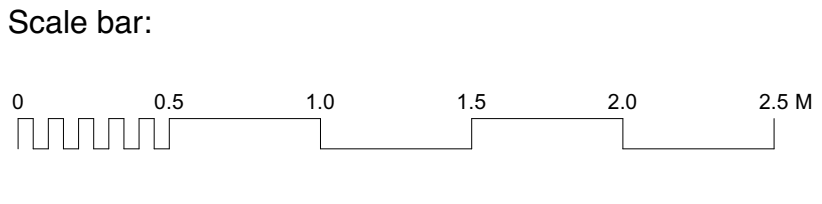

Q-PARK
3 PICCADILLY PLACE
MANCHESTER
M1 3BN

EXISTING SIGNAGE &
PROPOSED SIGNAGE

CRAIG
FOSTER
ARCHITECTS

scale 1:50 @ A1 1:25 @ A1	dwg no. 23146-5-003	rev PB
---------------------------------	-------------------------------	------------------