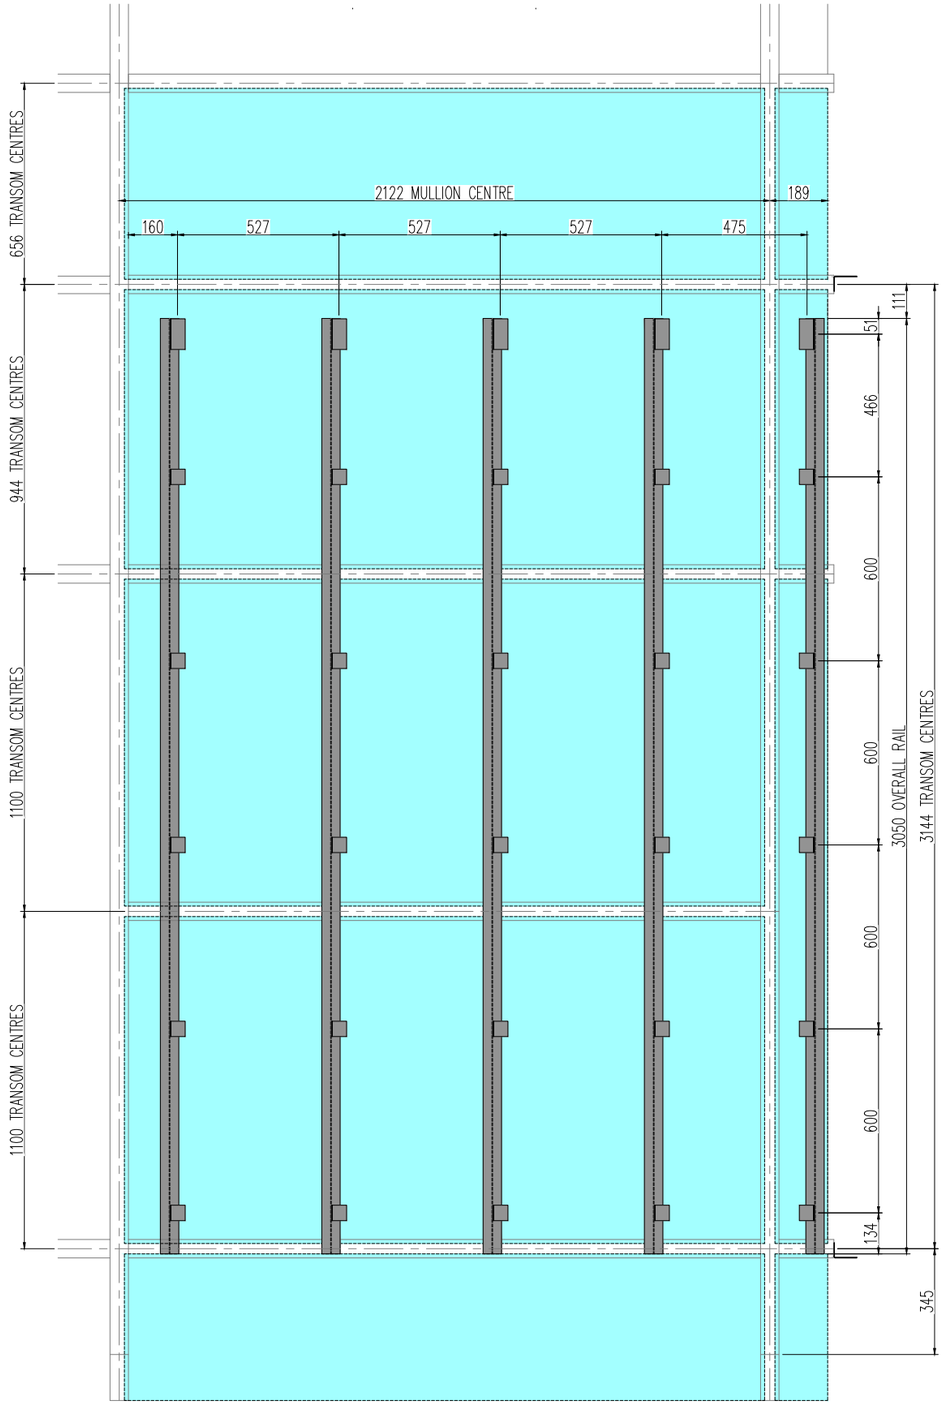

CW04
ALIVA PLANK SUB-GRID CONSTRUCTION

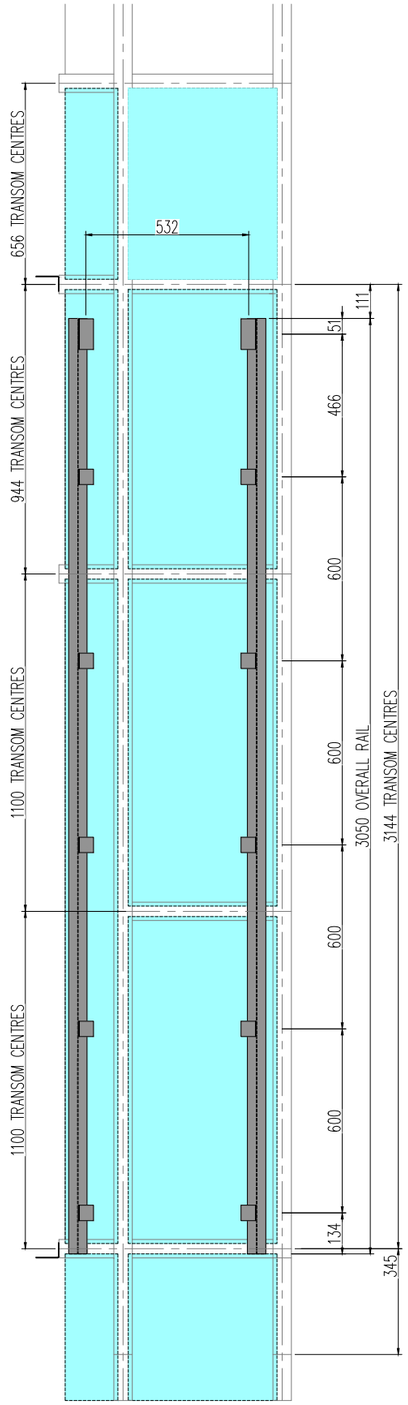

CW04 RETURN
ALIVA PLANK SUB-GRID CONSTRUCTION

FILL UK Ltd
SERVICE & MAINTENANCE
6 MITRE PASSAGE, UNIT 810,
GREENWICH PENINSULA LONDON, SE10 0ER
TEL: 020 3859 0705
Email: office@fill-uk.com

NOTES:

REVISION:	DESCRIPTION:	DATE:	DRAWN:
C01	RAIL SETTING OUT AMENDED & ISSUED FOR CONSTRUCTION	03/10/23	THALL

PROJECT NAME: CENTURY BUILDINGS, MANCHESTER

PROJECT NUMBER: 20-M254

CLIENT: CREST NICHOLSON

DRAWING TITLE: MATERIAL MOCKUP
1960's BUILDING
ALIVA HORIZONTAL PLANKS
CW04 & RETURN - SUB GRID STRUCTURE

DRAWING SCALE: 1:20

DRAWING SHEET: A3

DRAWN BY: T HALL

DRAWN DATE: 04/07/2023

DRAWING NUMBER: M254- FIL-60-01-DR-W-5107
PROJECT | ORIGINATOR | VOLUME | LEVEL | TYPE | ROLE | NUMBER

REVISION: C01