
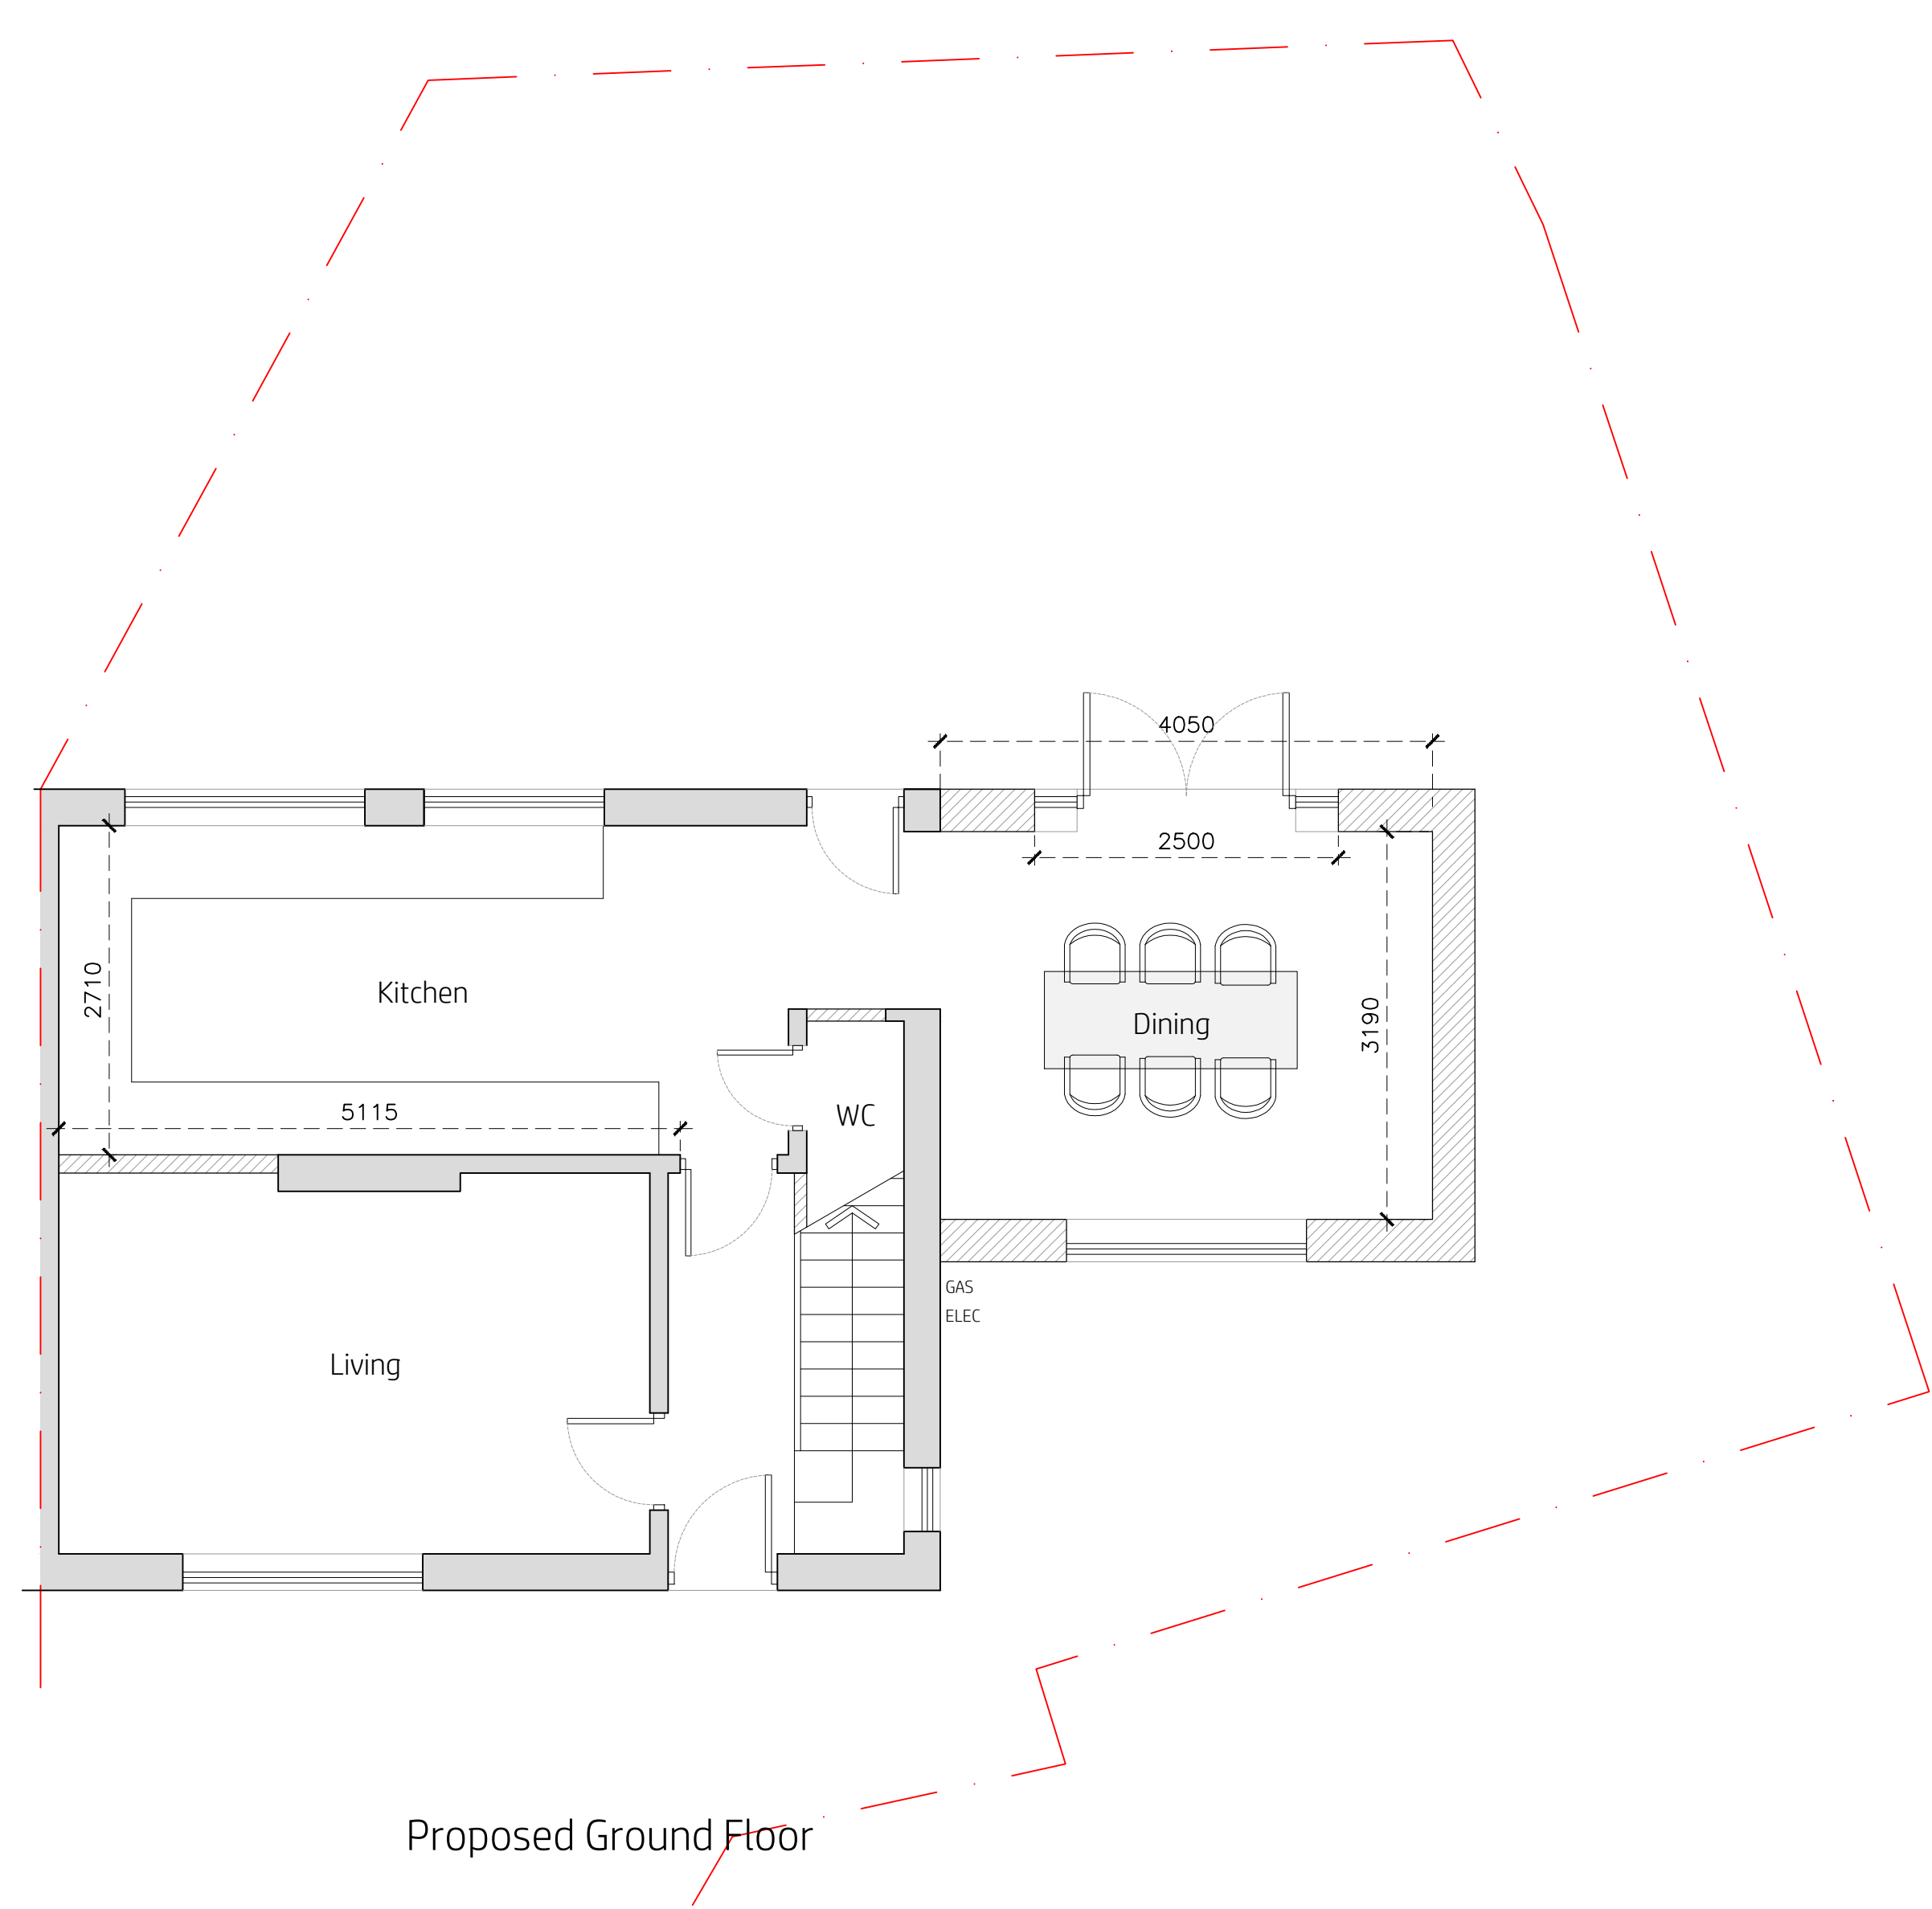
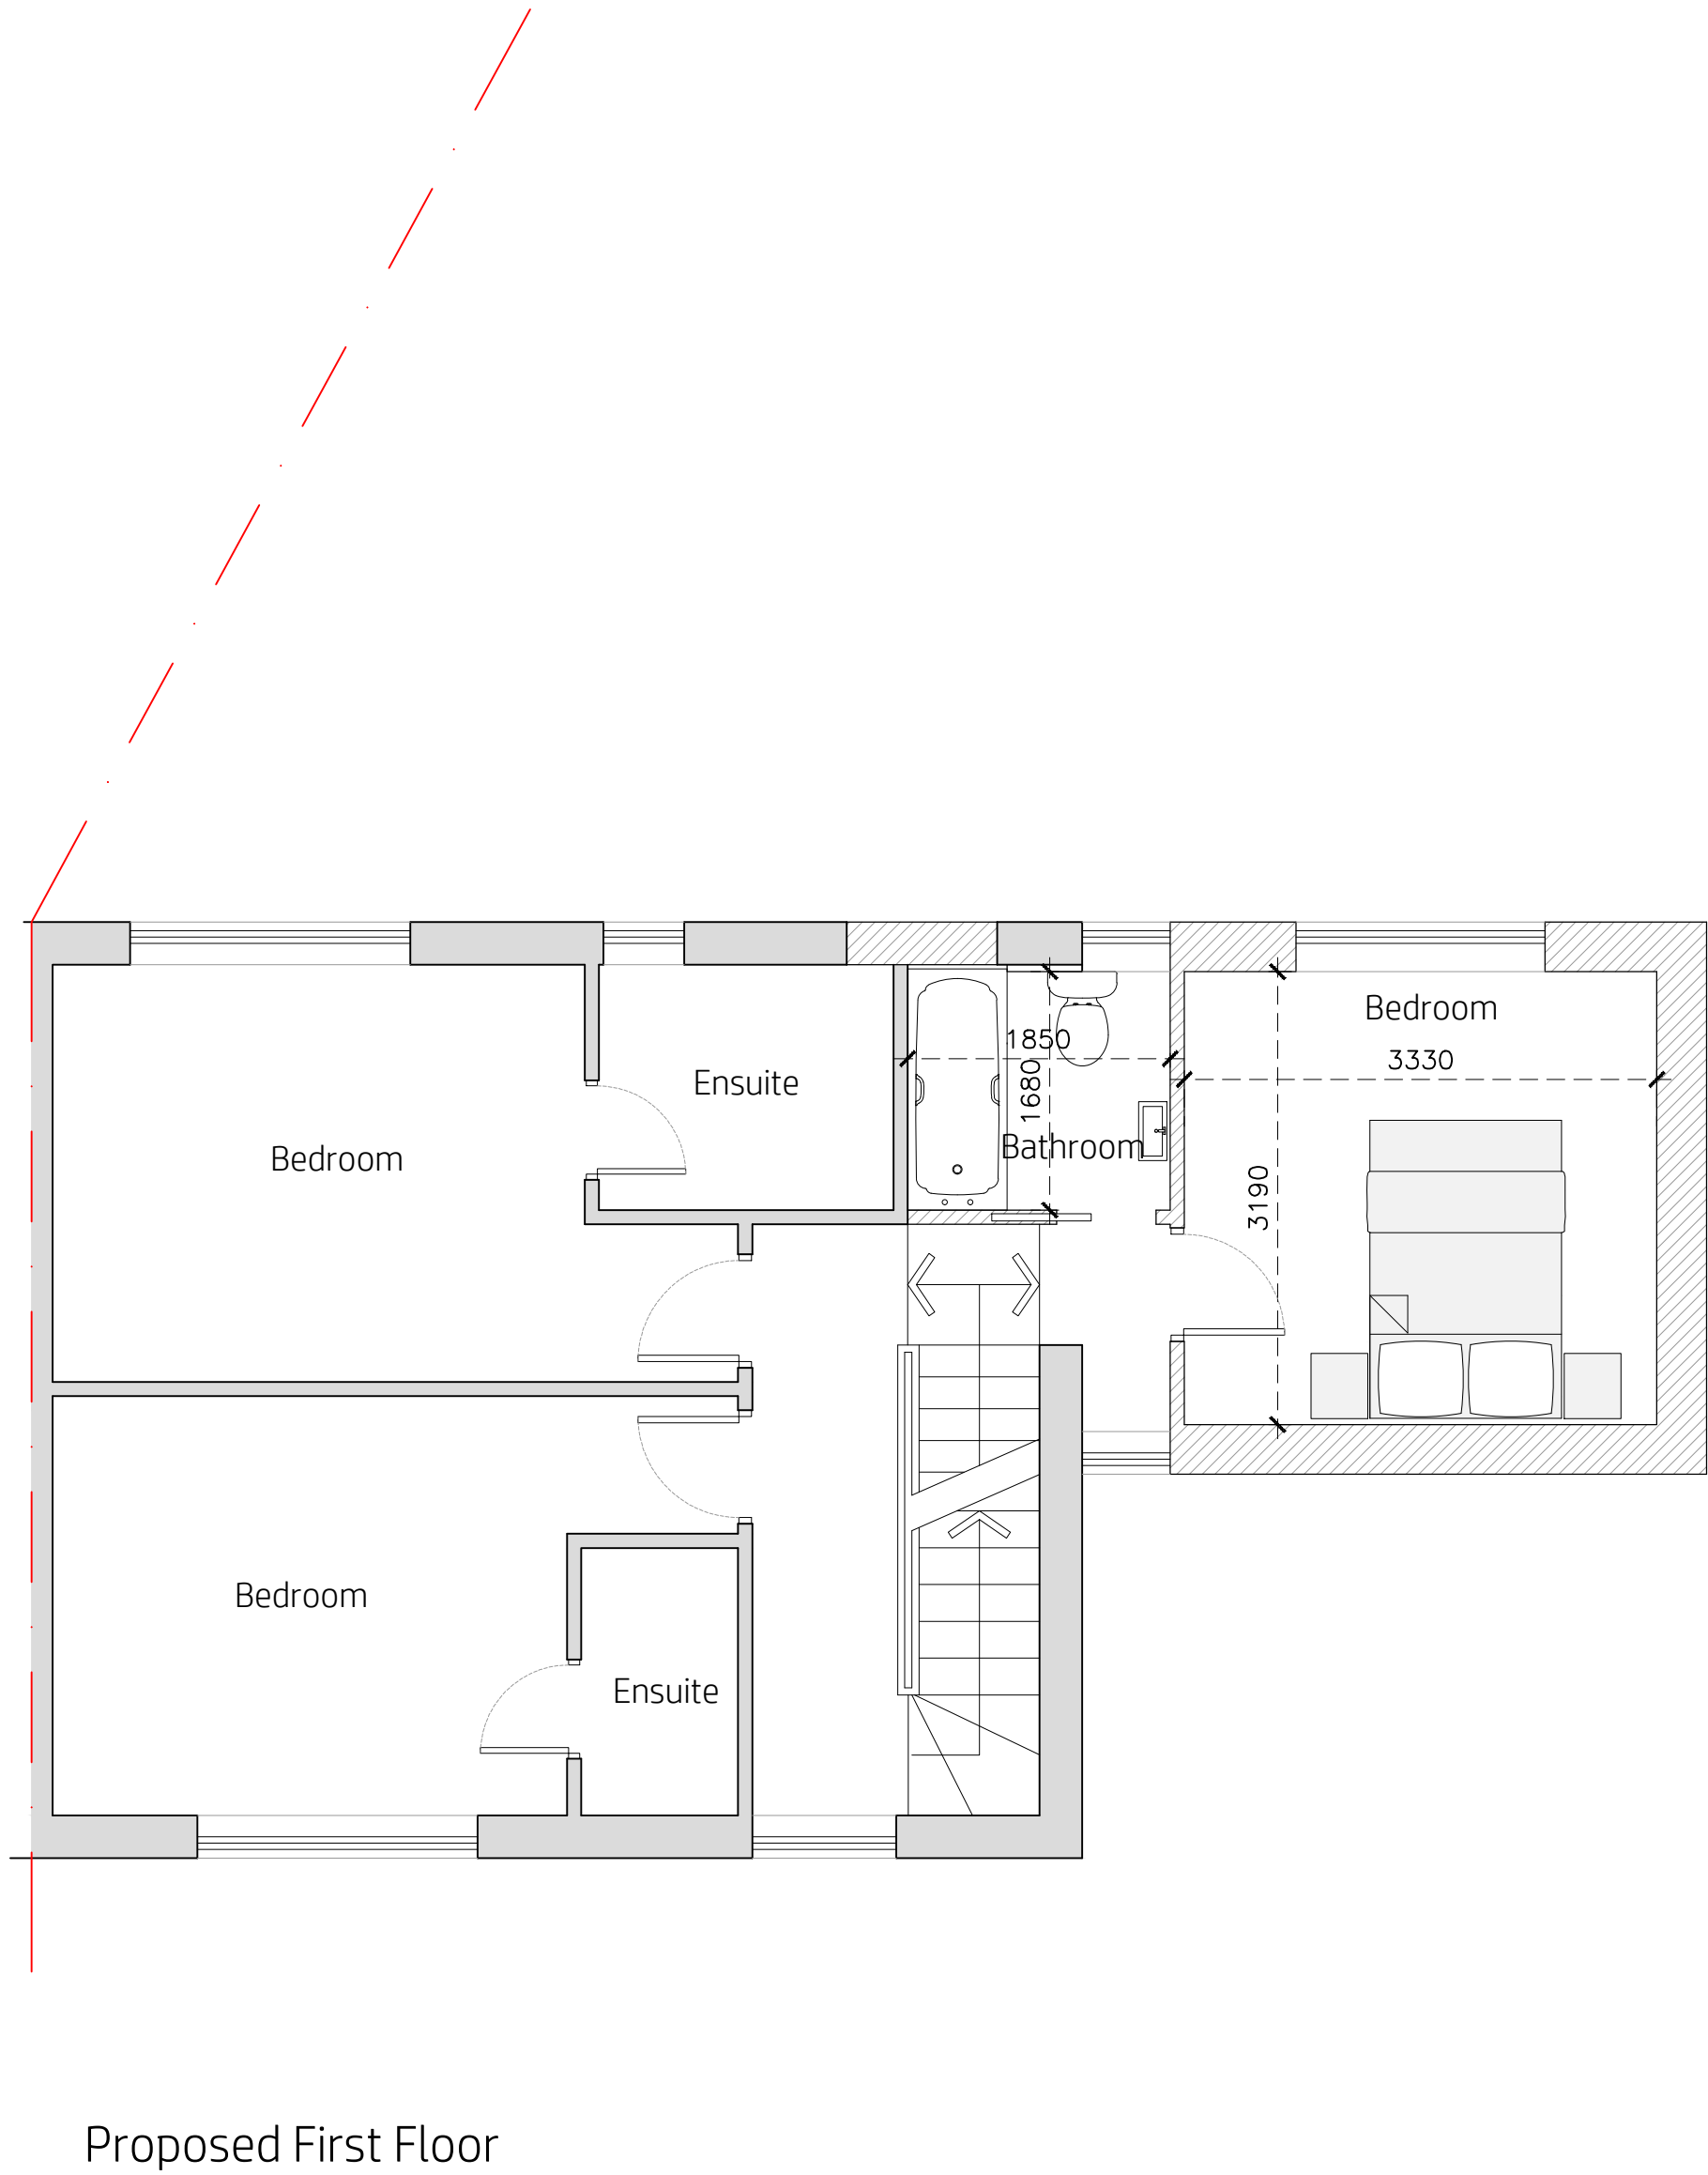


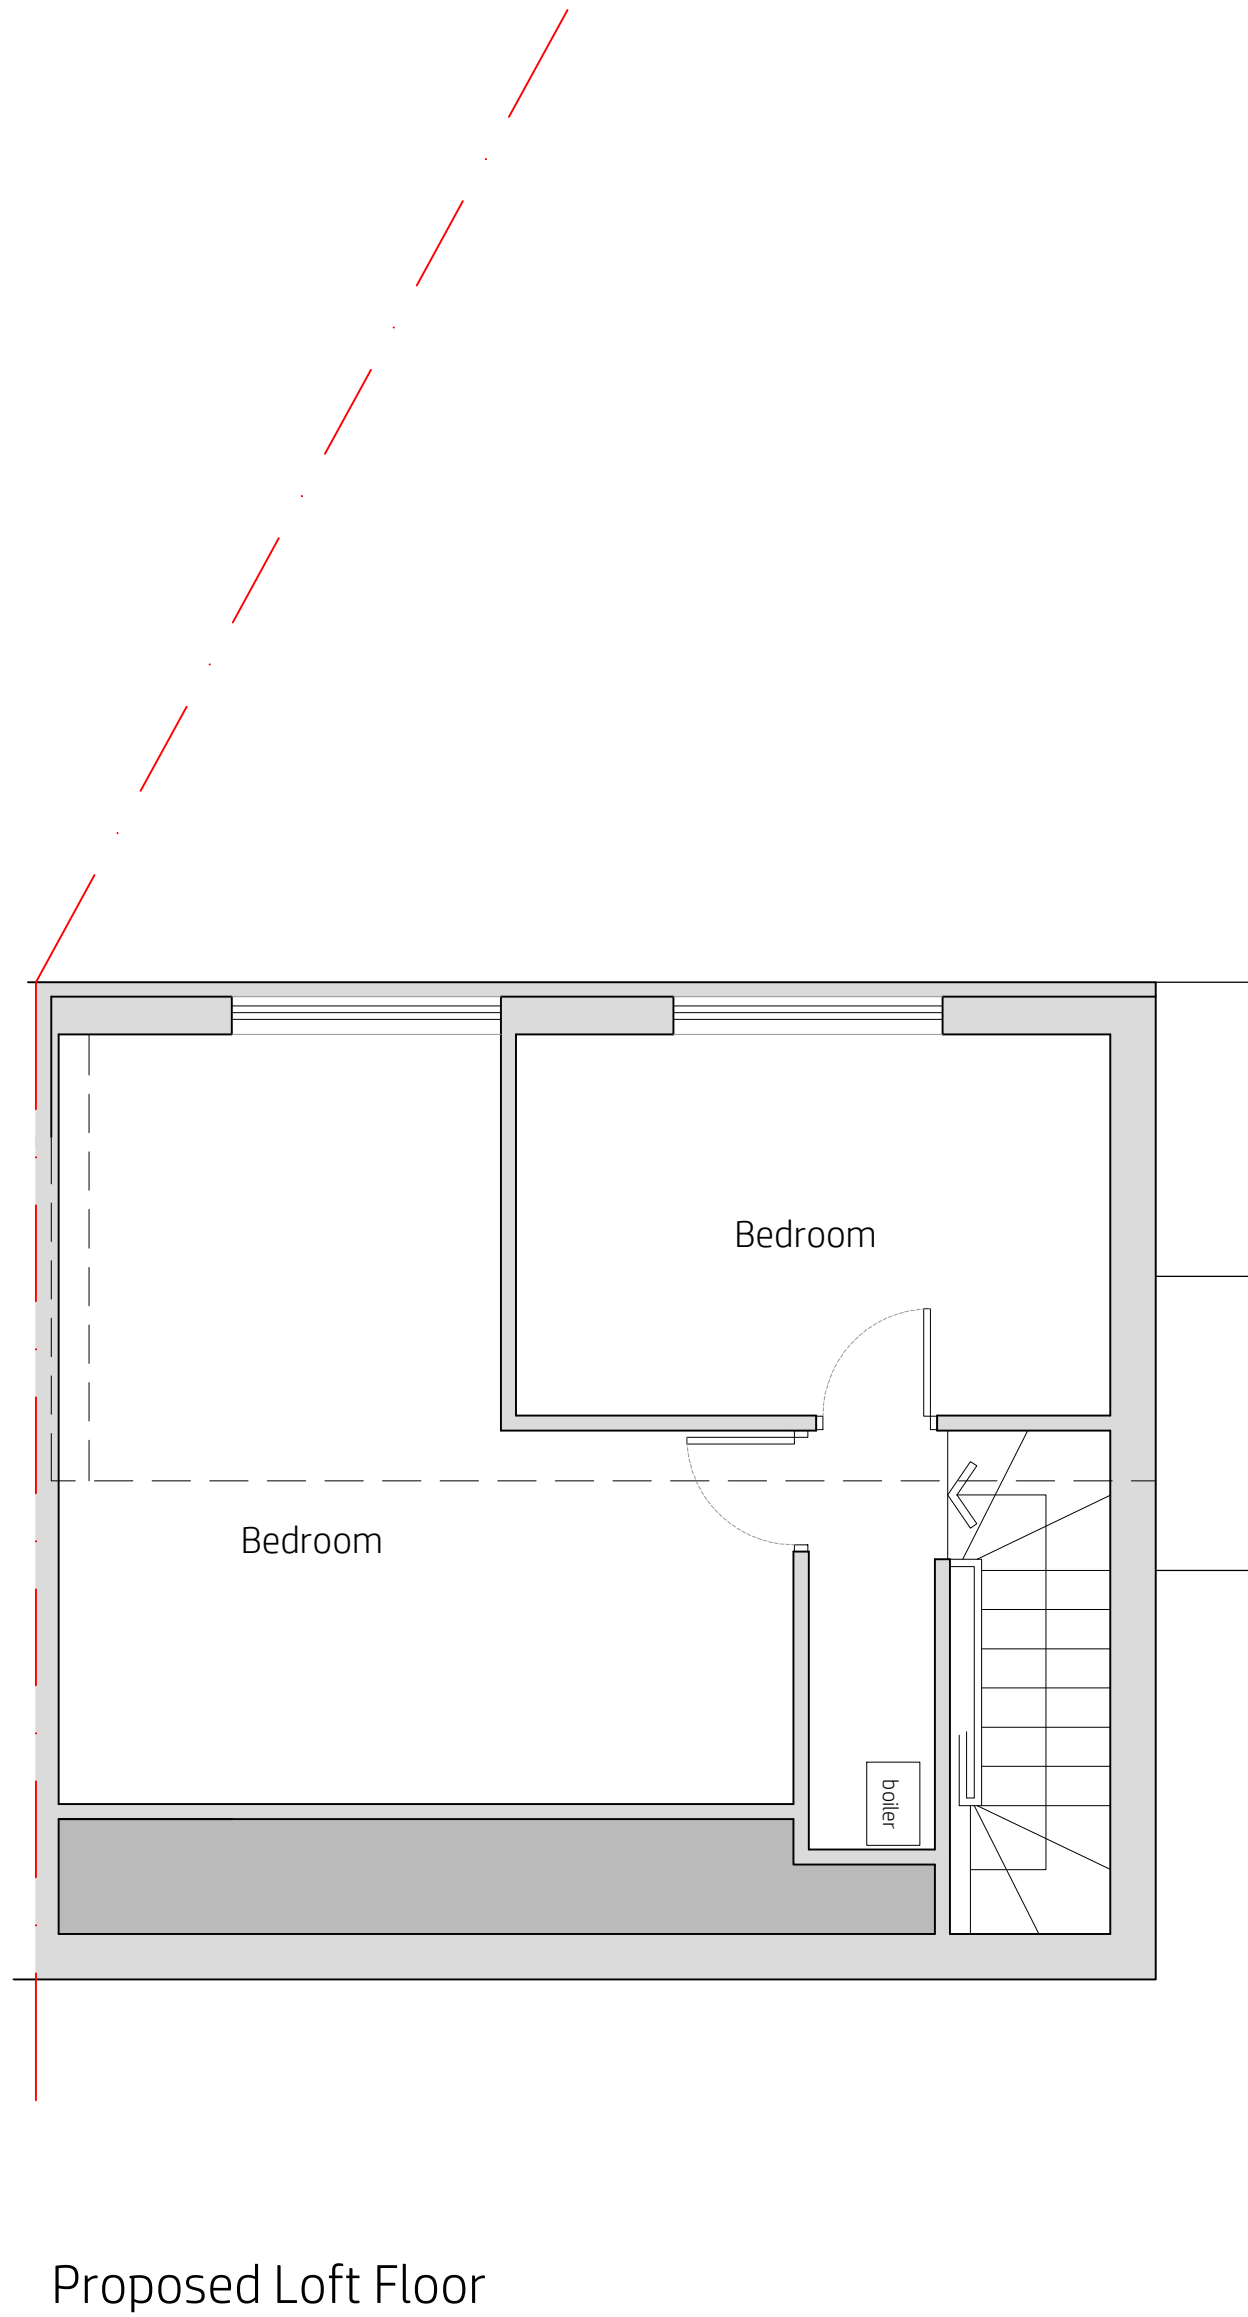

project
19 Cadnam Drive
Wythenshawe
M22 5AT

scale
1:50@A1
1:100@A3

drawn by
klh

drawing number
KH847-101

revision	description	date
-	-	31.10.2023
A	updated to option two	07.11.2023
B	reverted to option one	08.11.2023
C	revised scheme to suit planner comments	07.12.2023

Proposed Plans

kieranhibbsarchitecture
27 Pioneer Road
Macclesfield
SK11 7ZB

kieranhibbs@gmail.com
Mobile: 07584049322