

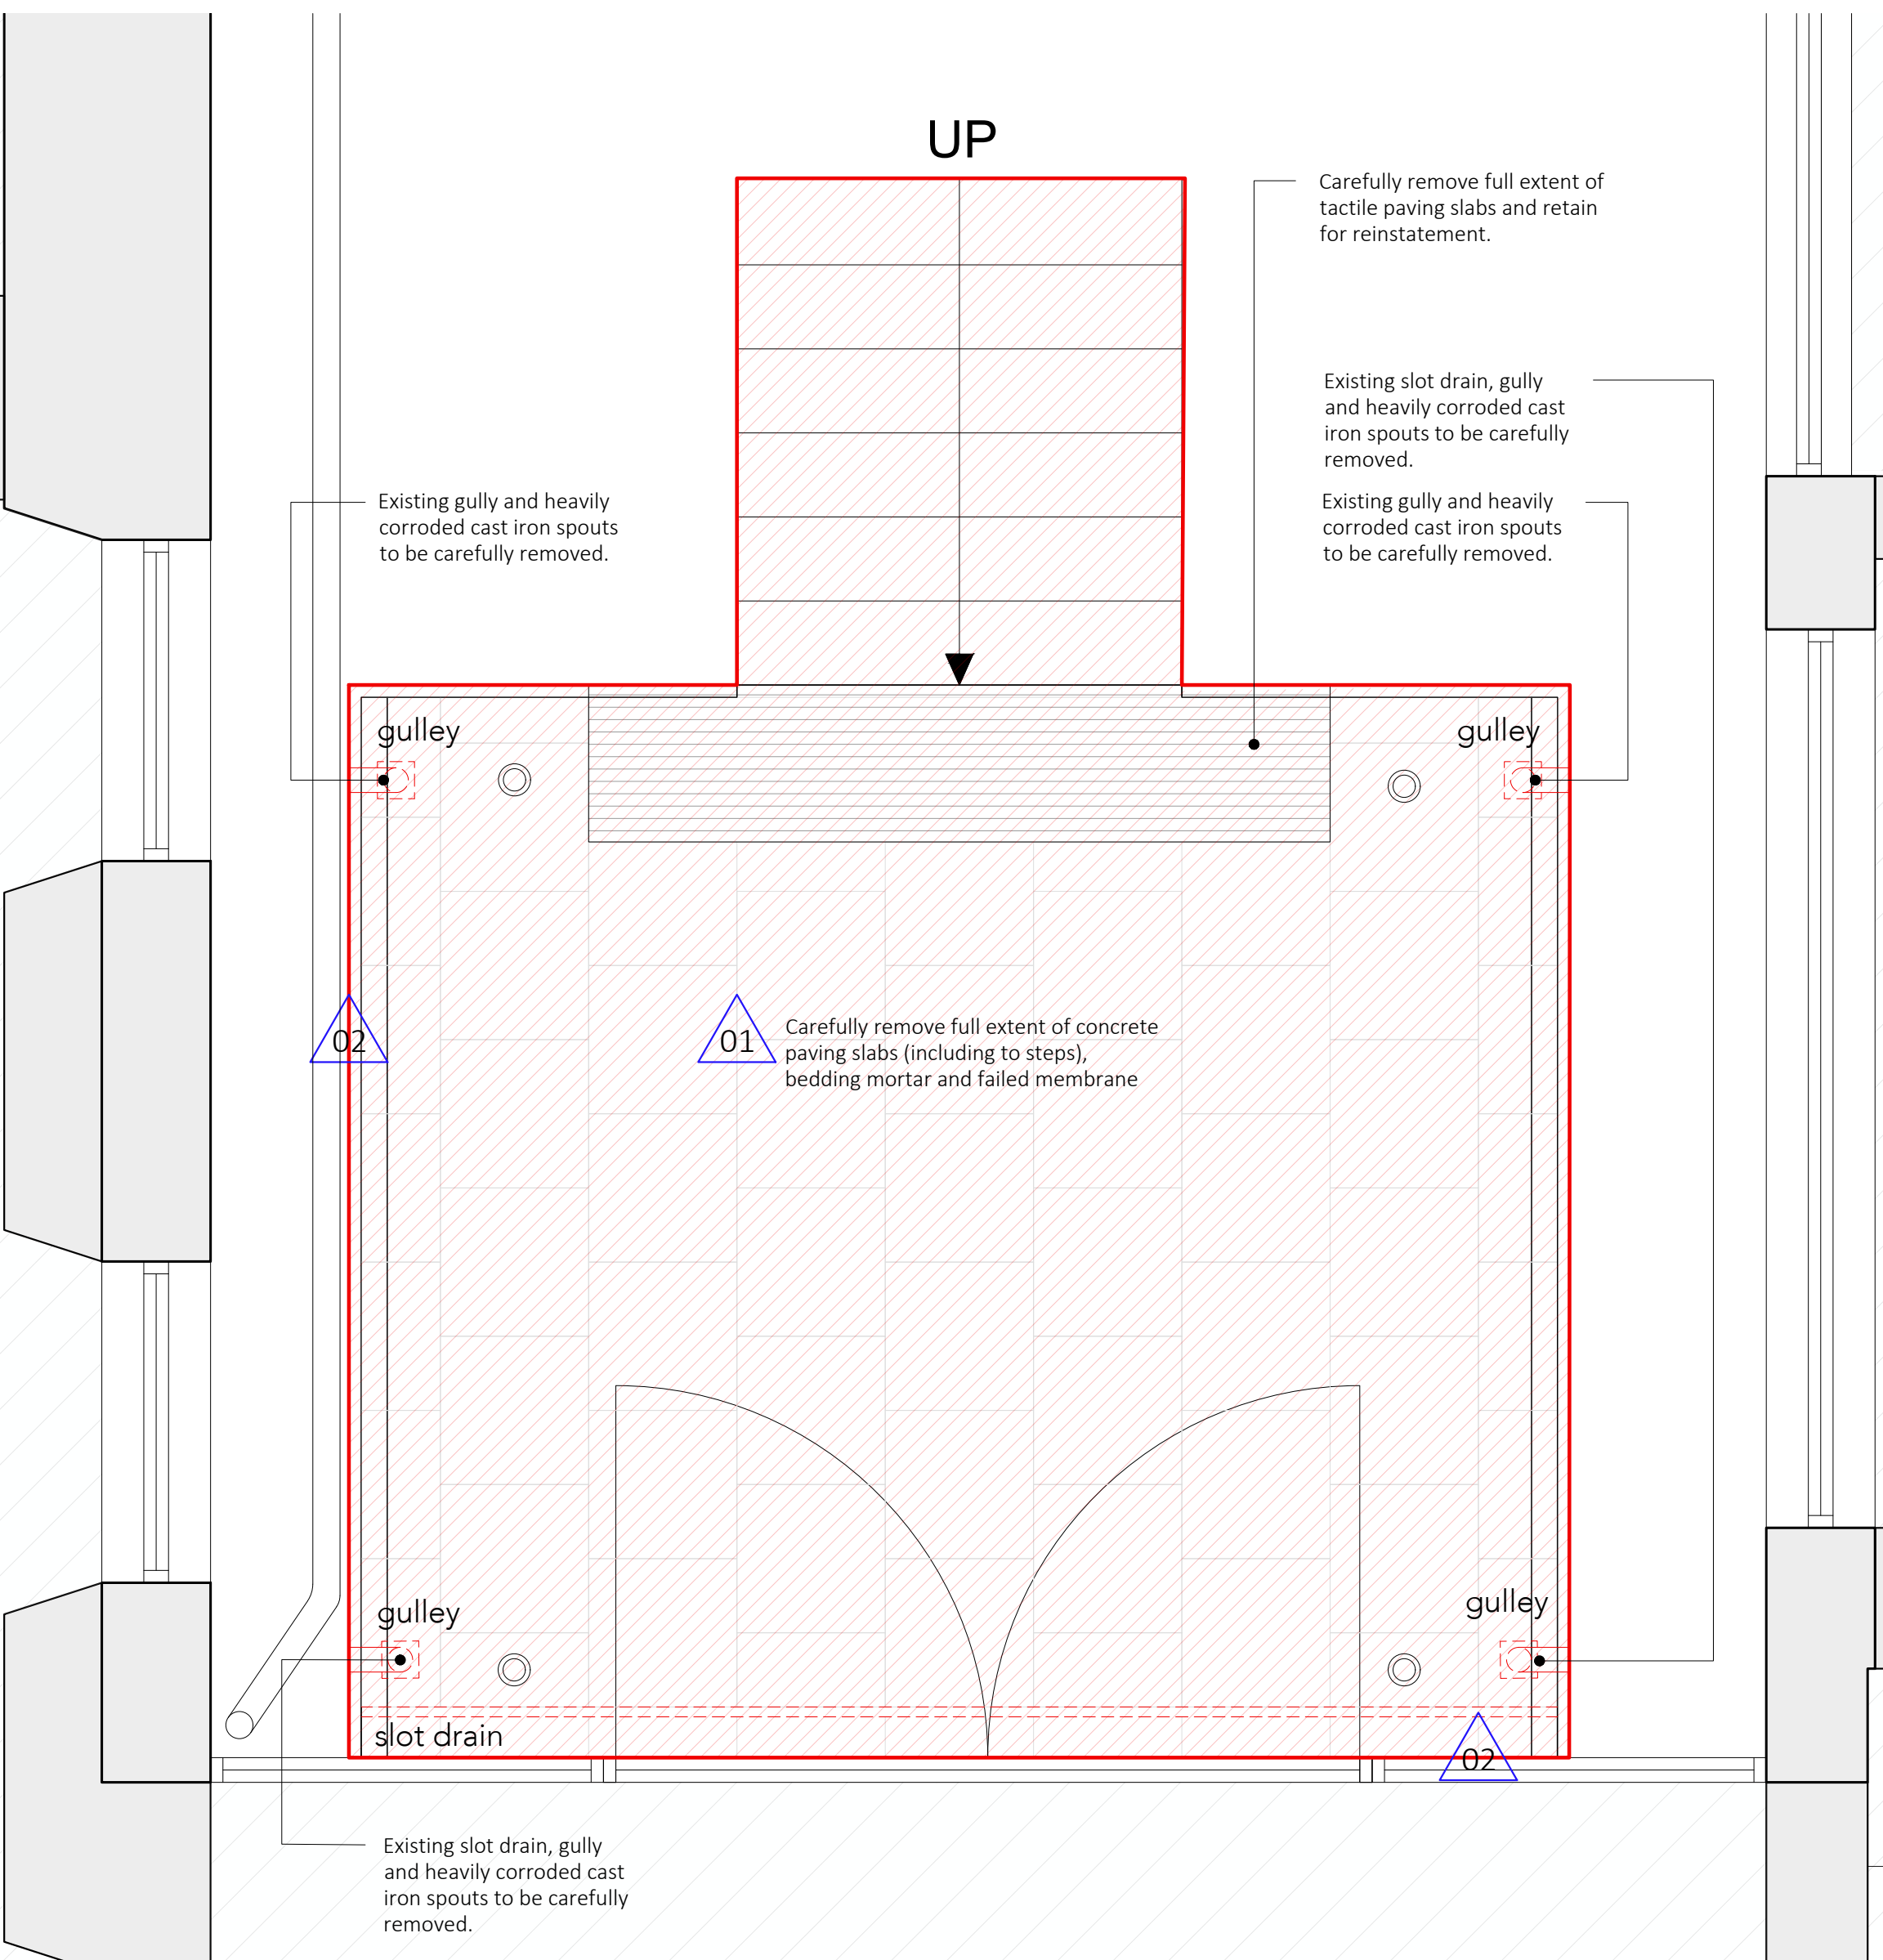
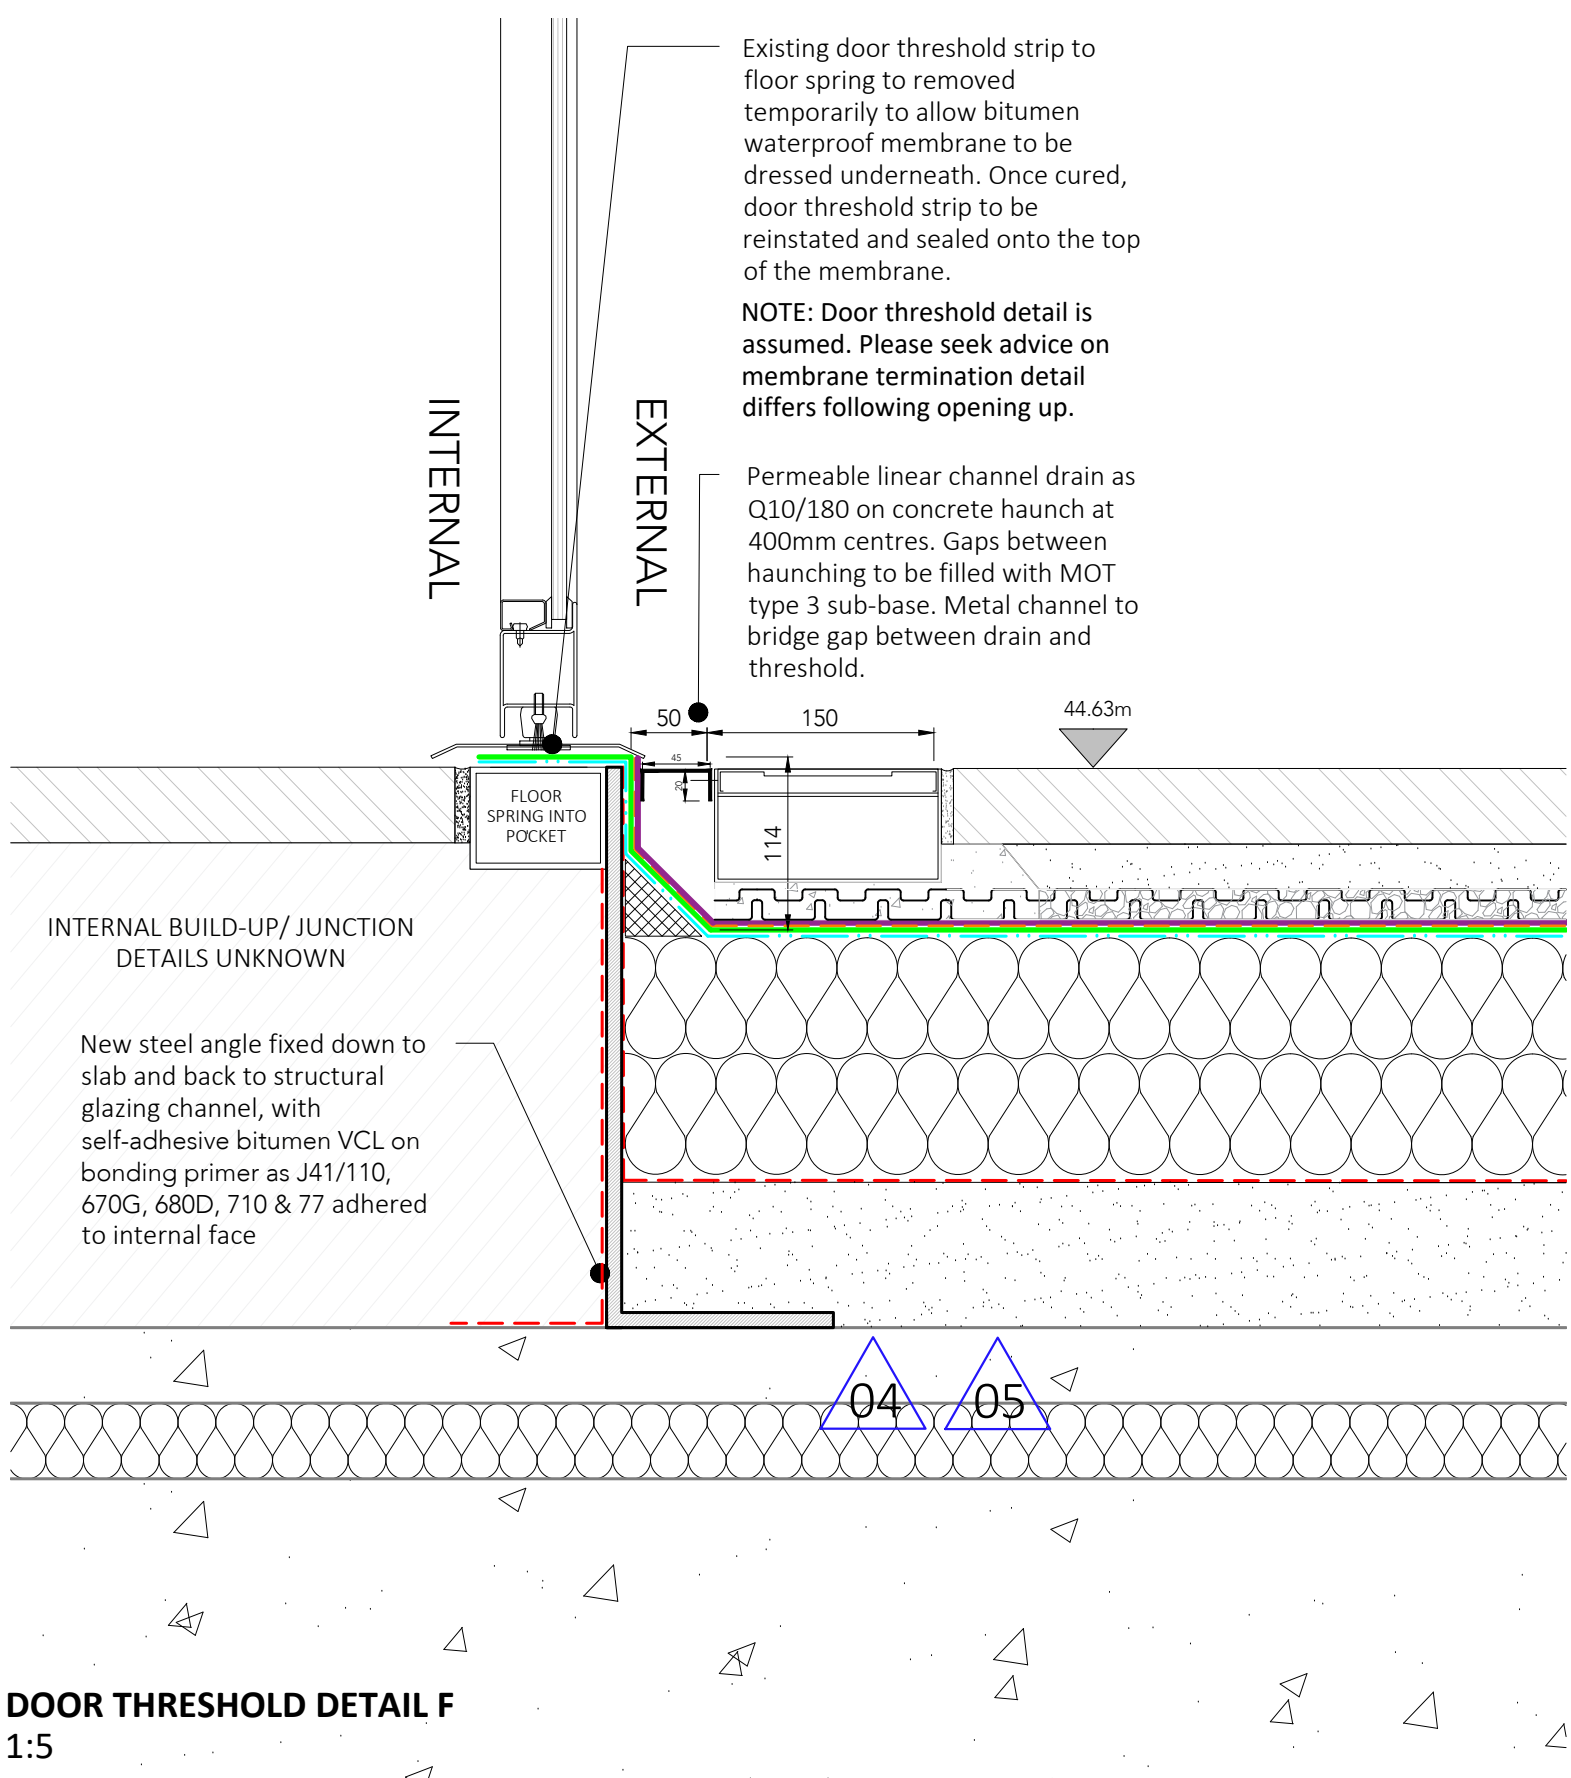


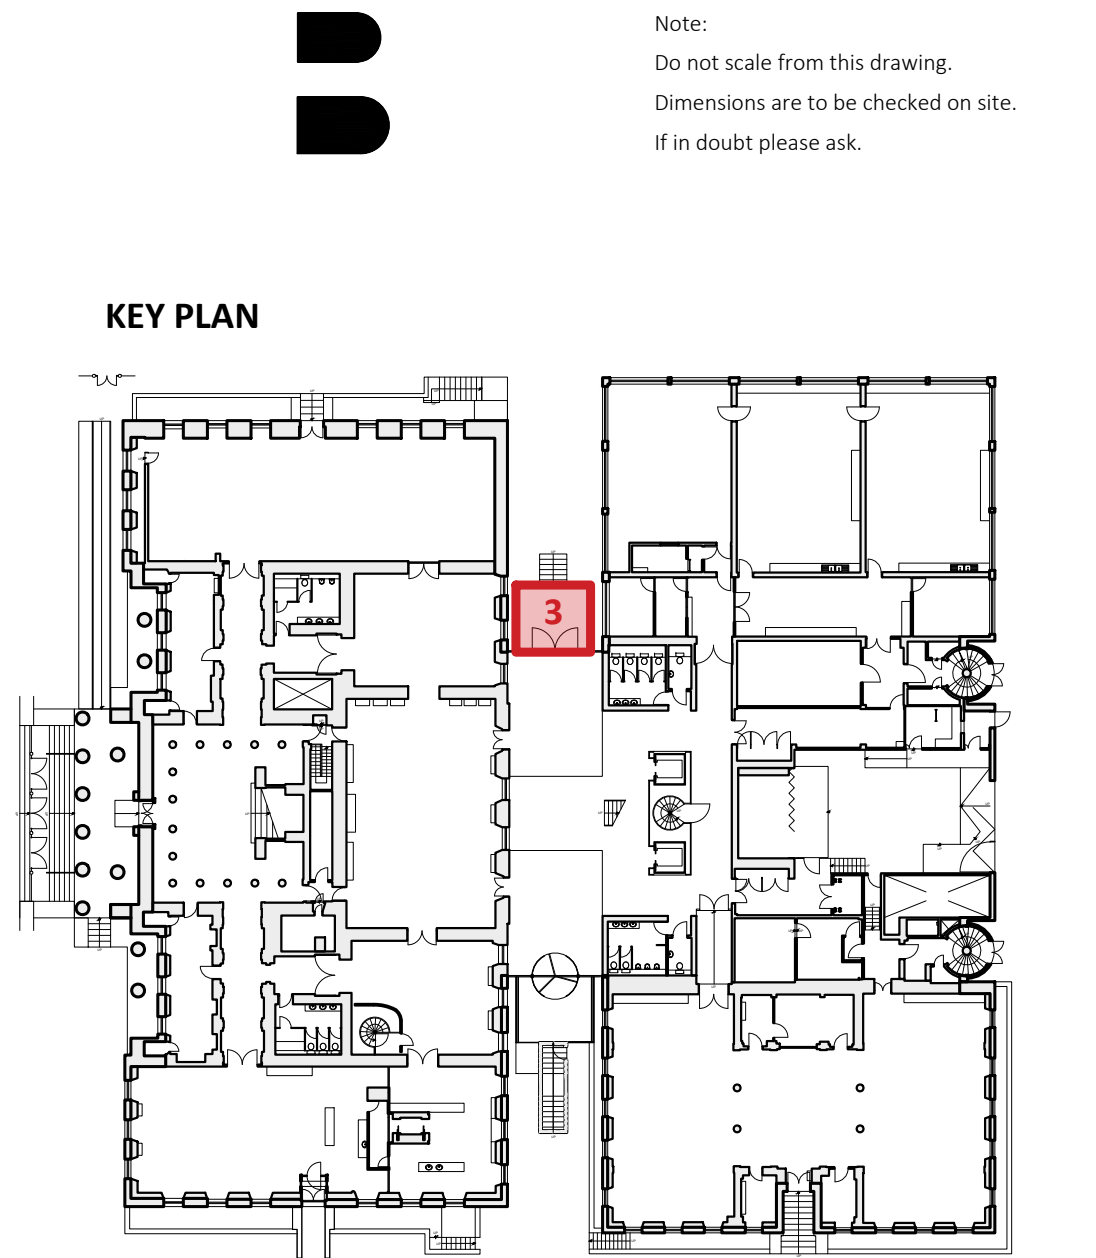

For details A, B, C, D and E refer to drawing
MAG-BUT-01-00-DR-A-90-0002

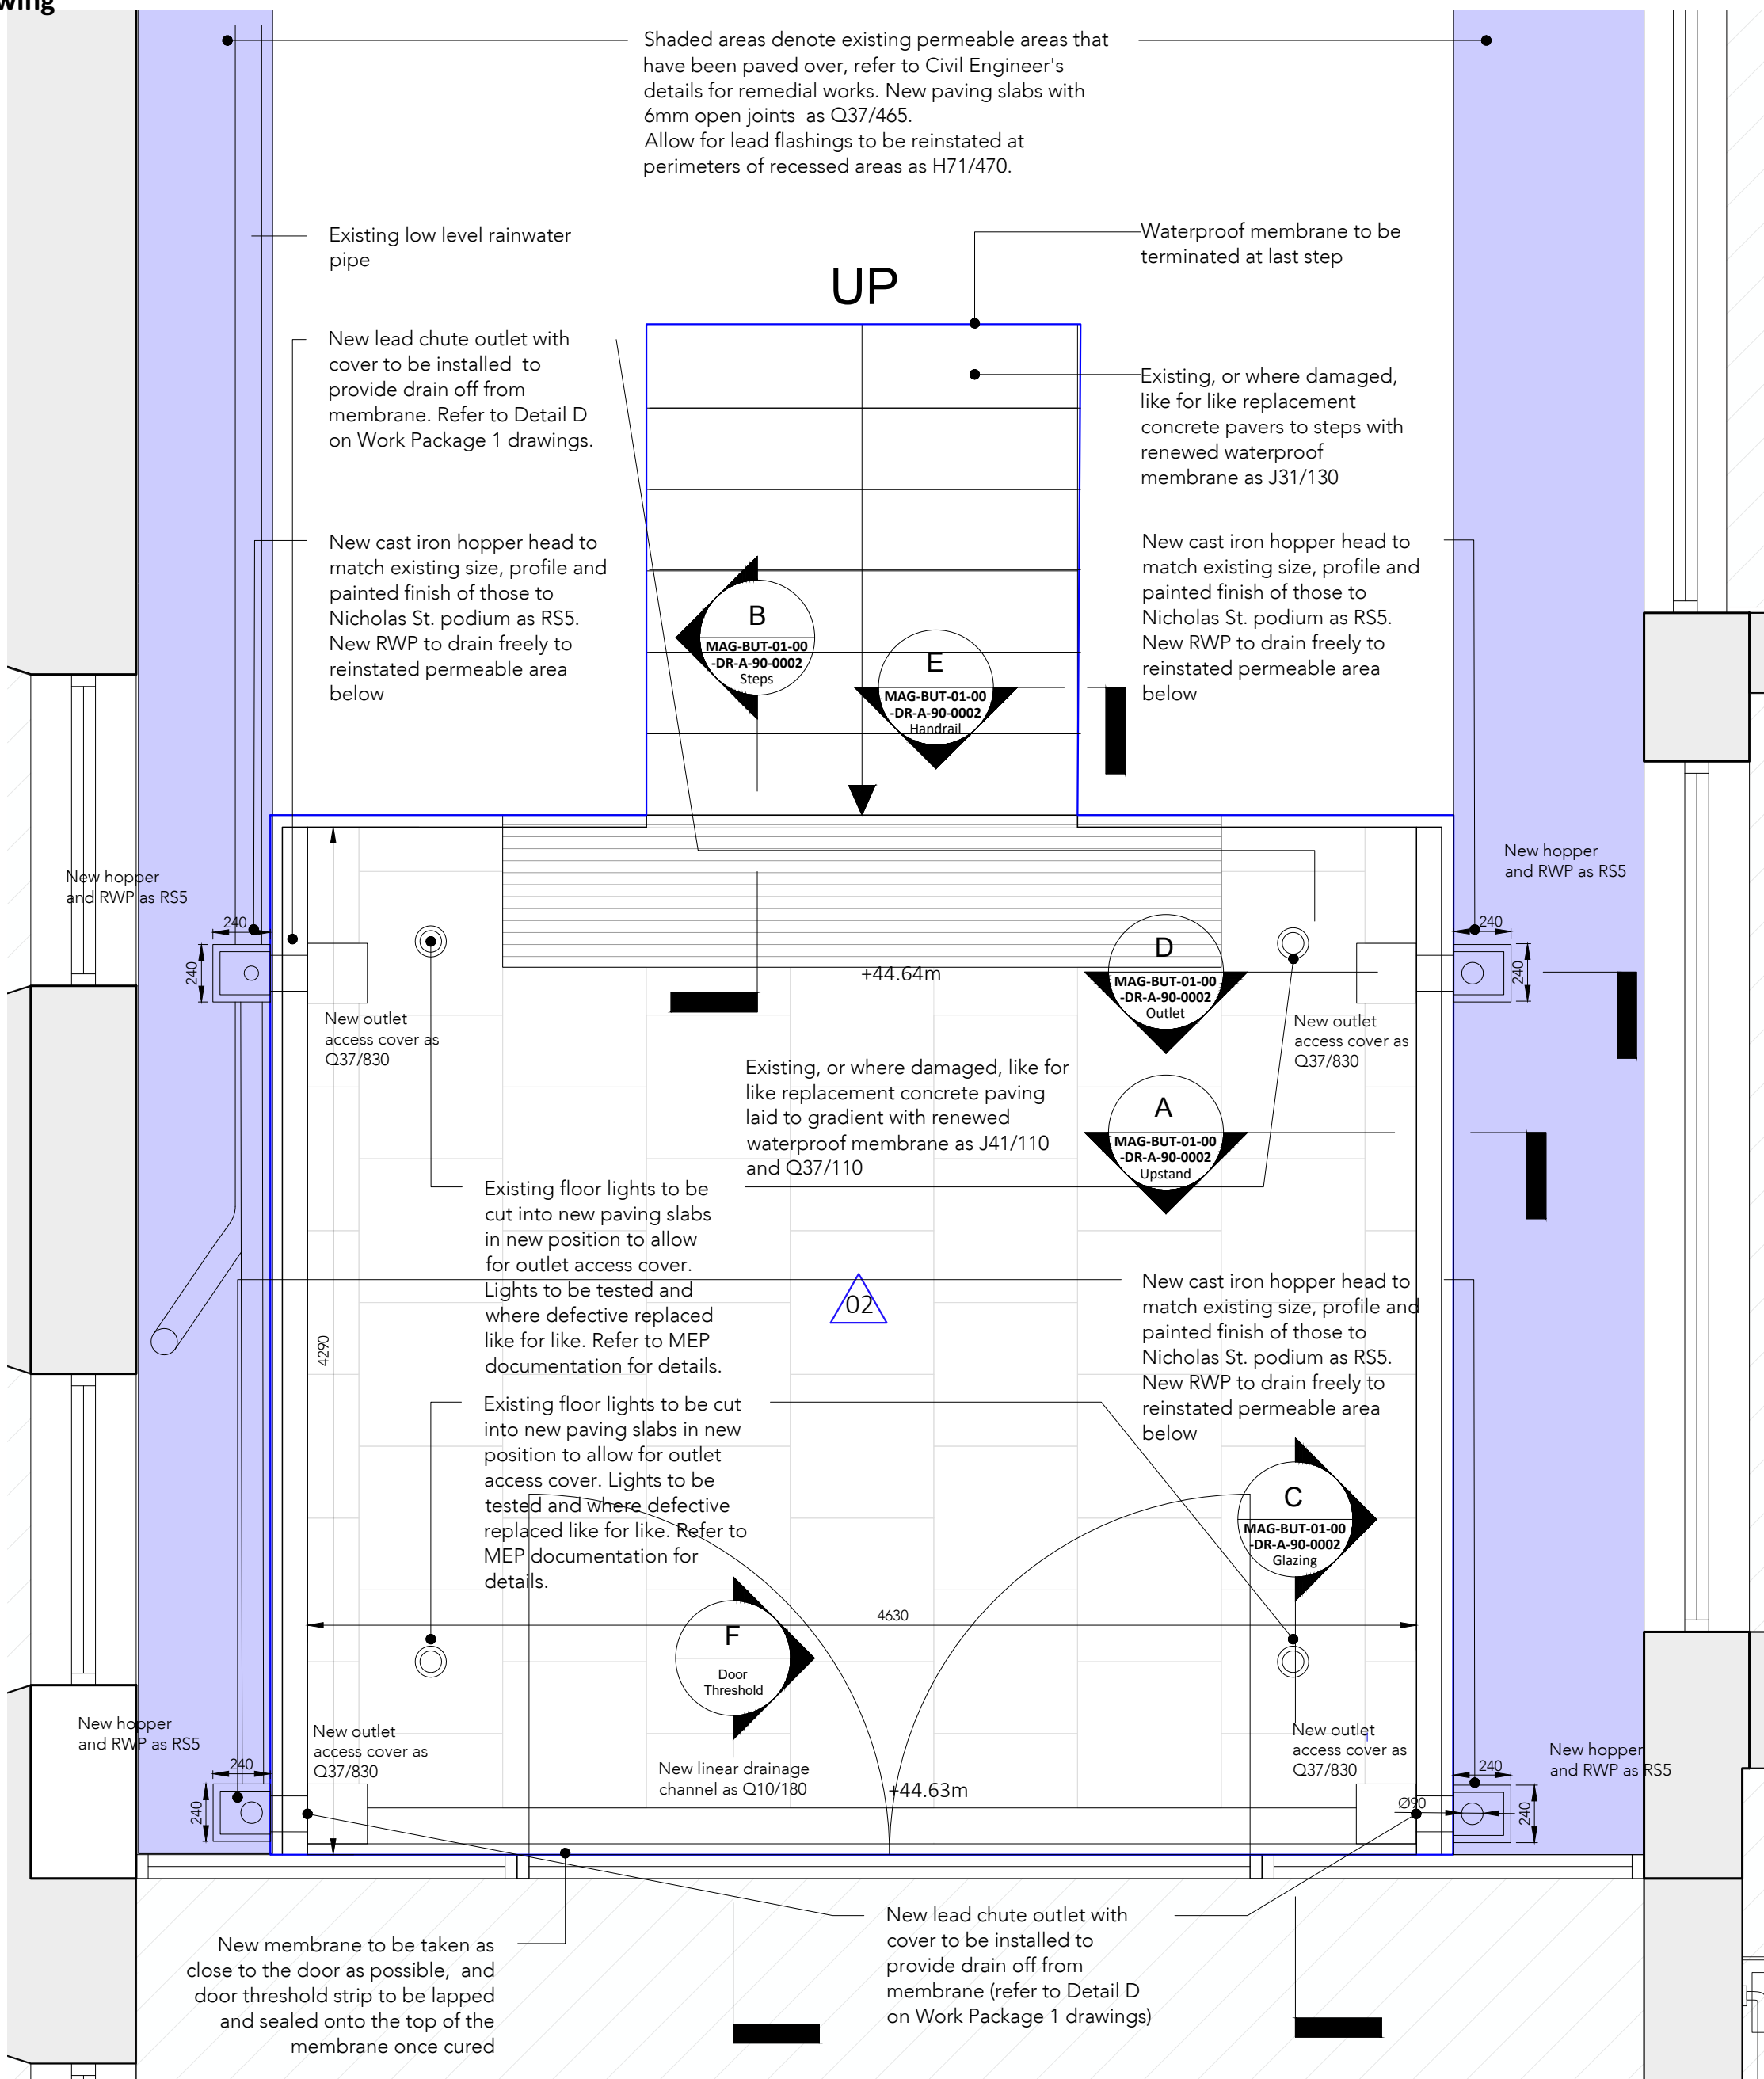

KEY

- Area within scope of works
- Area outside scope of works

General Notes

- For references and descriptions to work items, refer to separate Architectural Specification 9518NBS and Architectural Restoration Specification document 9518RS. Any works package is presented in numbered form.
- All dimensions must be checked on site before proceeding. Dimensions of new work are to be adjusted to suit the existing where necessary. Do not assume that the existing structure or details are plumb, square or level.
- Any discrepancies to be brought to the Architects attention as soon as possible.
- Sizes of drainage channels, gullies, hoppers and pipes are approximate, to be confirmed on site.

Design Notes

- Concrete paving slabs to be retained where possible and not damaged during the lifting process, and otherwise replaced like for like.
- Ensure sufficient protection is in place to in-situ atrium glazing and glass balustrades.
- Slab level and depth is assumed based on archival information and localised opening up works. Further investigation on site is required to validate and details to be amended as required.
- Structure to be inspected once exposed, associated repair works if required TBC.

P05	21/09/23	HB	Stage 4 issue: amended as comments
P04	05/09/23	HB	Stage 4 issue: Proposed Build Up Amended as Bauder Specification
P03	21/07/23	HB	Stage 4 issue: RCG comments addressed
P02	14/07/23	HB	Stage 4 issue
P01	31/05/23	HB	Stage 3 issue

Rev Date/Intls Details

© The moral rights of the author are hereby asserted.
This drawing and design is the sole property of Buttress Ltd and must not be reproduced without permission.
Buttress Ltd is Registered in England and Wales: 1381073



Buttress

41 Bengal St
Manchester
M4 6AF

T 0161 236 3303
E contact@buttress.net
W www.buttress.net

Project Title Manchester Art Gallery
Client Manchester City Council
Location Mosley Street, Manchester

Drawing Title WP3 Ground Floor
Atrium Fire Exit Waterproofing Plans

Date 31/05/23
Checked EK
Scale Varies
Orig Paper Size A1

Status **Preliminary**

Project: Origin: Zone: Level: Type: Disc: Code: Number: Rev:

MAG - BUT - 03 - 00 - DR - A - 90 - 0001 P05