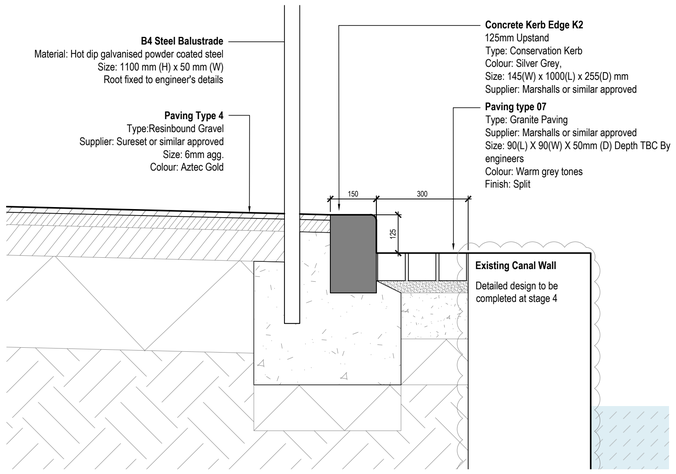

01 900310 **K2 - Canalside Concrete Kerb**
Scale 1:10 @A0

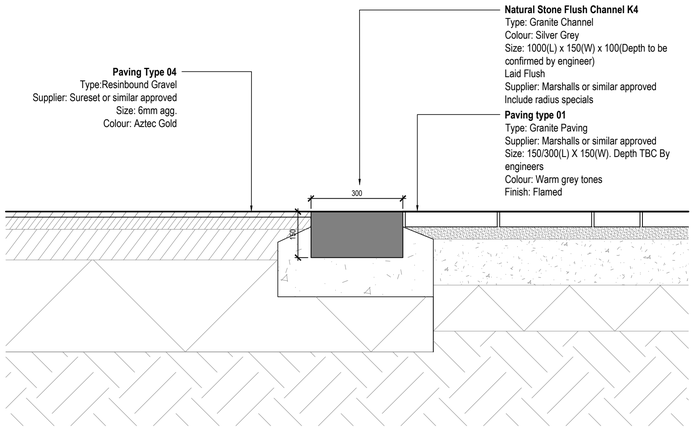

02 900310 **K4 - Natural Stone Flush Channel**
Scale 1:10 @A0

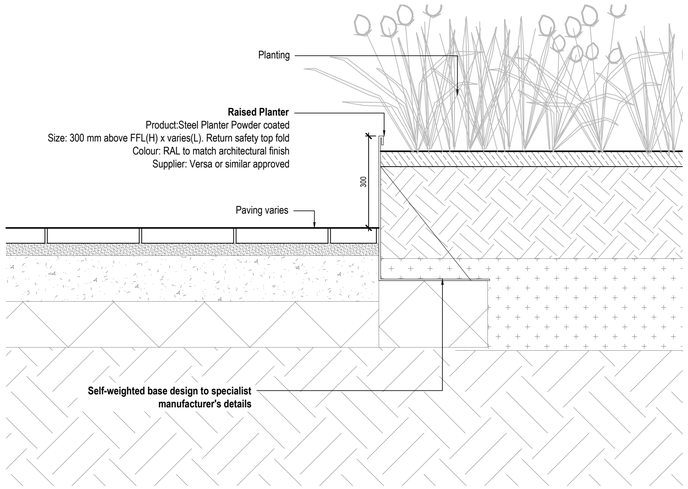

03 900310 **EP1 - Raised Planter Edge 1**
Scale 1:10 @A0

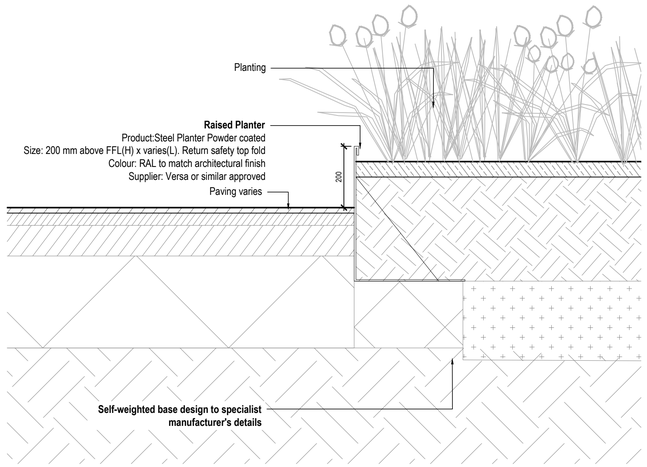

04 900310 **EP2 - Raised Planter Edge 2**
Scale 1:10 @A0

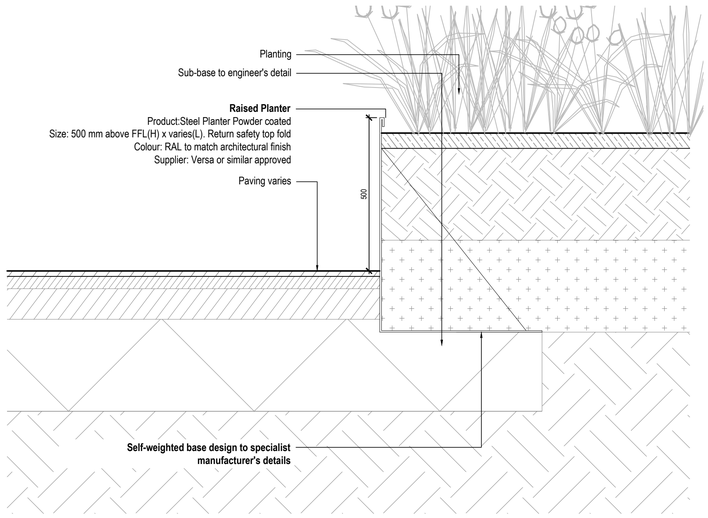

05 900310 **EP3 - Raised Planter Edge 3**
Scale 1:10 @A0

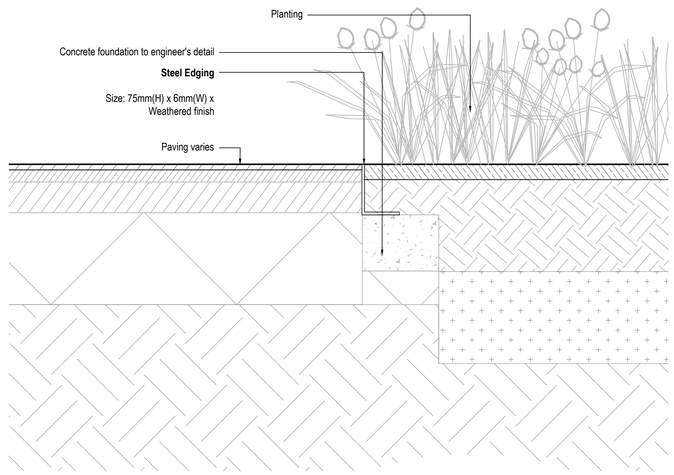

06 900310 **E1 - Flush Steel Edge**
Scale 1:10 @A0

© copyright GILLESPIES LLP, all rights reserved

rev	details	by	date
P00	First issue for Planning	CB	26.01.2024
P01	K1 and K3 details deleted, Jersey Street Update	CB	07.02.2024

Notes

1.0 Do not scale from drawing, use figured dimensions only
1.1 All dimensions to be checked onsite
1.2 This drawing to be read in conjunction with all other Gillespies drawings and specifications

N

Ordinance Information shown is reproduced from Ordinance Survey material with the permission of Ordinance Survey on behalf of the Controller of Her Majesty's Stationary Office @ Crown Copyright. Unauthorised reproduction infringes Crown Copyright and may lead to prosecution or civil proceedings. License No. 1000 17362

Project title
JERSEY WHARF, ANCOATS

Drawing title
EDGING DETAILS 01

Drawing status	Scale	Drawn
PLANNING	As shown @ A1	CB
	Date: 26.01.2024	Checked: SB
Drawing number		Revision
EYJW-GIL-EX-00-DR-L-900310		P01

Client
John Sisk & Son Limited

Gillespies
5th Floor, Phoenix House, 3 South Parade, Leeds, LS1 5QX
P: 0113 247 0550 F: 0113 247 0660 E: design.leeds@gillespies.co.uk