SAMPLE PANEL MATERIALS KEY

1. Brick. Stetcher Bond. Wienerberger Bradford Multi
2. Brick. Soldier Course. Wienerberger Bradford Multi
3. ALUMINIUM, TRIPLE GLAZED WINDOWS IN ANTHRACITE/BLACK. TBC.
4. PRECAST CONCRETE SLIMLINE WINDOW CILL & COPING - BUFF COLOUR
5. ALUMINIUM RWP & HOPPER - COLOUR TO MATCH WINDOWS.
6. ALUMINIUM STANDING SEAM METAL CLADDING SYSTEM - LIGHT GREY TBC

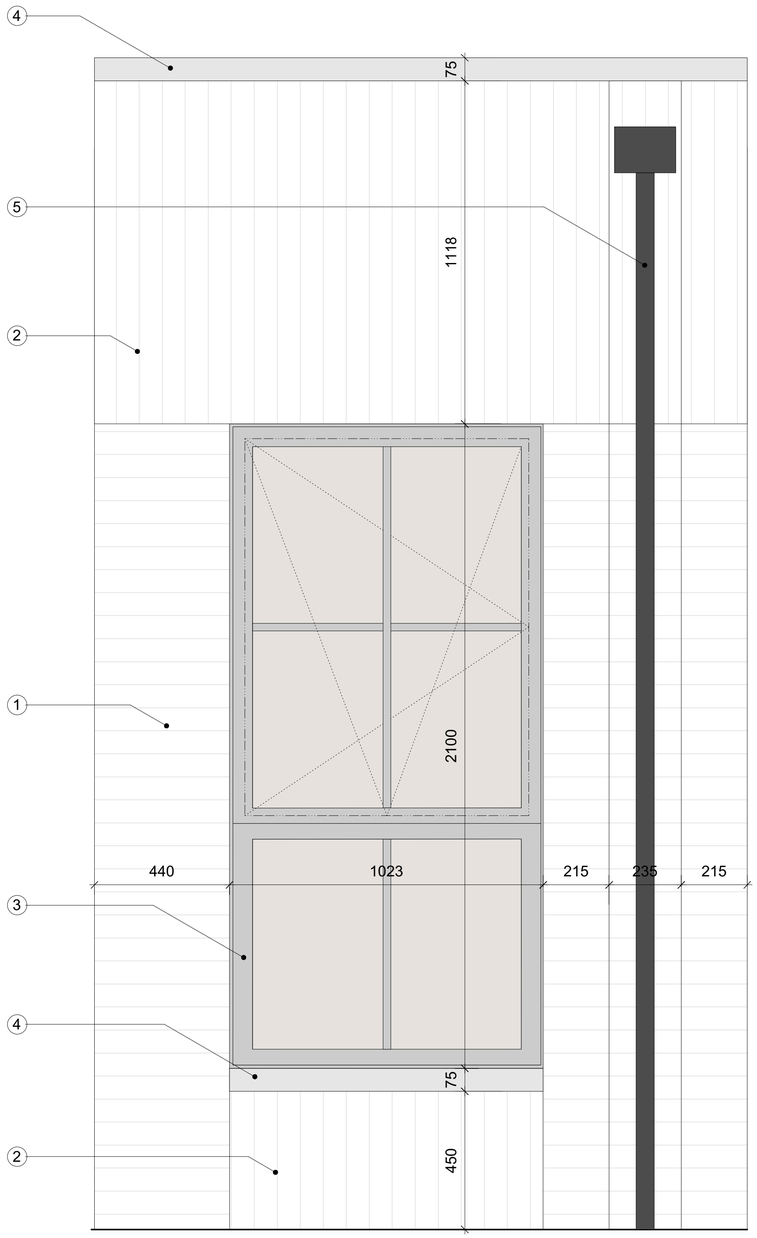

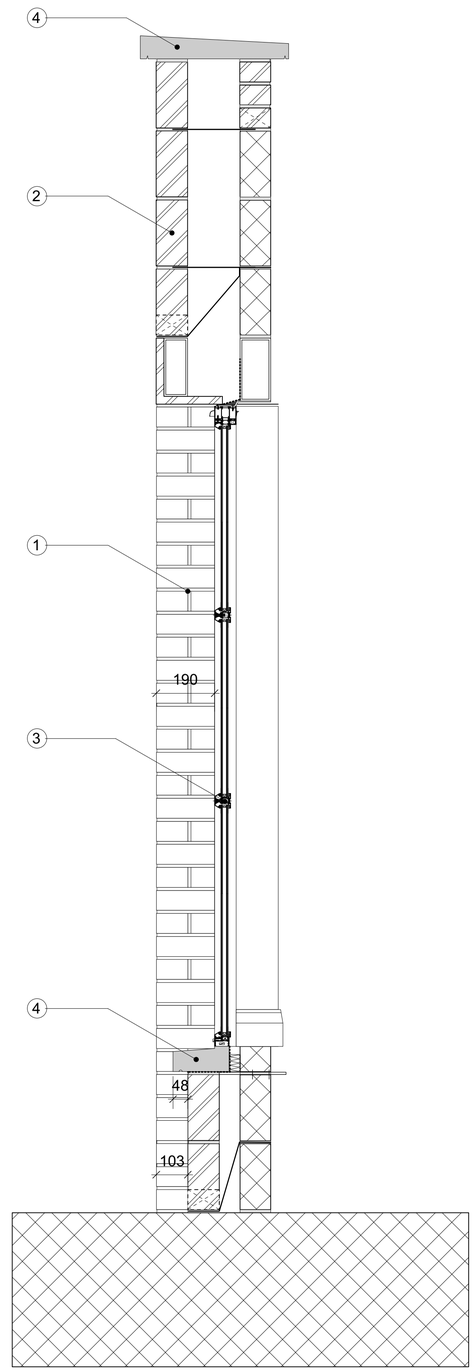

SAMPLE PANEL
1:10@A1

© Copyright Ollier Smurthwaite Architects

IMPORTANT NOTES:

FOR SAMPLE PANEL ONLY

DRAFT

REVISION	DATE	DESCRIPTION

CLIENT: HALL & CO
PROJECT: PROPOSED RESIDENTIAL DEVELOPMENT
ADDRESS: EVERY STREET, MANCHESTER
DRAWING TITLE: SAMPLE PANEL
SCALE: 1:10@A1 | DATE: MAY 2023
DRAWING NO: A695_T_2900

OLLIER SMURTHWAITE ARCHITECTS
40 King Street, Manchester, M2 6BA
T 0161 883 0838
F 0161 883 0839
E mail@olliersmurthwaite.com