
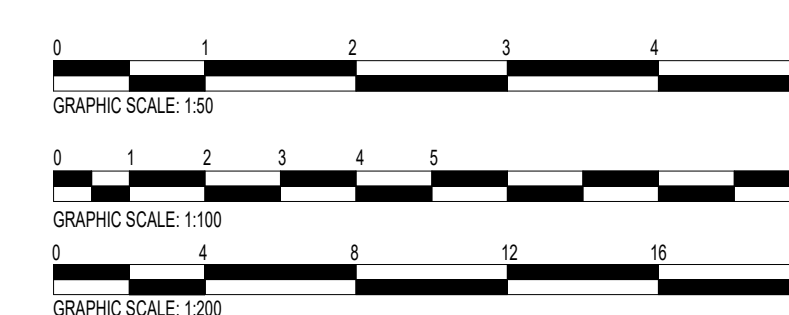
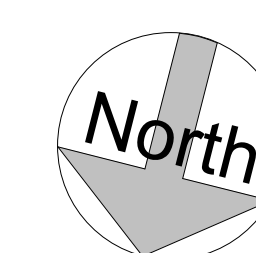
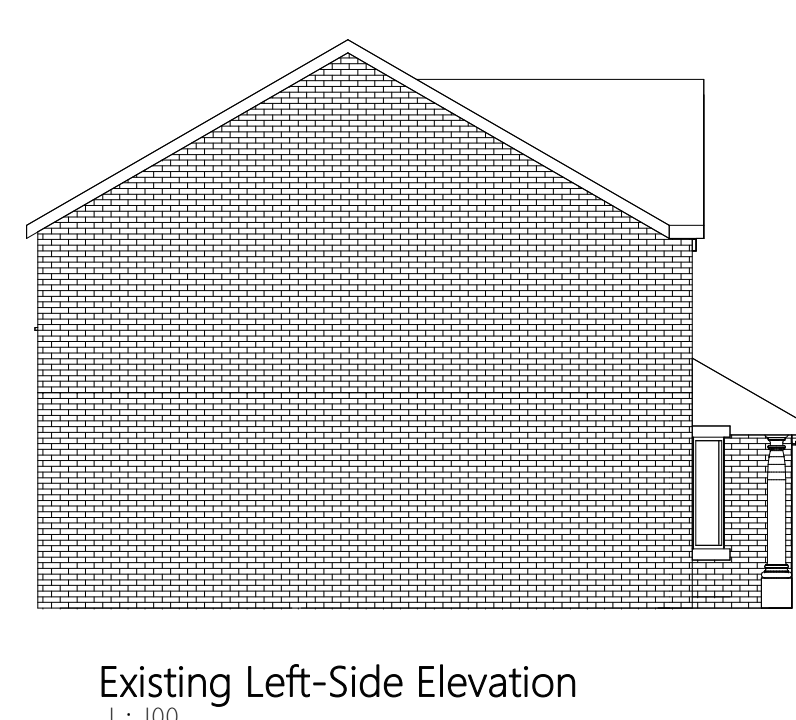
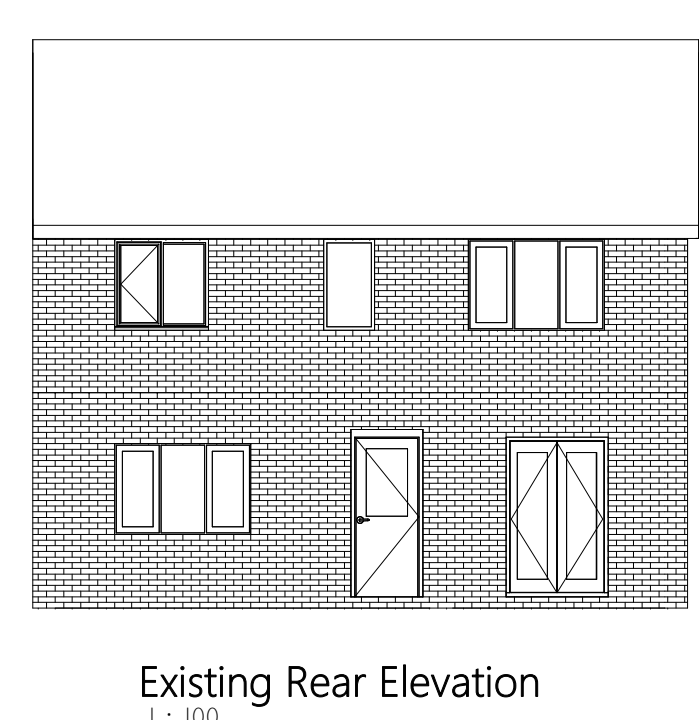
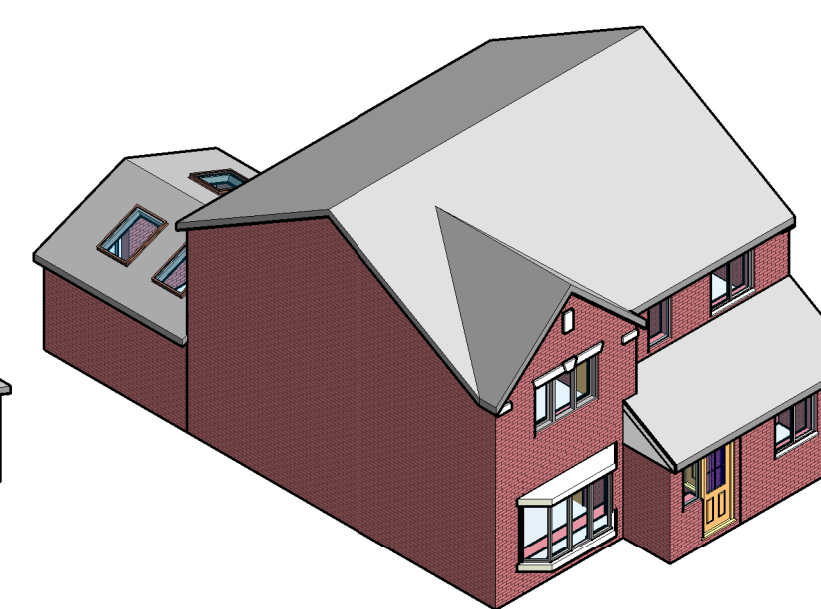
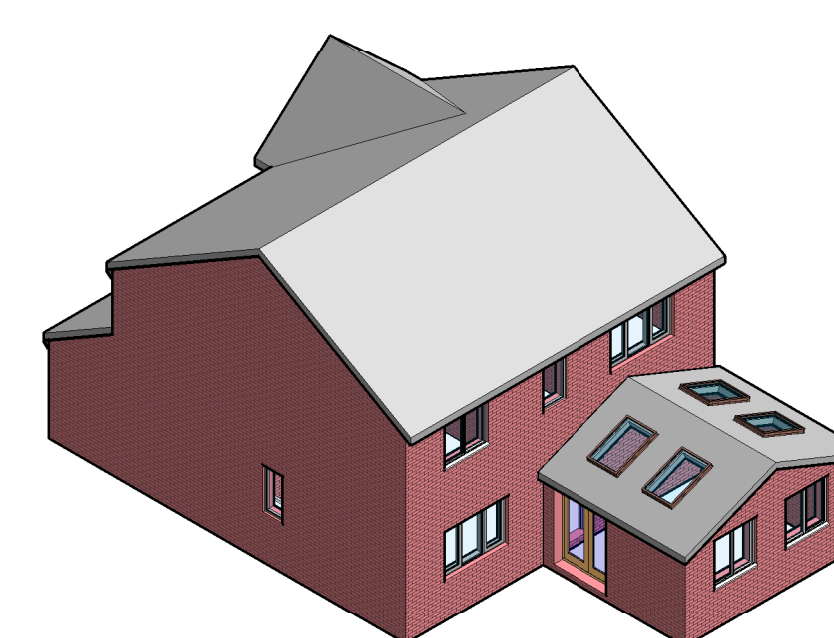
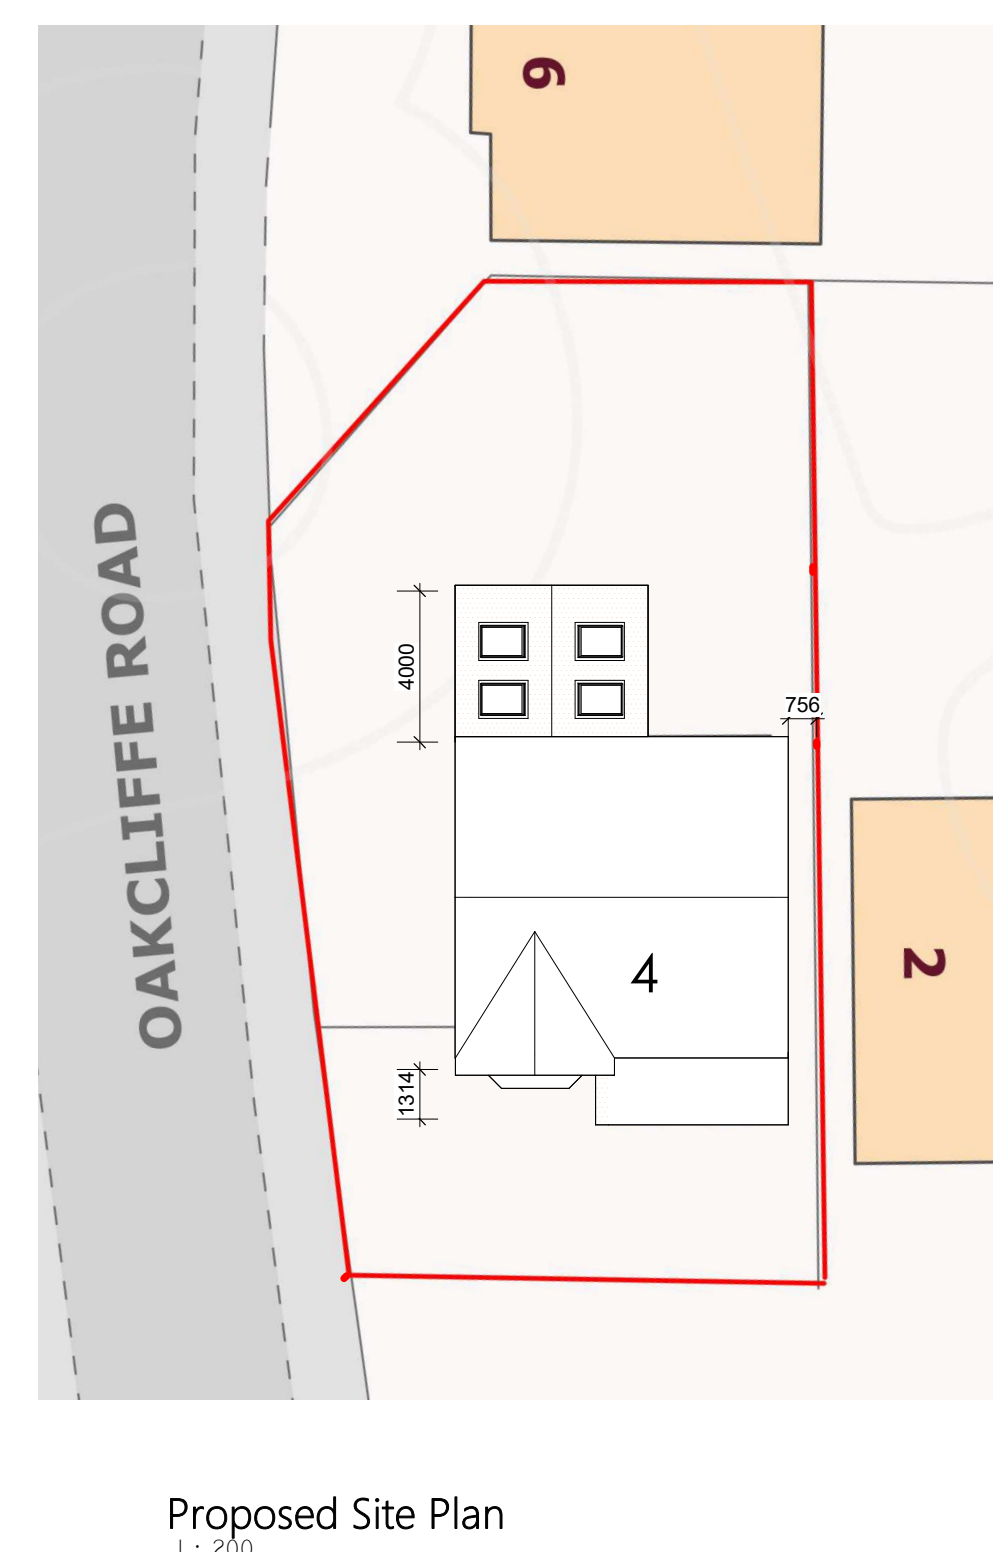
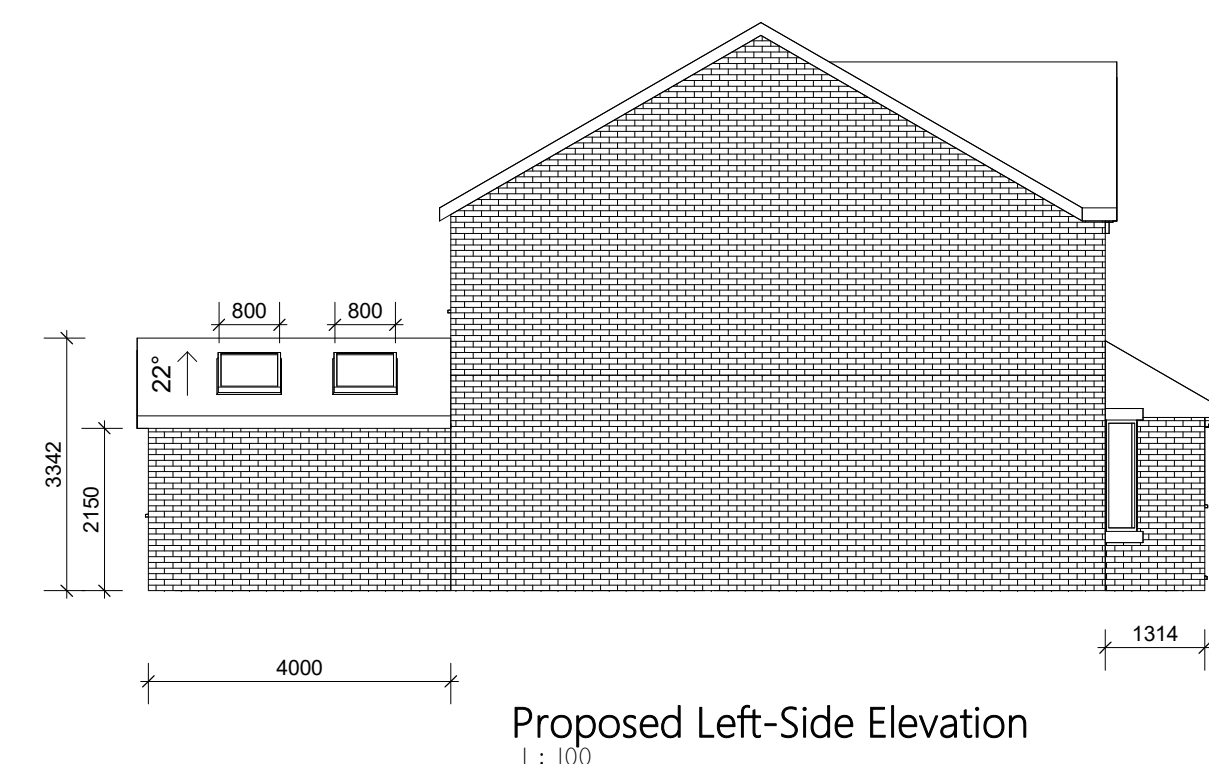
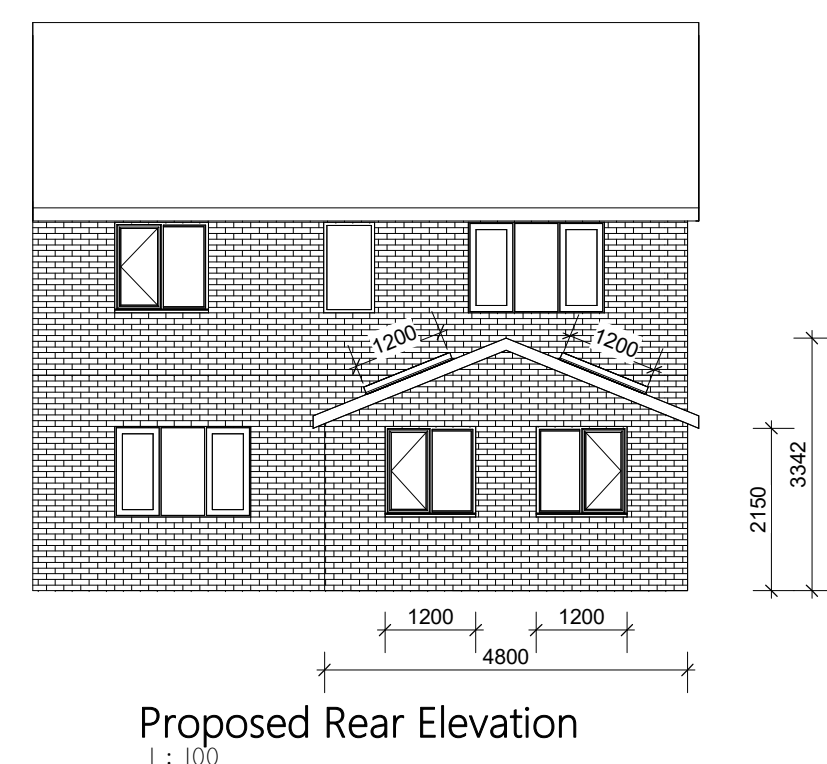
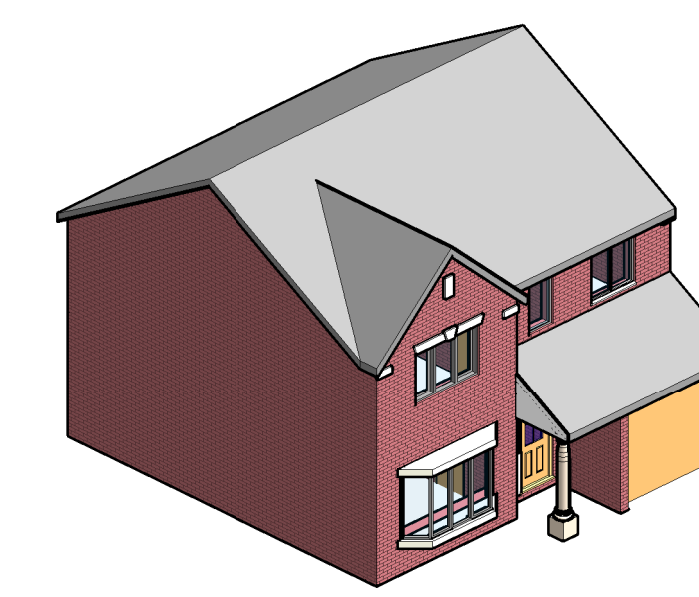
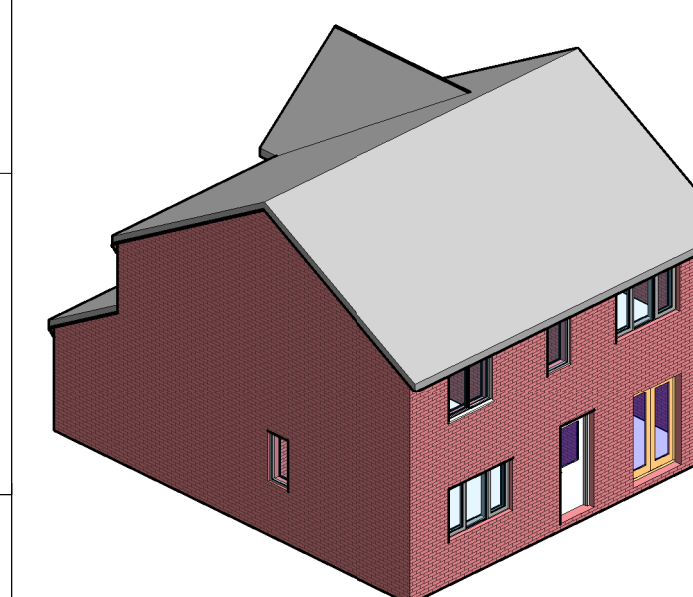
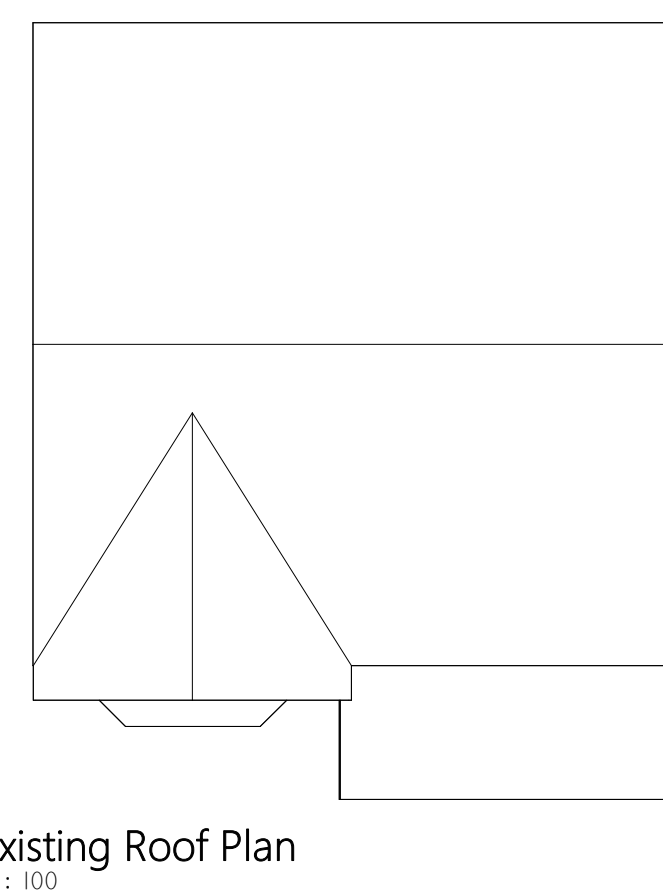
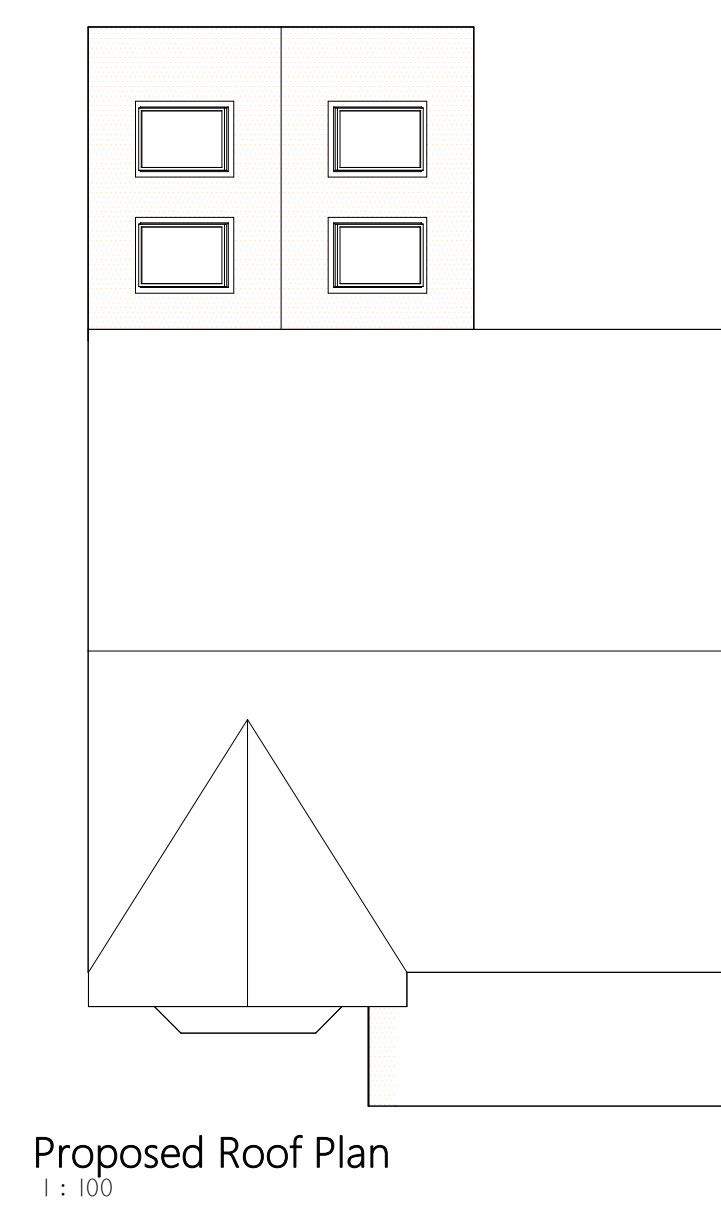
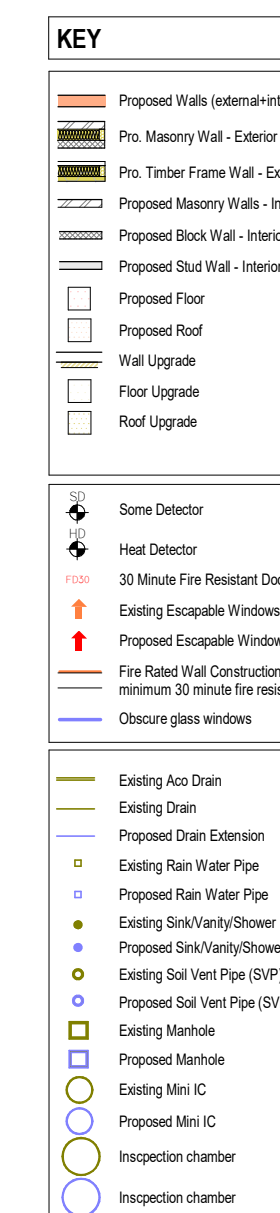
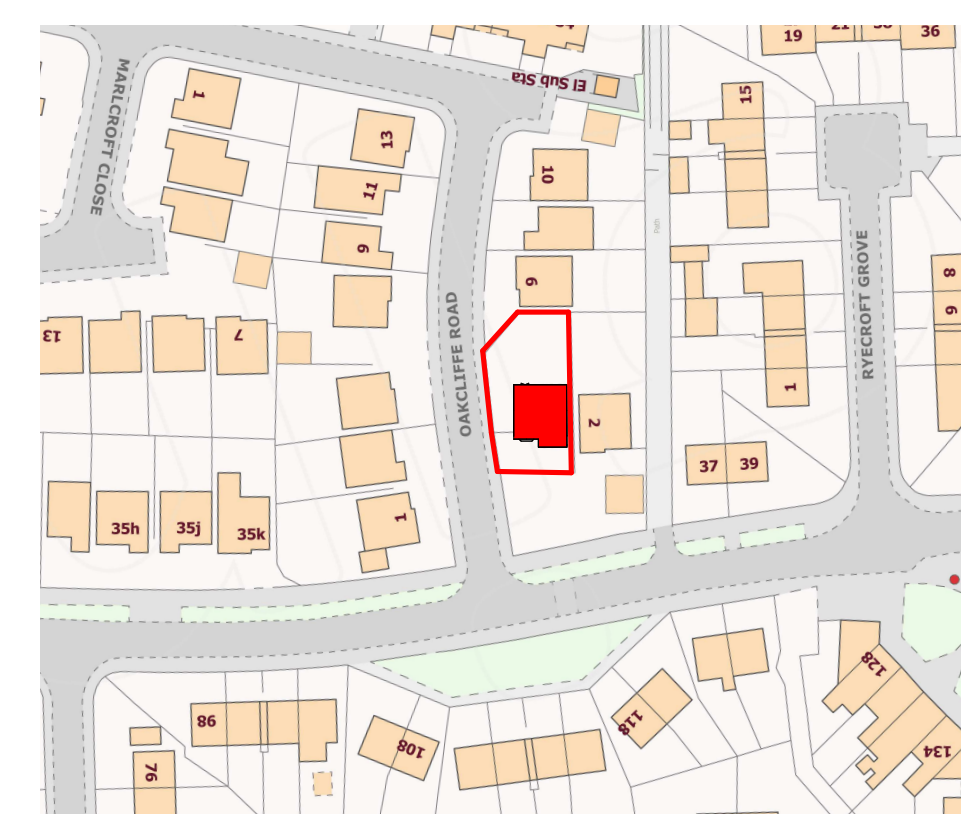
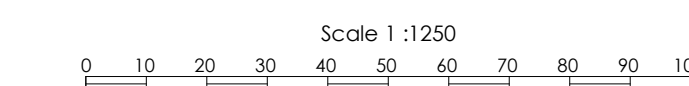
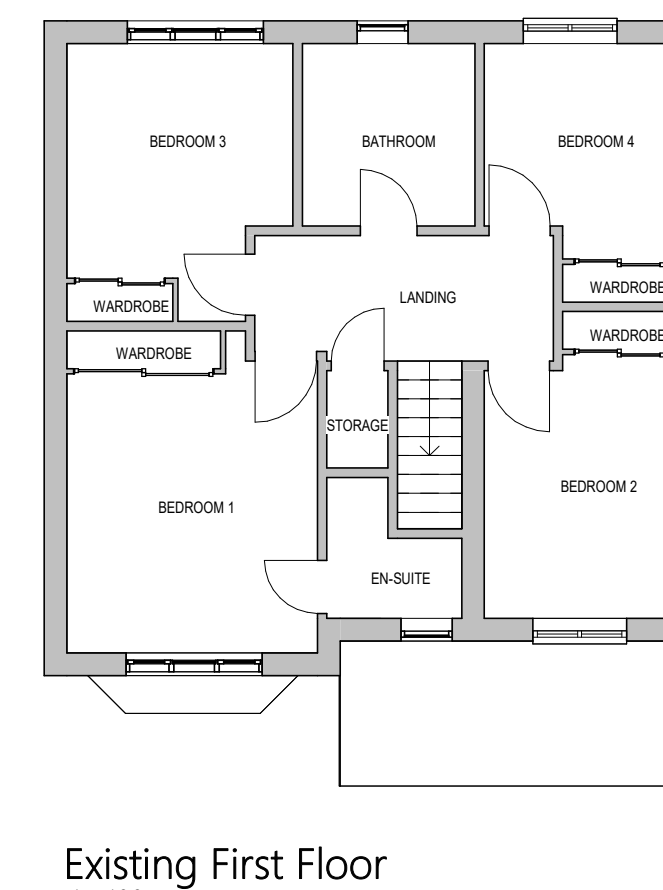
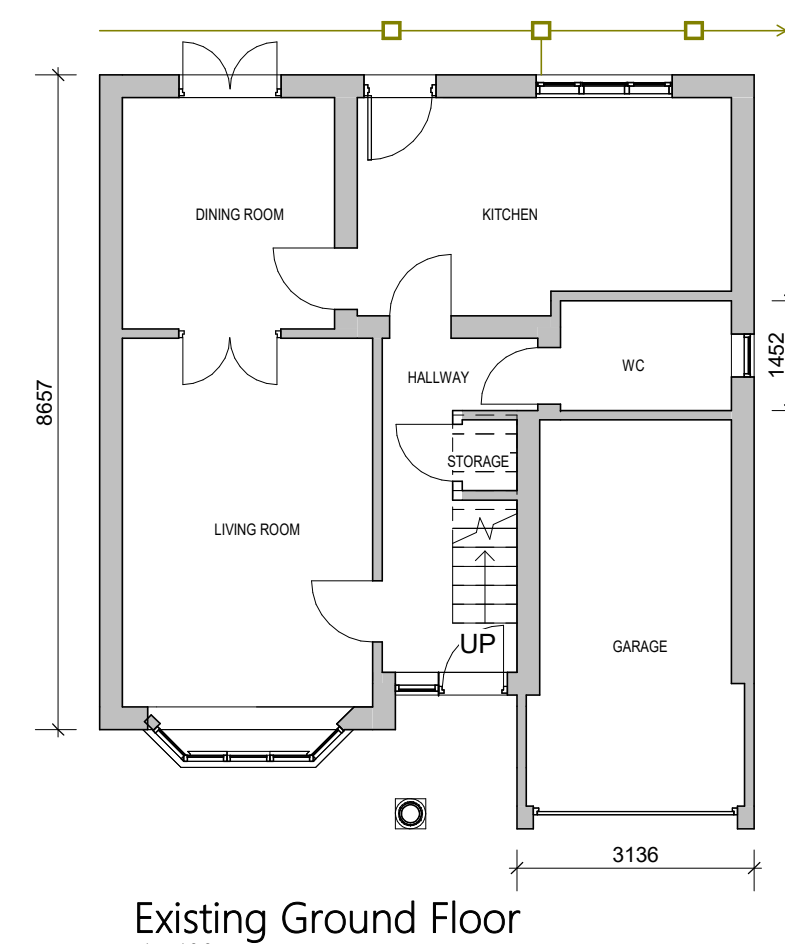
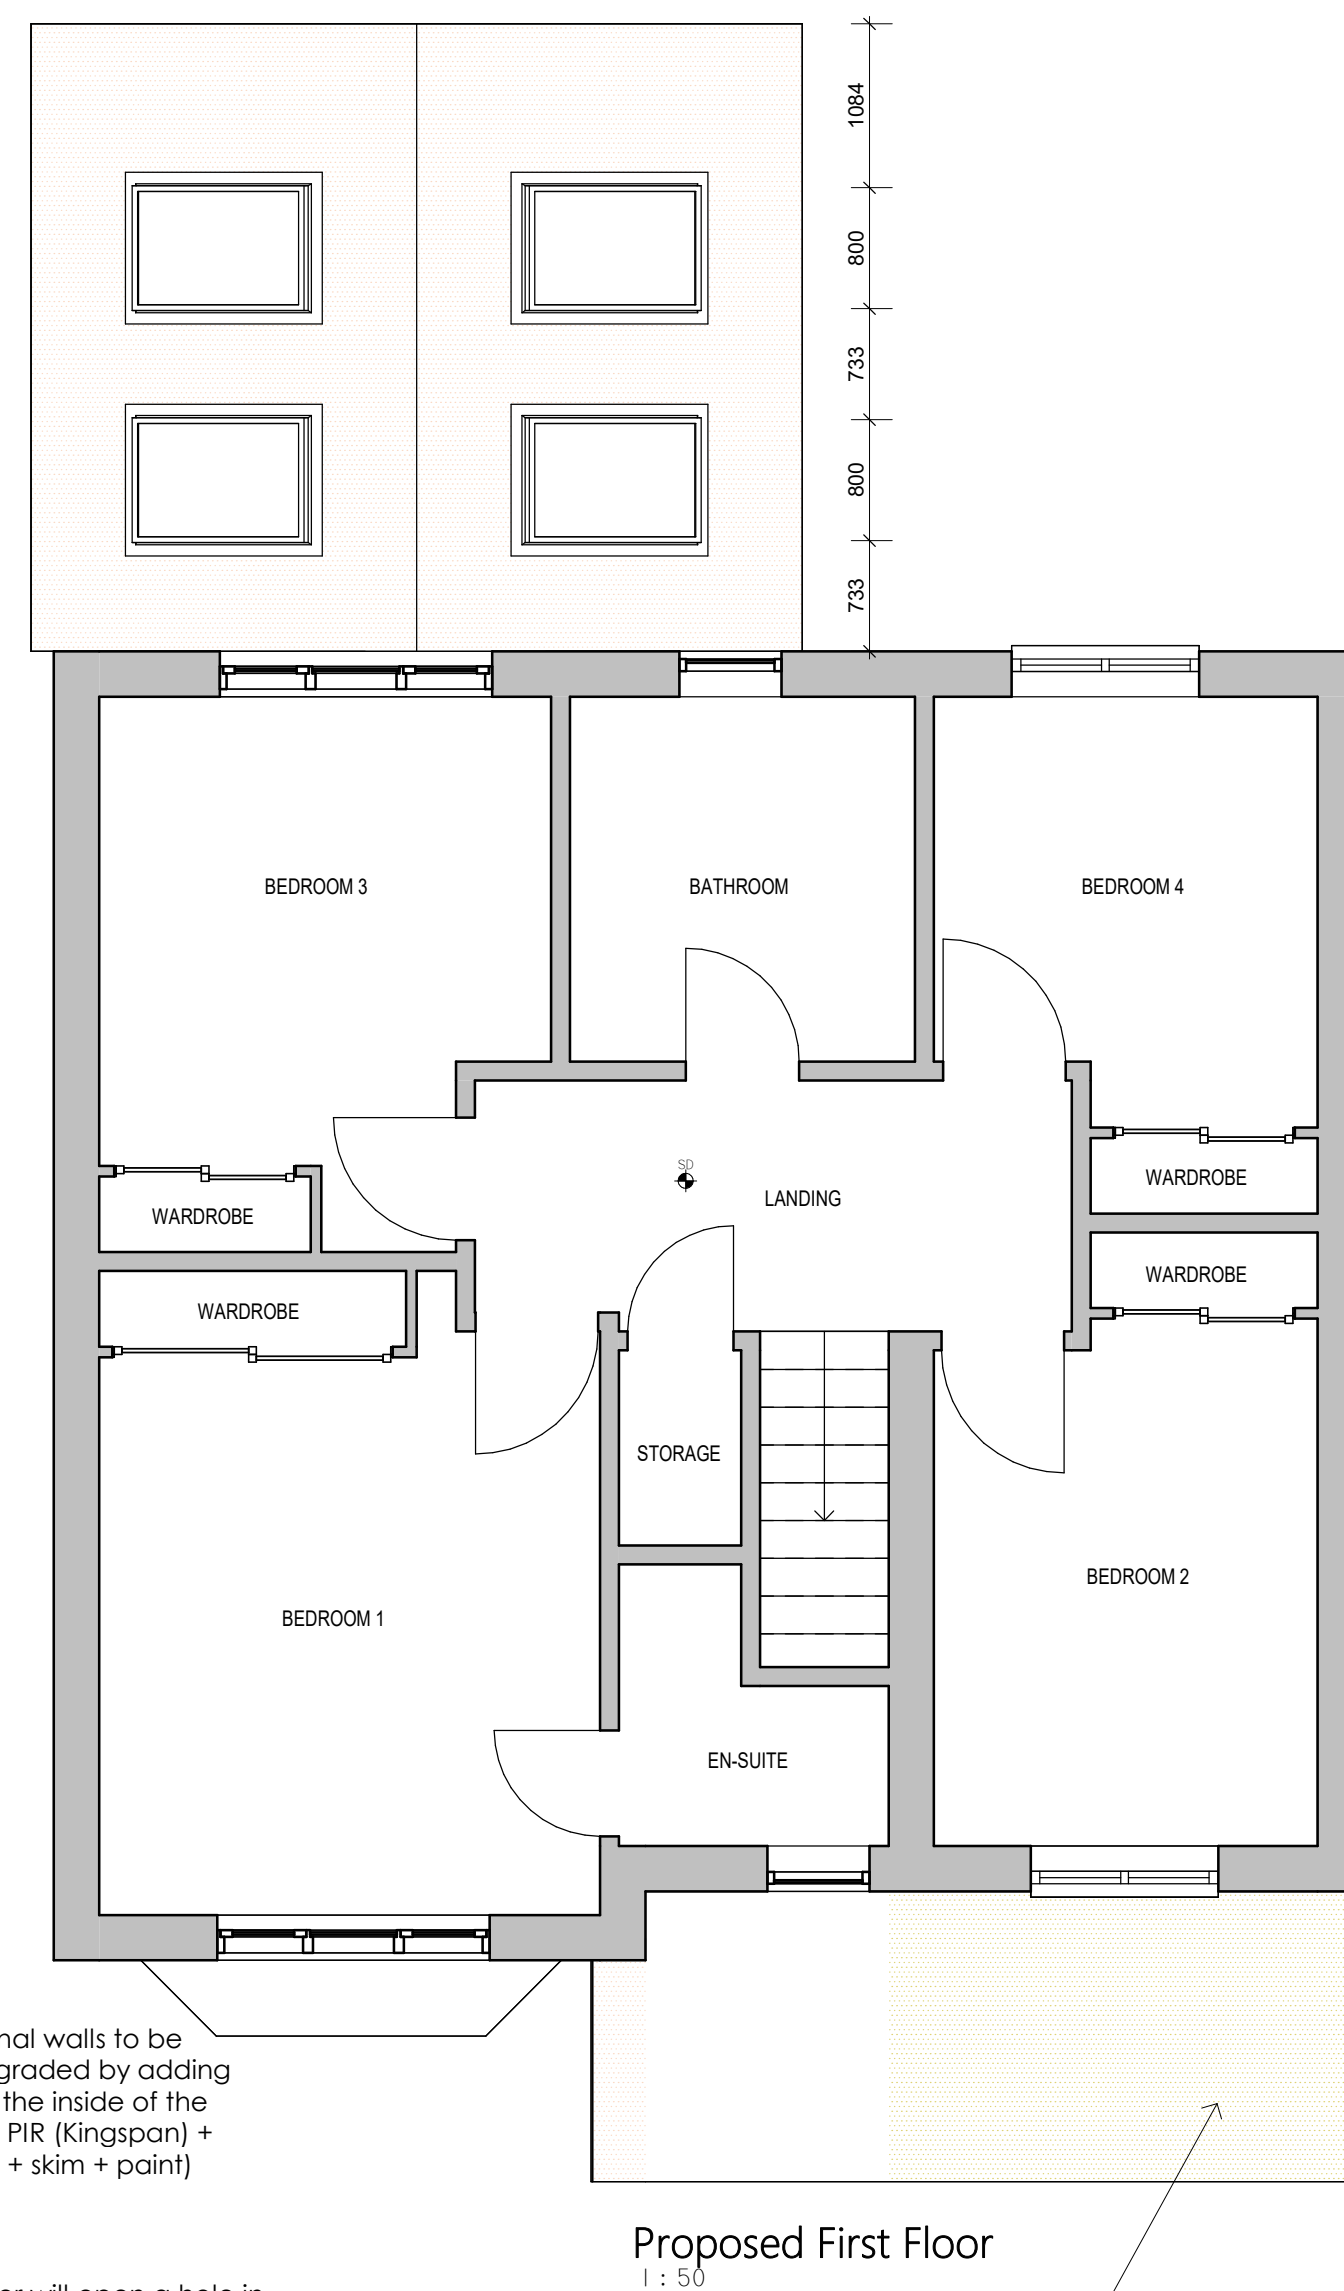


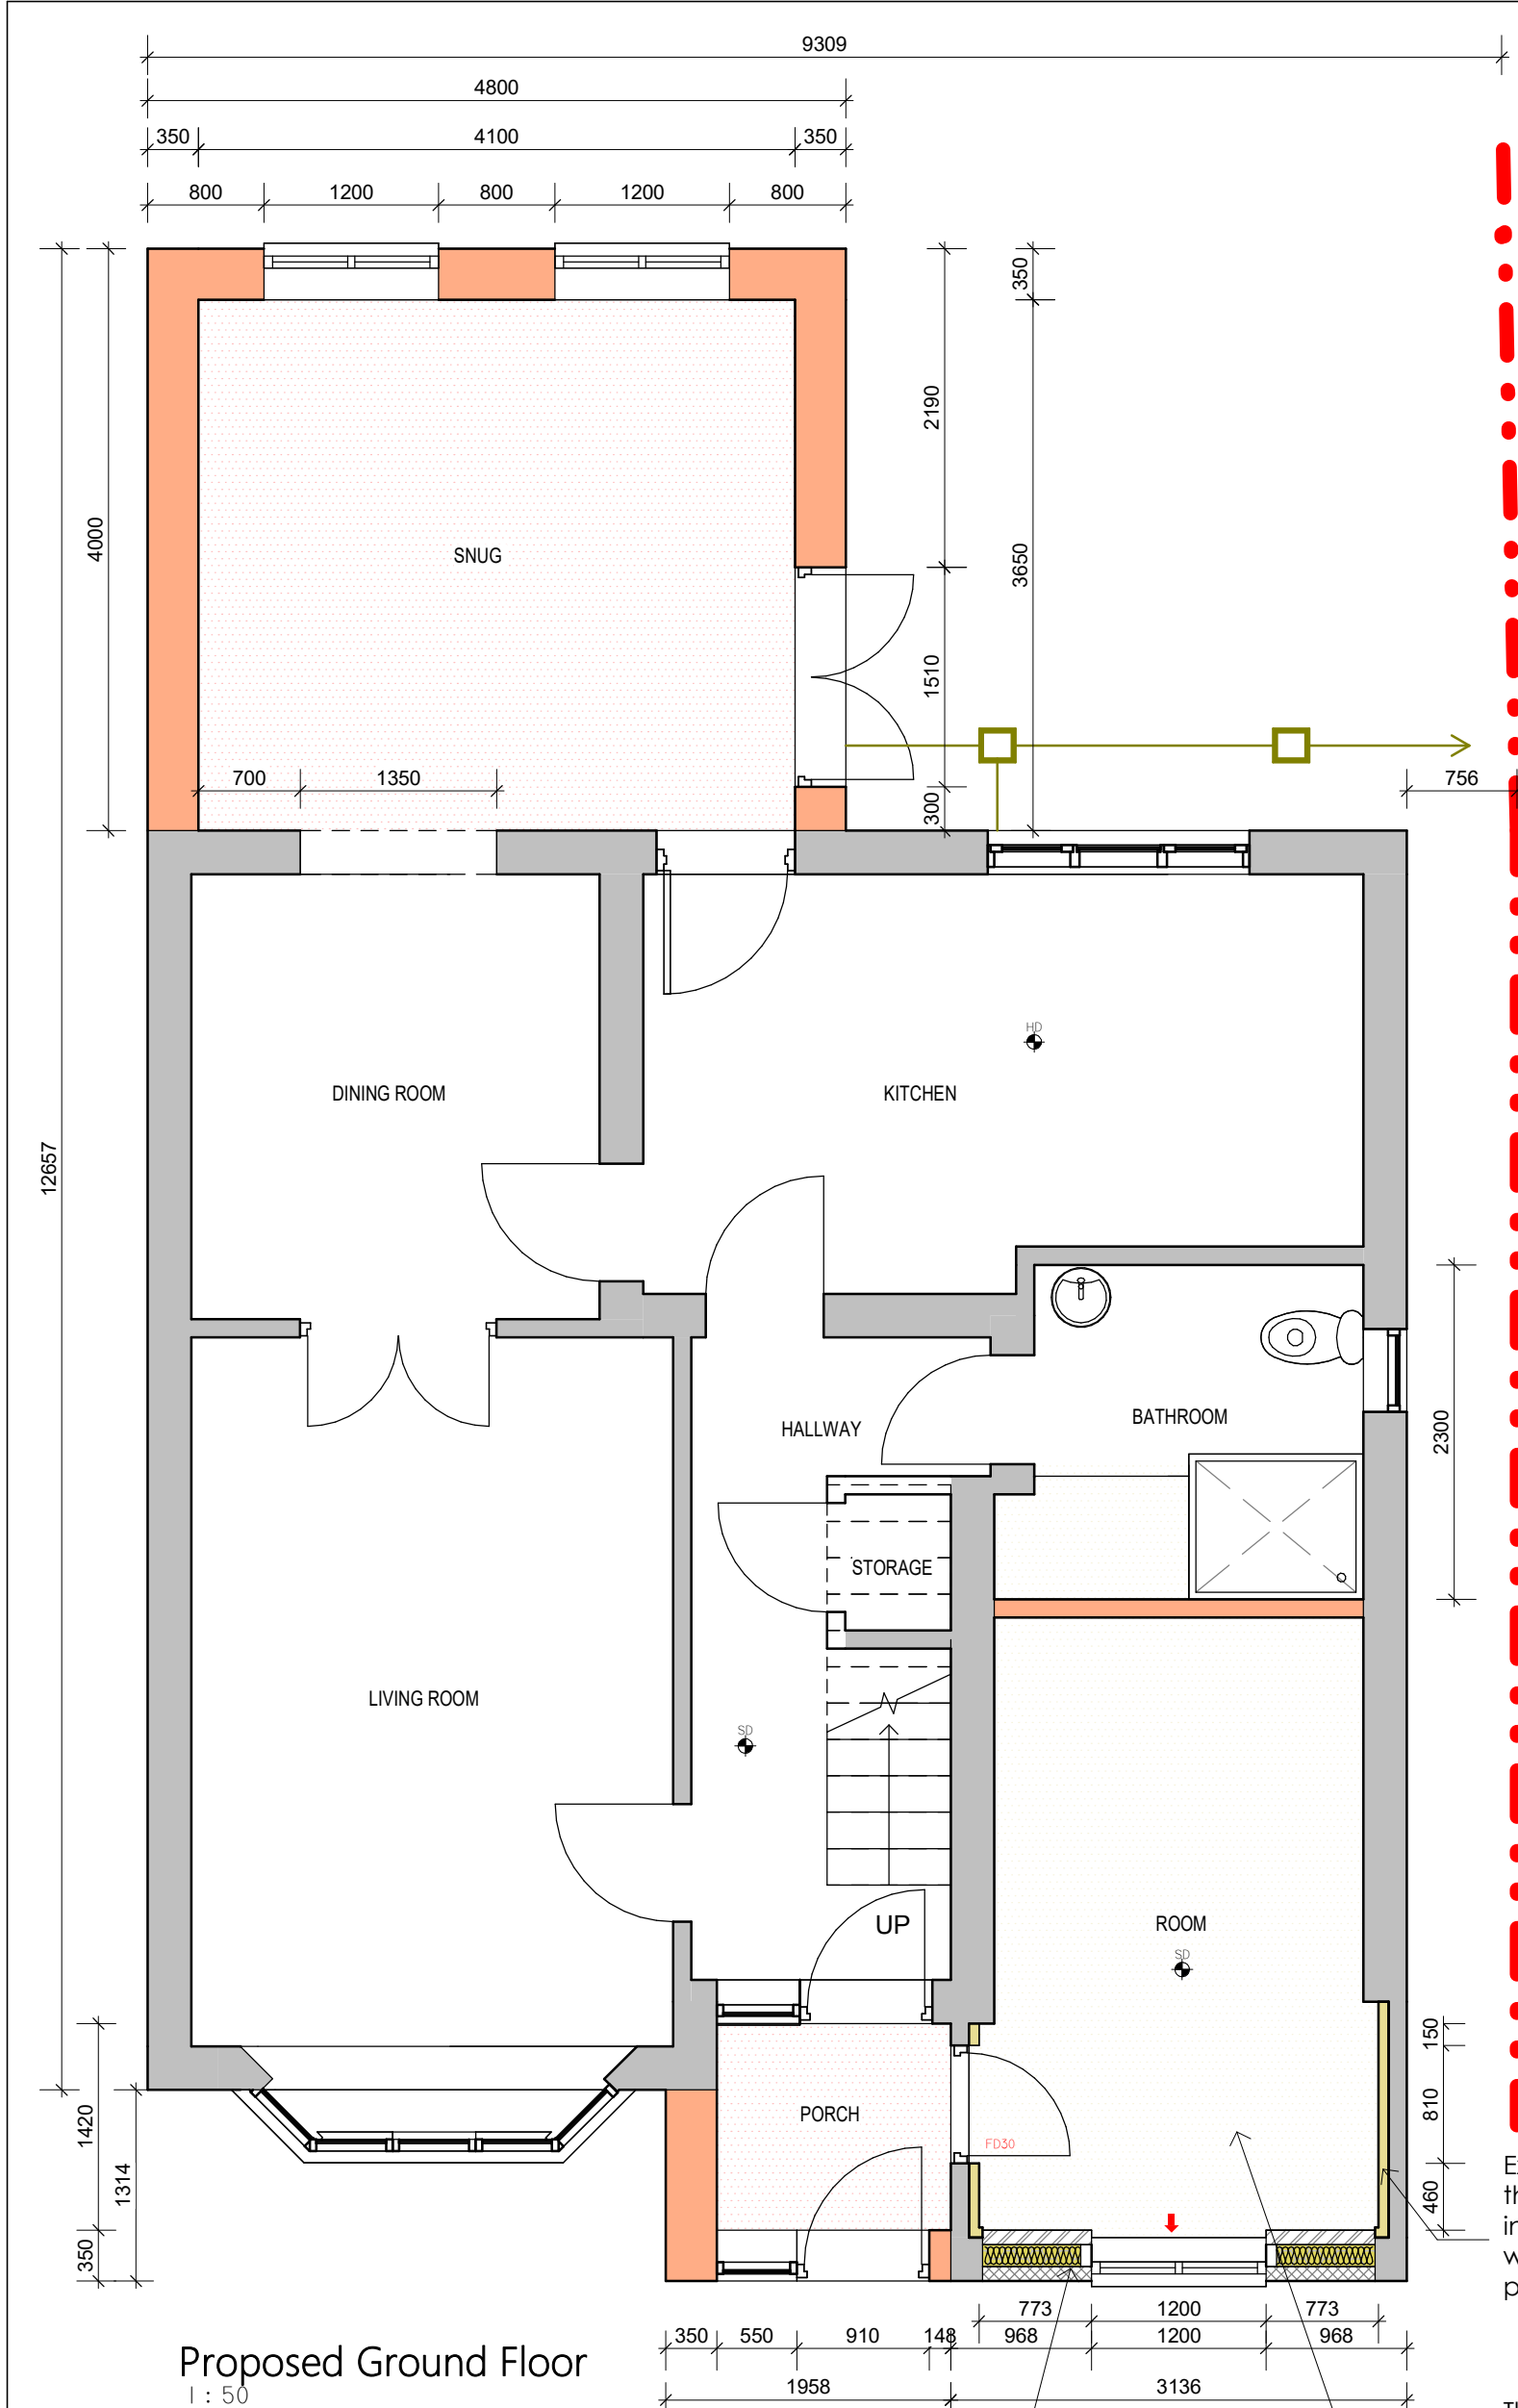

			
PROJECT : 2 Oakcliffe Road, Manchester M23 1DA			
SHEET : Planning Drawings			
CLIENT : Mrs. Suzanne HO wenc			
Scale (@ A1) : As indicated			
Drawn by :	BA	DRAWING NUMBER :	A1-002a
Checked by :	KK		REV : C