SCOPE DETAILS

CAVITY BARRIER & FIRE STOP
OLD CENTURY BUILDING

HORIZONTAL FIRE STOPS
To be Siderise CW-FS120.
FS VERTICAL FIRE STOPS
To be Siderise CW-FS120.

Refer to tech sub pack TS-005

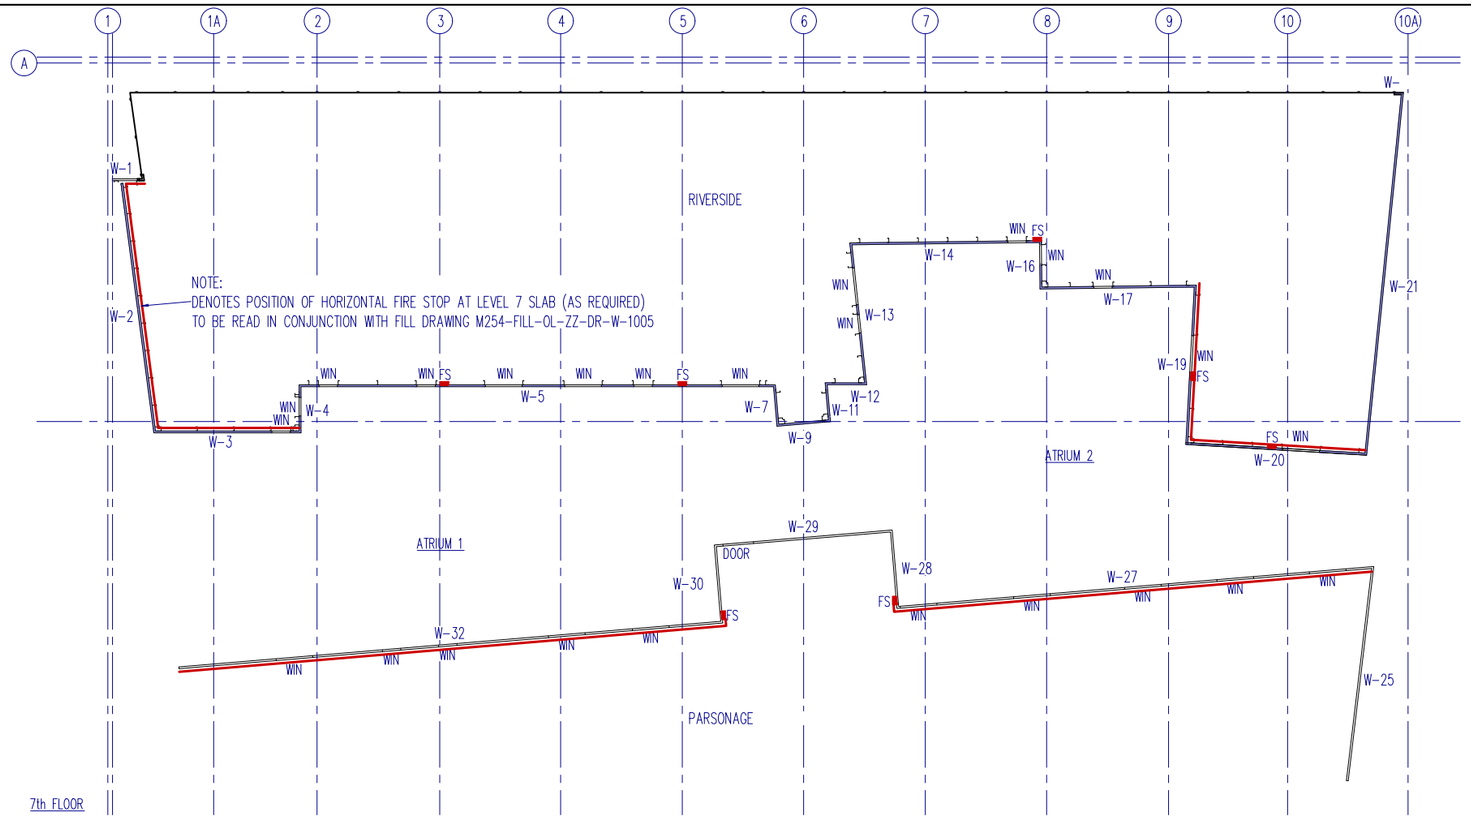

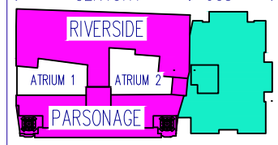

EXTERNAL BUILDING BLOCK PLAN

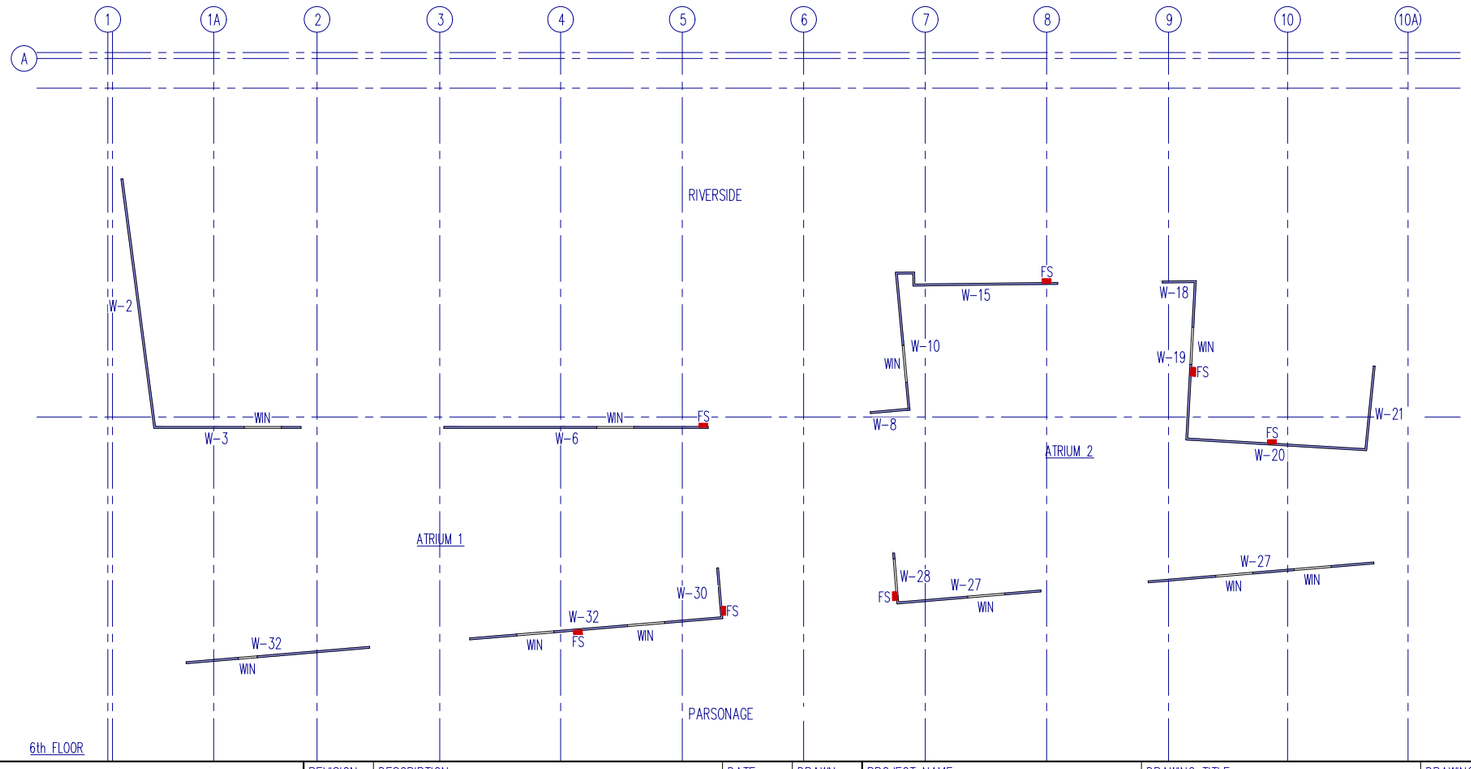

FILL UK Ltd
SERVICE & MAINTENANCE

UNIT 5
MEADOWBROOK INDUSTRIAL ESTATE
MAXWELL WAY,
CRAWLEY, RH10 9SA

TEL: 020 3859 0705
Email: office@fill-uk.com

NOTES:

1 DRAWING SUBJECT TO BUILDING CONTROL & FIRE OFFICER APPROVAL
2 BASED ON OPTION 2: CAVITY BARRIERS INSTALLED FROM WITHIN APARTMENTS. OPTION 1-4 TO BE CONFIRMED

REVISION:	DESCRIPTION:	DATE:	DRAWN:
P02	INTERNAL REVIEW UPDATES	10/05/23	THALL
C01	WALL REFERENCES UPDATED & ISSUED FOR CONSTRUCTION	30/05/23	THALL
C02	VERTICAL/HORIZONTAL FIRE STOPS AND NOTES ADDED	09/08/23	THALL

PROJECT NAME:	DRAWING TITLE:	DRAWING SCALE:	DRAWING SHEET:	DRAWN BY:	DRAWN DATE:
CENTURY BUILDINGS, MANCHESTER	SCOPE ELEVATION DRAWINGS ATRIUM ELEVATION PLAN	1:200	A3	T HALL	24/03/2023
PROJECT NUMBER: 20-M254	CLIENT: CREST NICHOLSON	DRAWING NUMBER: M254- FILL-OL-ZZ-DR-W-1006 (PROJECT / ORIGINATOR / VOLUME / LEVEL / TYPE / ROLE / NUMBER)			REVISION: C02