
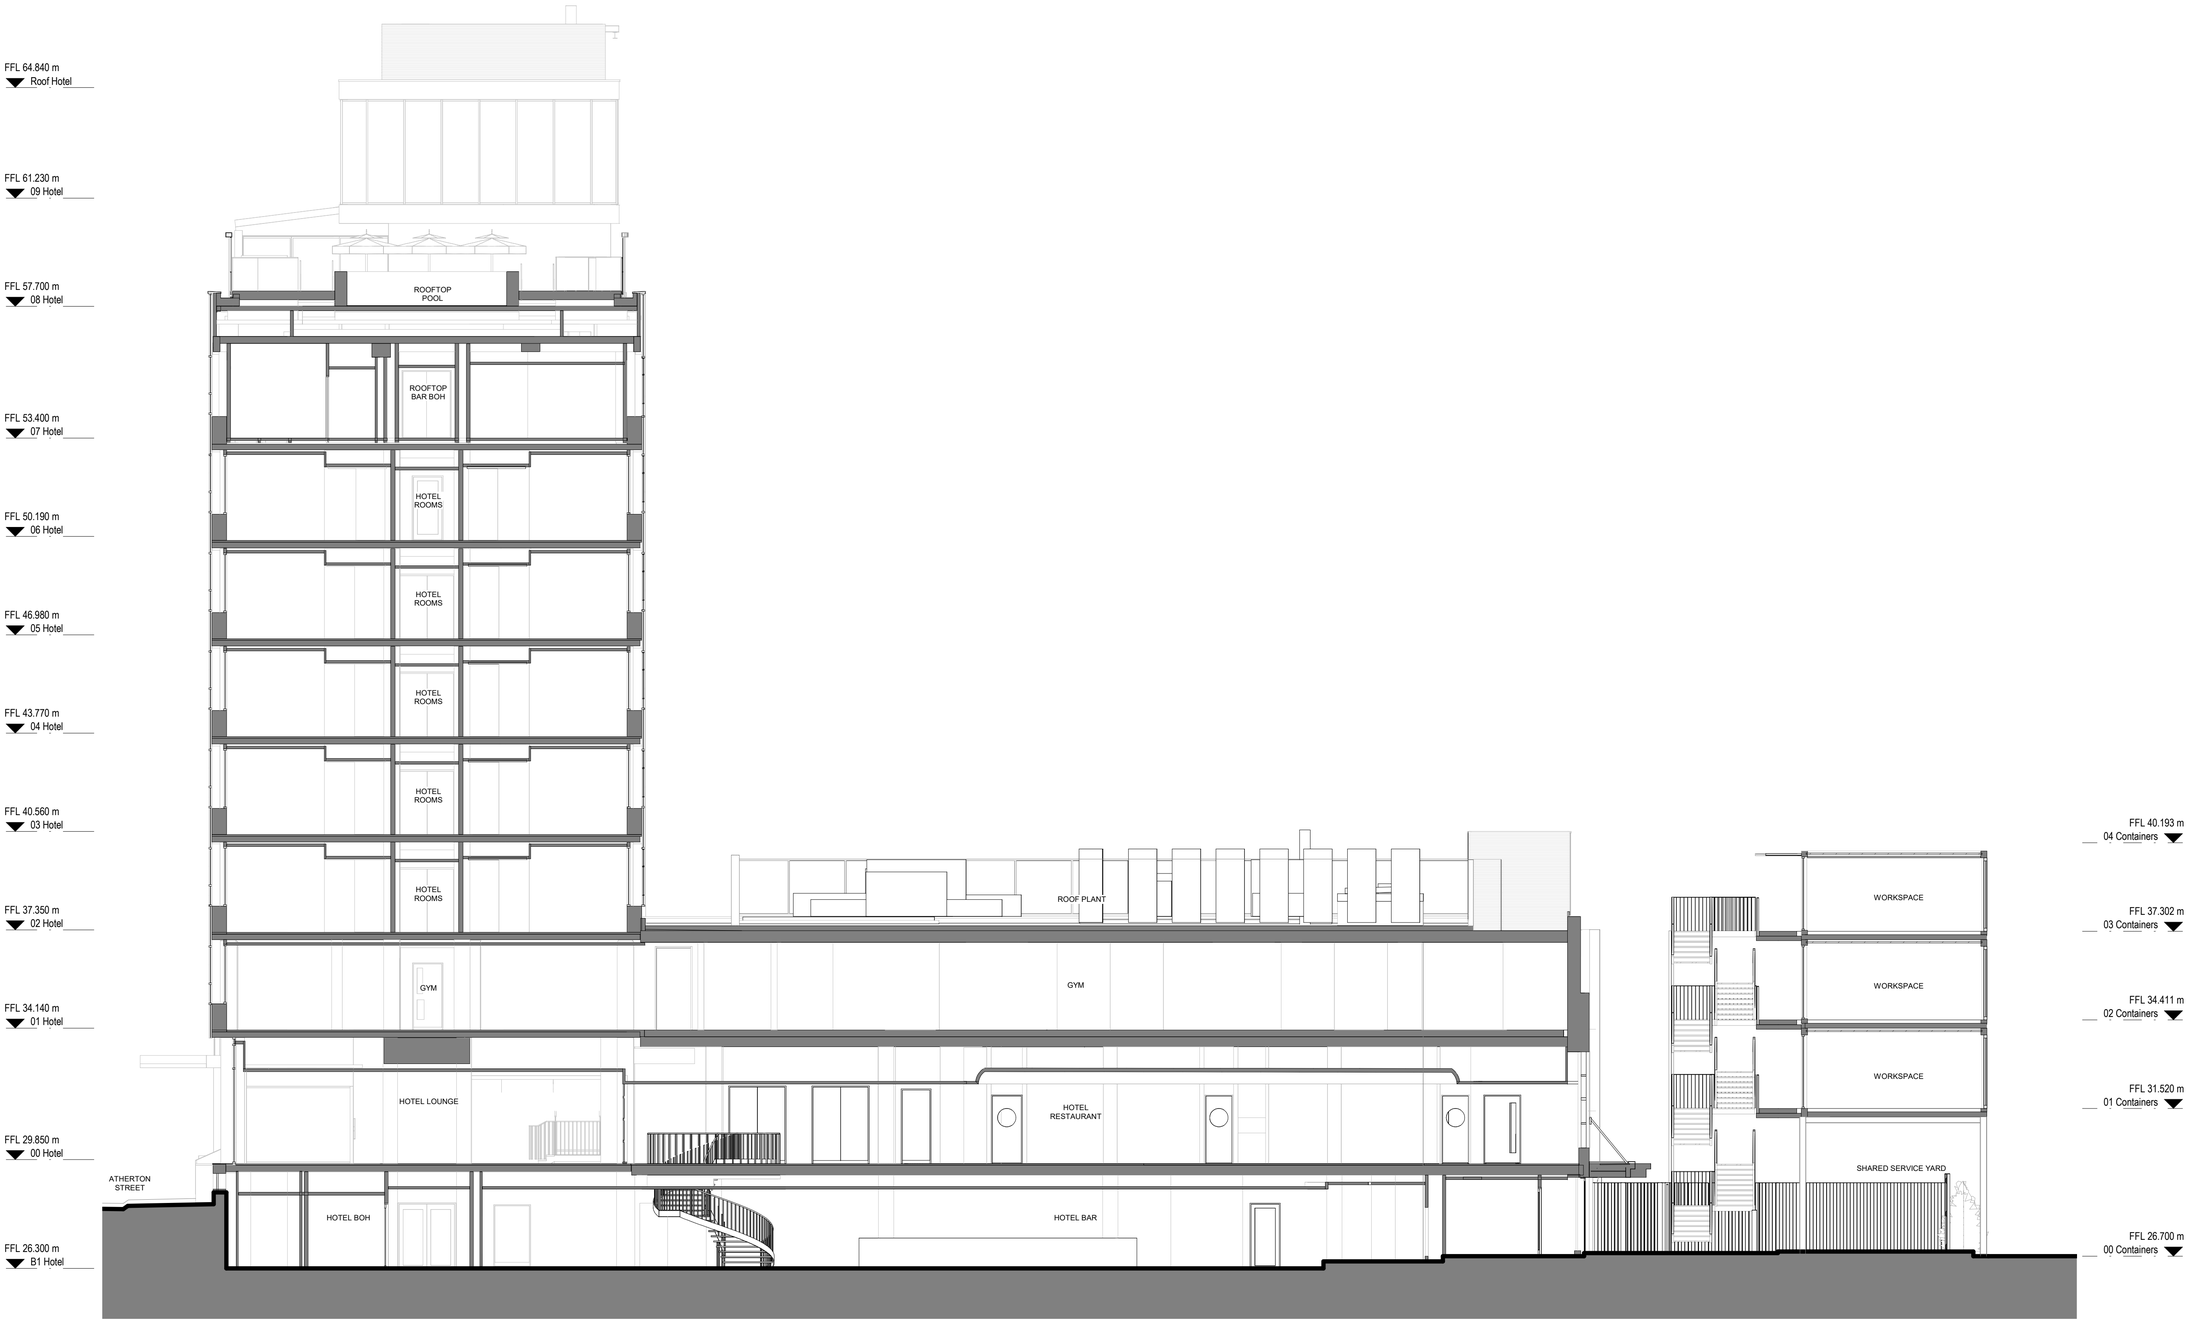


Notes

Do not scale from this drawing.

All dimensions are to be checked prior to construction and any discrepancies are to be identified to the Architect.

Copyright reserved.

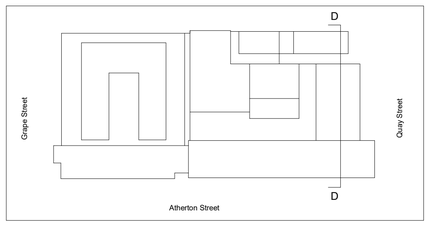

KEY PLAN

3D R&ID
3DReid
www.3DReid.com
Architecture Interiors Masterplanning

E	01/12/23	Planning updates to Zones 4 & 5	CLH
D	01/06/21	Issued for planning amendment	CS
C	30/07/20	Updated for Planning	HM
B	28/02/20	Room names amended	GL
A	20/02/20	First issue	GL

Revisions

Status
PLANNING

Client
Manchester Quays Ltd

Project
OGS
St John's

Title
Proposed Section D-D

Scale	Size	Date	Drawn	Checked
1 : 100	A1	15/03/21	CS	HM

Drawing No. 180146-3DR-Z0-SE-DR-D123

Rev. E