


GENERAL

- C.D.M. REGULATIONS 2015

- Support / treatment for ALL excavation work.
- Guarding to edges of excavations to prevent people, materials and vehicles falling into excavation.
- Guarding of excavations outside working hours to prevent unauthorised access.
- Undermining to adjacent roads or structures.
- Confined space operations.
- Dealing with existing services.
- Traffic management on existing highways.
- Procedure to be followed in event of accident or emergency.
- Method of working where contaminated ground is present on site.
- 0. Confirmation will be required that all operatives are adequately trained, copies of relevant training certificates to be supplied.

[illegible]

rev	Revision details	Rev.By	Date
-----	------------------	--------	------

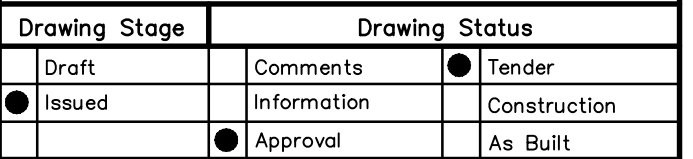

KELLEN HOMES

**BENNETT STREET
MANCHESTER**


SW MANHOLE SCHEMATICS DRG 4



②	...	...

© This drawing is the property of REFA and should not be copied, used or its contents divulged without prior written consent.

S106

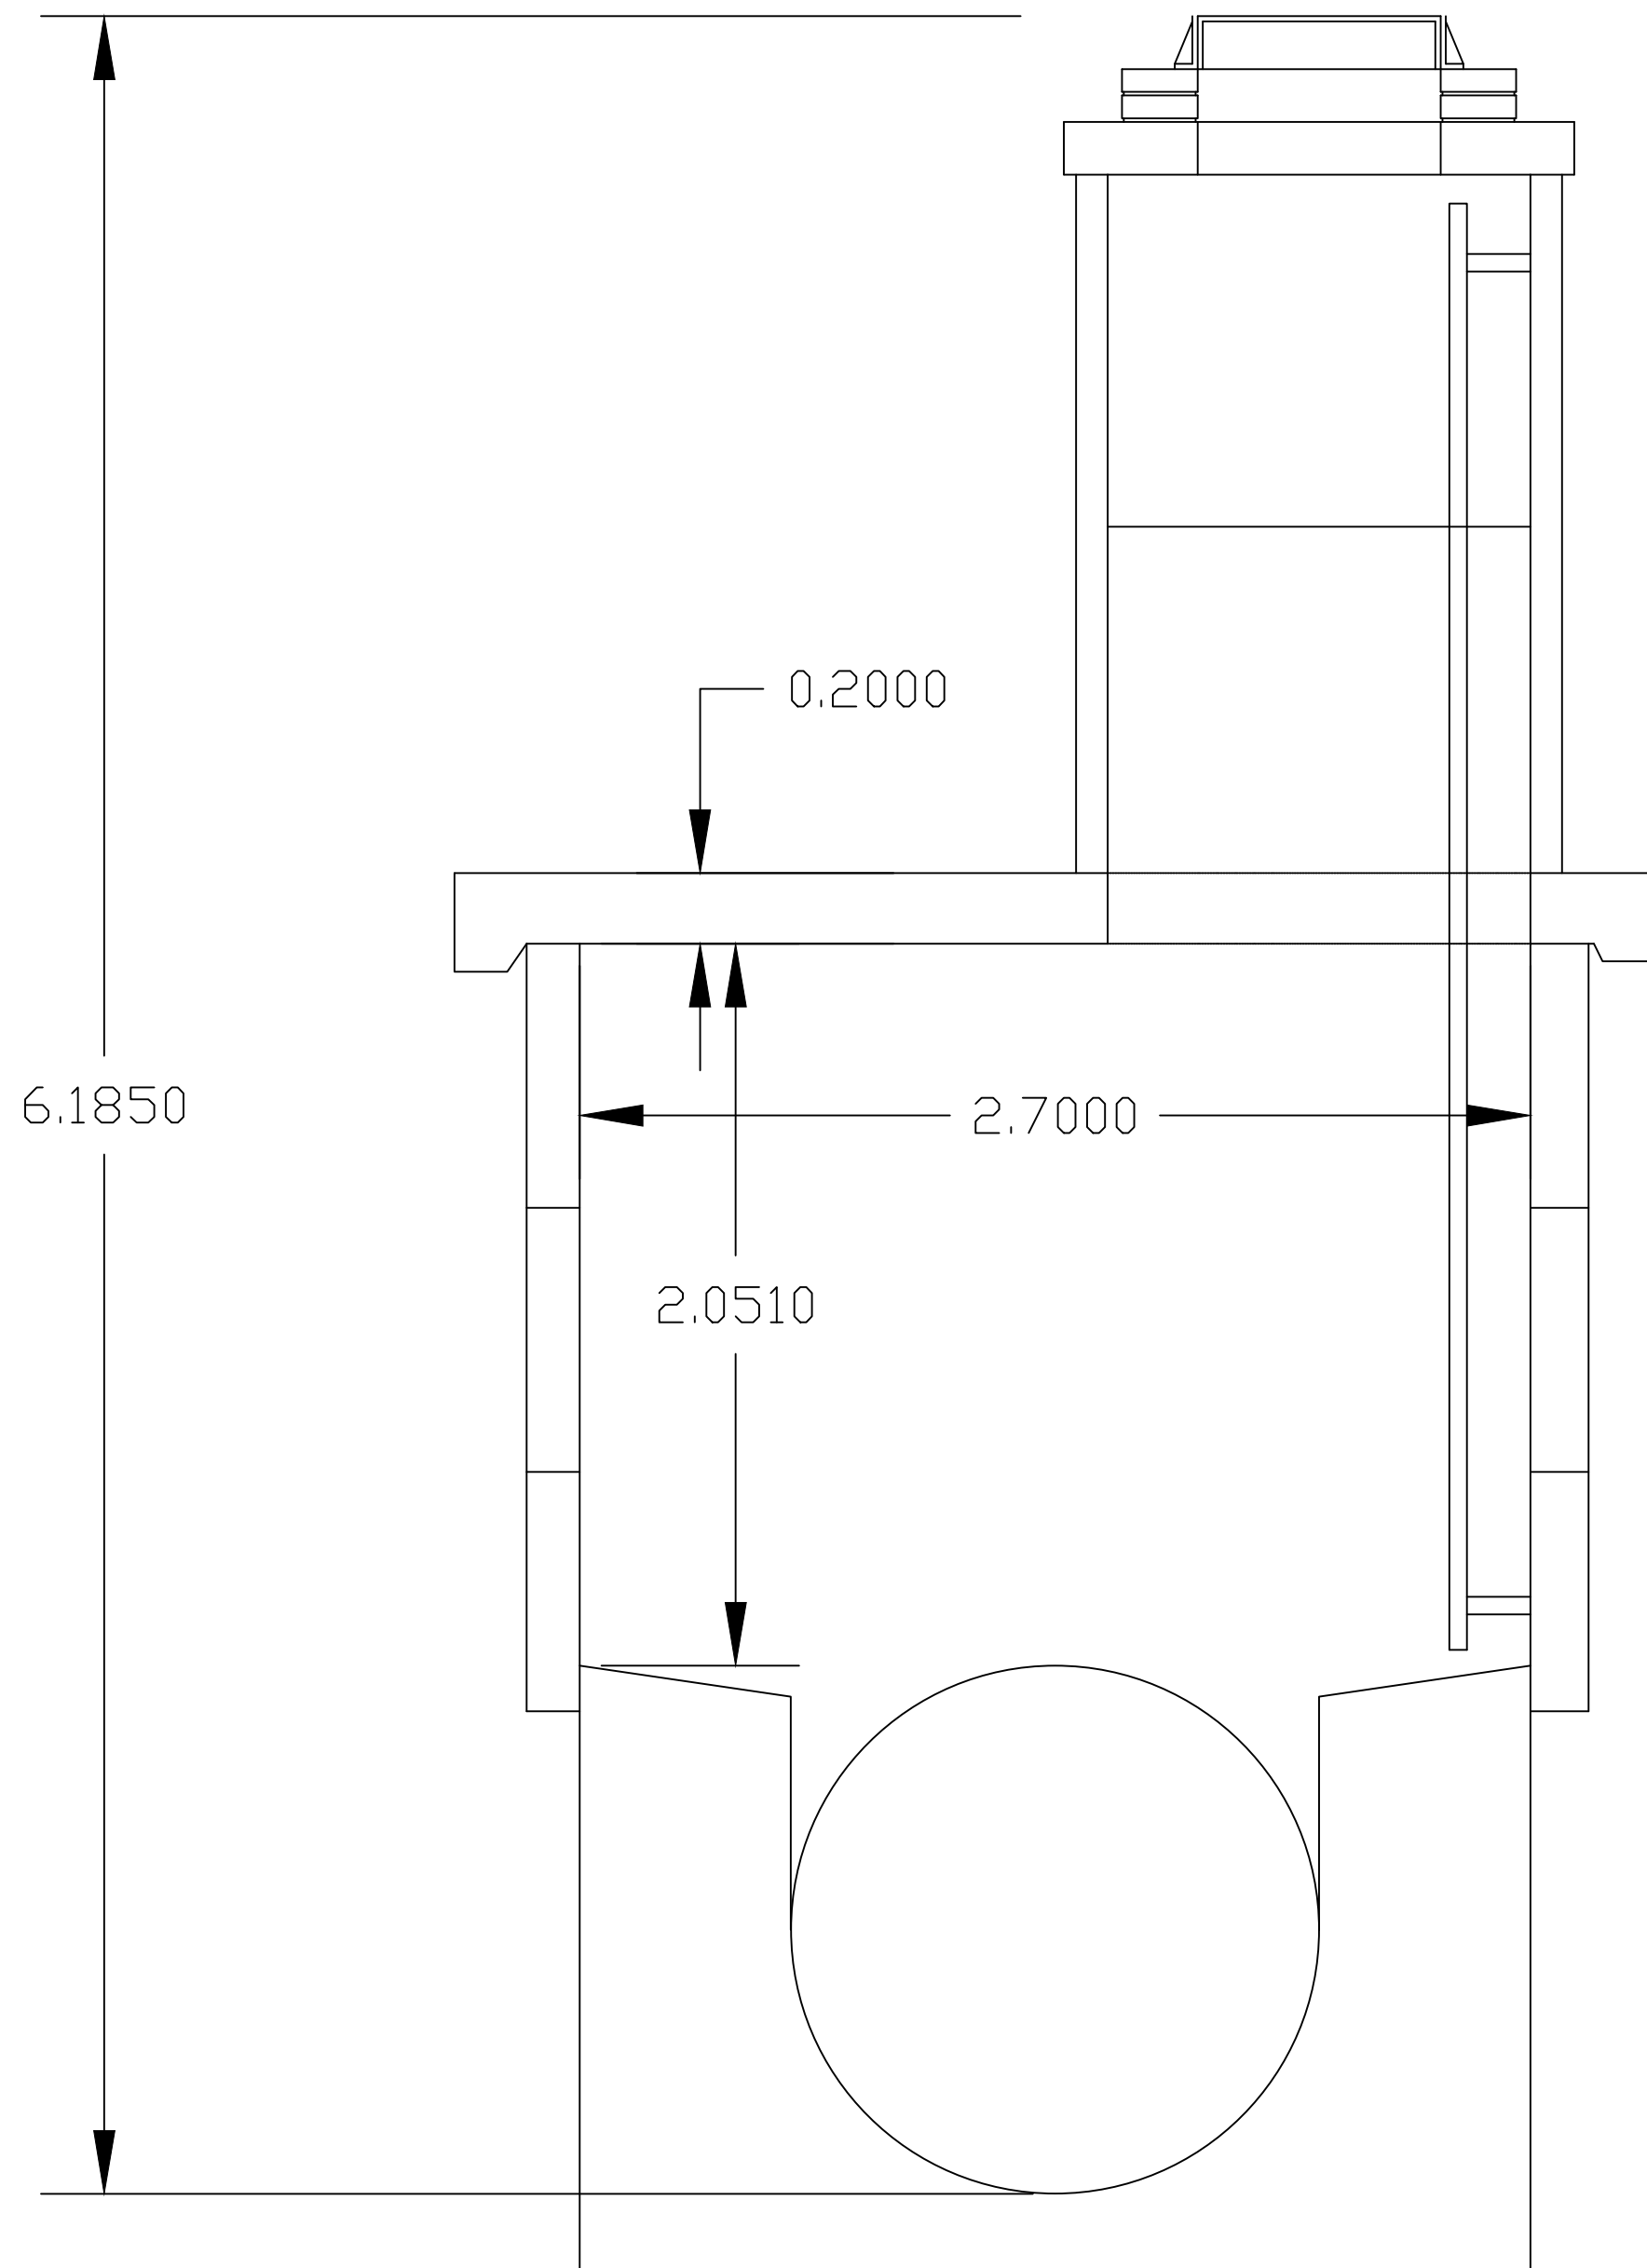

2No 1200Ø MH ring - 1000mm

3No 2700Ø MH ring - 750mm

Manhole Number	Cover Level	Connections	Pipe				Manhole Size	Types		Other Detail				
Coordinates	Depth To Soffit			Code	Inverts	Diams		Manhole	Cover	Depth & Size (mm)	Means of Access	Safety Chains	Handrails	Invert Access Steps
S106	45.750		1	1.005	39.565	1500	2700	TYPE A1 FIGURE B5	D400	150 600 x 600	Ladder	Yes	Yes	Yes
E= 386140.011 N= 397028.928	4.685		0	1.006	39.565	1500				750 x 600 COVER SLAB OPENING				