




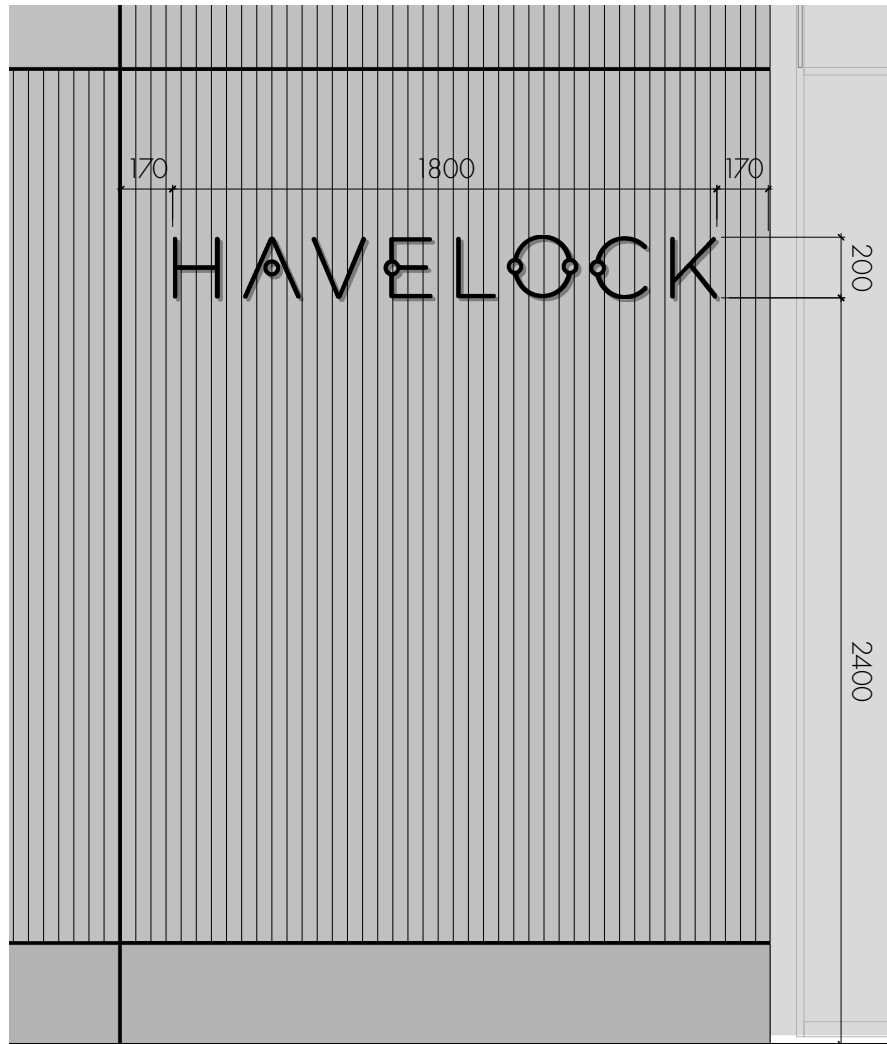


DETAIL ELEVATION
1:25 @ A3

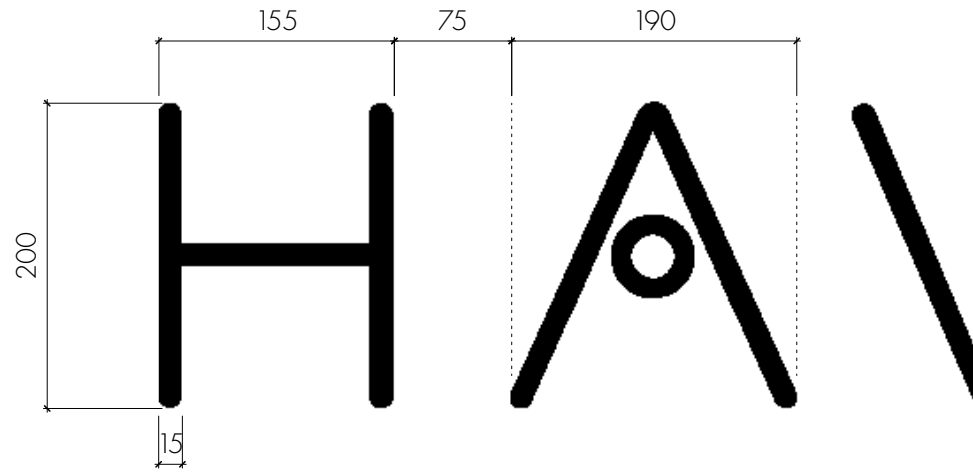

FONT ELEVATION
NOT TO SCALE

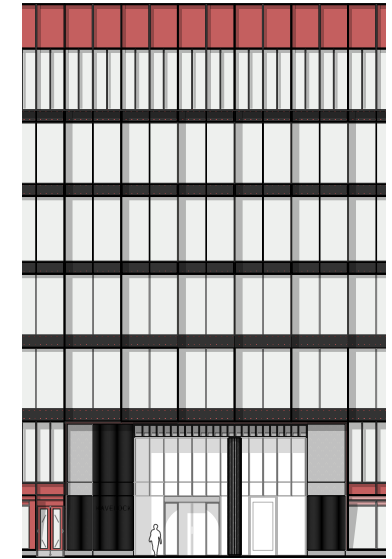

KEY ELEVATION
NOT TO SCALE

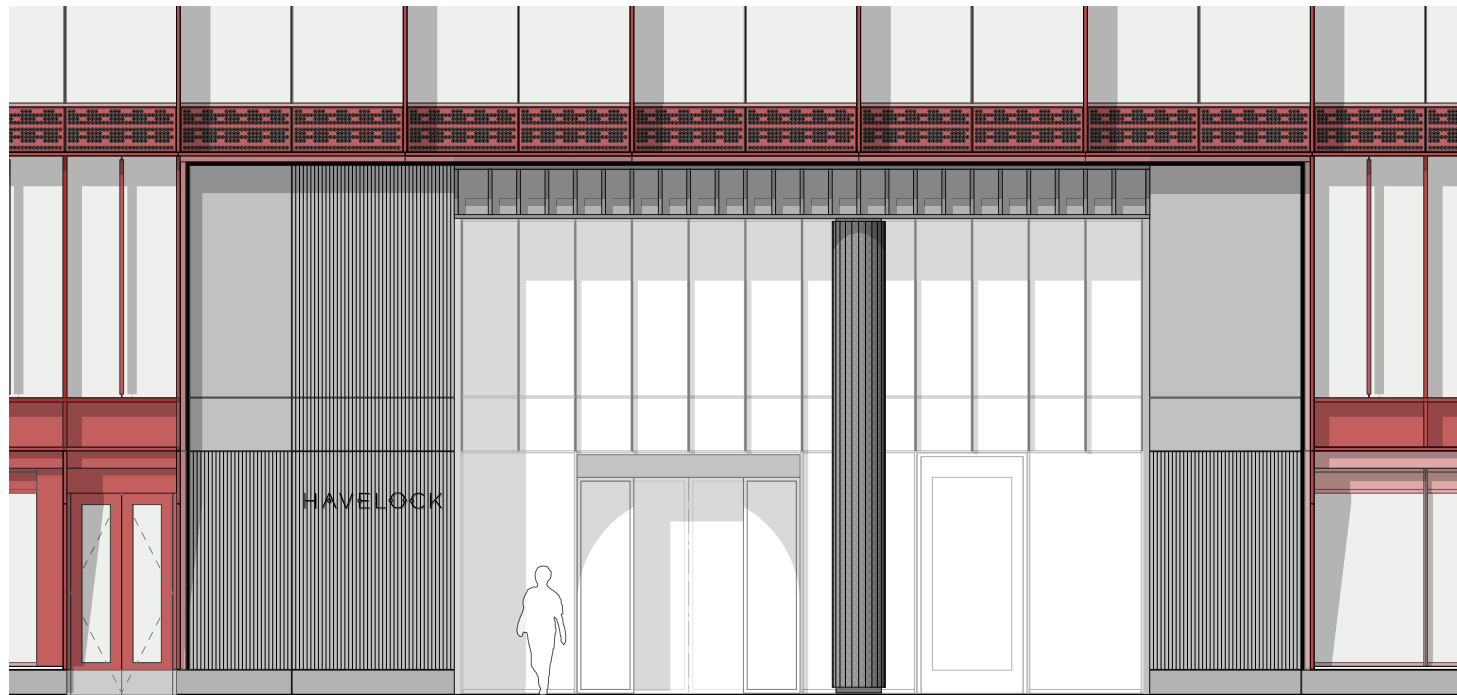

CONTEXT ELEVATION
1:100 @ A3

EXTERNAL SIGNAGE INDICATIVE SPECIFICATION

Material: PPC Aluminium
Letters: 15mm wide (typical) x 15mm deep
Mounting: On PPC pins spaced off by 40mm
Substrate: Ribbed precast concrete

NOTES

- Sample lettering required for reveiw on site
- Mounting positions to take into account position of ribs - fixing to be in 'valley' of rib
- Alternative fixing method - tension cable fixed to panel in positions to suit ribbed concrete panel and cut-out lettering fixed to cables
- Potential for back-lighting to be explored but width of lettering may be a limiting factor



INDICATIVE IMAGE
NOT TO SCALE

OMIArchitects

www.omiarchitects.com
70 GREAT BRIDGEWATER STREET
EXTERNAL SIGNAGE DETAILS

1420 | SK/068 | SEP '23 | VARIES @A3