




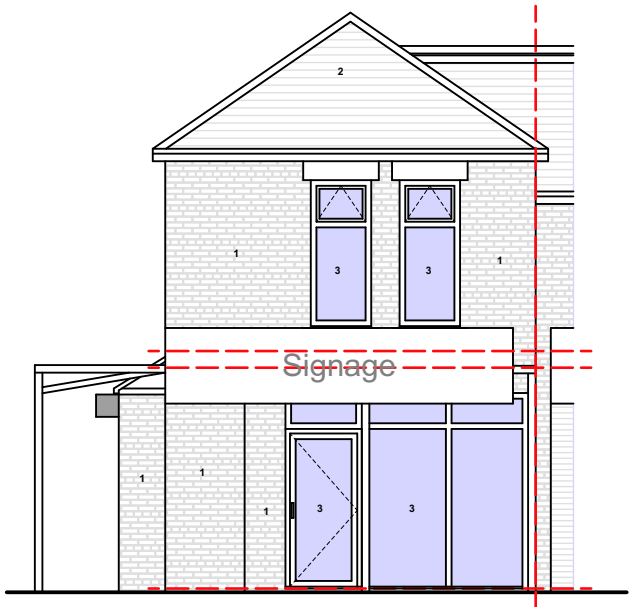


EXISTING GA FRONT
ELEVATION

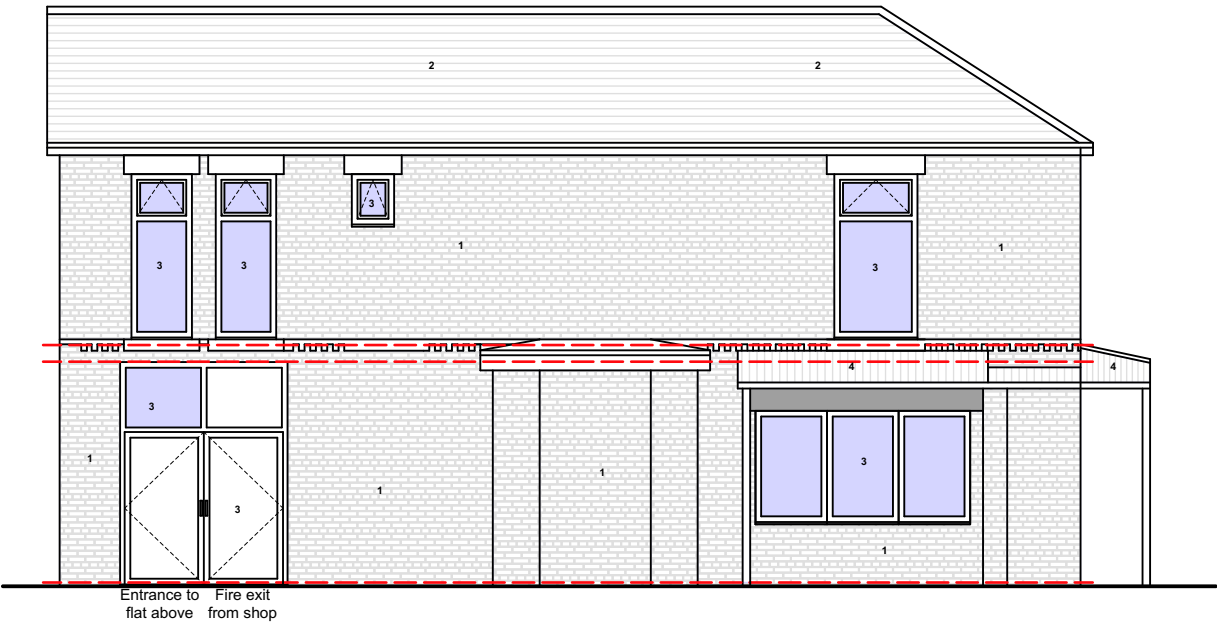

EXISTING GA SIDE
ELEVATION 1

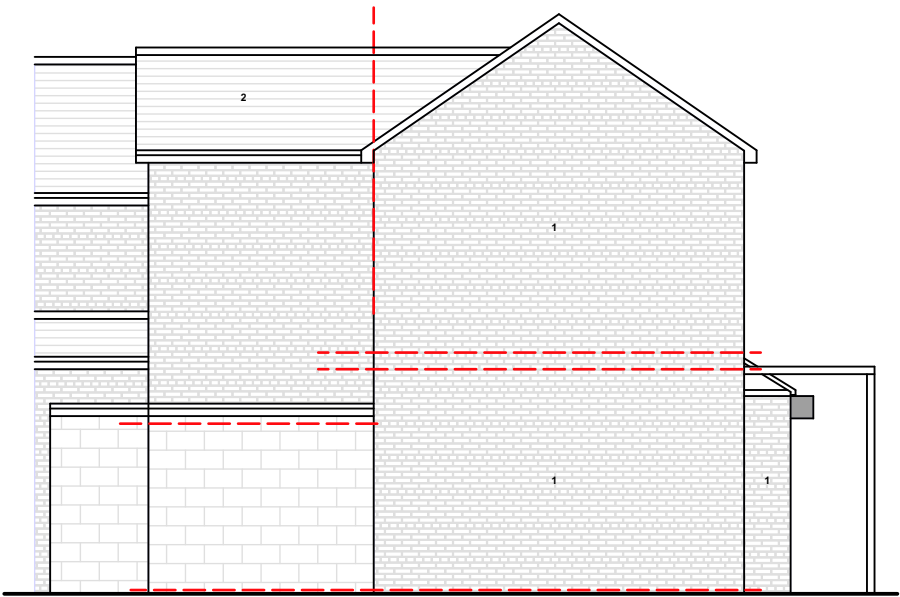

EXISTING GA REAR
ELEVATION

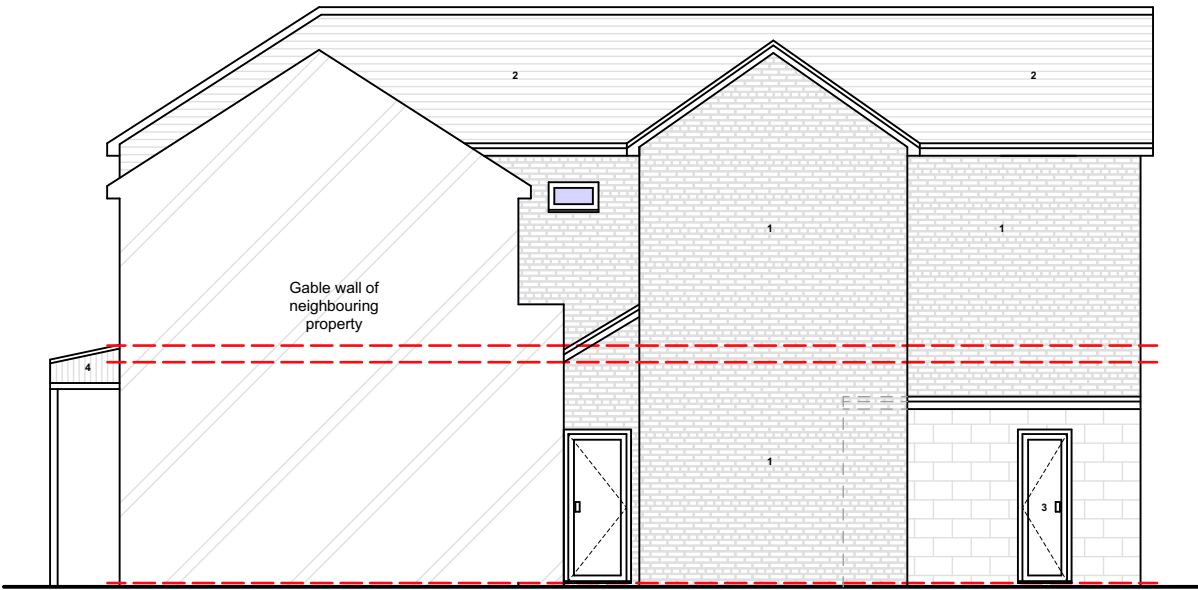

EXISTING GA SIDE
ELEVATION 2

notes

This drawing is subject to a detailed building and site survey, therefore no guarantee of its accuracy can be given. This drawing has been draughted in accordance with the clients design requirements. All areas are approximate and are subject to a detailed building and site survey and further design development. All dimensions should be checked prior to commencement of construction on site. Measurements should not be taken off the drawing.

All dimensions shown are in millimetres (mm).

Text Key

- 1. Existing facing brickwork
- 2. Existing plain grey roof tiles
- 3. Existing uPVC door/window
- 4. Existing profile metal canopy

PLEASE NOTE:
APPLICATION IS
RETROSPECTIVE SO THE
ATTACHED PLANS ARE ALL AS
EXISTING ARRANGEMENT

PL0 Planning Issue

14.02.24



NADA Architects Ltd
169 Kingsway
Burnage
Manchester
M19 2ND
Mob: 07974 735527
E: ahmed@nadaarchitects.com
W: www.nadaarchitects.com

D - design PL - planning PT - pre-tender
T - tender P - preliminary
C - construction R - record

SARKAW AZIZI

CHANGE OF USE
157 MOUNT ROAD,
MANCHESTER, M18 7QT

EXISTING GA ELEVATIONS

scale 1:100 @ A3 date 14.02.24 drawn MI checked AC

job no (category) dwg no revision

24-1216 (01)001 PL0

Drawing measurements shall not be obtained by scaling. Verify all dims prior to construction. Immediately report any discrepancies on this drawing to Architect. This drawing shall be read in conjunction with associated specifications and related consultant's documents.