


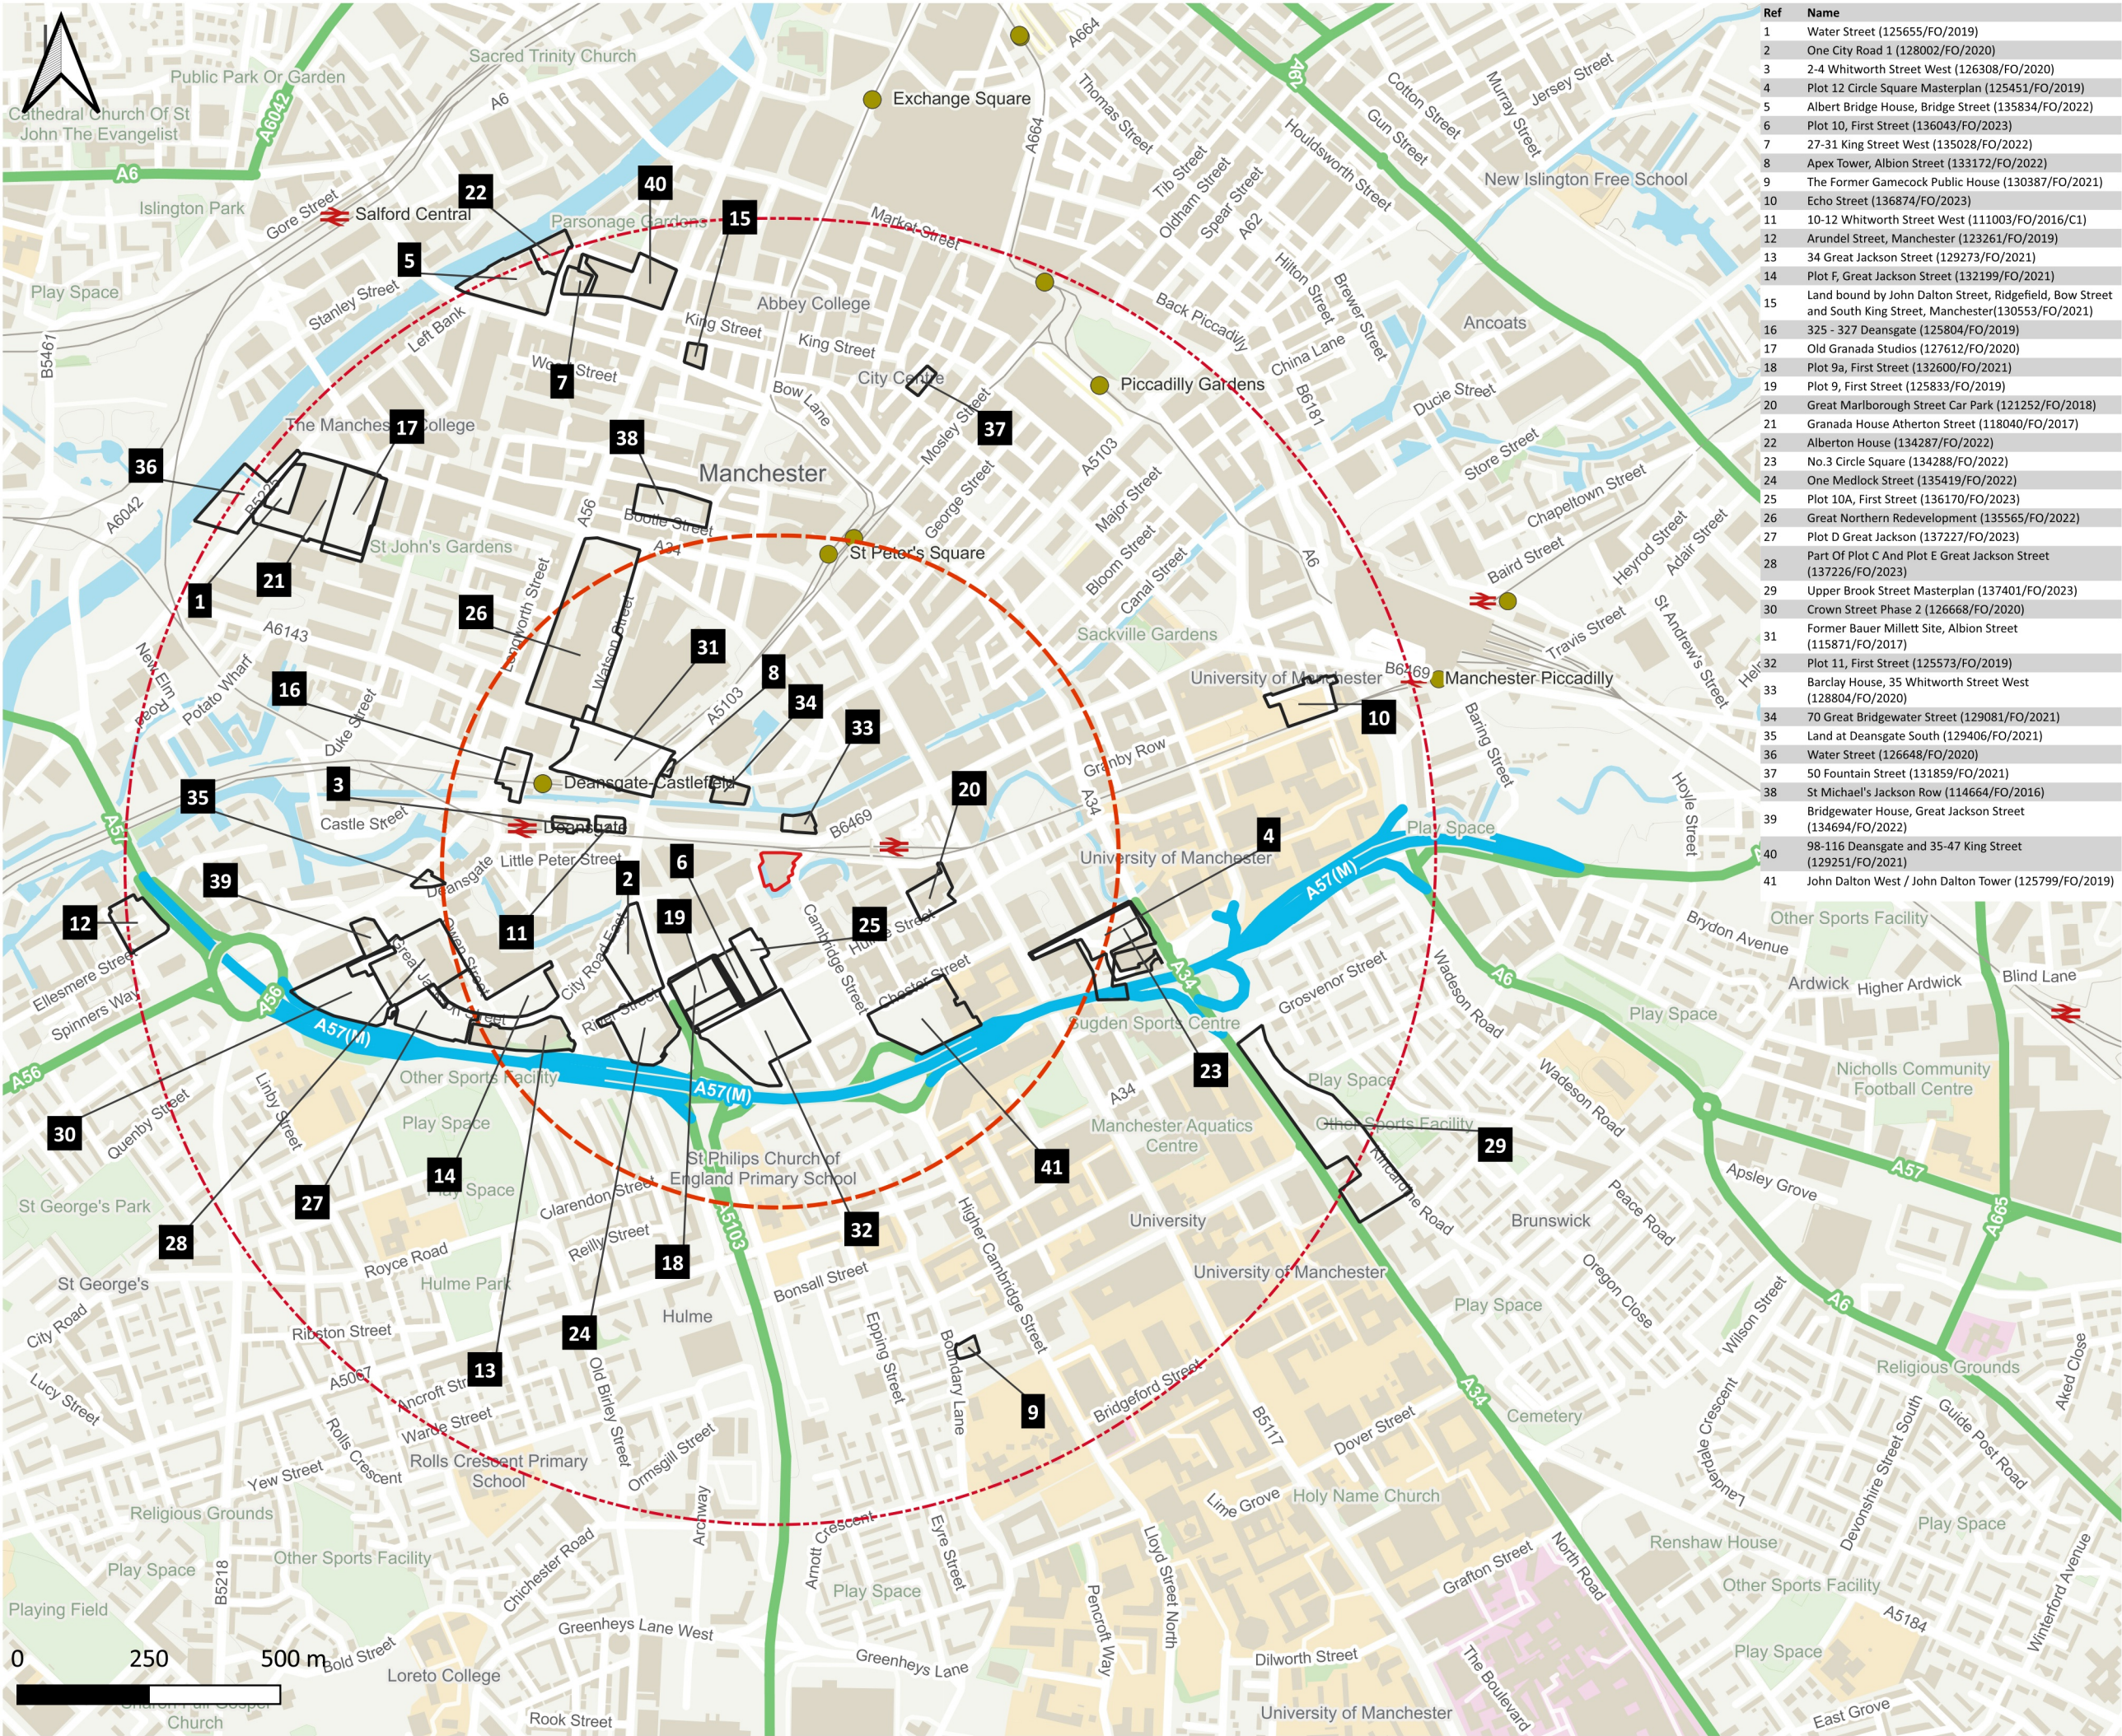

Ref	Name
1	Water Street (125655/FO/2019)
2	One City Road 1 (128002/FO/2020)
3	2-4 Whitworth Street West (126308/FO/2020)
4	Plot 12 Circle Square Masterplan (125451/FO/2019)
5	Albert Bridge House, Bridge Street (135834/FO/2022)
6	Plot 10, First Street (136043/FO/2023)
7	27-31 King Street West (135028/FO/2022)
8	Apex Tower, Albion Street (133172/FO/2022)
9	The Former Gamecock Public House (130387/FO/2021)
10	Echo Street (136874/FO/2023)
11	10-12 Whitworth Street West (111003/FO/2016/C1)
12	Arundel Street, Manchester (123261/FO/2019)
13	34 Great Jackson Street (129273/FO/2021)
14	Plot F, Great Jackson Street (132199/FO/2021)
15	Land bound by John Dalton Street, Ridgefield, Bow Street and South King Street, Manchester(130553/FO/2021)
16	325 - 327 Deansgate (125804/FO/2019)
17	Old Granada Studios (127612/FO/2020)
18	Plot 9a, First Street (132600/FO/2021)
19	Plot 9, First Street (125833/FO/2019)
20	Great Marlborough Street Car Park (121252/FO/2018)
21	Granada House Atherton Street (118040/FO/2017)
22	Alberton House (134287/FO/2022)
23	No.3 Circle Square (134288/FO/2022)
24	One Medlock Street (135419/FO/2022)
25	Plot 10A, First Street (136170/FO/2023)
26	Great Northern Redevelopment (135565/FO/2022)
27	Plot D Great Jackson (137227/FO/2023)
28	Part Of Plot C And Plot E Great Jackson Street (137226/FO/2023)
29	Upper Brook Street Masterplan (137401/FO/2023)
30	Crown Street Phase 2 (126668/FO/2020)
31	Former Bauer Millett Site, Albion Street (115871/FO/2017)
32	Plot 11, First Street (125573/FO/2019)
33	Barclay House, 35 Whitworth Street West (128804/FO/2020)
34	70 Great Bridgewater Street (129081/FO/2021)
35	Land at Deansgate South (129406/FO/2021)
36	Water Street (126648/FO/2020)
37	50 Fountain Street (131859/FO/2021)
38	St Michael's Jackson Row (114664/FO/2016)
39	Bridgewater House, Great Jackson Street (134694/FO/2022)
40	98-116 Deansgate and 35-47 King Street (129251/FO/2021)
41	John Dalton West / John Dalton Tower (125799/FO/2019)

Copyright of Turley

This drawing is for illustrative purposes only and should not be used for any construction or estimation purposes. To be scaled for planning application purposes only. No liability or responsibility is accepted arising from reliance upon the information contained within this drawing.

Plans reproduced by permission of Ordnance Survey on behalf of The Controller of Her Majesty's Stationary Office. © Crown Copyright and database right (2023). All rights reserved. Ordnance Survey Licence number [100020449]

- Site Boundary
- Approved Projects
- 500m radius
- 1km radius

CLIENT:
Manner

PROJECT:
Hotspur Press

DRAWING:
Approved Project Plan

PROJECT NUMBER:
DUKM3000

DRAWING NUMBER:
Figure 15.1

CHECKED BY:
SM

REVISION:
2.0

STATUS:
Draft

DATE:
November 2023

SCALE:
1:1 @ A3