




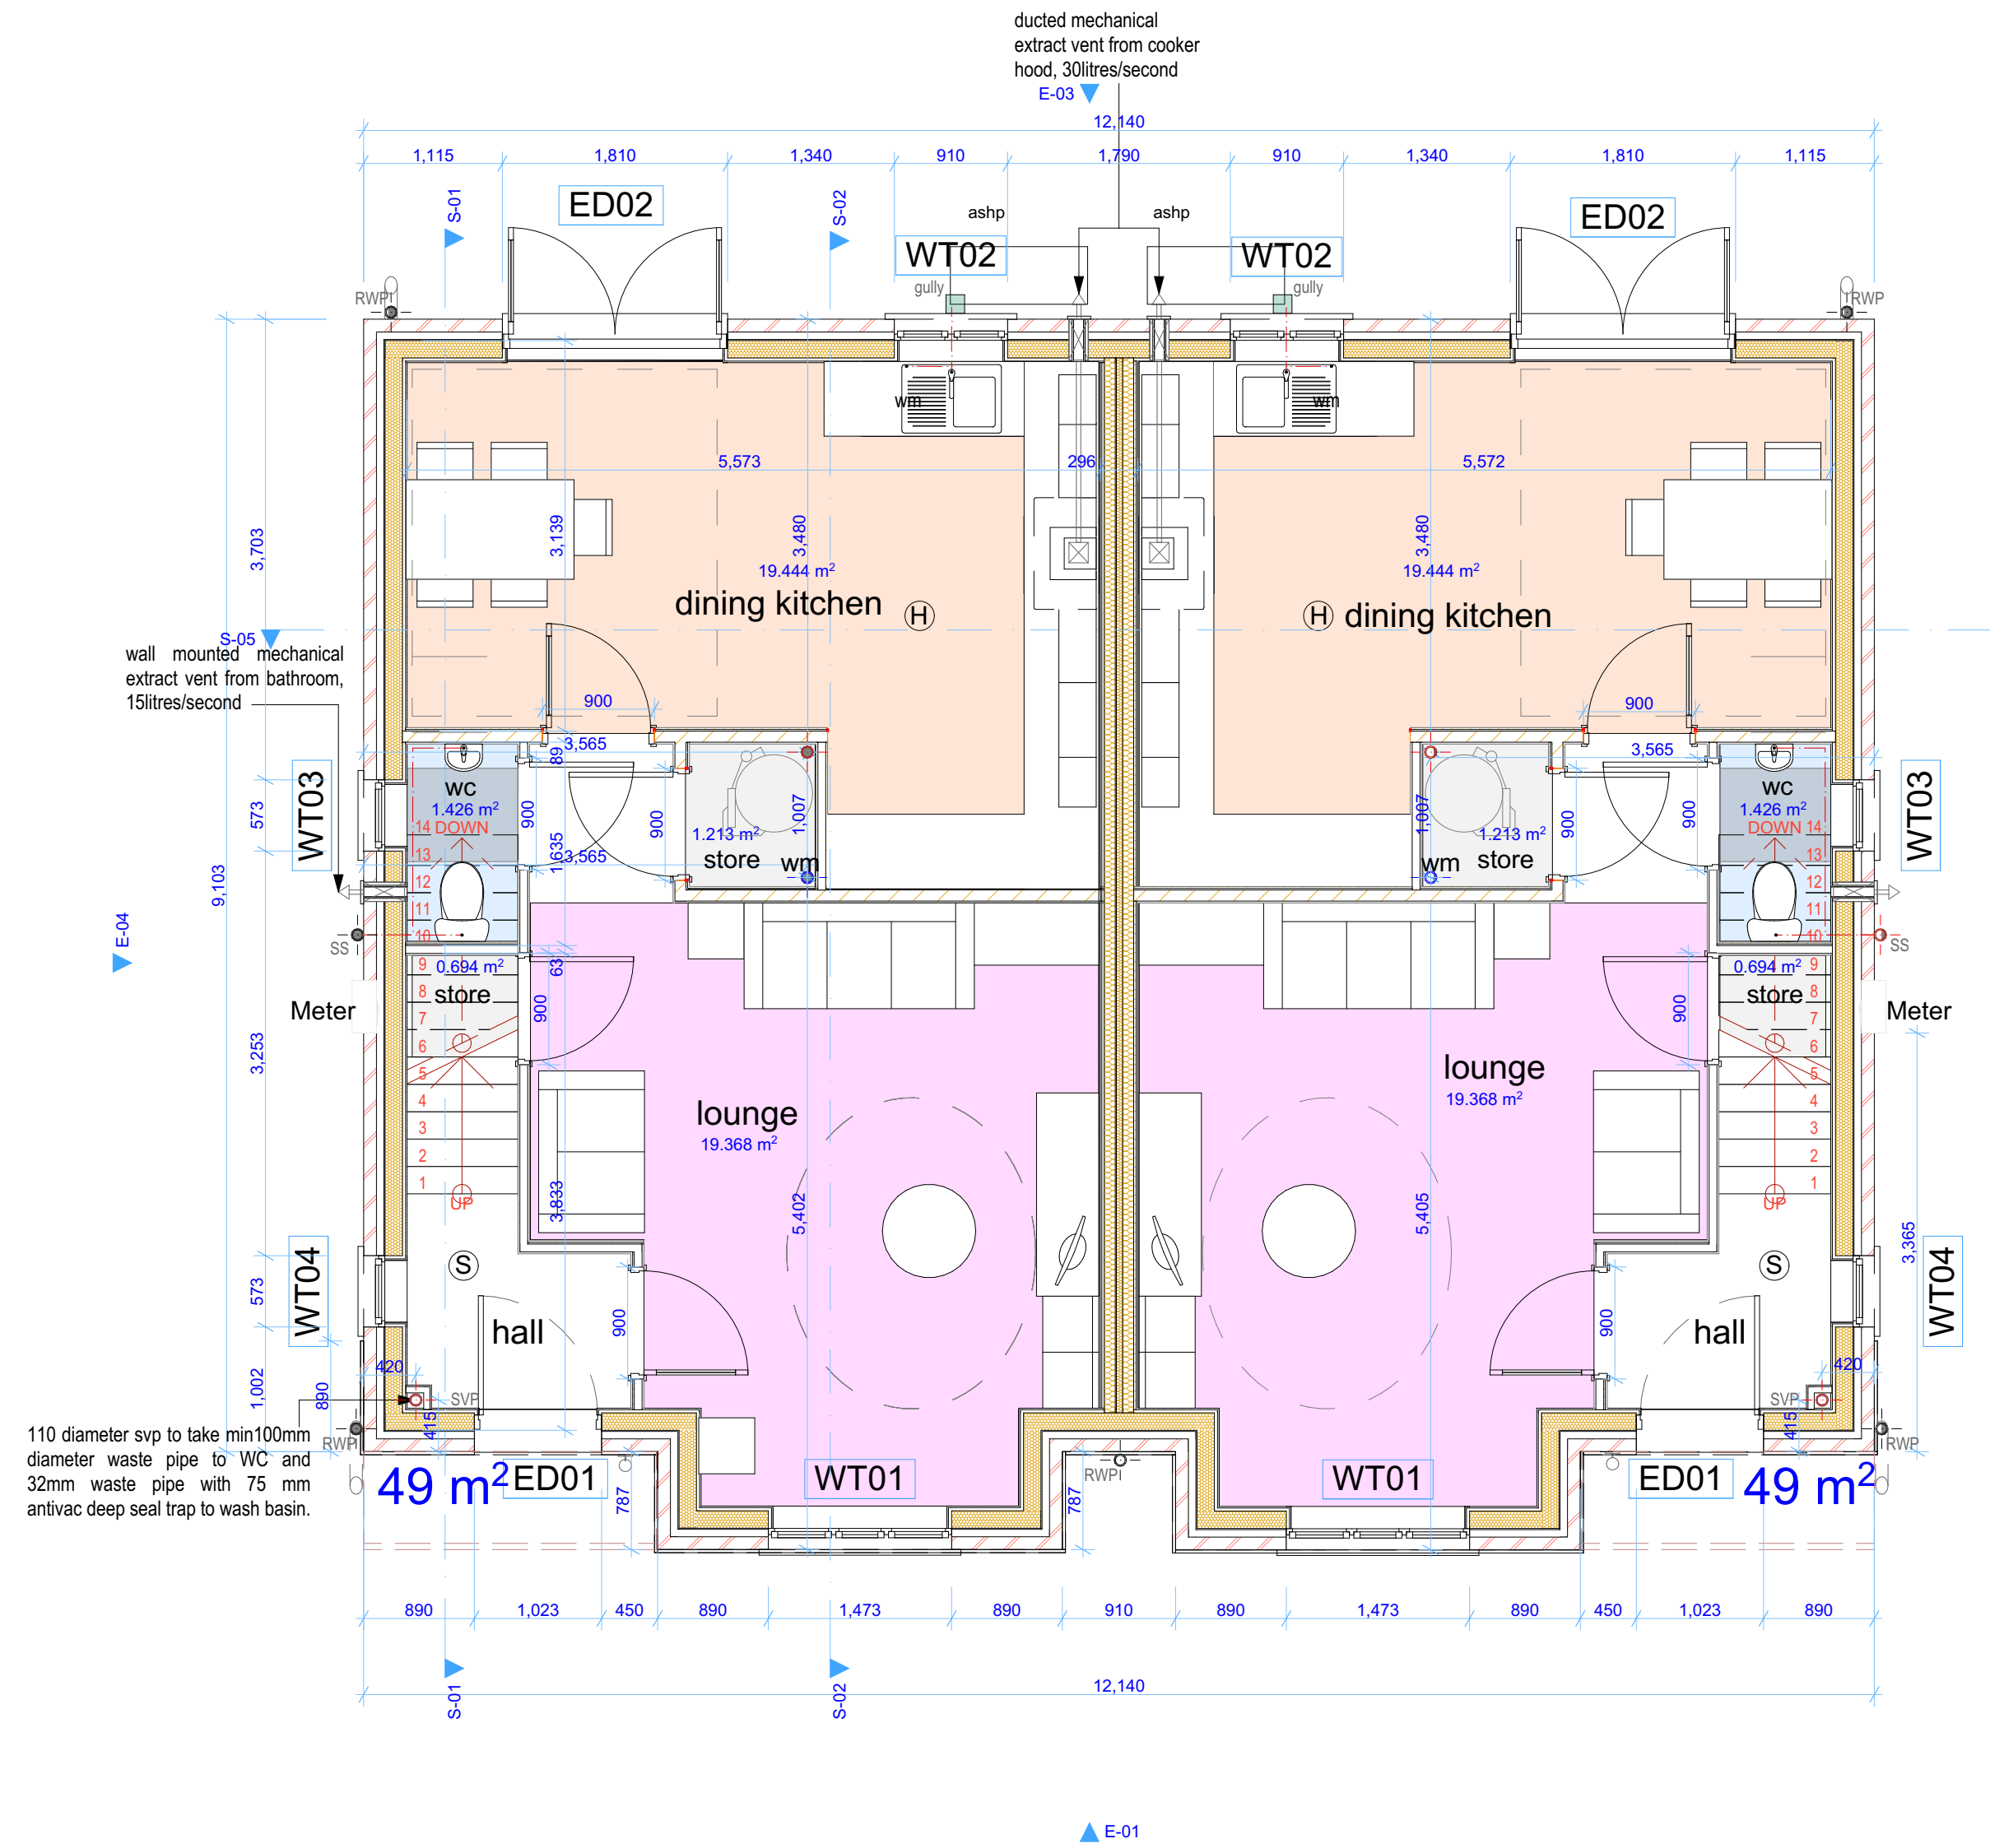

1 Ground Floor 1:50

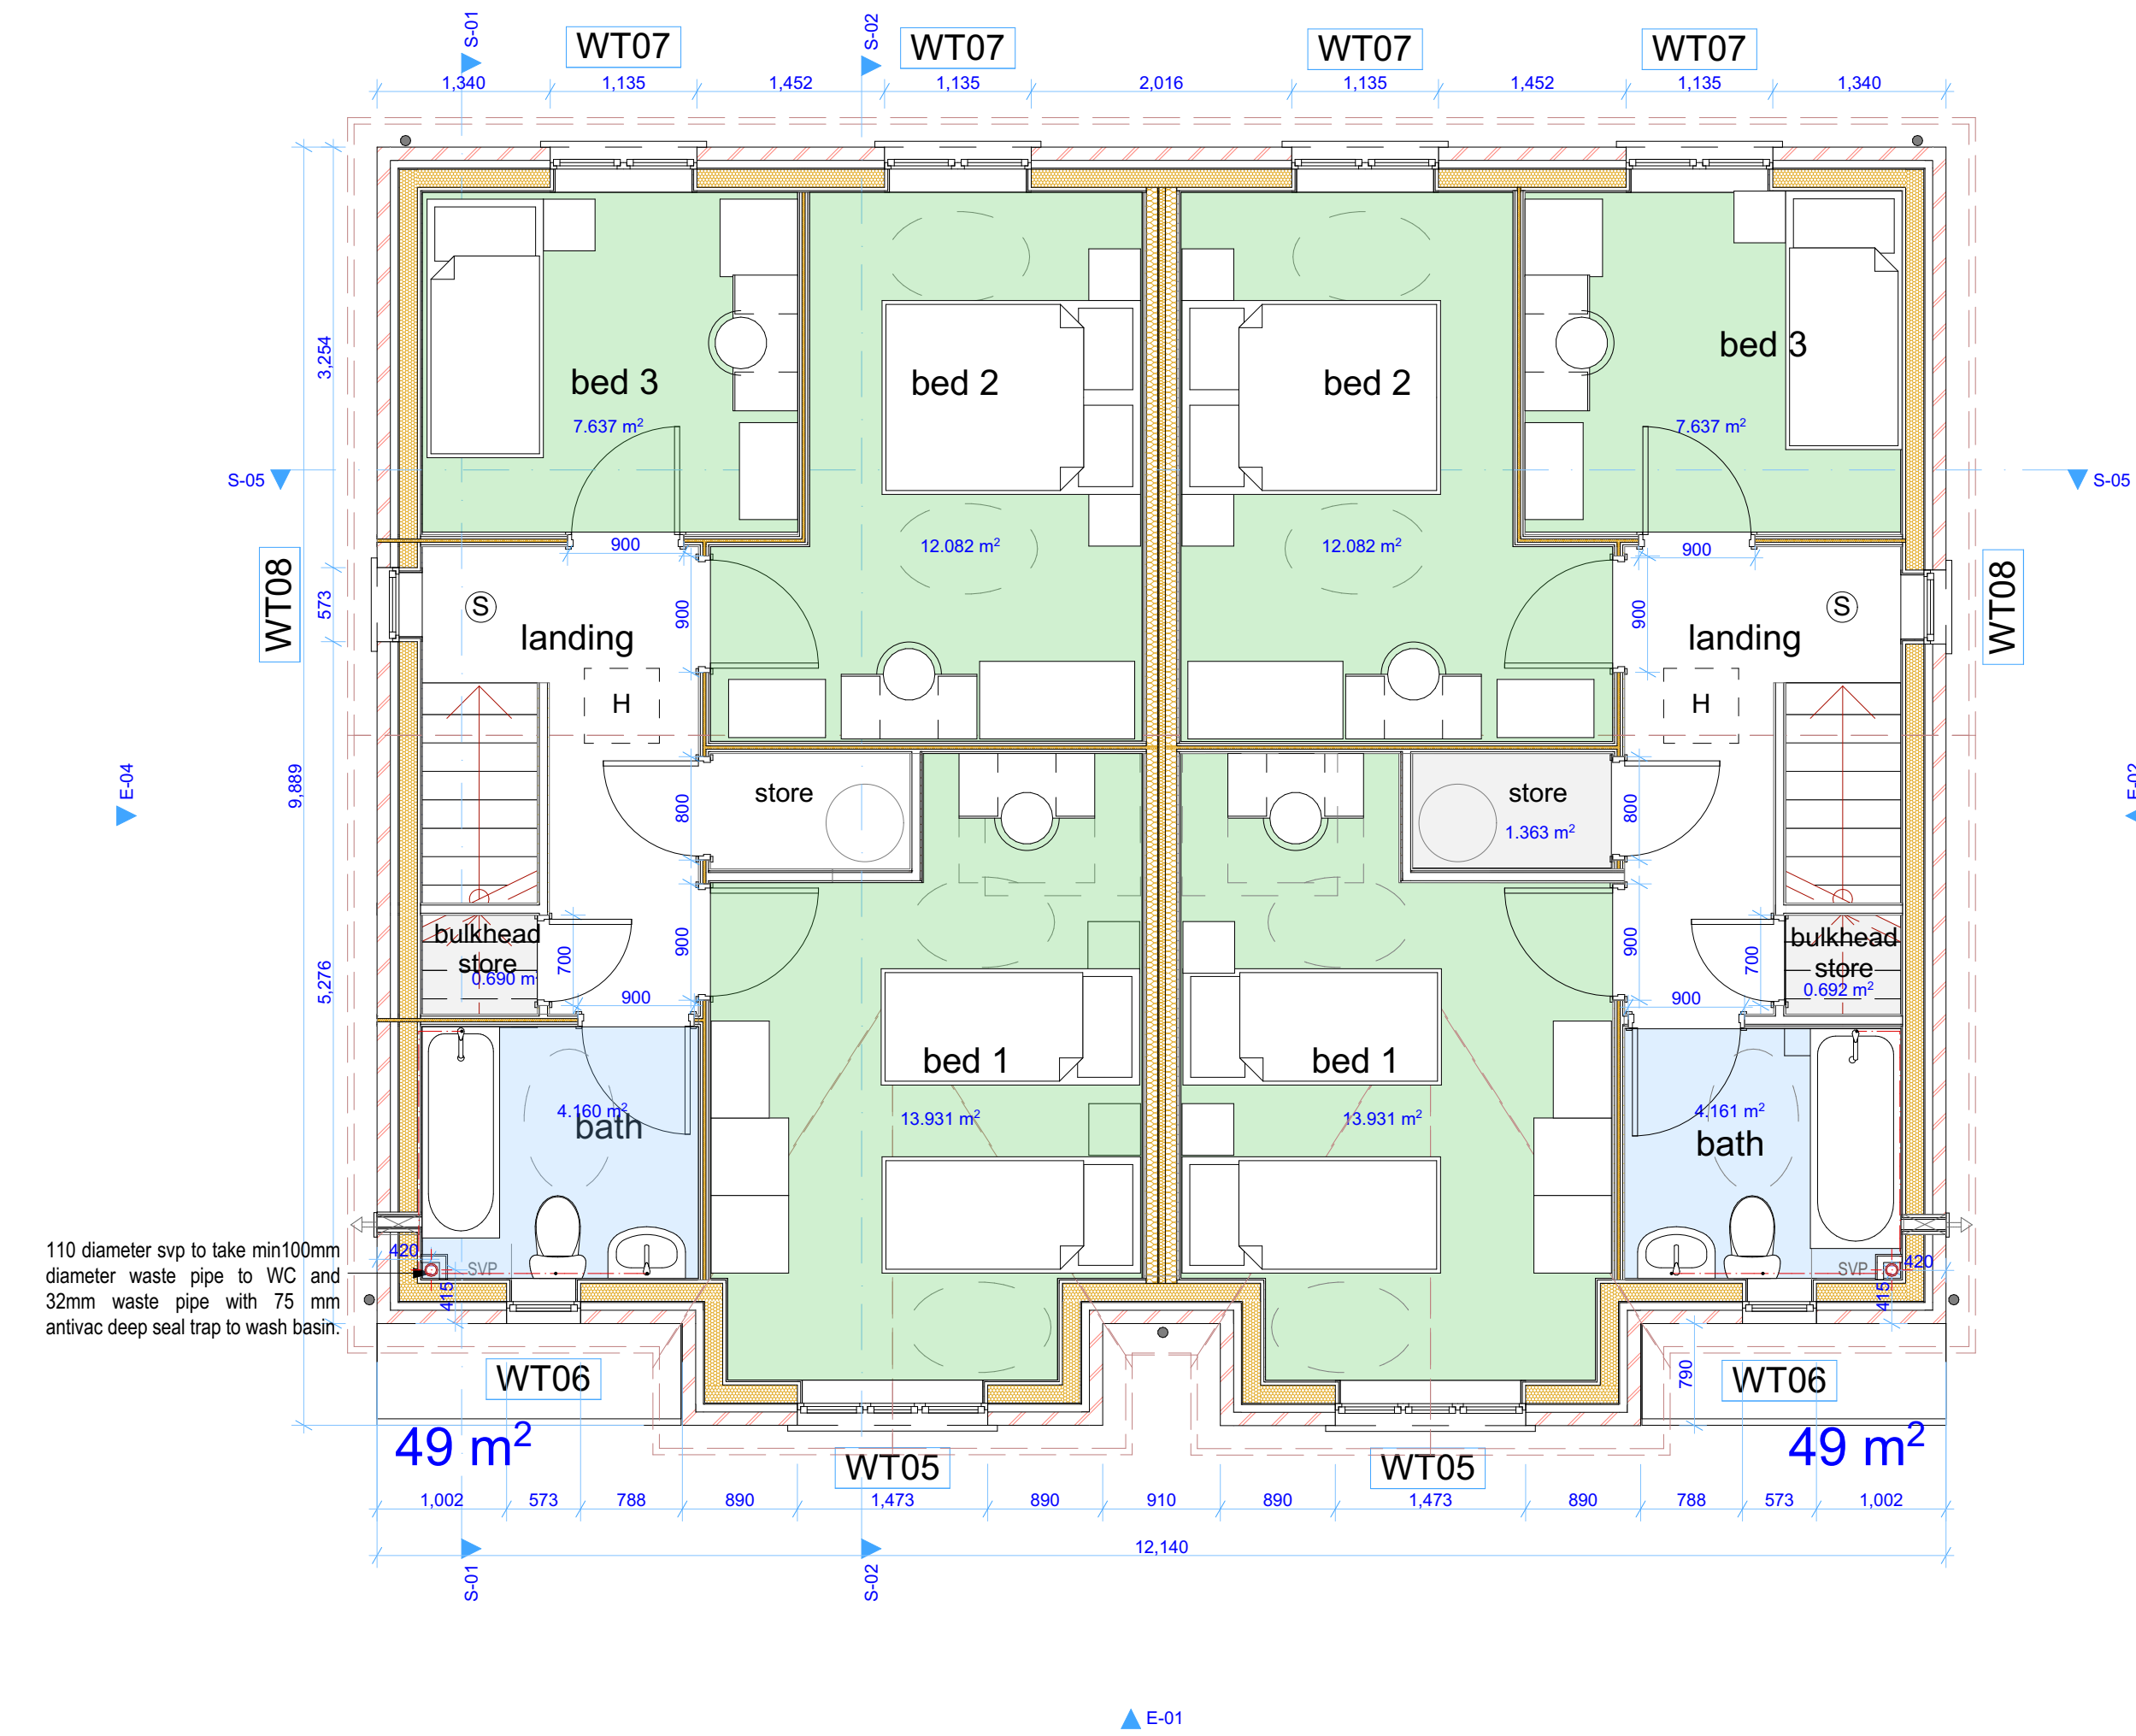

2 01-First Floor 1:50

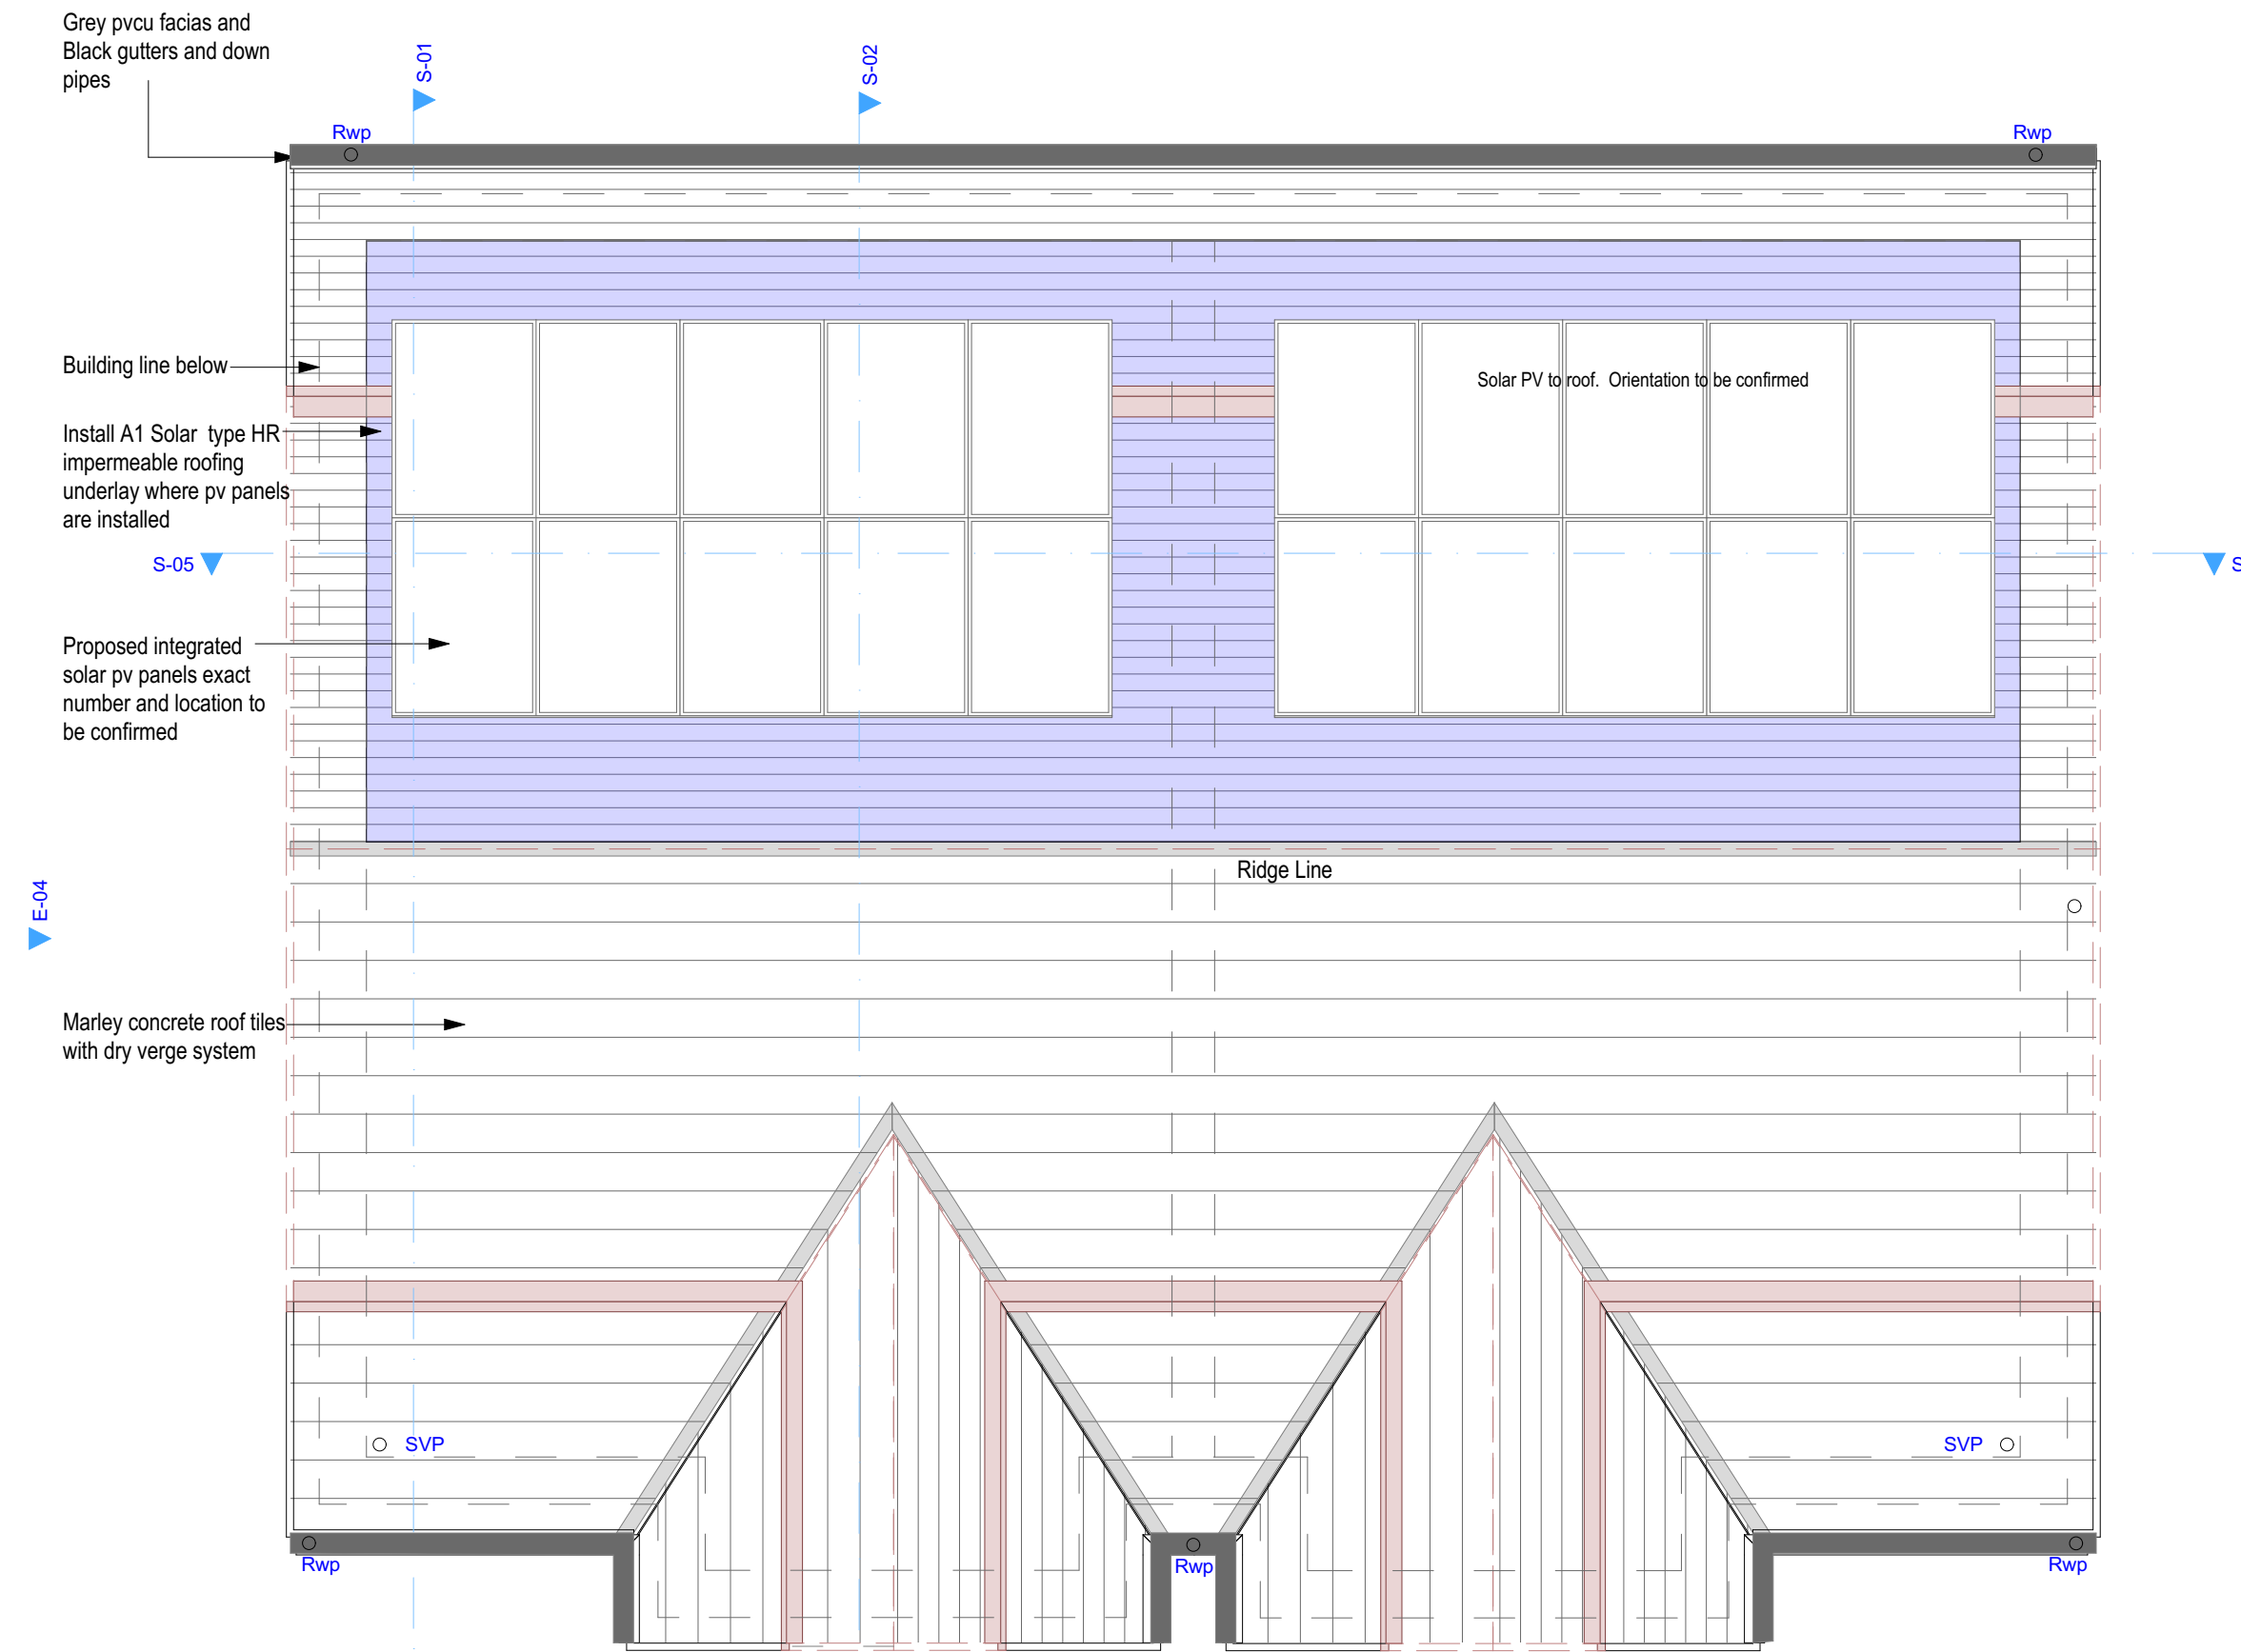

3 RF-Roof 1:50

G 09.02.24 Party wall and bathroom amended
F 23.01.24 Internal wall widths revised
E 14.01.24 Window size on first floor amended
D 04.01.24 Amended ar per southworths comments
C 15.12.23 Incoming water main indicated
B 04.12.23 Amended ar per southworths comments
Rev. A 28.11.23 Section and details amended to suit warm floor

Client
WCHG
Project
Oakwood Lodge

Title
House Type One - 3b5p / 97 sqm
Plans
Scale
1:50@A1
Date
09.05.23
Stage
Drawn
AG
Job No
5415
Drawing No
C10
Rev
G



Arcus Consulting LLP
Manchester 0161 905 5222 Liverpool 0151 708 1080
Newcastle 0191 272 5761 London 020 8742 2512
Wakefield 0192 466 9000 www.arcus.uk.com
This document is copyright of Arcus Consulting LLP. Do not scale this drawing.
Only use figured dimensions. All dimensions to be checked on site prior to construction.