



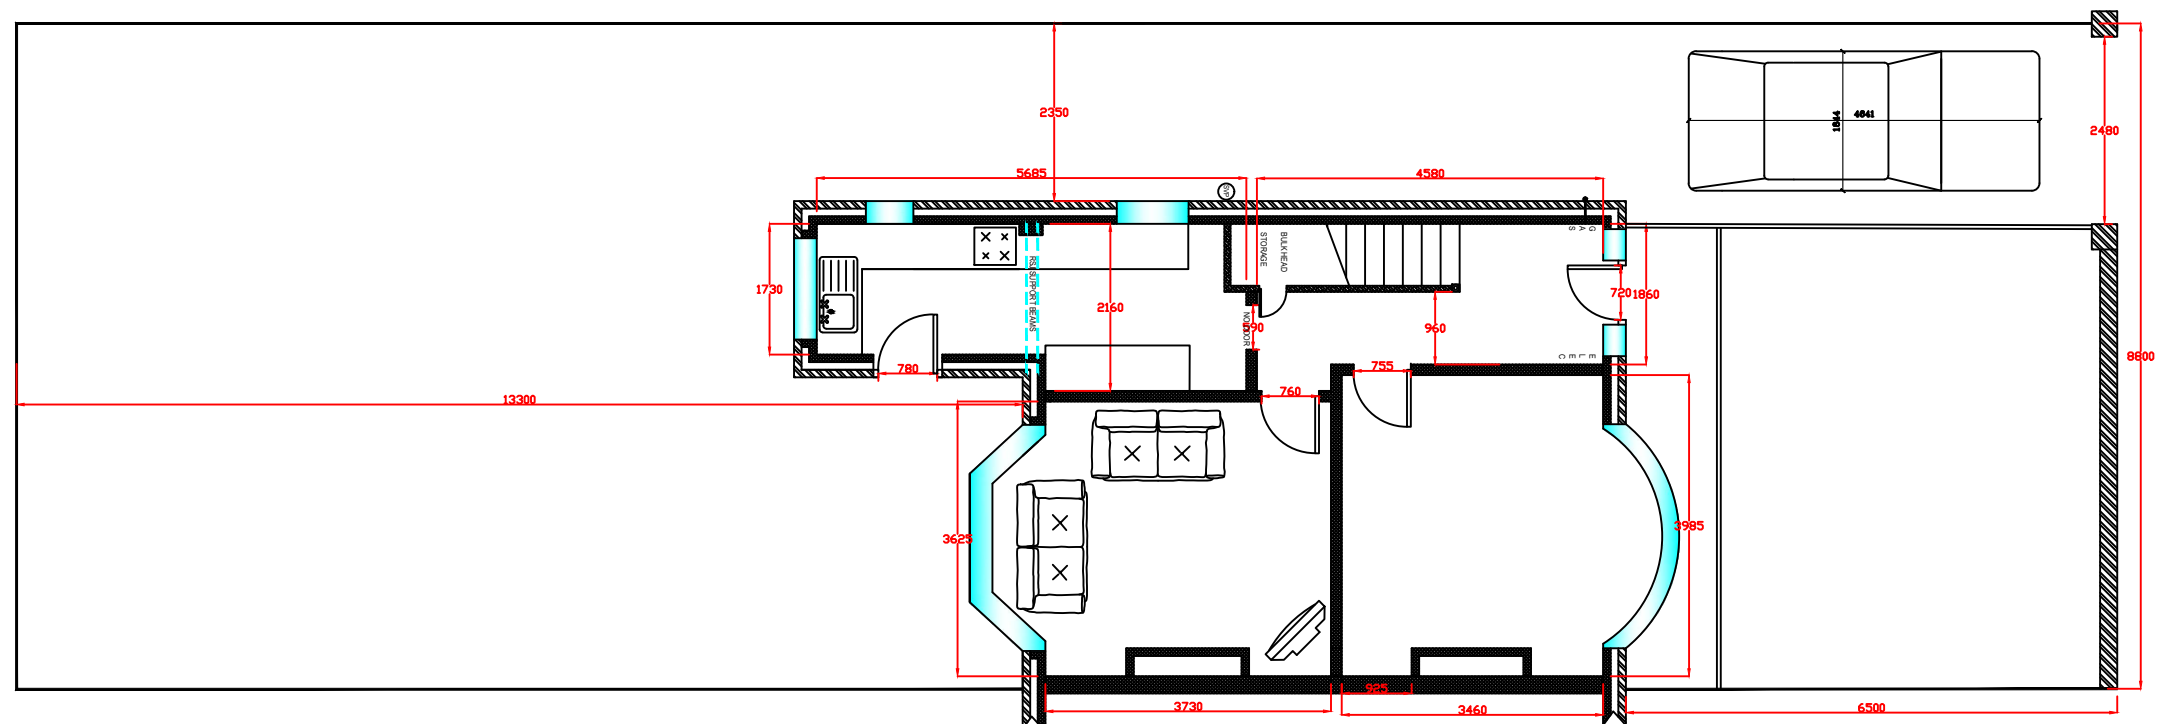

EXISTING GROUND & 1st FLOOR LAYOUT - REF - 001

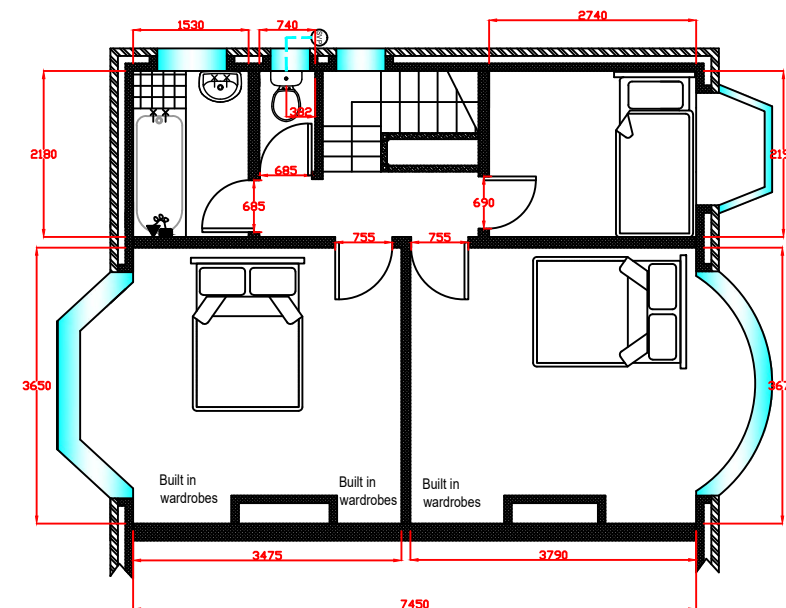

Manchester Equipment and Adaptations Partnership.
Philips Park Road,
Manchester,
M11 3FU.

228 MAULDETH ROQD
MANCHESTER
M19 1AU.

Drawn By:

AW

Date:

09/11/23.

Scale:

1:100

Drawing No:

REF - 001



**Manchester Local
Care Organisation**

Leading local care, improving
lives in Manchester, with you