


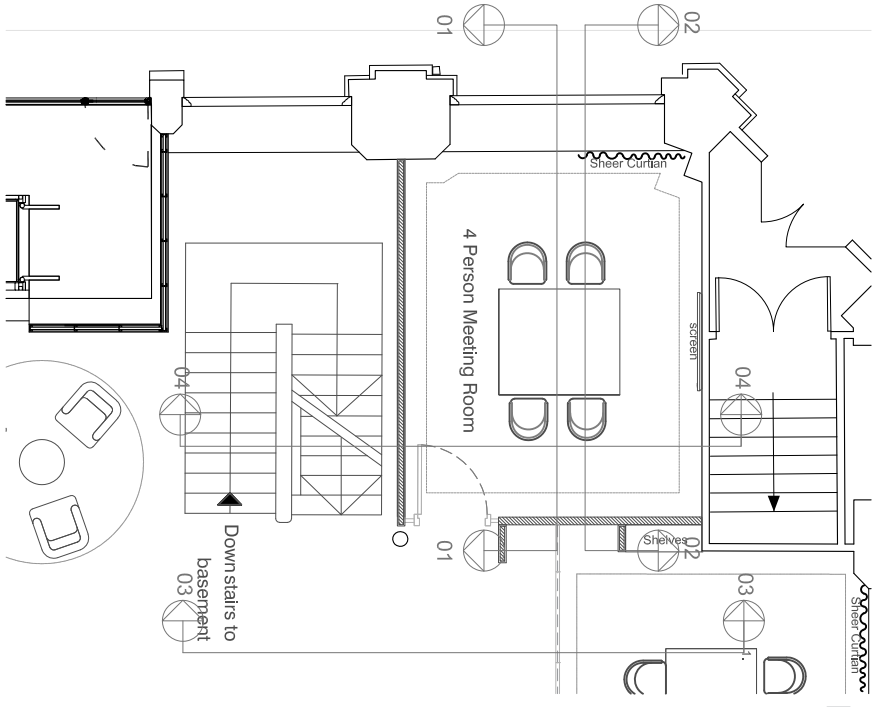


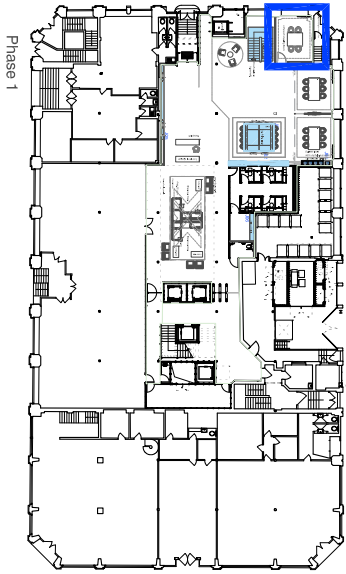

Plan View
scale 1/100

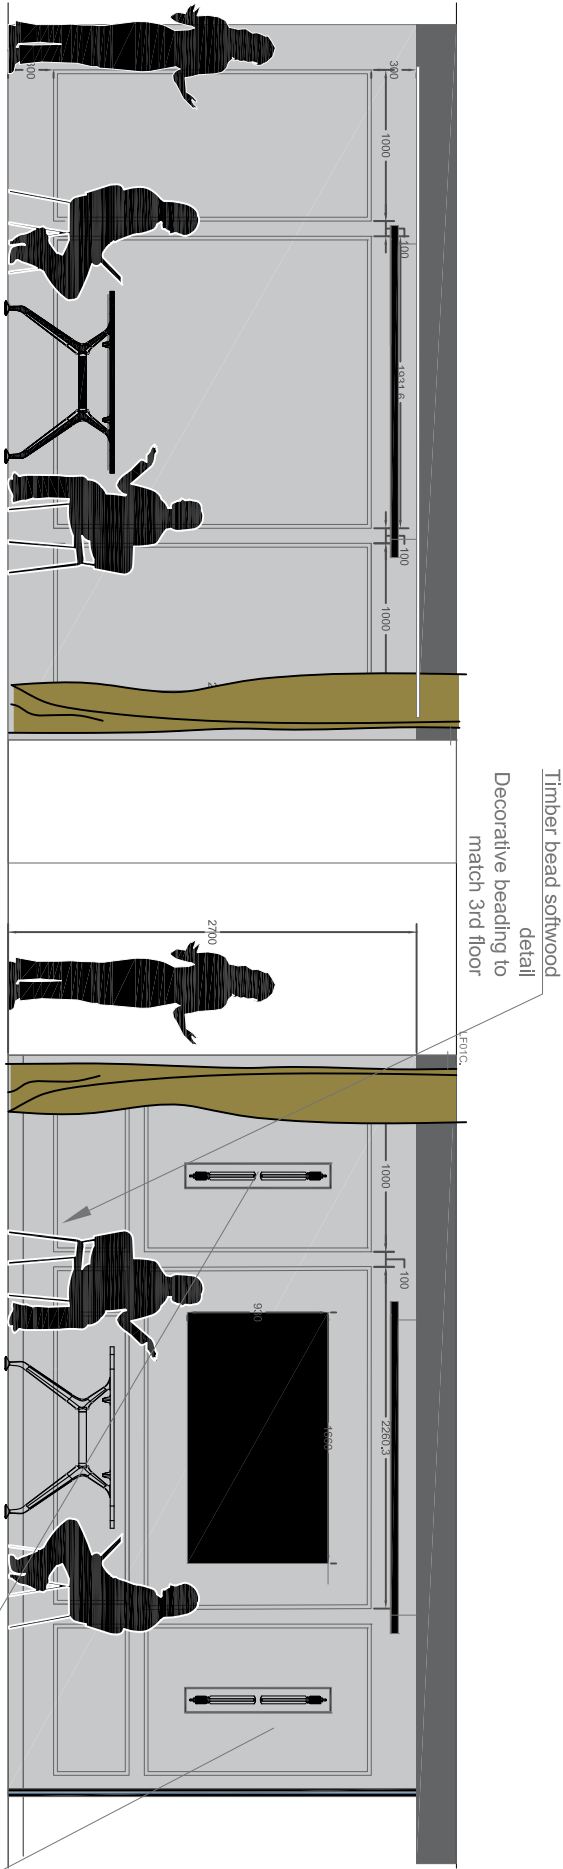

Section 03
6 person Meeting Room
Scale 1/50

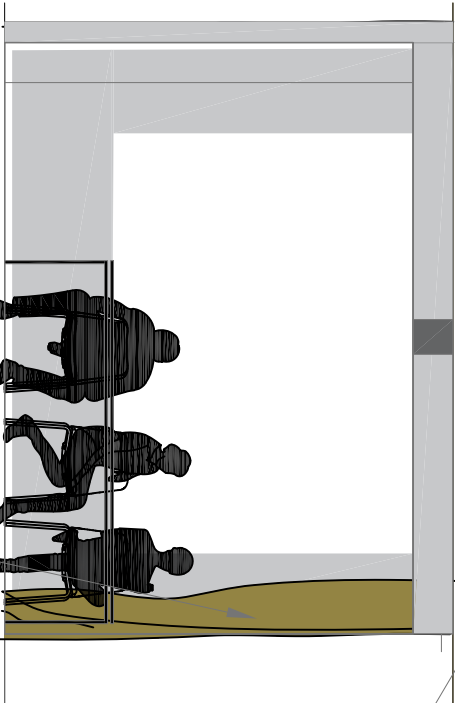

Section 04
6 person Meeting Room
Scale 1/50



Buster and Punch
CAGED WALL / X-LARGE / Black
MARBLE

REV	DESCRIPTION	DATE	BY	CHK
B		07/08/23	RG	
A		28/07/23	RG	
-	Final Issue	28/04/23	RG	

CLIENT NAME

Philip J Davies Holdings plc

PROJECT NAME

Sevendale House

DWG TITLE

Ground Floor - 6 person Meeting Room

DWG NO: 12_003

SCALE 1 : 200 @A3

DWG STATUS: TENDER