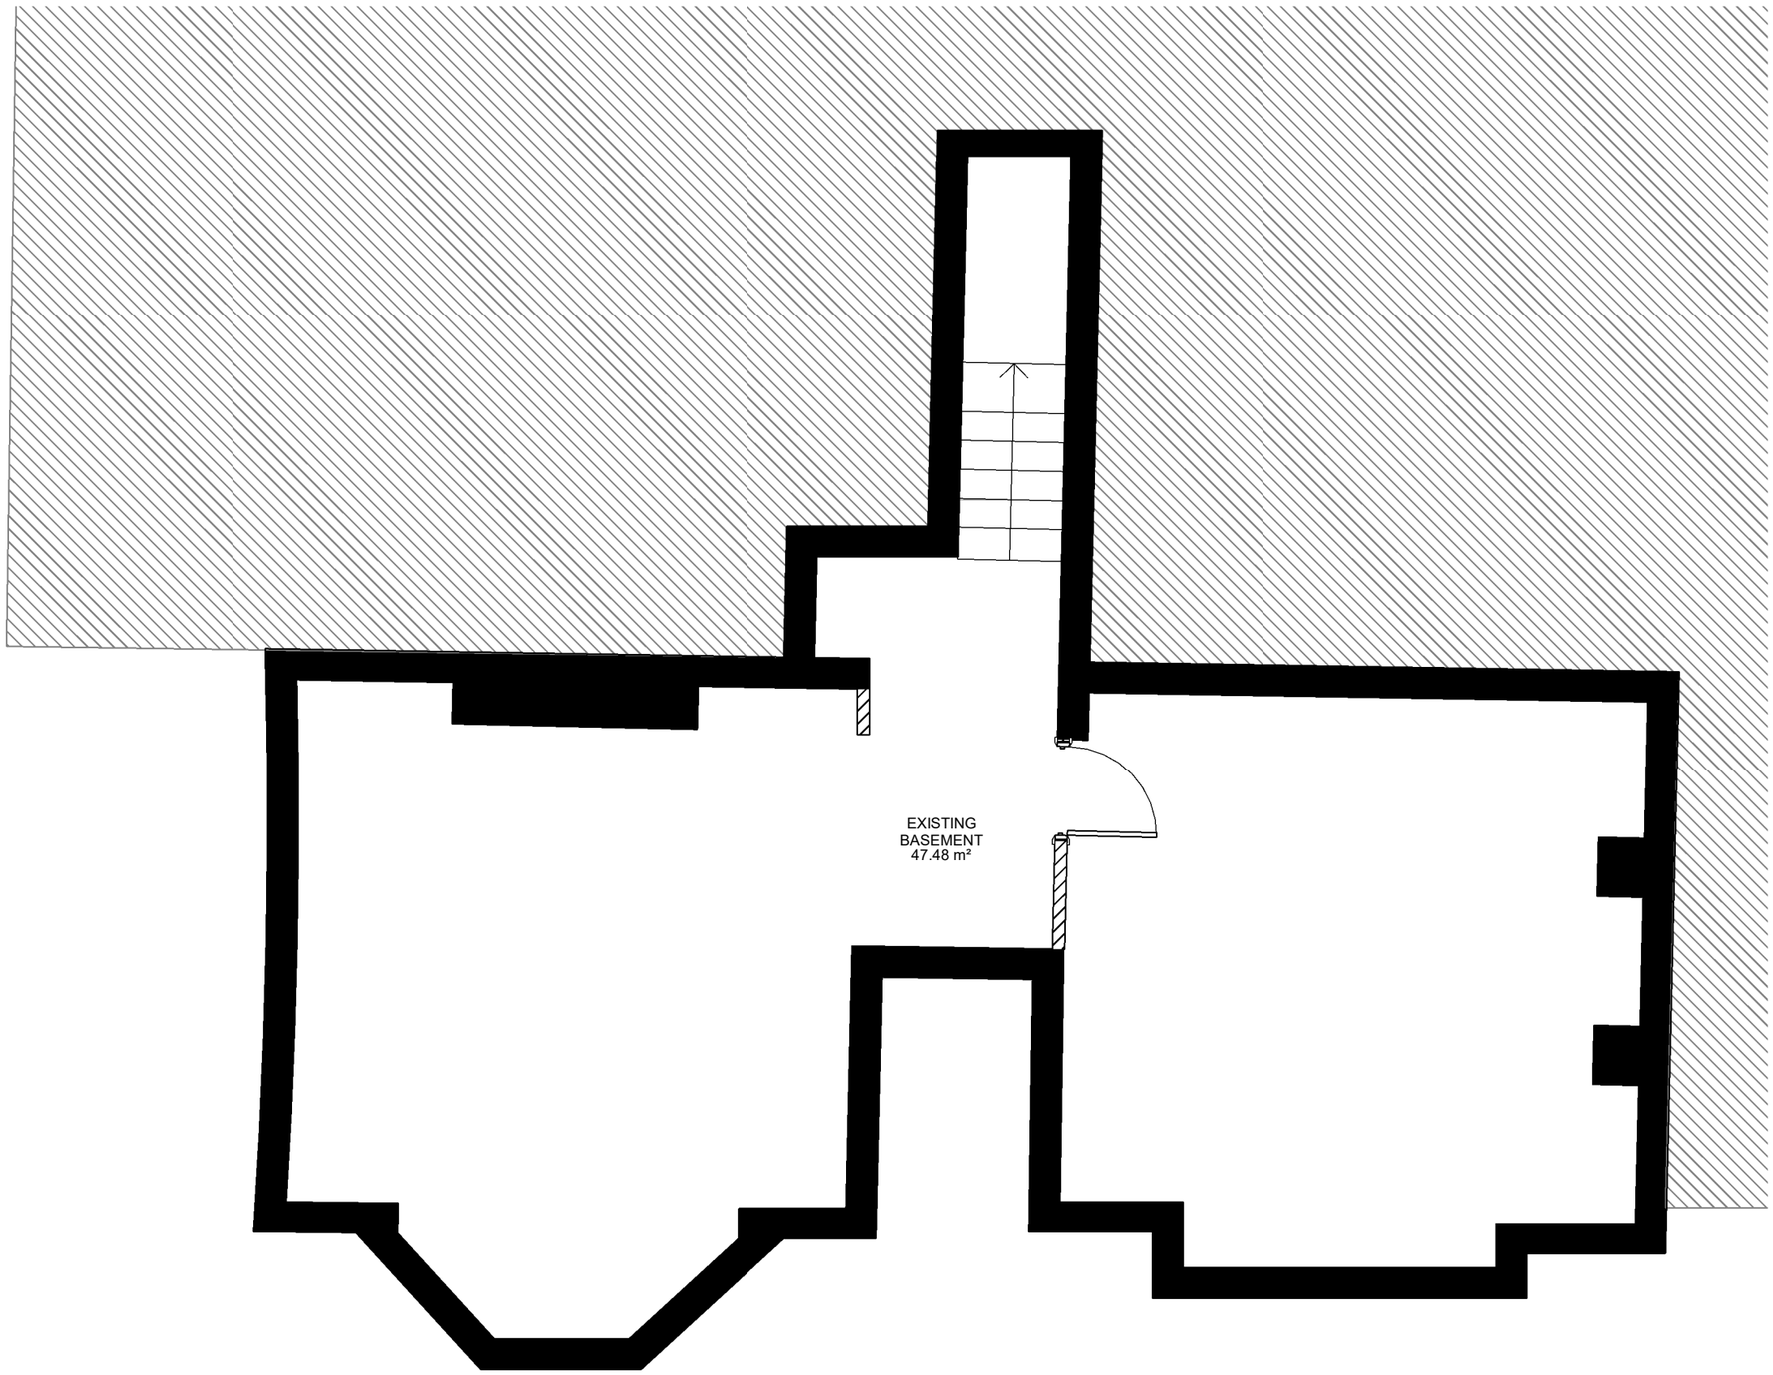

N

WALL GRAPHIC TYPES

- Existing Structural Walls
- Existing Internal Walls
- Proposed Walls

Rev	Description	Revision Date	Issued by	Issued to
C01	Tender Issue	27/10/2023	KK, LM	WM

Jacobs
5 First Street, Manchester. M15 4GU
Tel:+44 (0)161 235 6000 Fax:+44(0)161 235 6001
www.jacobs.com

Client

MANCHESTER CITY COUNCIL

Project

LAHF - 1 Gransmoor Avenue

Drawing title

Existing Basement

Drawing Status	Tender Issue	Suitability S4
Scale	1 : 50 @ A3	DO NOT SCALE
Jacobs No.	B2466600	Rev C01
Client No.		

Drawing Number

B2466600-JAC-01G-B1-DR-ID-1001

© Copyright 2020 Jacobs U.K. Limited. The concepts and information contained in this document are the property of Jacobs. Use or copying of this document in whole or in part without the written permission of Jacobs constitutes an infringement of copyright. Limitation: This drawing has been prepared on behalf of, and for the exclusive use of Jacobs' Client, and is subject to, and issued in accordance with, the provisions of the contract between Jacobs and the Client. Jacobs accepts no liability or responsibility whatsoever for, or in respect of, any use of, or reliance upon, this drawing by any third party.

27/10/2023 11:36:14

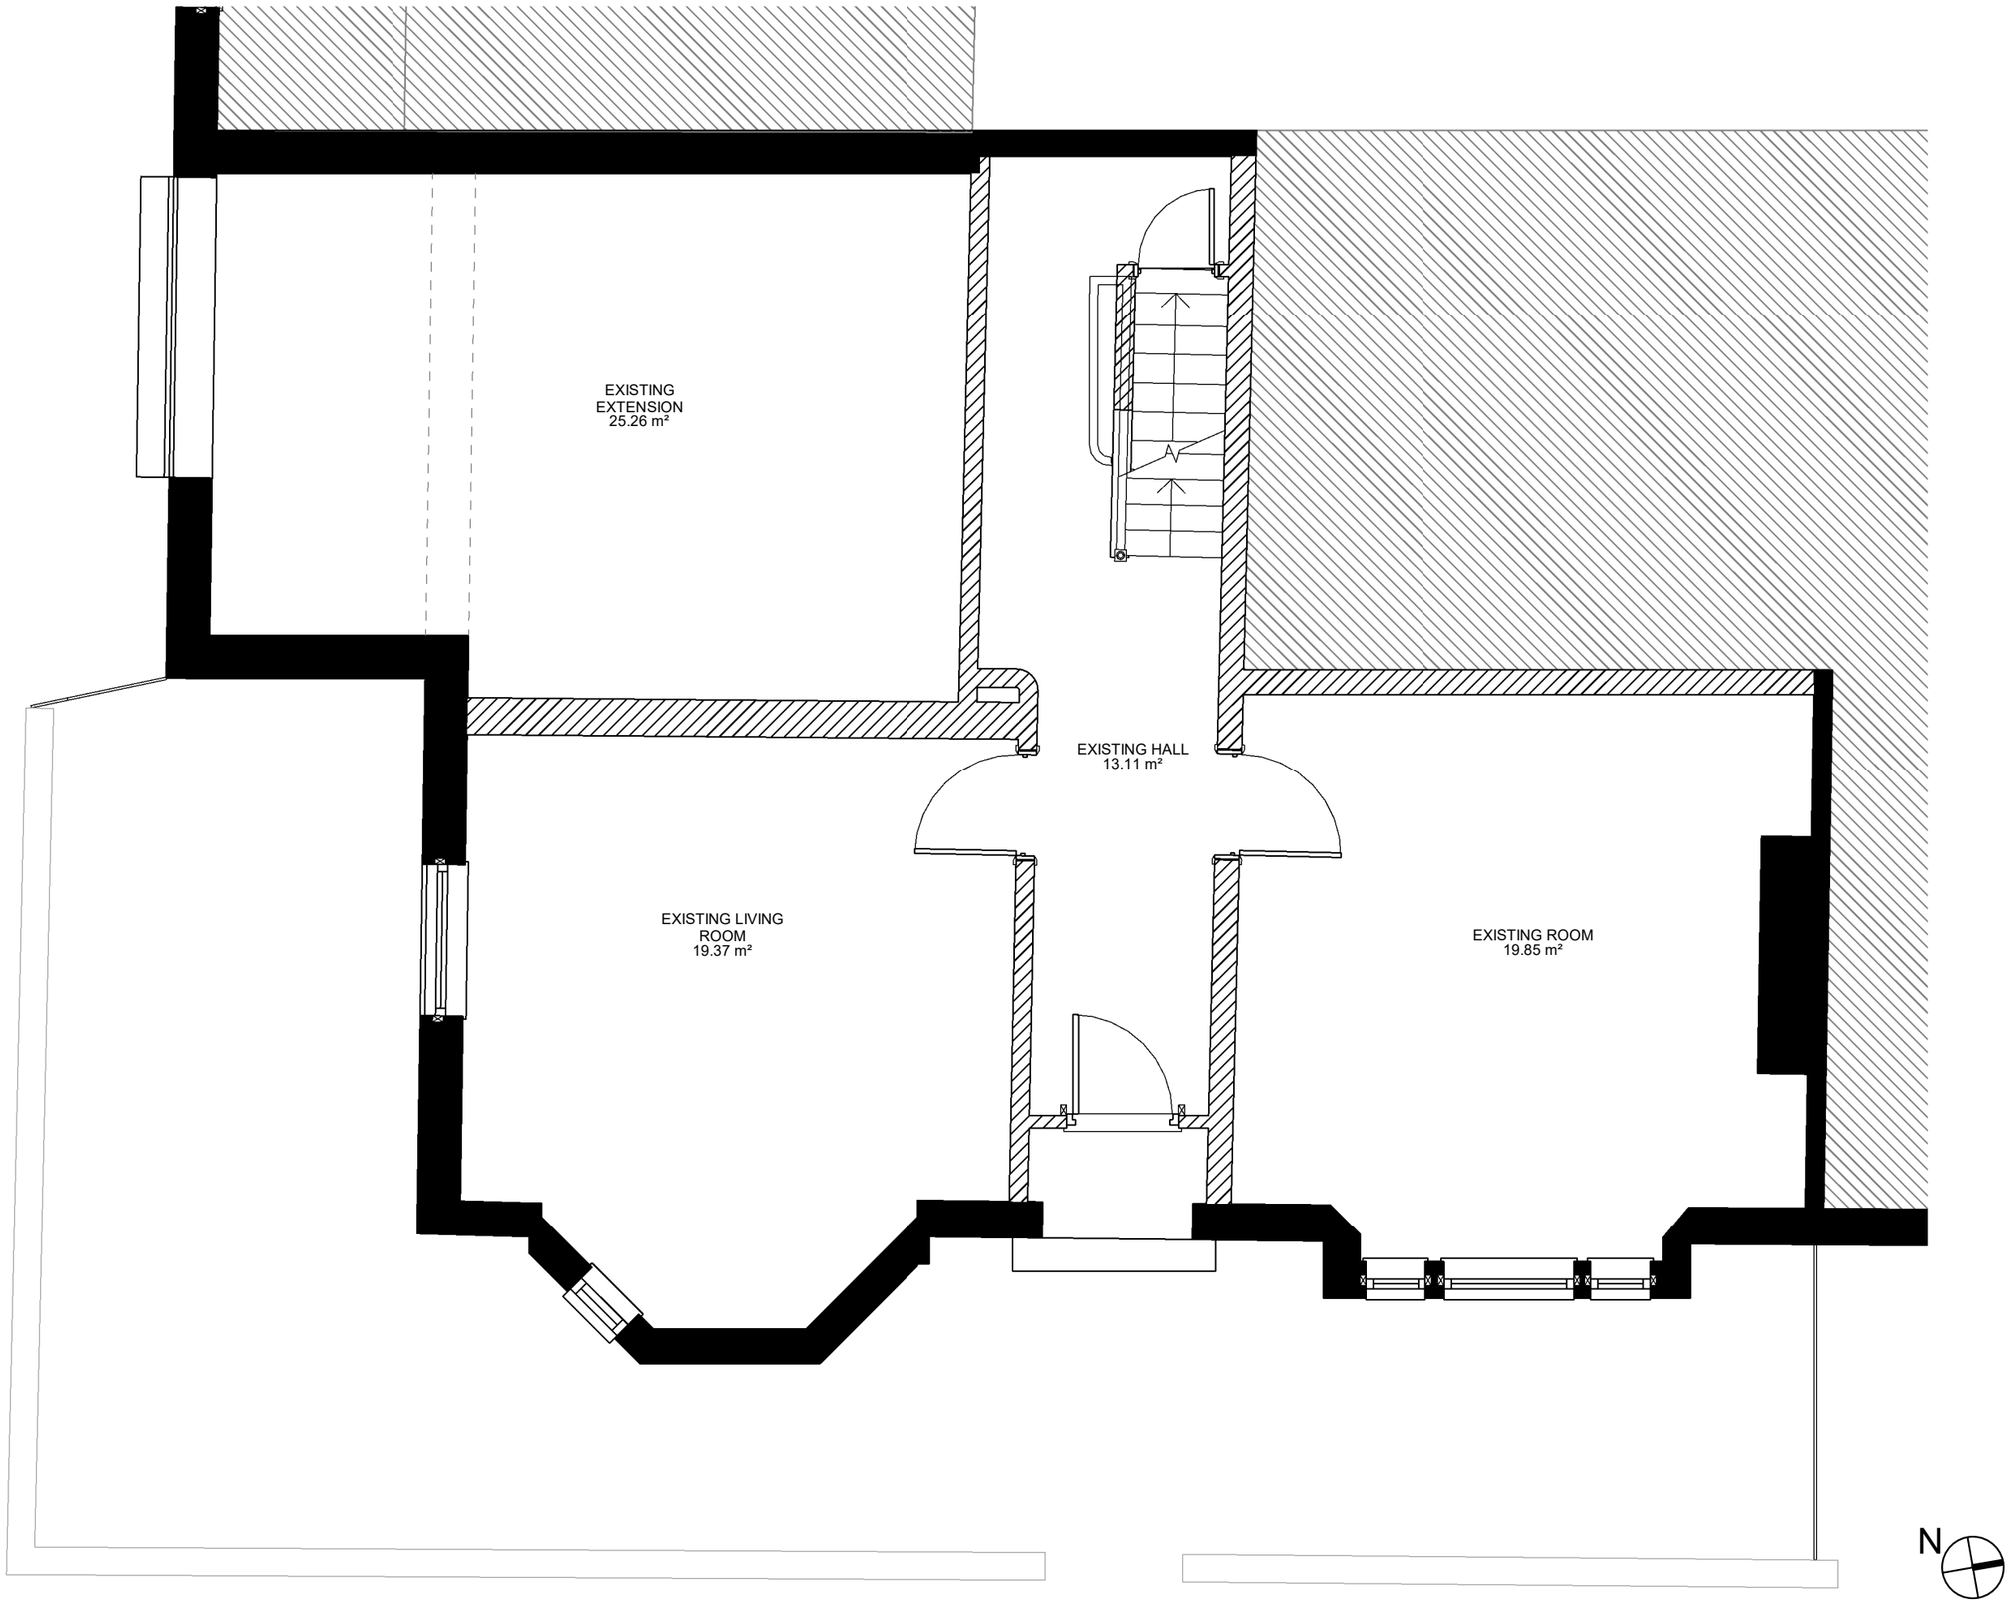

WALL GRAPHIC TYPES

- Existing Structural Walls
- Existing Internal Walls
- Proposed Walls

Rev	Description	Revision Date	Issued by	Issued to
C01	Tender Issue	27/10/2023	KK, LM	WM

Jacobs
5 First Street, Manchester, M15 4GU
Tel:+44 (0)161 235 6000 Fax:+44(0)161 235 6001
www.jacobs.com

Client

MANCHESTER CITY COUNCIL

Project

LAHF - 1 Gransmoor Avenue

Drawing title

Existing Ground Floor

Drawing Status	Tender Issue	Suitability S4
Scale	1 : 50 @ A3	DO NOT SCALE
Jacobs No.	B2466600	Rev C01
Client No.		

Drawing Number

B2466600-JAC-01G-00-DR-ID-1002

© Copyright 2020 Jacobs U.K. Limited. The concepts and information contained in this document are the property of Jacobs. Use or copying of this document in whole or in part without the written permission of Jacobs constitutes an infringement of copyright. Limitation: This drawing has been prepared on behalf of, and for the exclusive use of Jacobs' Client, and is subject to, and issued in accordance with, the provisions of the contract between Jacobs and the Client. Jacobs accepts no liability or responsibility whatsoever for, or in respect of, any use of, or reliance upon, this drawing by any third party.

27/10/2023 11:36:17

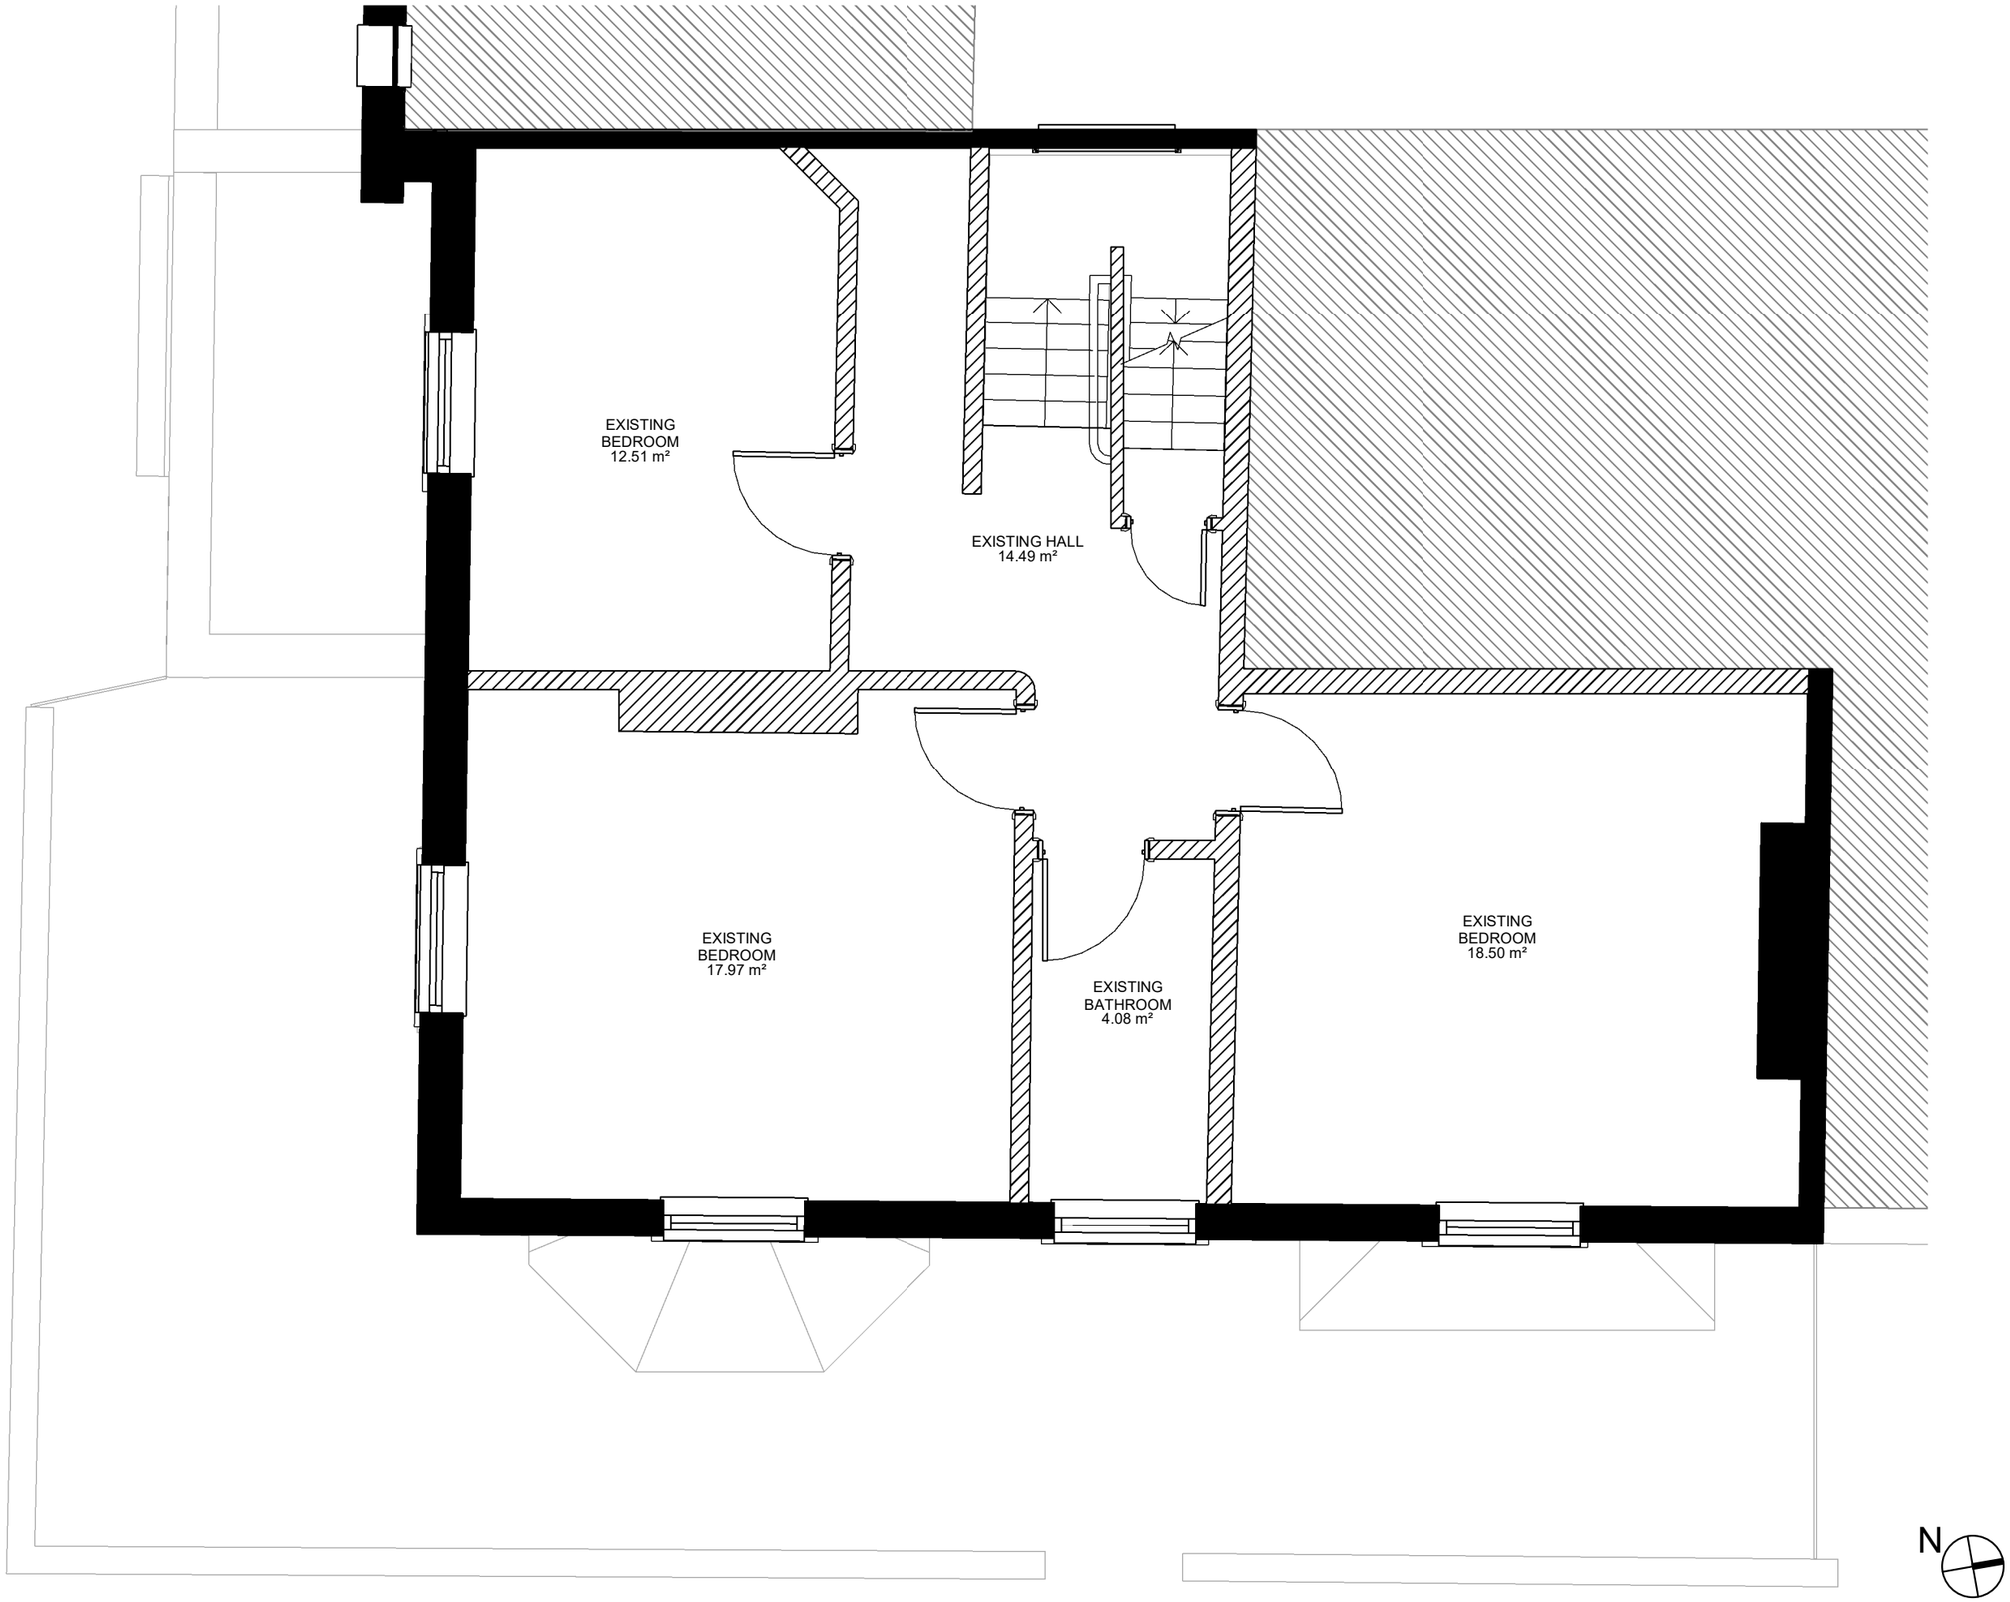

WALL GRAPHIC TYPES

- Existing Structural Walls
- Existing Internal Walls
- Proposed Walls

Rev	Description	Revision Date	Issued by	Issued to
C01	Tender Issue	27/10/2023	KK, LM	WM

Jacobs
5 First Street, Manchester, M15 4GU
Tel:+44 (0)161 235 6000 Fax:+44(0)161 235 6001
www.jacobs.com

Client

MANCHESTER CITY COUNCIL

Project

LAHF - 1 Gransmoor Avenue

Drawing title

Existing First Floor

Drawing Status: Tender Issue

Suitability: S4

Scale: 1 : 50 @ A3 — DO NOT SCALE

Jacobs No.: B2466600

Client No.:

Rev: C01

Drawing Number

B2466600-JAC-01G-01-DR-ID-1003

© Copyright 2020 Jacobs U.K. Limited. The concepts and information contained in this document are the property of Jacobs. Use or copying of this document in whole or in part without the written permission of Jacobs constitutes an infringement of copyright. Limitation: This drawing has been prepared on behalf of, and for the exclusive use of Jacobs' Client, and is subject to, and issued in accordance with, the provisions of the contract between Jacobs and the Client. Jacobs accepts no liability or responsibility whatsoever for, or in respect of, any use of, or reliance upon, this drawing by any third party.

27/10/2023 11:36:21

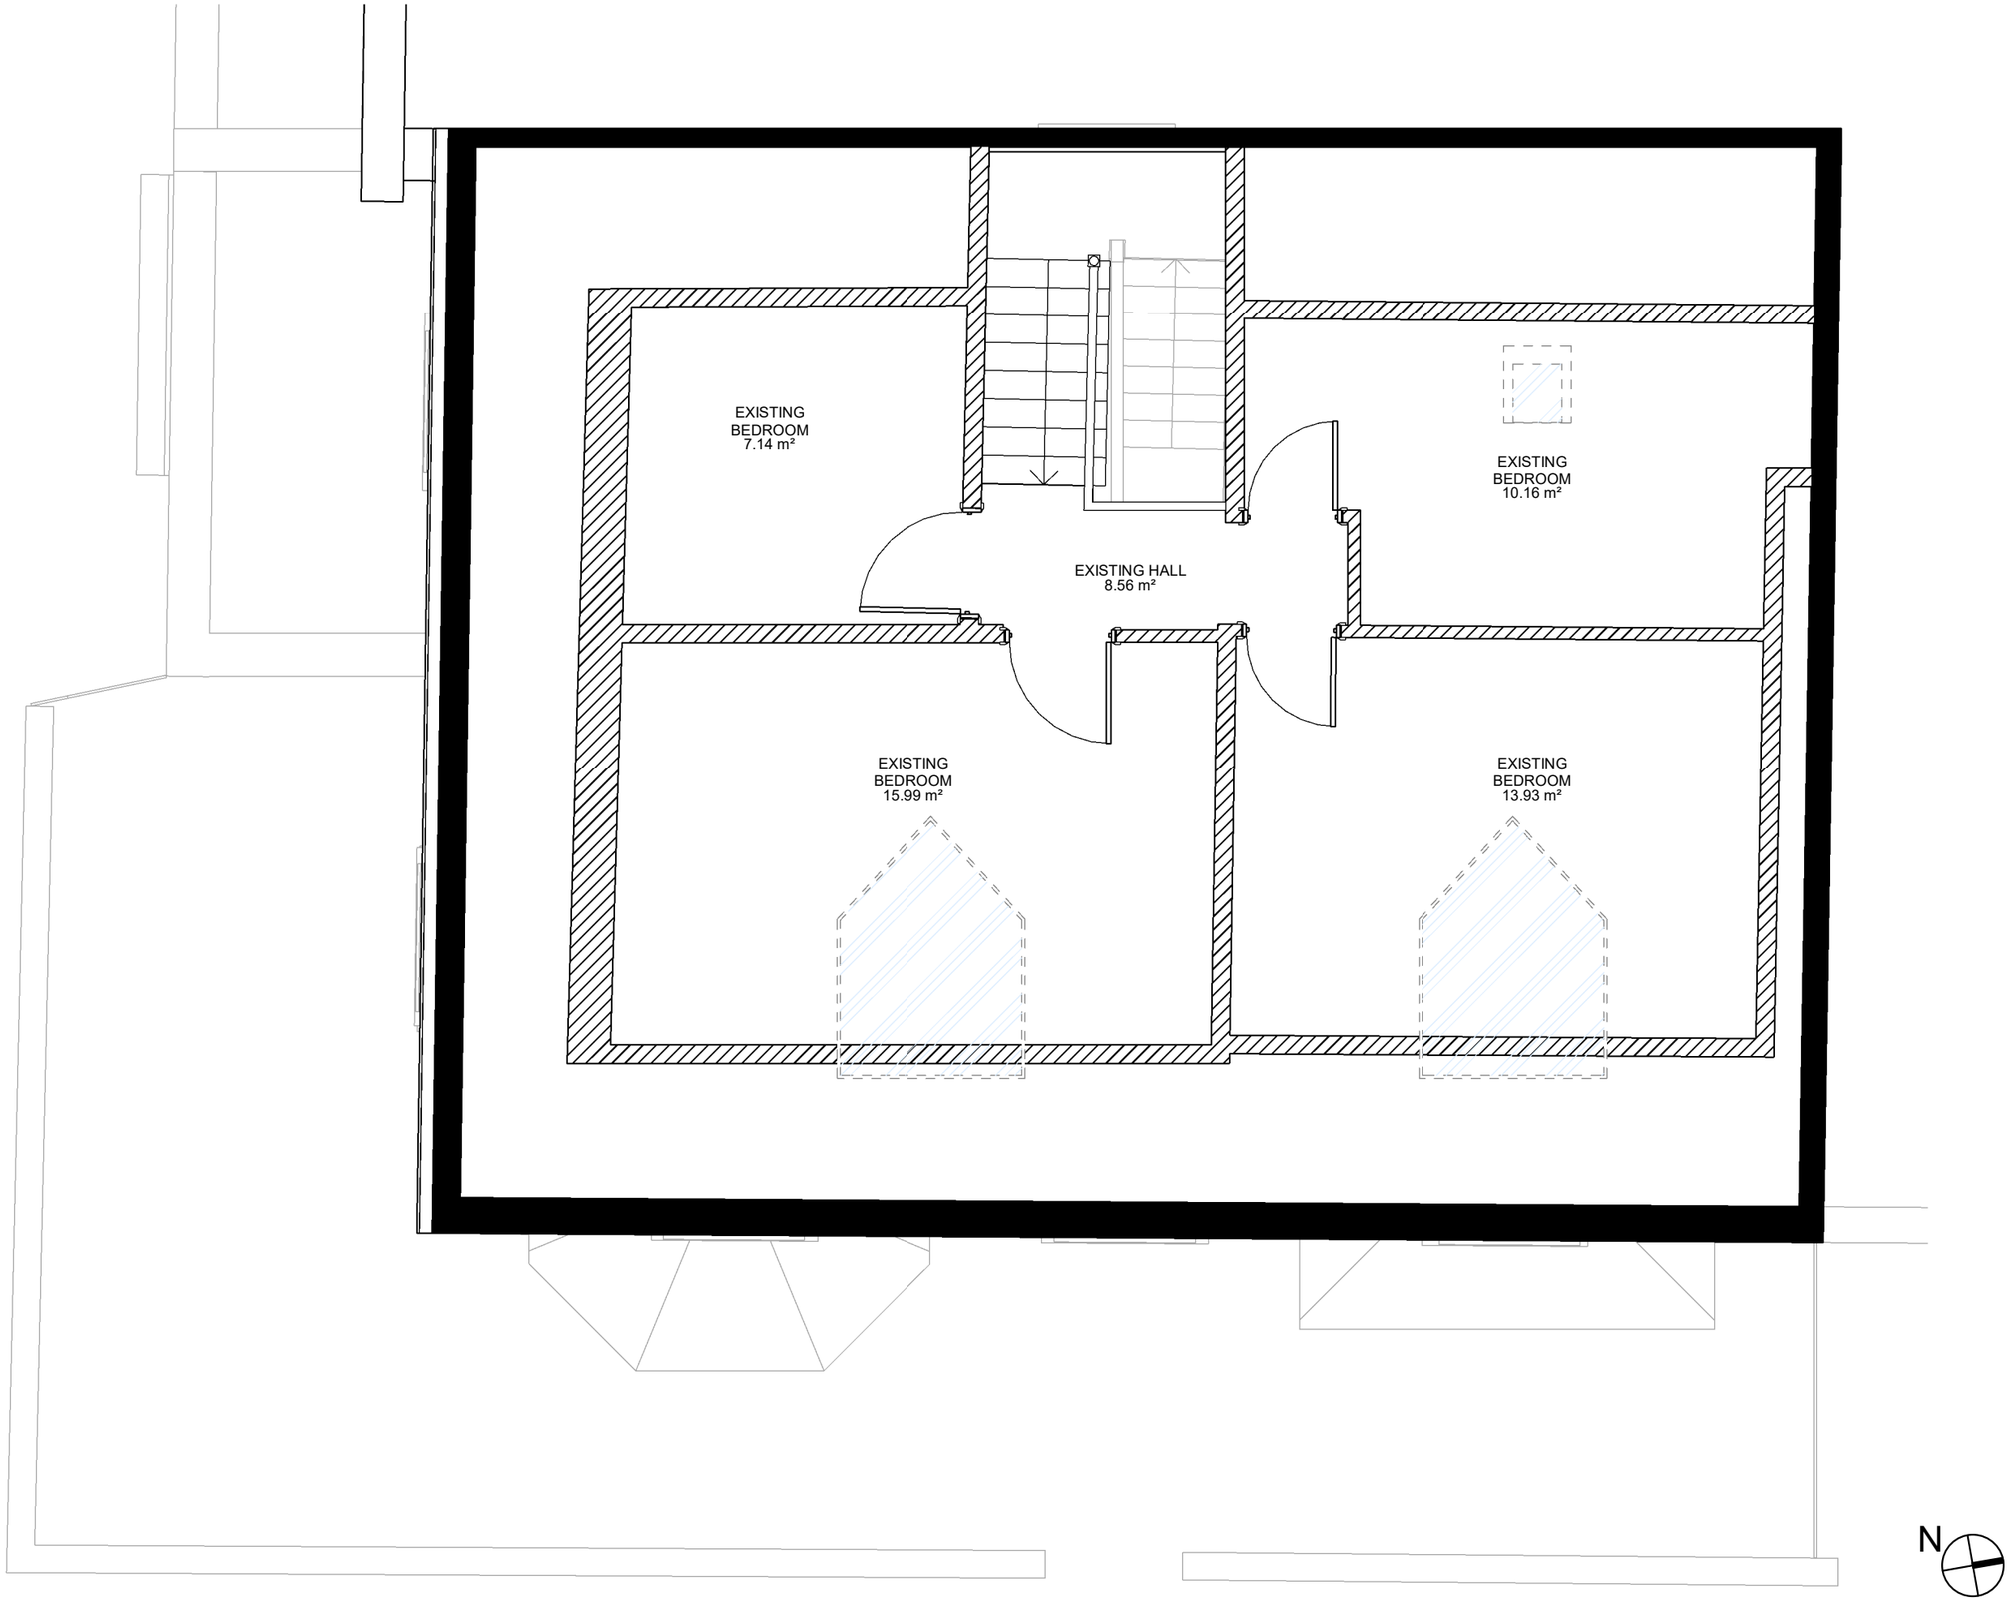

WALL GRAPHIC TYPES

- Existing Structural Walls
- Existing Internal Walls
- Proposed Walls

Rev	Description	Revision Date	Issued by	Issued to
C01	Tender Issue	27/10/2023	KK, LM	WM

Jacobs
5 First Street, Manchester, M15 4GU
Tel:+44 (0)161 235 6000 Fax:+44(0)161 235 6001
www.jacobs.com

Client

MANCHESTER CITY COUNCIL

Project

LAHF - 1 Gransmoor Avenue

Drawing title

Existing Second Floor

Drawing Status	Tender Issue	Suitability S4
Scale	1 : 50 @ A3	DO NOT SCALE
Jacobs No.	B2466600	Rev C01
Client No.		

Drawing Number

B2466600-JAC-01G-02-DR-ID-1004

© Copyright 2020 Jacobs U.K. Limited. The concepts and information contained in this document are the property of Jacobs. Use or copying of this document in whole or in part without the written permission of Jacobs constitutes an infringement of copyright. Limitation: This drawing has been prepared on behalf of, and for the exclusive use of Jacobs' Client, and is subject to, and issued in accordance with, the provisions of the contract between Jacobs and the Client. Jacobs accepts no liability or responsibility whatsoever for, or in respect of, any use of, or reliance upon, this drawing by any third party.

27/10/2023 11:36:24