


BACK GEORGE STREET

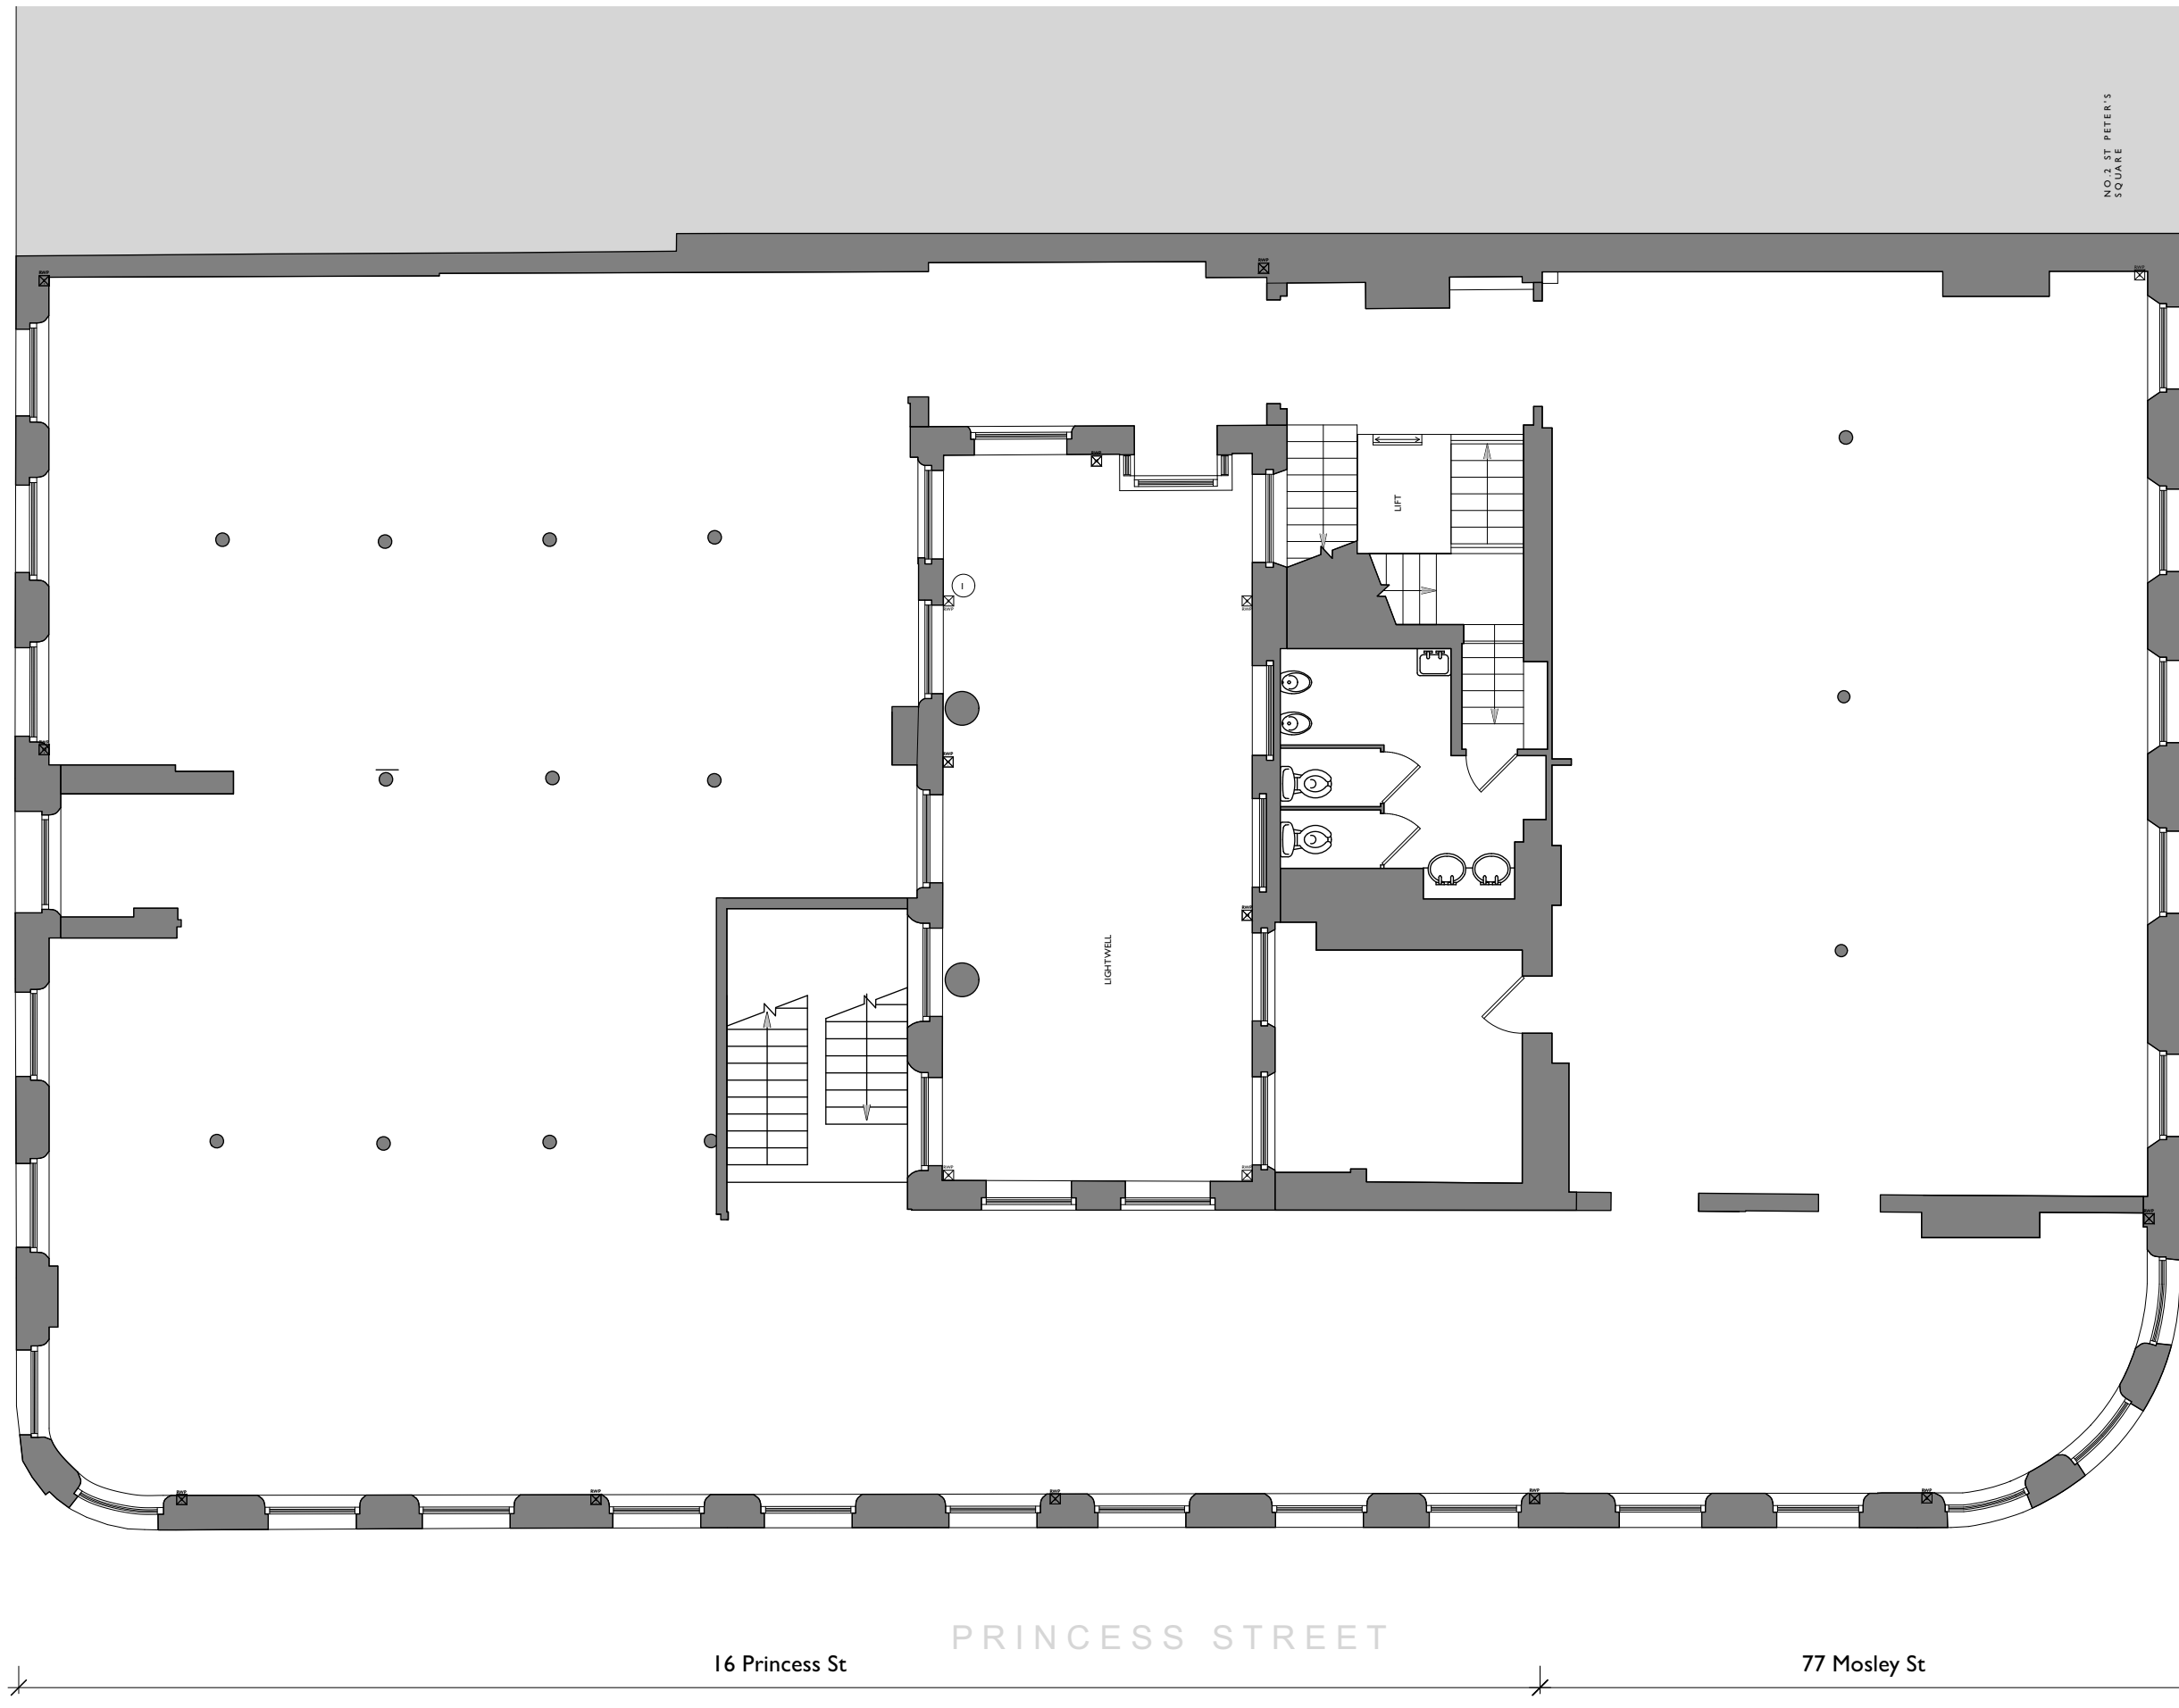

ST PETER'S SQUARE

79 Mosley St

77a Mosley St


77 Mosley St

16 Princess St

PRINCESS STREET

77 Mosley St

COPYRIGHT OF ATELIER MB LTD
DO NOT SCALE FROM THIS DRAWING
DIMENSIONS TO BE CHECKED ON SITE

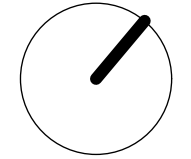

KEY

Indicative - fabric not
on measured survey

Notes

- Replacement cast iron
rainwater pipes.

Rev	Note	DRN	CHK
-----	------	-----	-----

**77-79 Mosley St,
Manchester**

Second Floor Plan

scheme	1995
drwg no.	P(132)
revision	

scale	1:100 @ A3
date first drawn	RG/HW
drawn	

SK sketch E existing P proposed T tender C construction FI final issue

www.ateliermb.co.uk
t 0161 236 0051
e architect@ateliermb.co.uk



Atelier MB
Urban Architects