

ELEVATION A1

ELEVATION A2




ELEVATION A3


ELEVATION A4



ELEVATION C

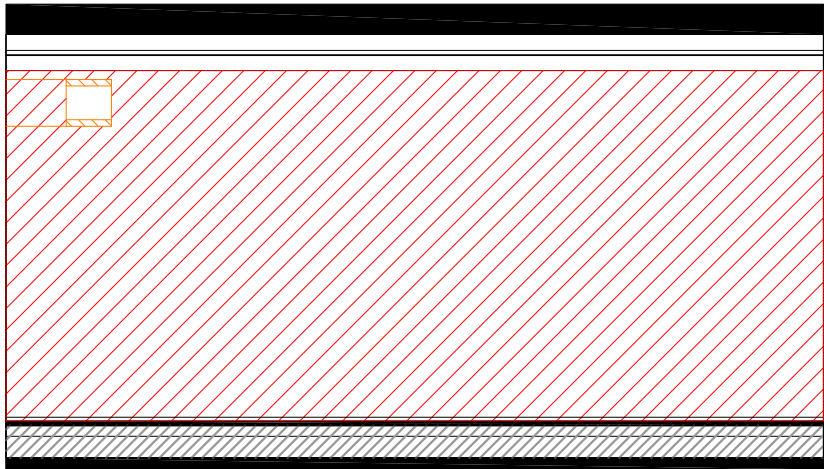

ELEVATION H

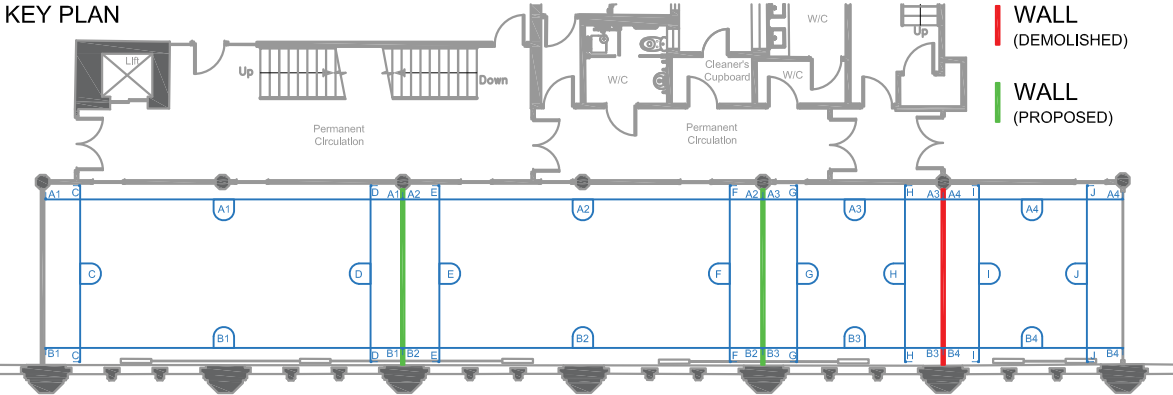

COPYRIGHT RESERVED:
The Contractor shall verify and be responsible for all dimensions. DO NOT scale the drawing - any errors or omissions shall be reported to Seven Architecture without delay. The Copyrights to all designs and drawings are the property of Seven Architecture. Reproduction or use for any purpose other than that authorised by Seven Architecture is forbidden.


GENERAL NOTES:
1. For the purposes of construction the drawing must not be scaled and only written or calculated dimensions
2. Any queries or doubts, drawing error or divergences should be referred to the originator.
3. All dimensions to be checked on site.
4. All architectural drawings are to be read in conjunction with the relevant architectural specifications and outline specification sheets.
5. All the details and setting-out drawings to be read in conjunction with the relevant consultants and subcontractor drawings.

REV:	DESCRIPTION:	DATE:	DRAWN:	CHECK:
P01	FIRST ISSUE	22.12.2023	SM	LM
P02	SECOND ISSUE	24.01.2024	SM	LM

DRAWING SCALE: 1:50 @A3



KEY PLAN (NTS):

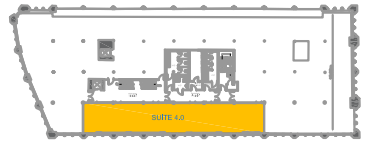

CLIENT:
TBWAIMCR

PROJECT TITLE:
Canada House

PROJECT NO:
20850

DRAWING TITLE:
Demolition Elevations - A C H

DRAWING NO:

PROJECT	ORIGIN	ZONE	LEVEL	TYPE	ROLE	NO.#	REVISION
CNH	SEV	ZZ	04	DR	A	03010	P02

SUITABILITY DESCRIPTION (S5) Suitable for Approval
REVISION DESCRIPTION Planning

seven.
SEVENARCHITECTURE.CO.UK

Studios at:
Unit 1.3 Wauk Mill
51 Bengal St
MANCHESTER
M4 6LN
t: 0161 236 5655
Clarendon House
Victoria Avenue
HARROGATE
HG1 1JD
t: 01423 709 807
Y Neuadd Lwyd
Dolwyddelan
CONWY
LL25 0SJ
t: 01286 875120