Do not scale from this drawing, figured dimensions only should be used. If in doubt ASK.

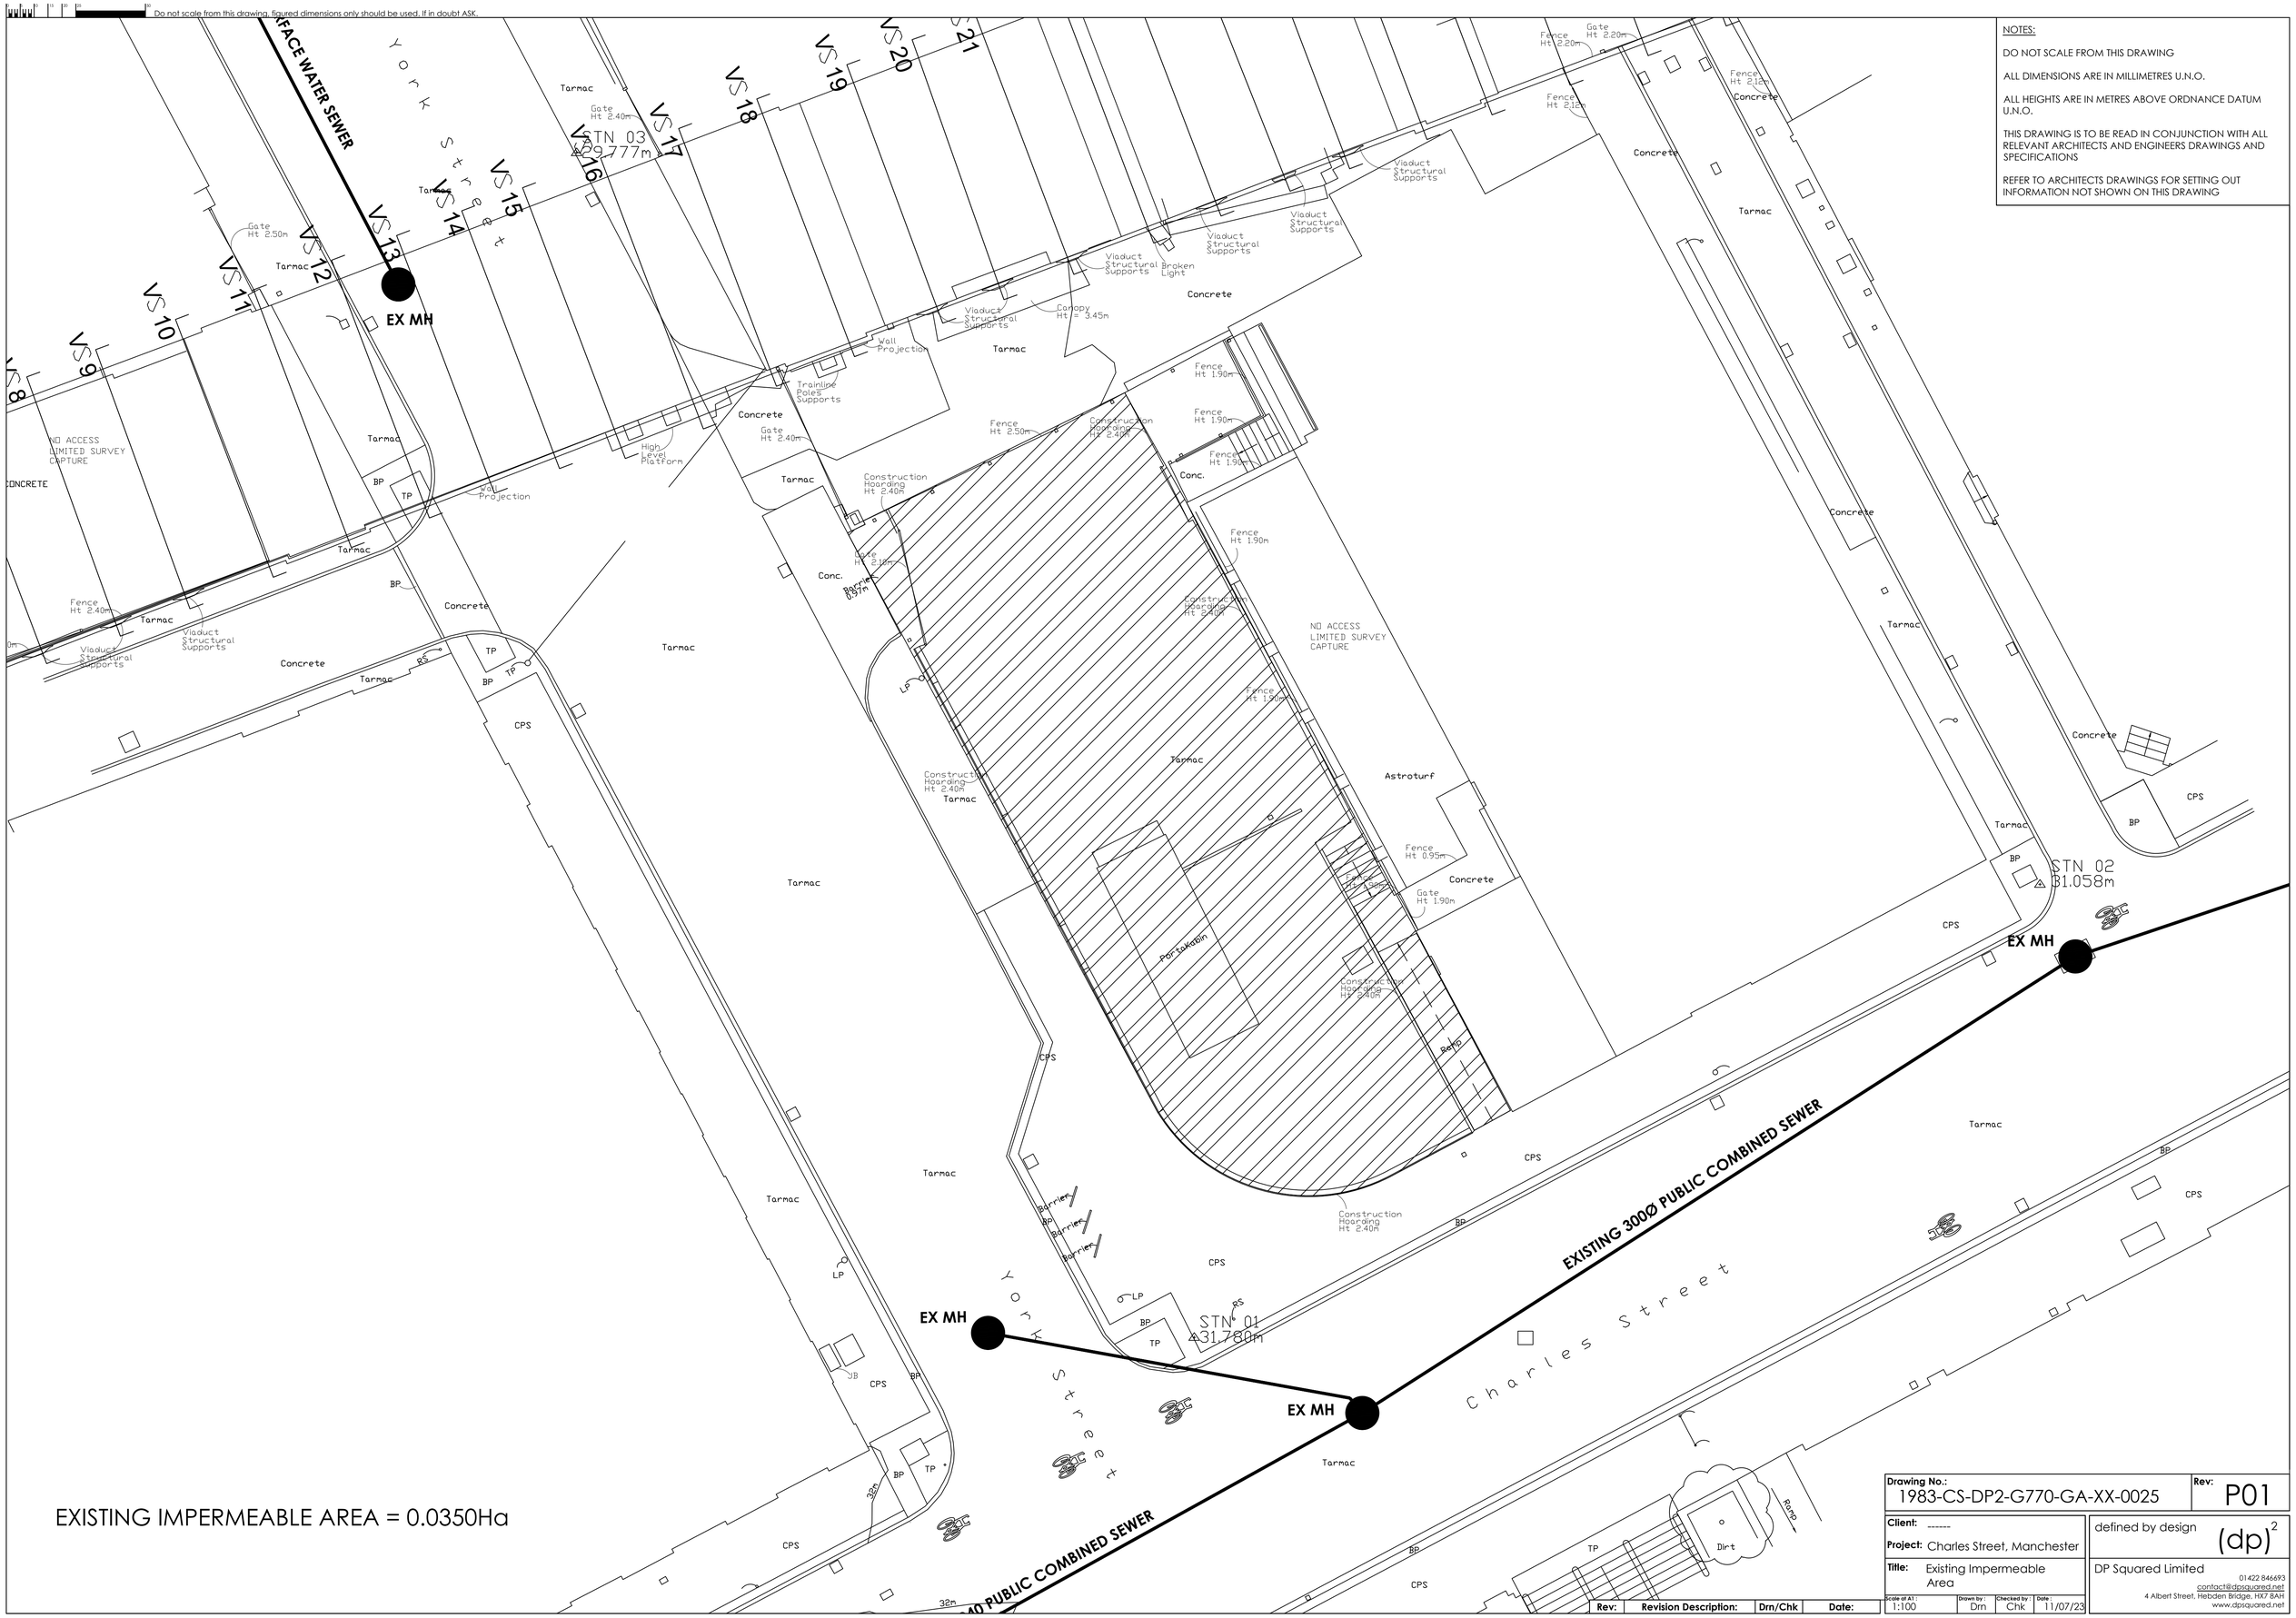

EXISTING IMPERMEABLE AREA = 0.0350Ha

NOTES:

DO NOT SCALE FROM THIS DRAWING

ALL DIMENSIONS ARE IN MILLIMETRES U.N.O.

ALL HEIGHTS ARE IN METRES ABOVE ORDNANCE DATUM U.N.O.

THIS DRAWING IS TO BE READ IN CONJUNCTION WITH ALL RELEVANT ARCHITECTS AND ENGINEERS DRAWINGS AND SPECIFICATIONS

REFER TO ARCHITECTS DRAWINGS FOR SETTING OUT INFORMATION NOT SHOWN ON THIS DRAWING

Rev:	Revision Description:	Drn/Chk	Date:

Drawing No.: 1983-CS-DP2-G770-GA-XX-0025	Rev: P01
Client: ------	defined by design (dp)^2
Project: Charles Street, Manchester	
Title: Existing Impermeable Area	DP Squared Limited
Scale at A1: 1:100 · Drawn by: Drn · Checked by: Chk · Date: 11/07/23	01422 846693 contact@dpsquared.net 4 Albert Street, Hebden Bridge, HX7 8AH www.dpsquared.net