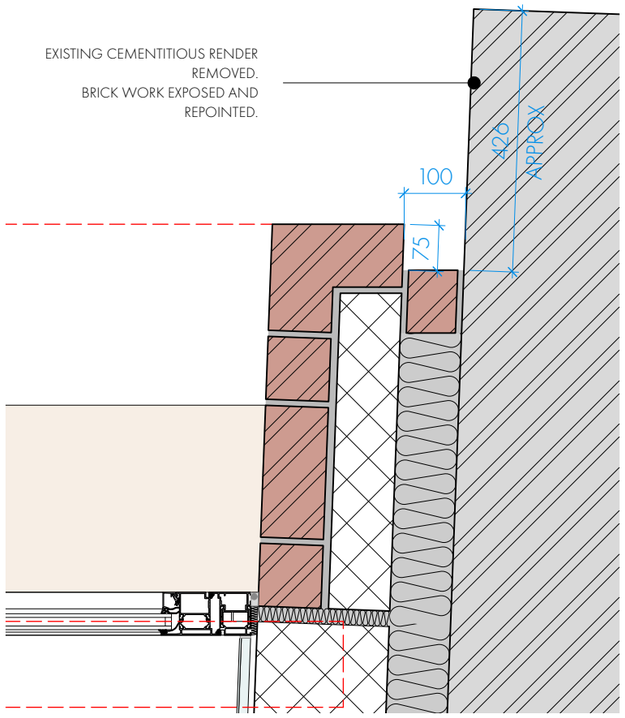

01 PLAN DETAIL_1:10@A3
CURTAIN WALLING JUNCTION
DETAIL GROUND LEVEL

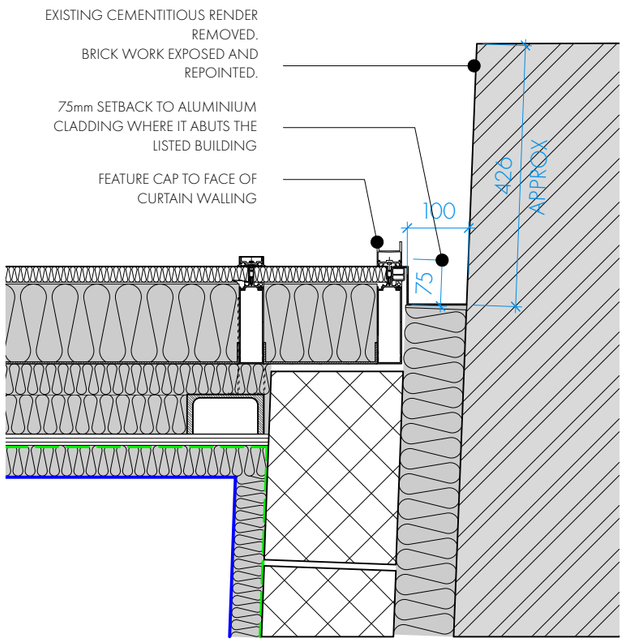

02 PLAN DETAIL_1:10@A3
CURTAIN WALLING JUNCTION
DETAIL UPPER LEVEL

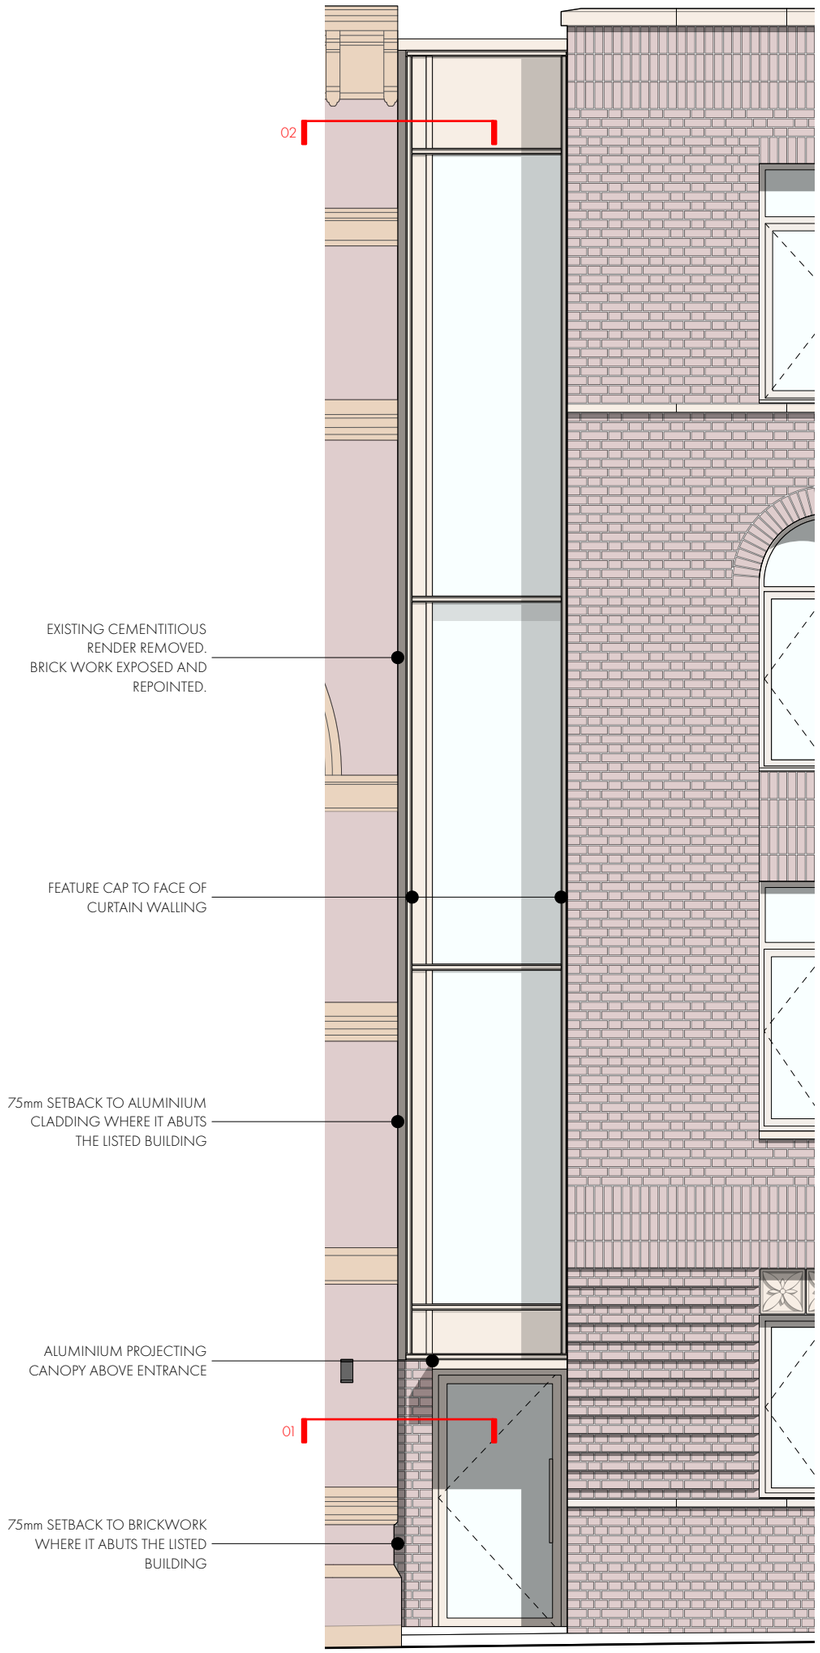

REVISION	DATE	DESCRIPTION

OMIArchitects

31 Blackfriars Road, Salford, Manchester, M3 7AQ
+44(0)161 832 3242 / info@omiarchitects.com / www.omiarchitects.com

PROJECT	LAYSTALL STREET – LISTED BUILDING EXTENSION					
DRAWING	GABLE ELEVATION DETAIL					
DATE	AUG 23	DRAWN BY	DS	SCALE	1:100	@A3
JOB NO.	1383	DWG.NO.	L0373			