



Proposed Elevation

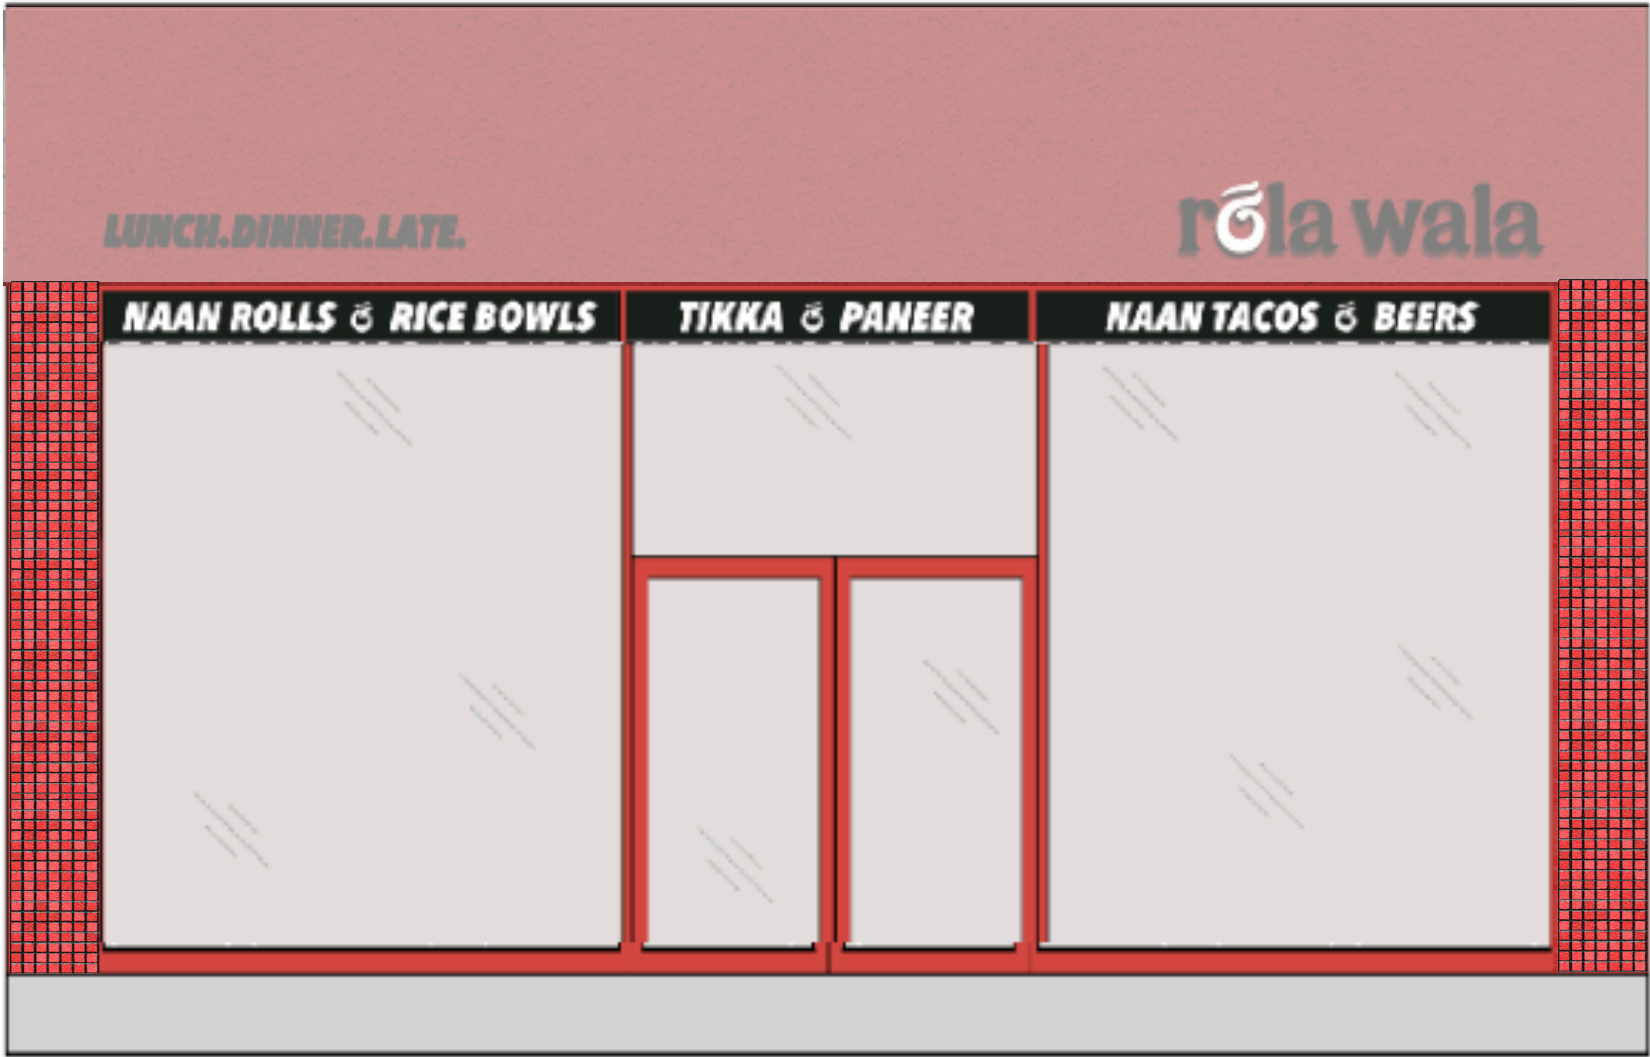


Cayenne red 28mm
Ceramic tile to Fascia

Tile sample

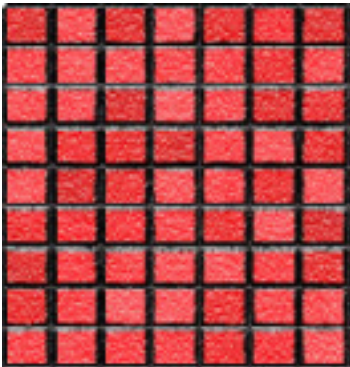

Cayenne red 28mm
Ceramic tile to Fascia

Black grout

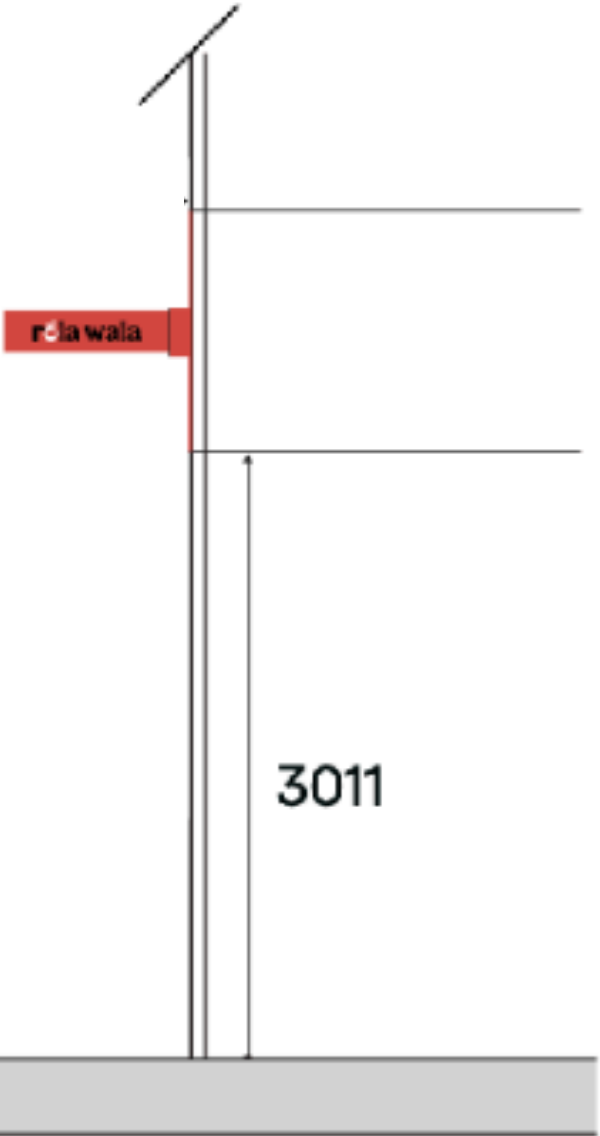

Existing Section 1:50

Rola Wala

Planning Application

Client :
Mark Wright

Location :
75 Deansgate
Manchester M3 2BW

Date :
07/09/23

Drawn by :
KL

Revision :
/00

Scale :
00/000

Drawing type :
Specification

Do not scale from this drawing. It is the contractor's responsibility to report any drawing inaccuracies and request clarification from the design team before proceeding. All measurements are indicative and should be checked on site by individual contractors prior to commencement of construction or procurement of materials or components. This drawing is copyright of NCstudio and may not be copied or reproduced in any form without written permission.