

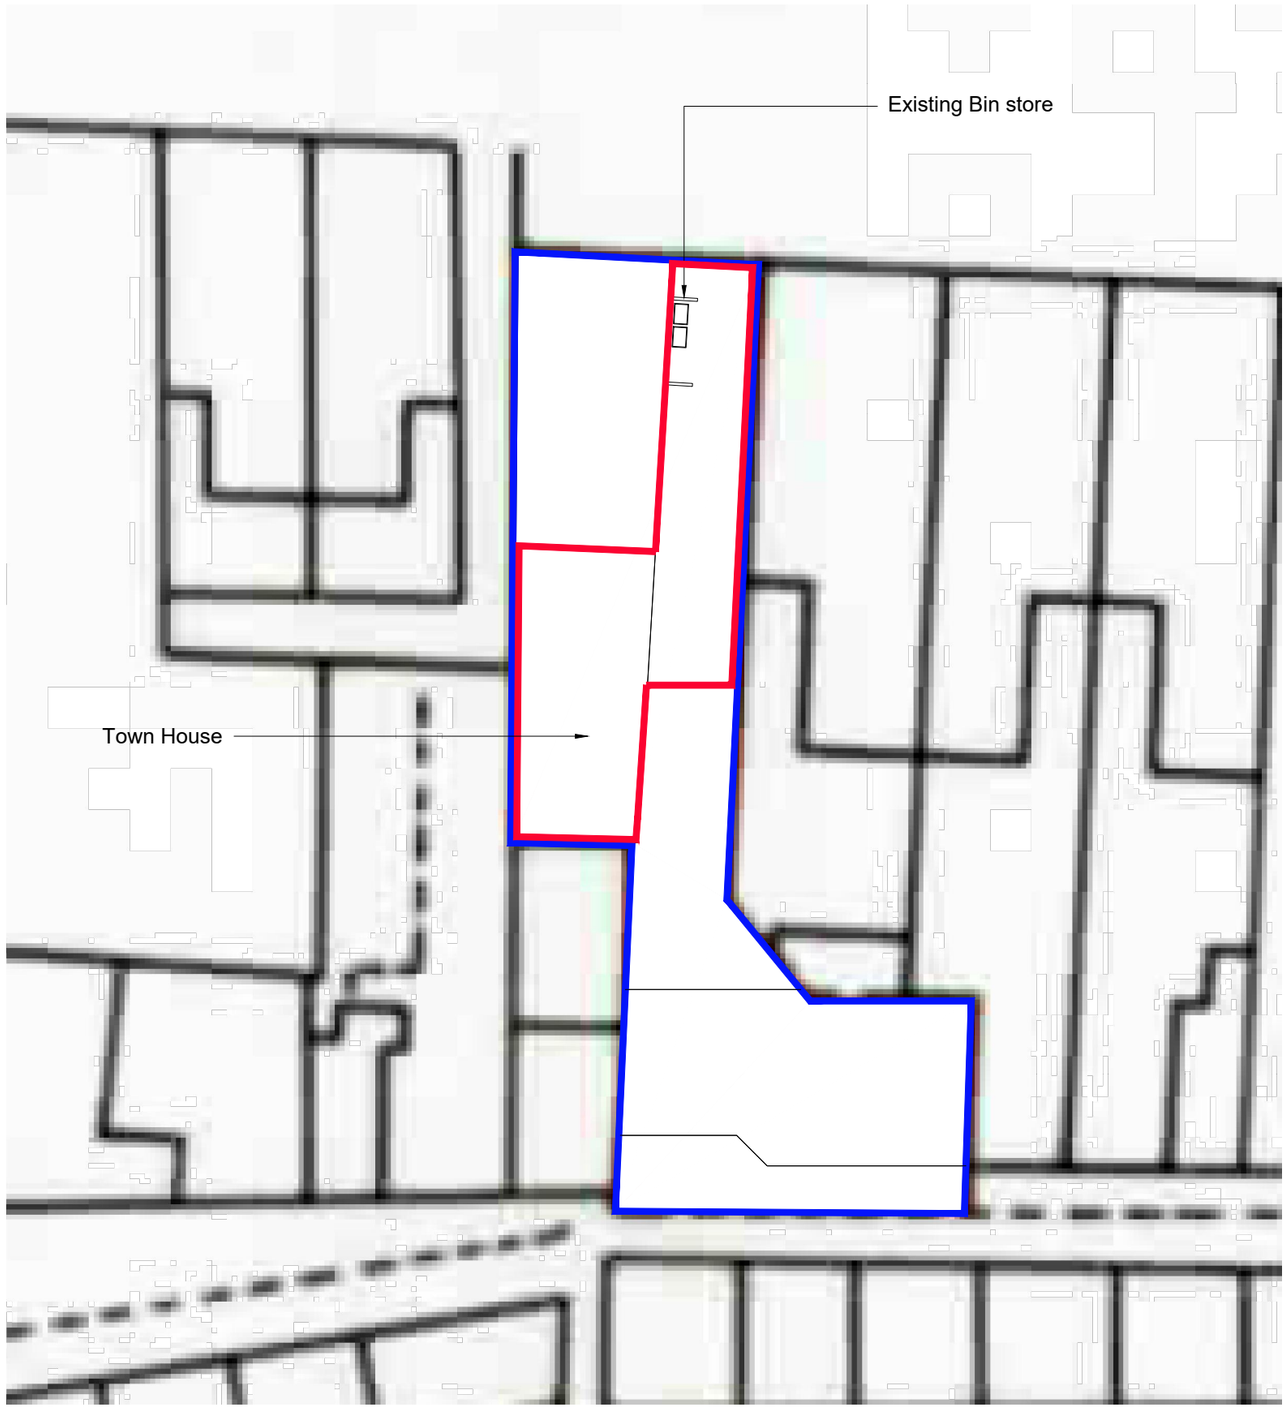


0 4m 8m 12m 16m 20m
1:200

Site Plan 1:200

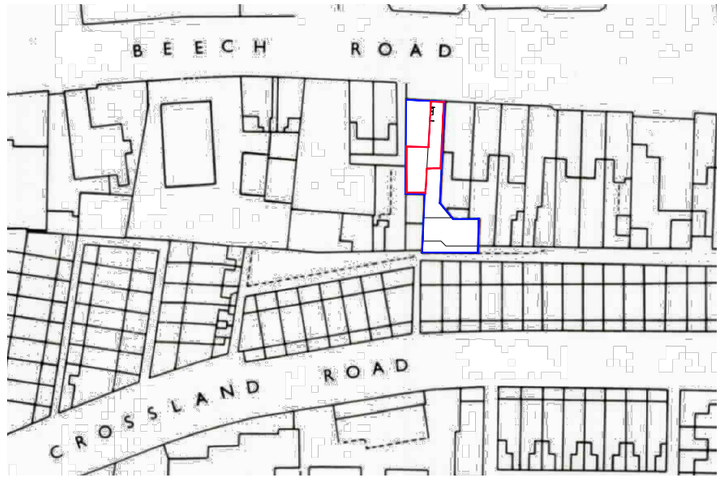

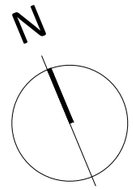

0 25m 50m 75m 100m 125m
1:1250

Location Plan 1:1250

Do not scale if in doubt ask.

Pete Cowley

Project

115 Beech Road
Chorelton M21 9EQ

Title

Site and Location Plan

Date	Scale
Jul 2023	1:1250/200@A3
2023-01-01	

-