notes:

1. DO NOT SCALE FROM THIS DRAWING - USE FIGURED DIMENSIONS ONLY.
2. TO BE READ IN CONJUNCTION WITH ALL OTHER CONSULTANTS / SPECIALISTS DRAWINGS, REPORT ANY DISCREPANCIES BEFORE AFFECTED WORK COMMENCES.
3. ALL SETTING OUT DIMENSIONS TO BE CHECKED ON SITE BY CONTRACTOR BEFORE WORK COMMENCES.

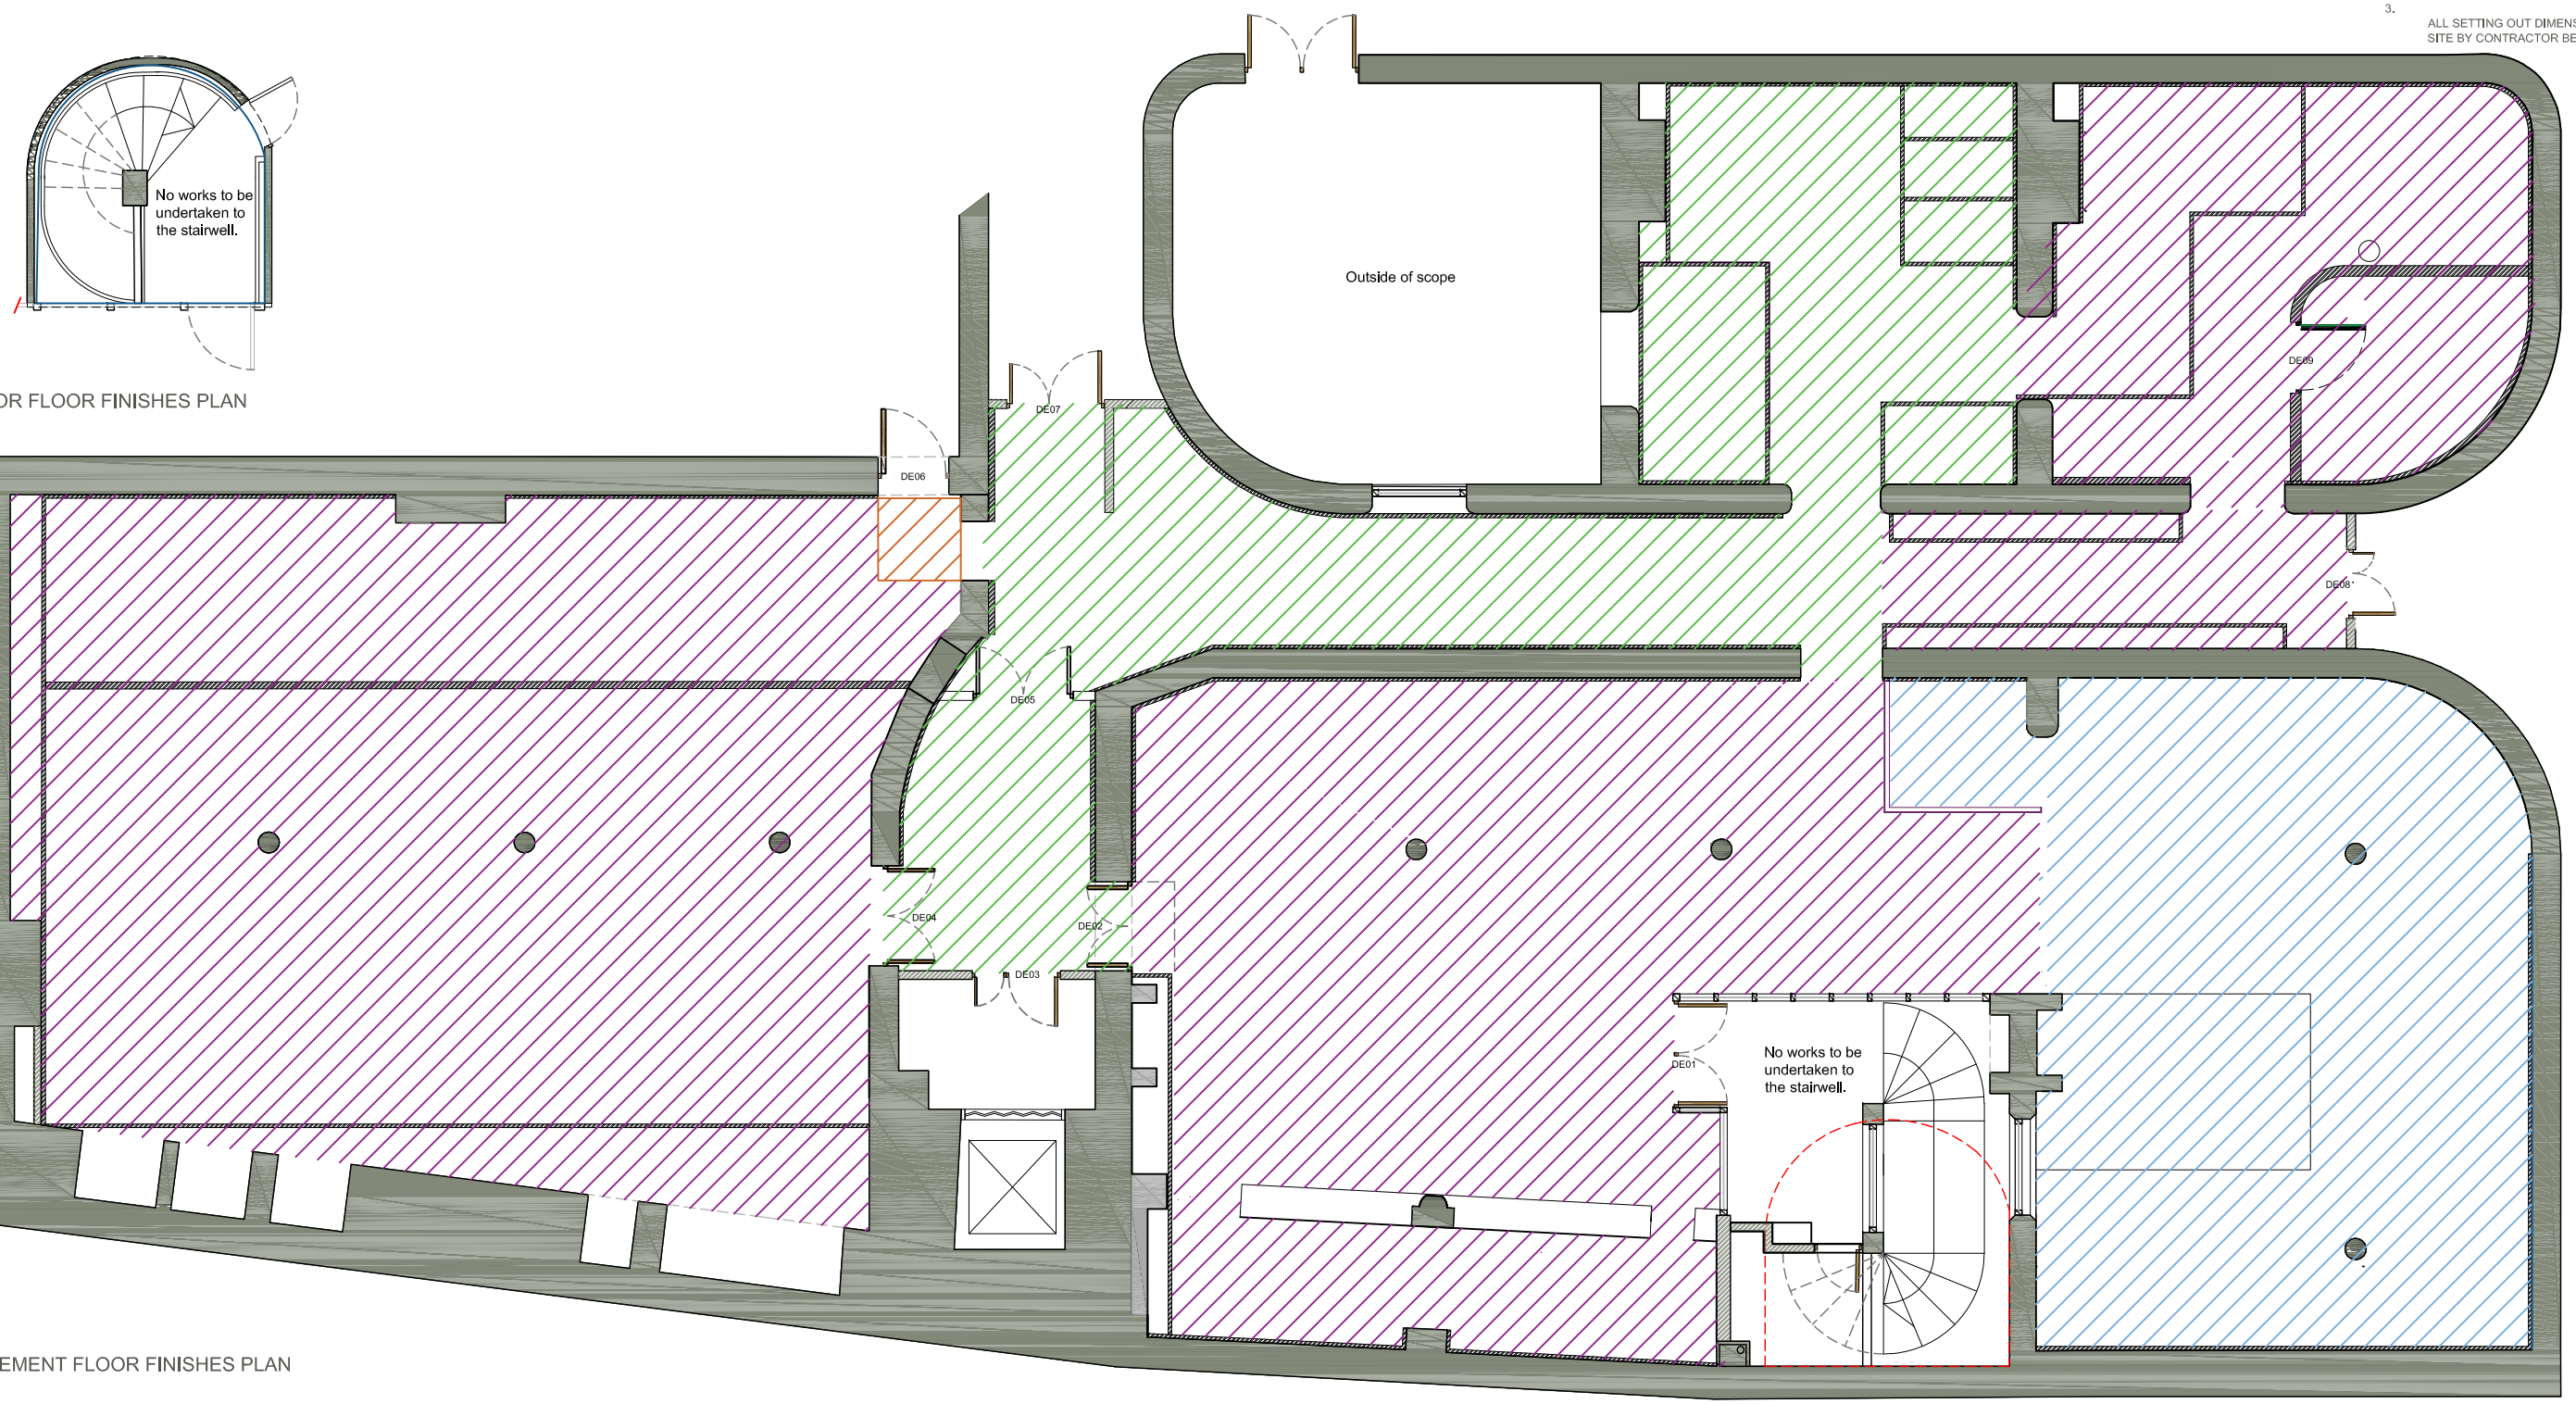

GROUND FLOOR FLOOR FINISHES PLAN
SCALE 1:100

EXISTING BASEMENT FLOOR FINISHES PLAN
SCALE 1:100

N

EXISTING FLOOR FINISHES KEY

- Timber herringbone flooring
- Concrete flooring
- Tiled floor
- Tiled floor

REVISIONS				
C	Revision for Planning	29/11/2023	SGi	LM
B	Revision for Planning	02/11/2023	SGi	LM
A	Information for Planning	01/11/2023	SGi	LM

DATE; DRAWN; CHECK

CLIENT	Ryde Studios
PROJECT	BAA-Barton Arcade
TITLE	Existing Floor Finishes
NUMBER	BAA-SEV-XX-00-DR-A- 02012
REVISION	C
STATUS	Planning
SCALE	1:100 @ A3
DATE	01/11/2023
DRAWN BY	SGi
CHECKED BY	LM

0 0.5 1 1.5 2 2.5

seven.
SEVENARCHITECTURE.CO.UK

Studios at :

61 Oxford Street,
MANCHESTER, M1 6EQ
t : 0161 236 5655

Clarendon House, Victoria Avenue,
HARROGATE, HG1 1DY
t : 01423 709 807

Galeri 6, Doc Fictoria,
CAERNARFON, LL55 1SQ
t: 01286 685 253

24 Greville Street, **LONDON,**
EC1N 8SS
t : 0203 036 0691