


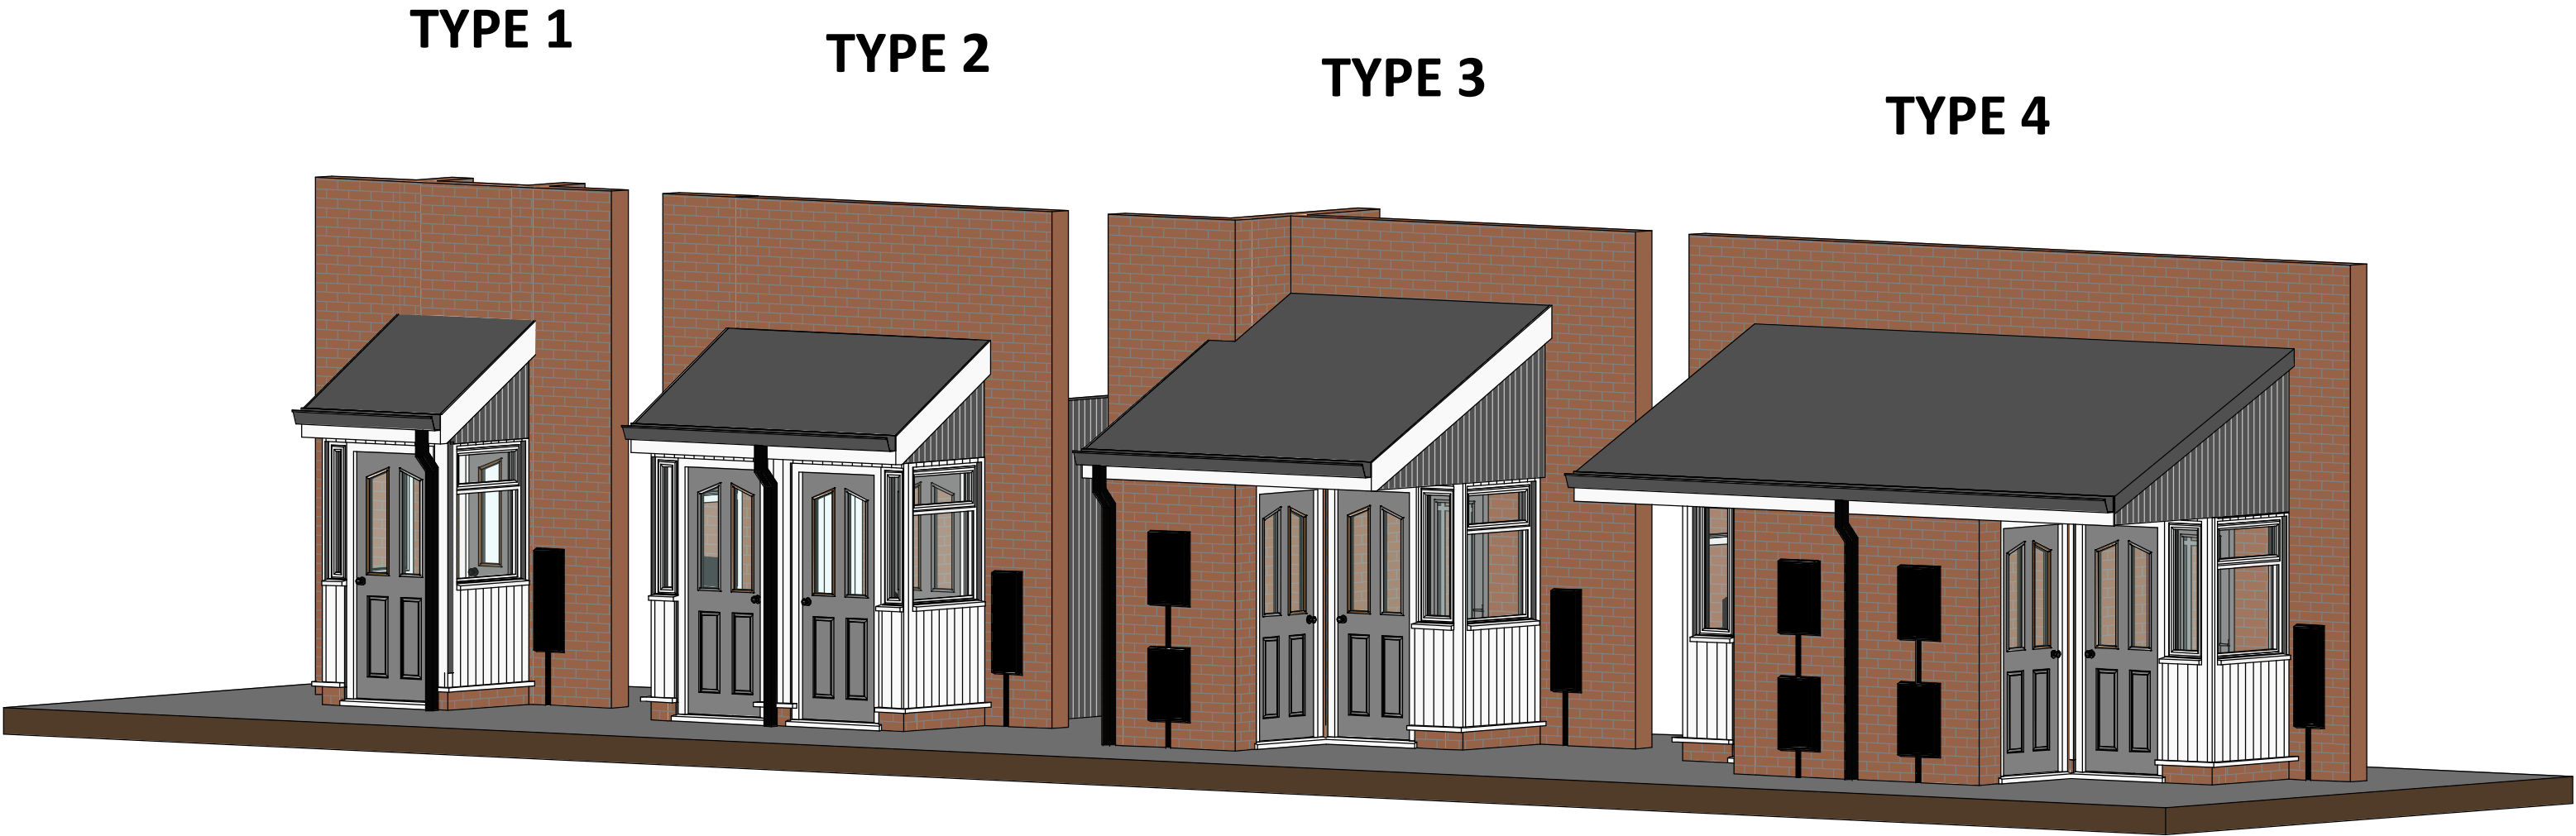

3D View 01

NOTE: All Electricity meters to be taken down from existing timber panelling and relocated to adjacent wall of main building, to be carried out by tenant's electricity supplier. Contractor to allow for arranging moving of meters with suppliers.

Door colour options to be selected by tenants as one of the below palettes. The chosen palette will be mixed complementarily across the scheme.

Door colour options

1.

Down Pipe

2.

Lamp room Gray

3.

Blackened



3D View 02

C	29.11.23	LB	Front porch design amended from brick to uPVC white
B	07.09.23	LB	Drawing status changed to Building Regulations
A	01.09.23	LB	Drawing status changed to Tender
Rev	Date	Int	Description

btp
ARCHITECTS

RIBA
Chartered Practice

CLIENT:
Arawak Walton HA

PROJECT:
209 - 211 Withington Road, Whalley Range

DESCRIPTION:
Proposed Porches Indicative 3D View

PURPOSE OF ISSUE:
Planning

DRAWN BY:	CHECKED	DATE:	SCALE @ A2:
JW	LT	28.09.22	

JOB NO:	STATUS CODE:	DRAWING NO:	REV
4028	S2	110	C

FILE IDENTIFIER:
WR-BTP-00-ZZ-DR-A-4028_110.C