





Proposed Front Elevation Block 14

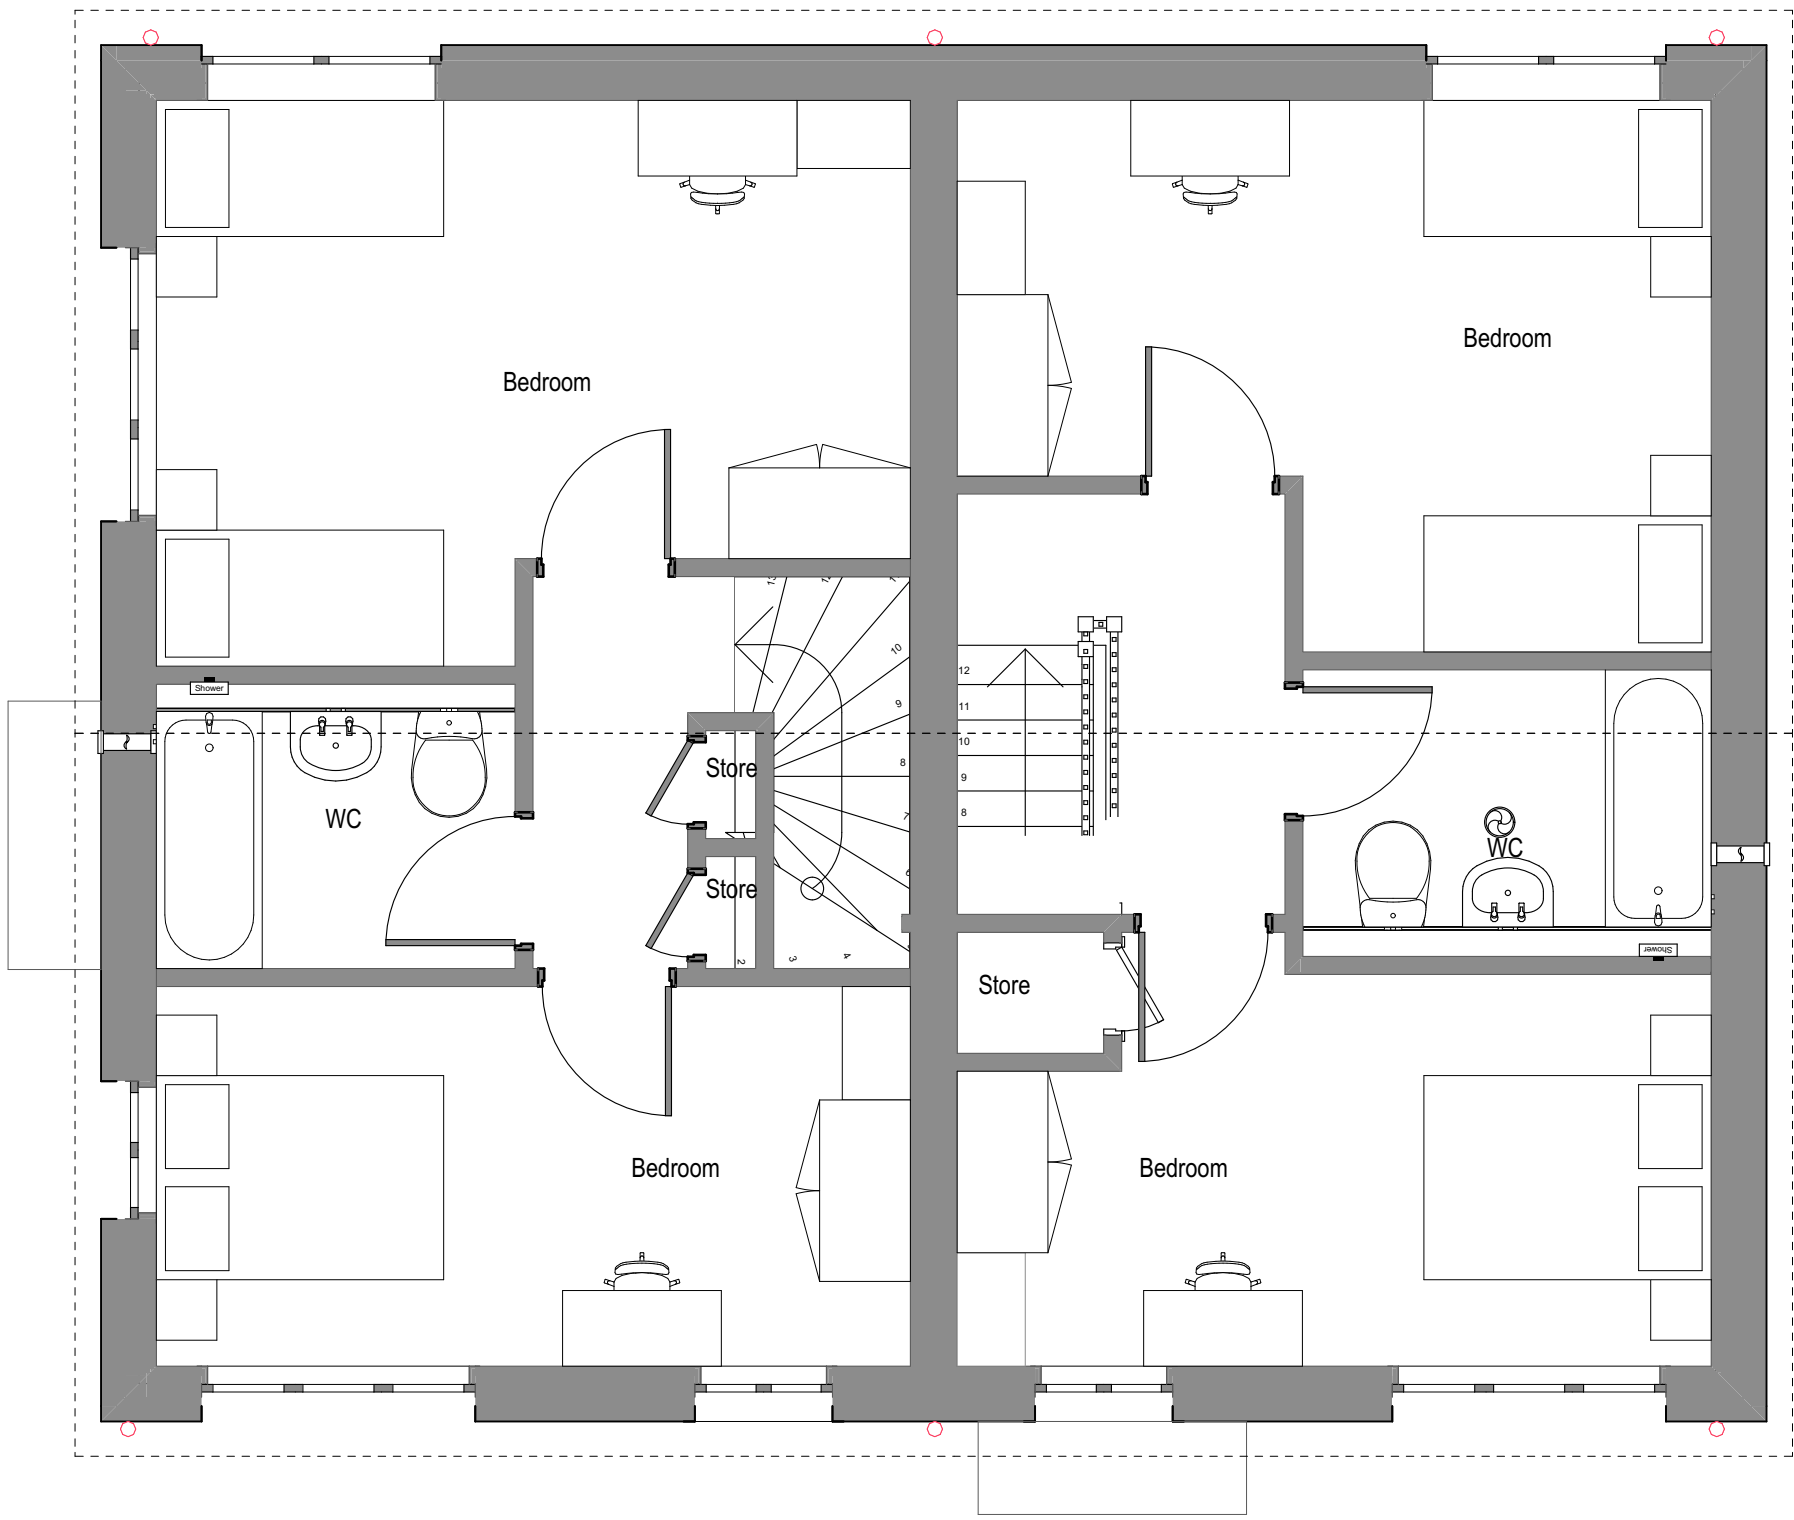

First Floor 1:50

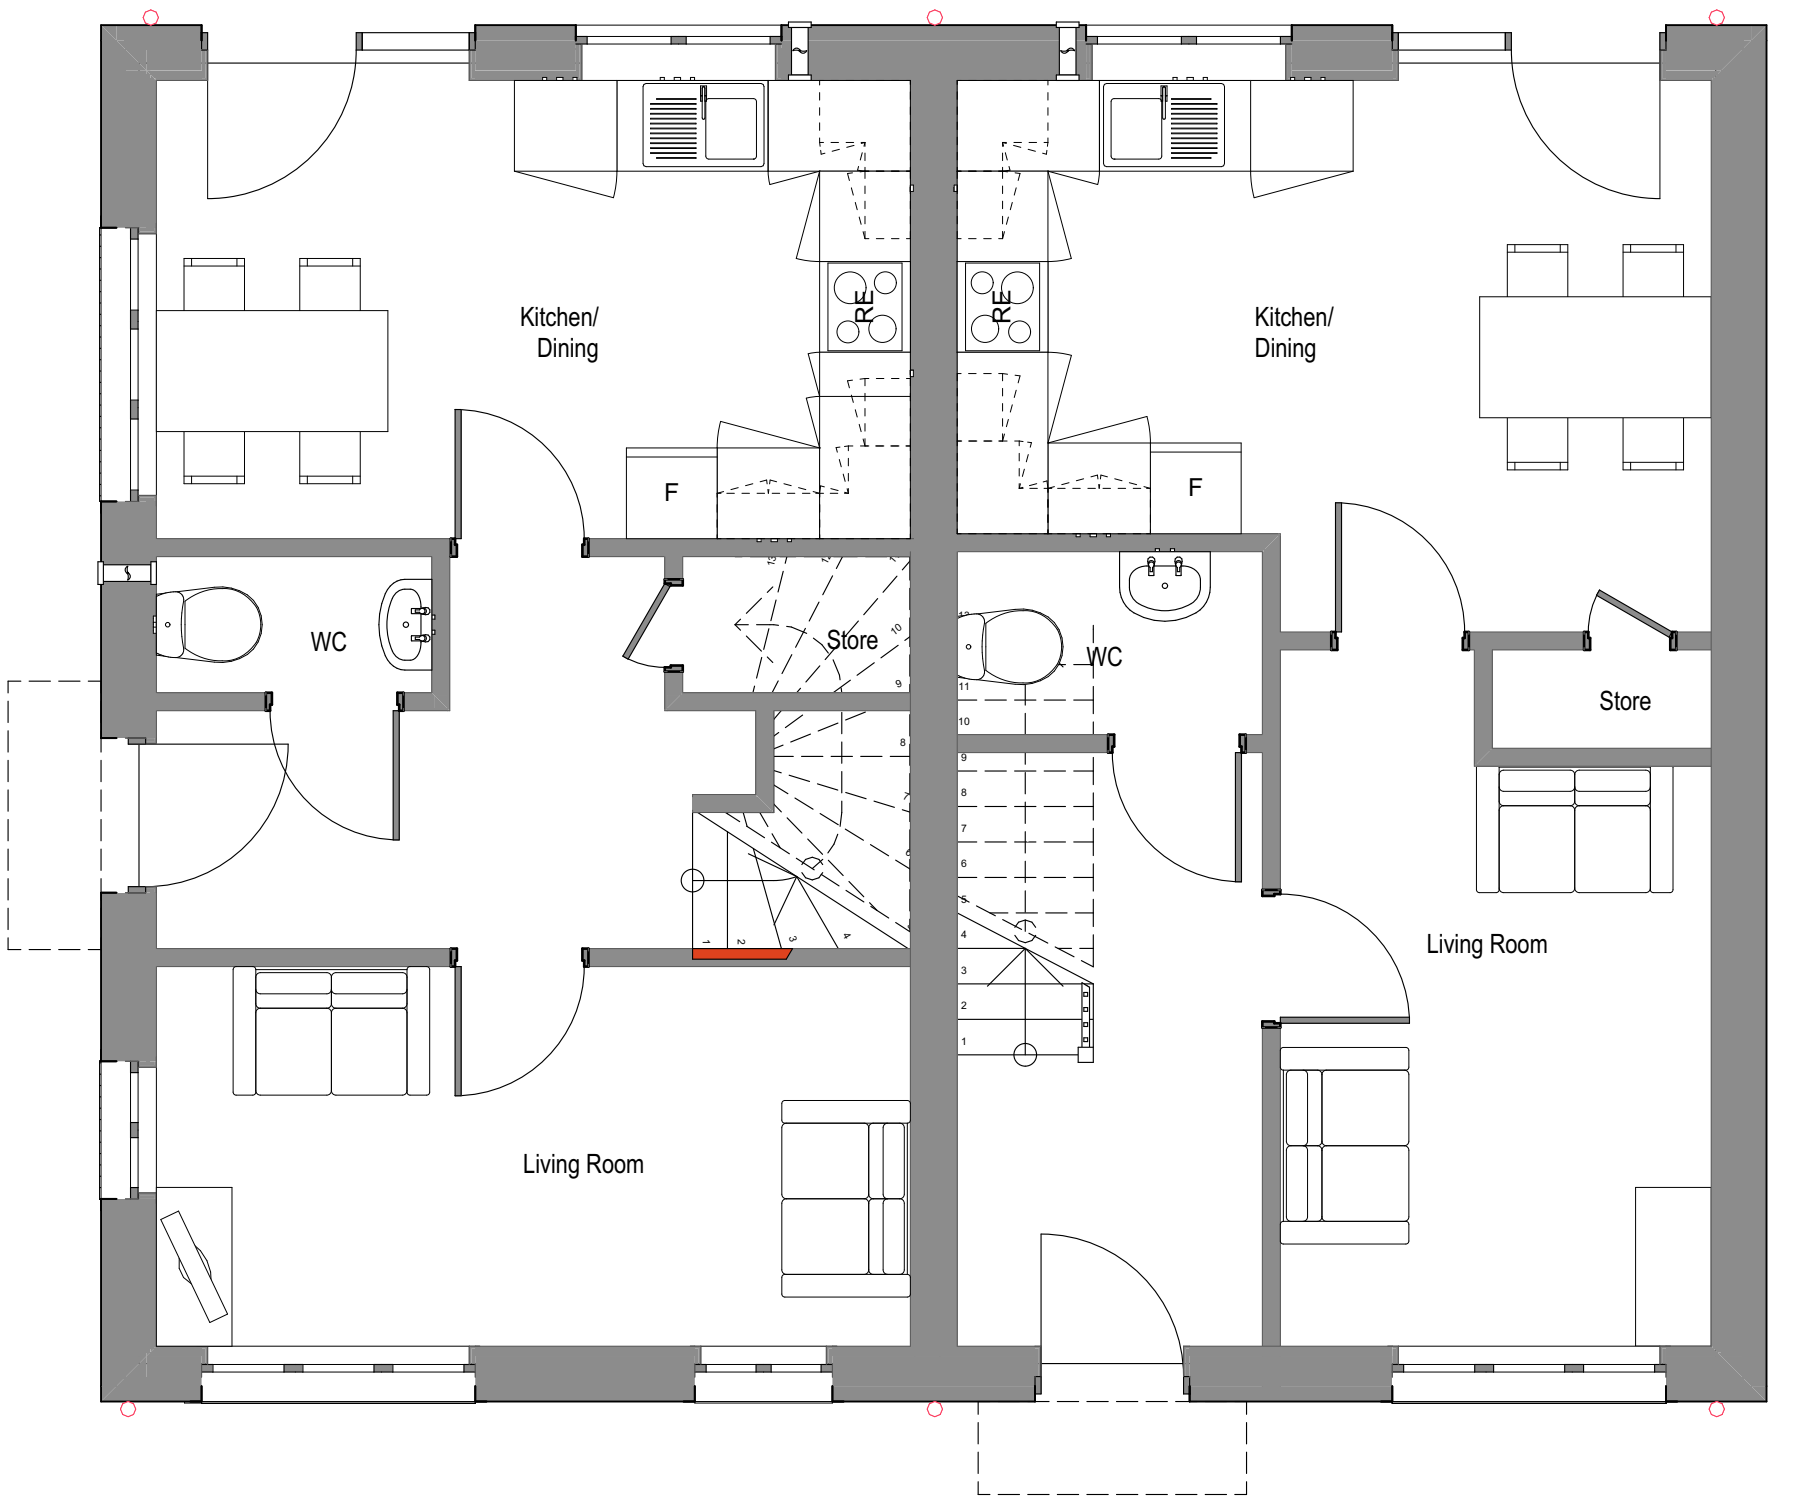

Ground Floor 1:50