



High Lane, Chorlton.


 - 1.8m high double slatted horizontal screen fence with horizontal 0.3m trellis - 2.1m total height.

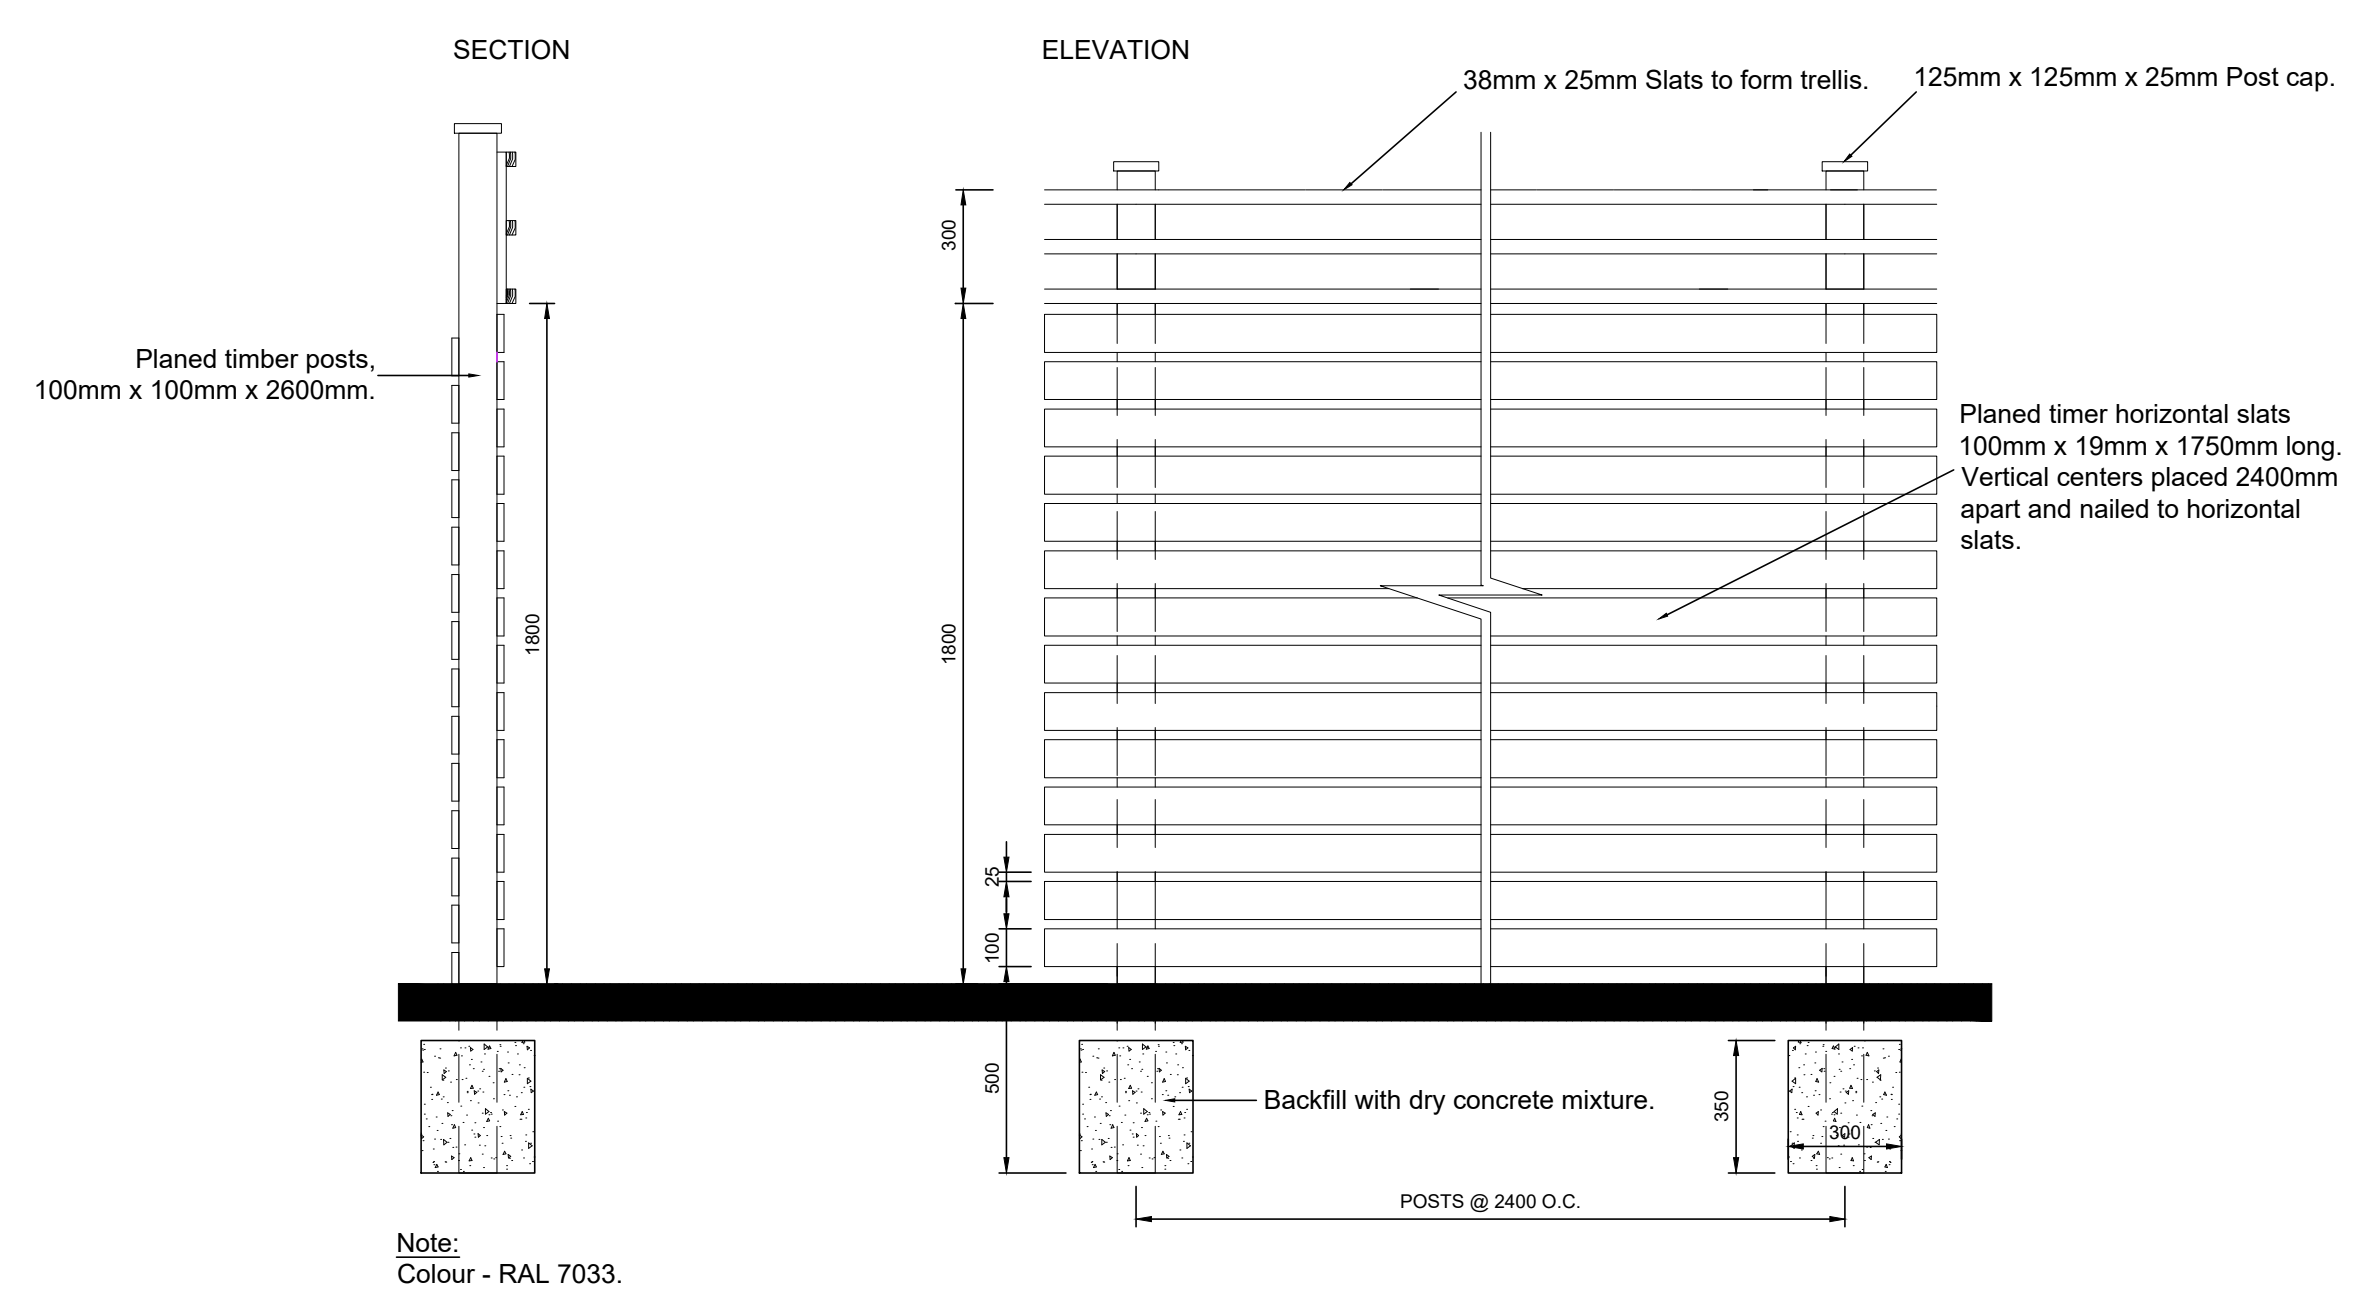


 - High double slatted horizontal side gate.

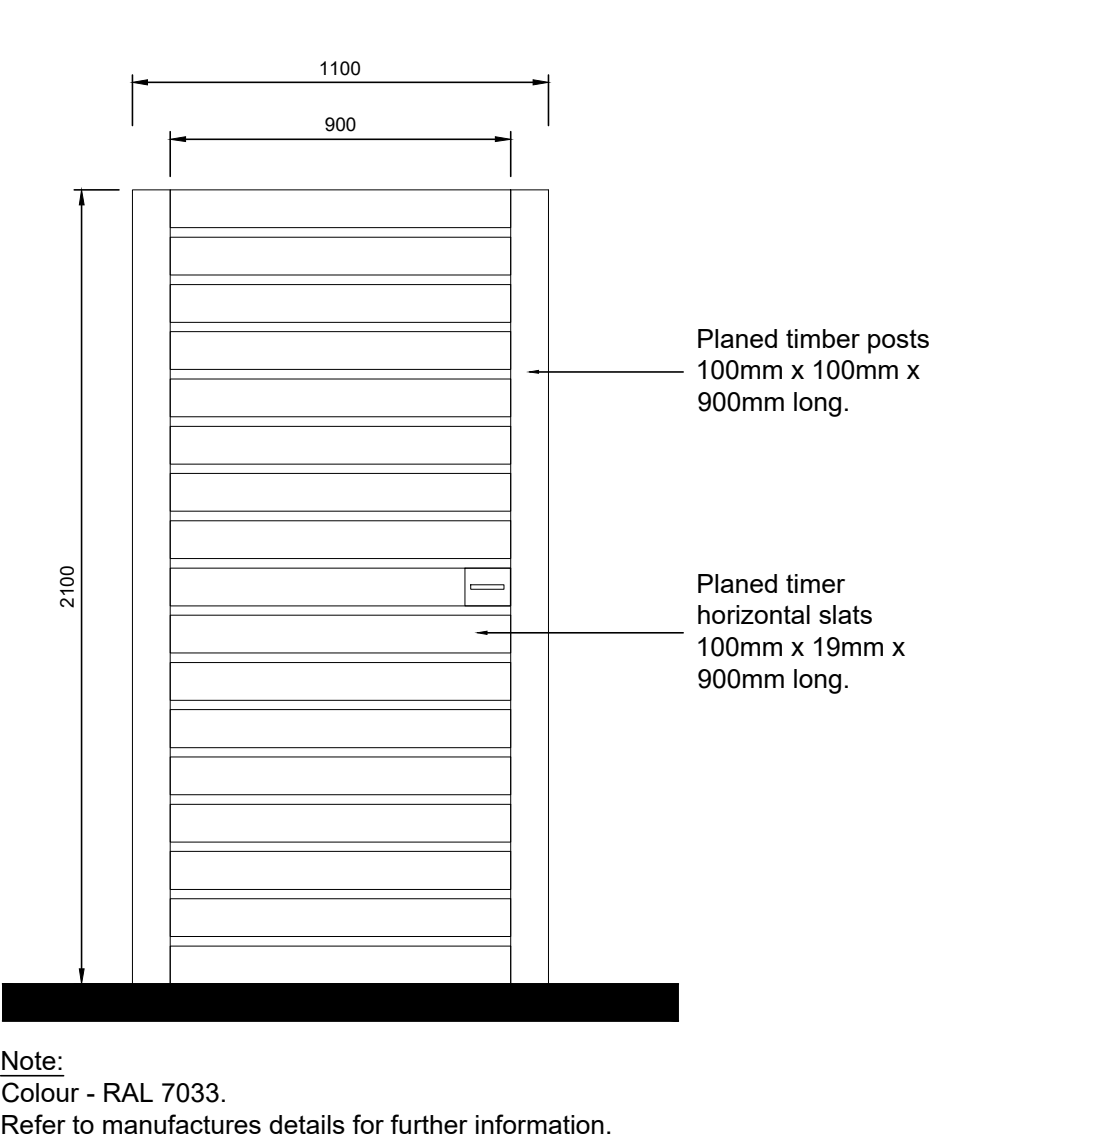


 - 2.1m high brick wall to match development facings.

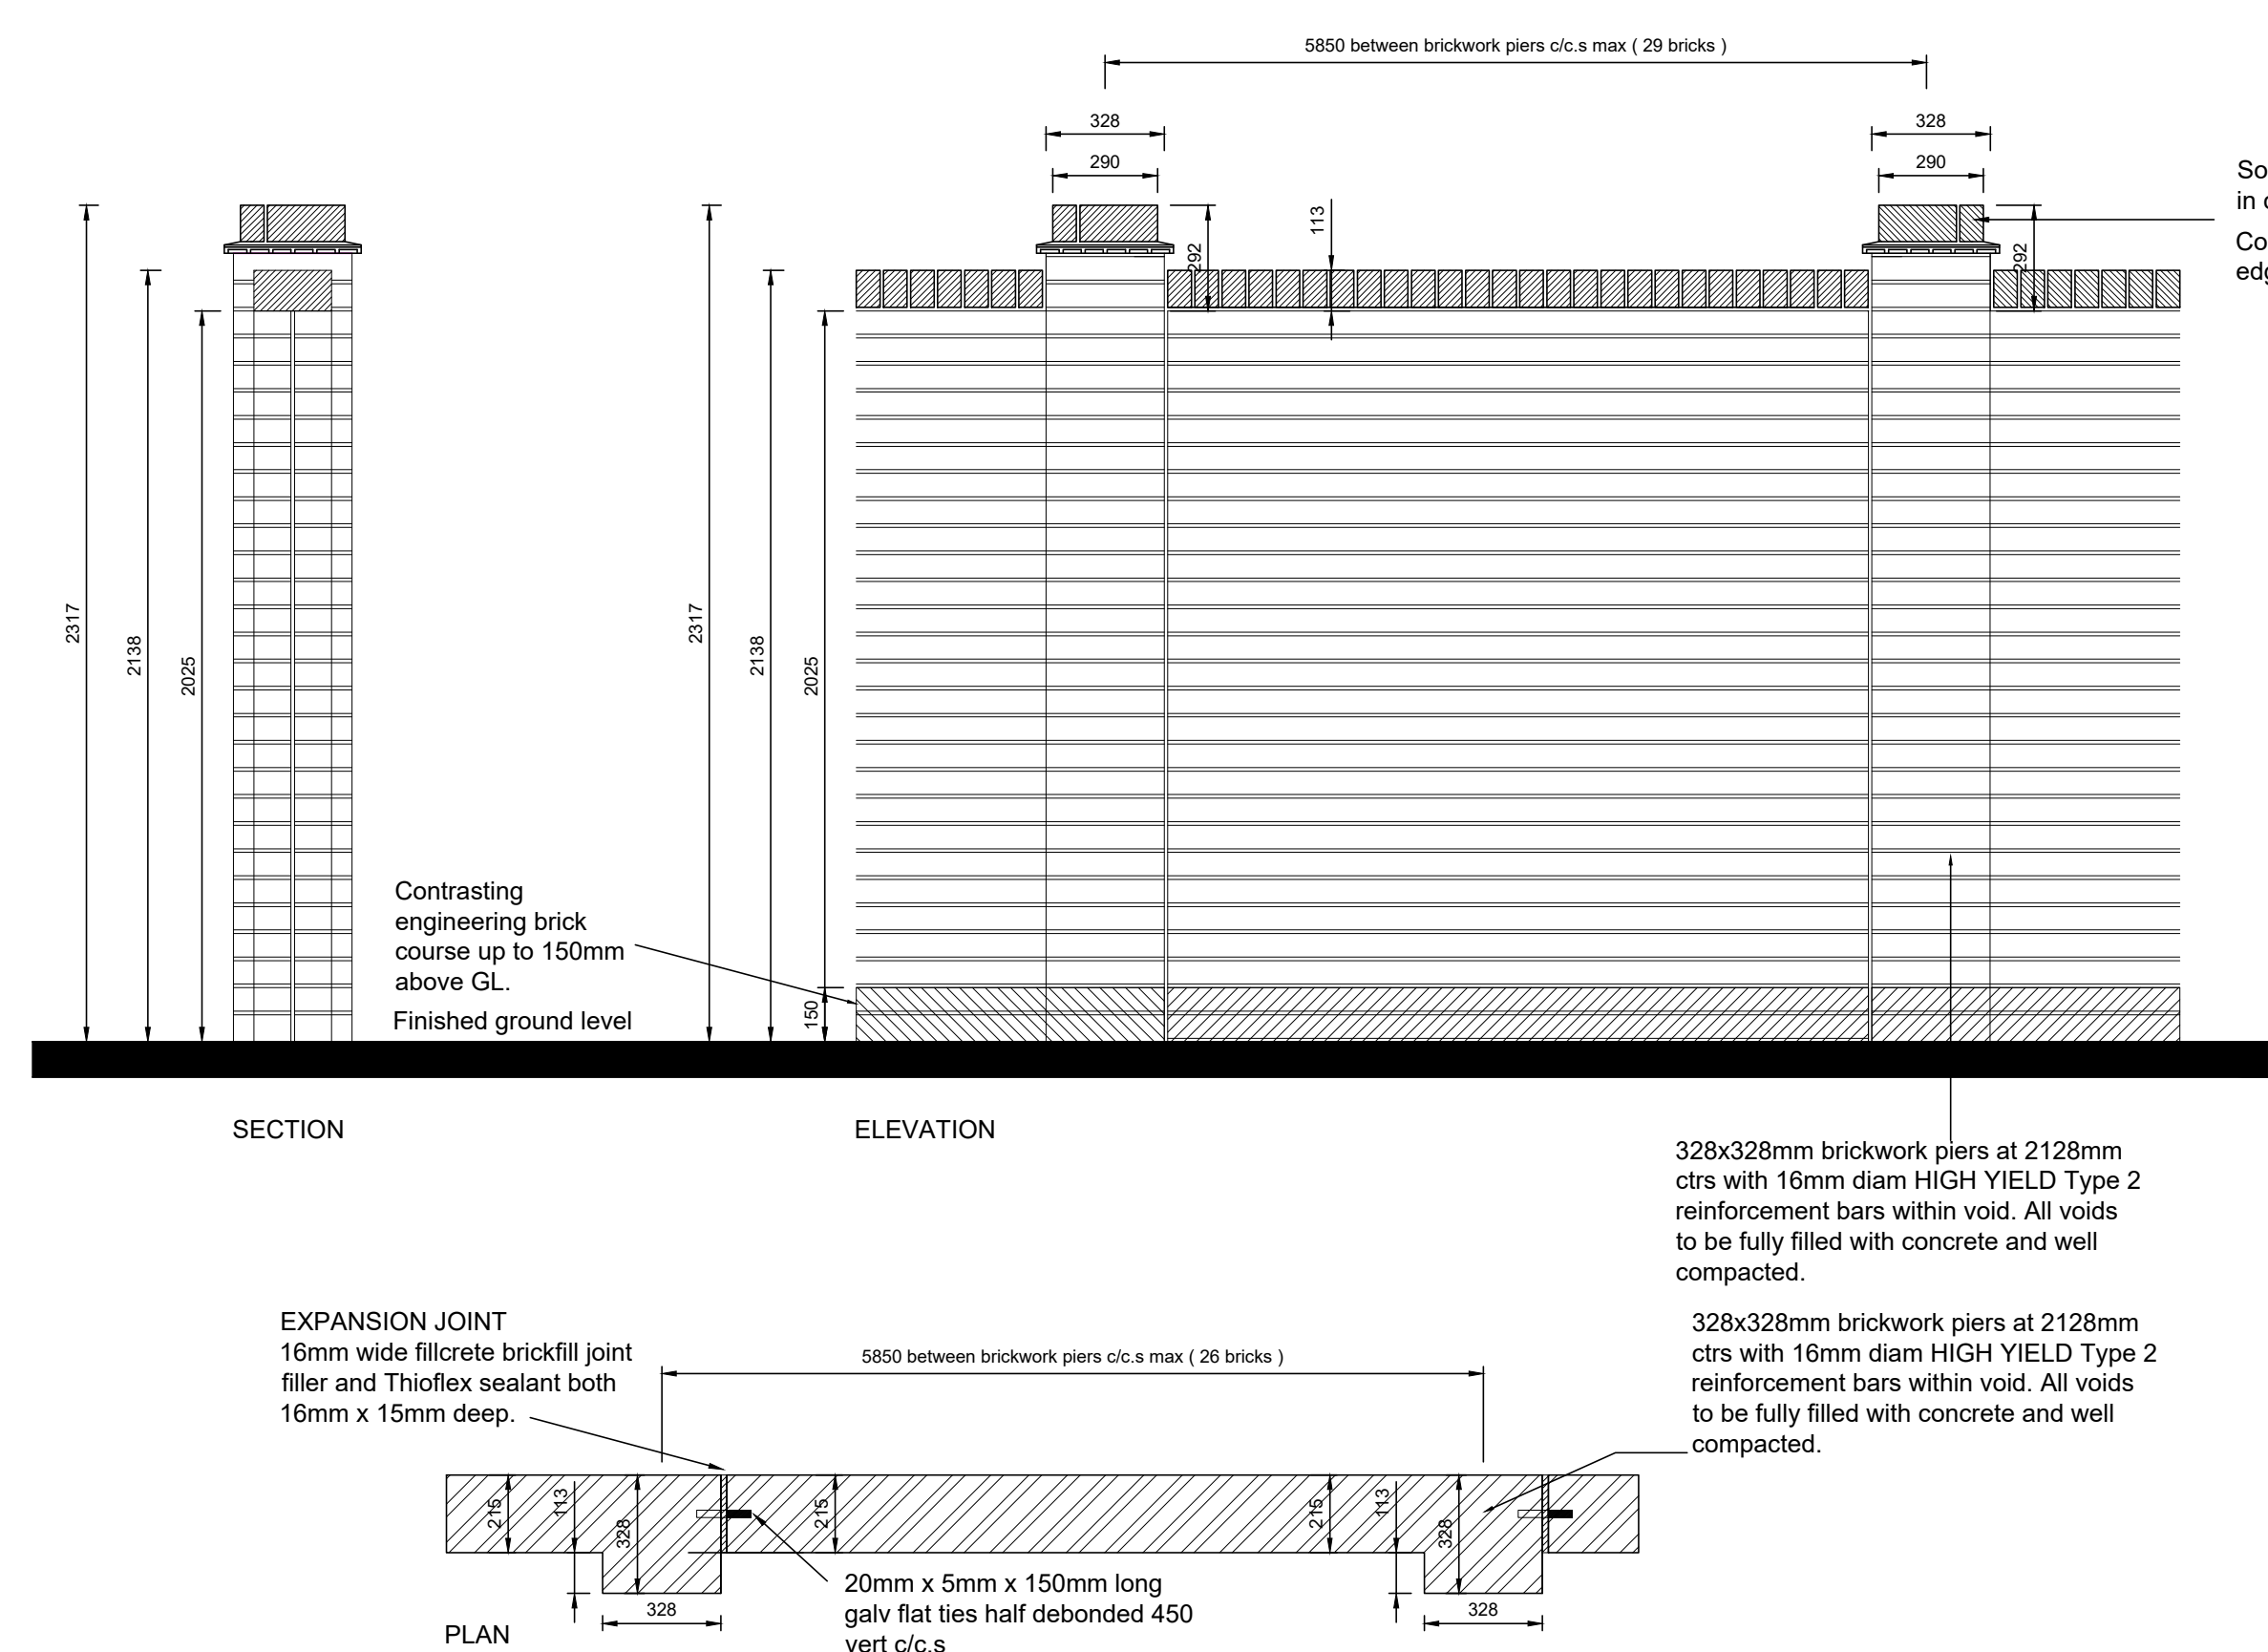

 - 2.1m high metal side gate.

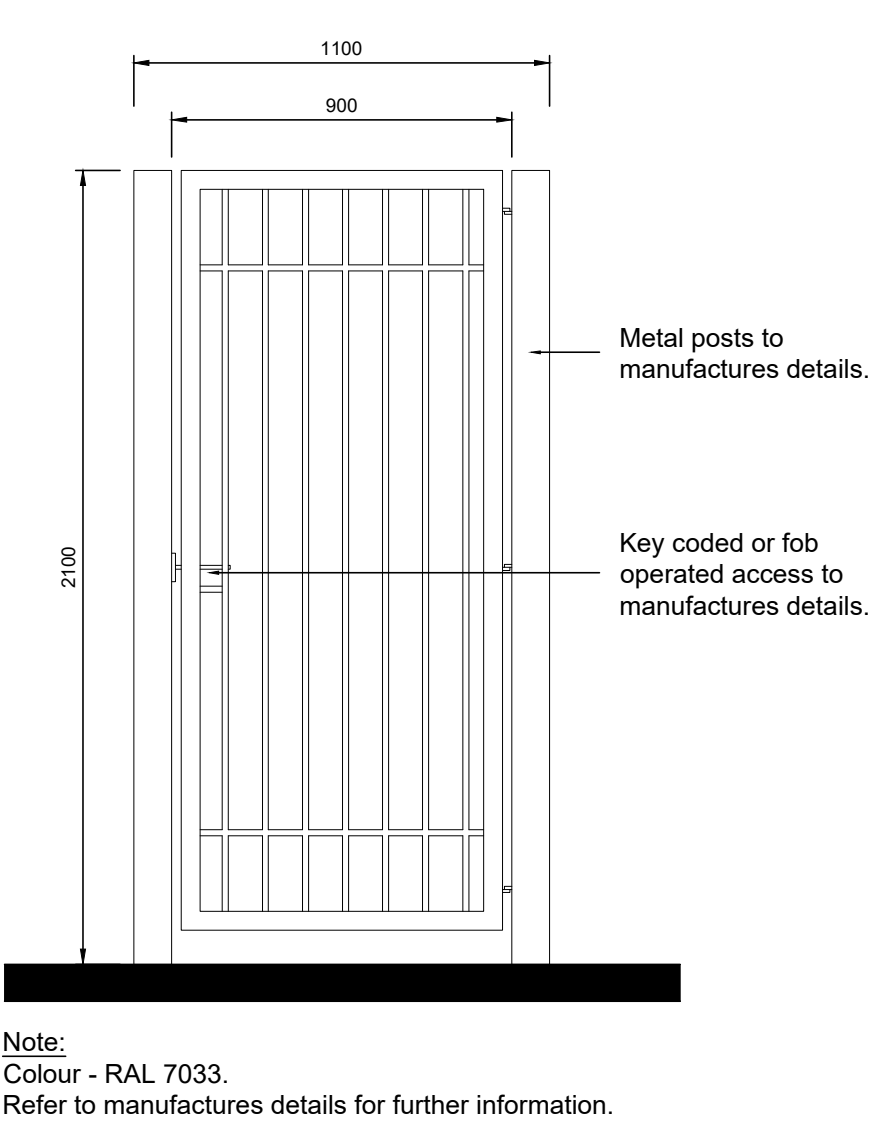

 - 1.1m high metal railings.

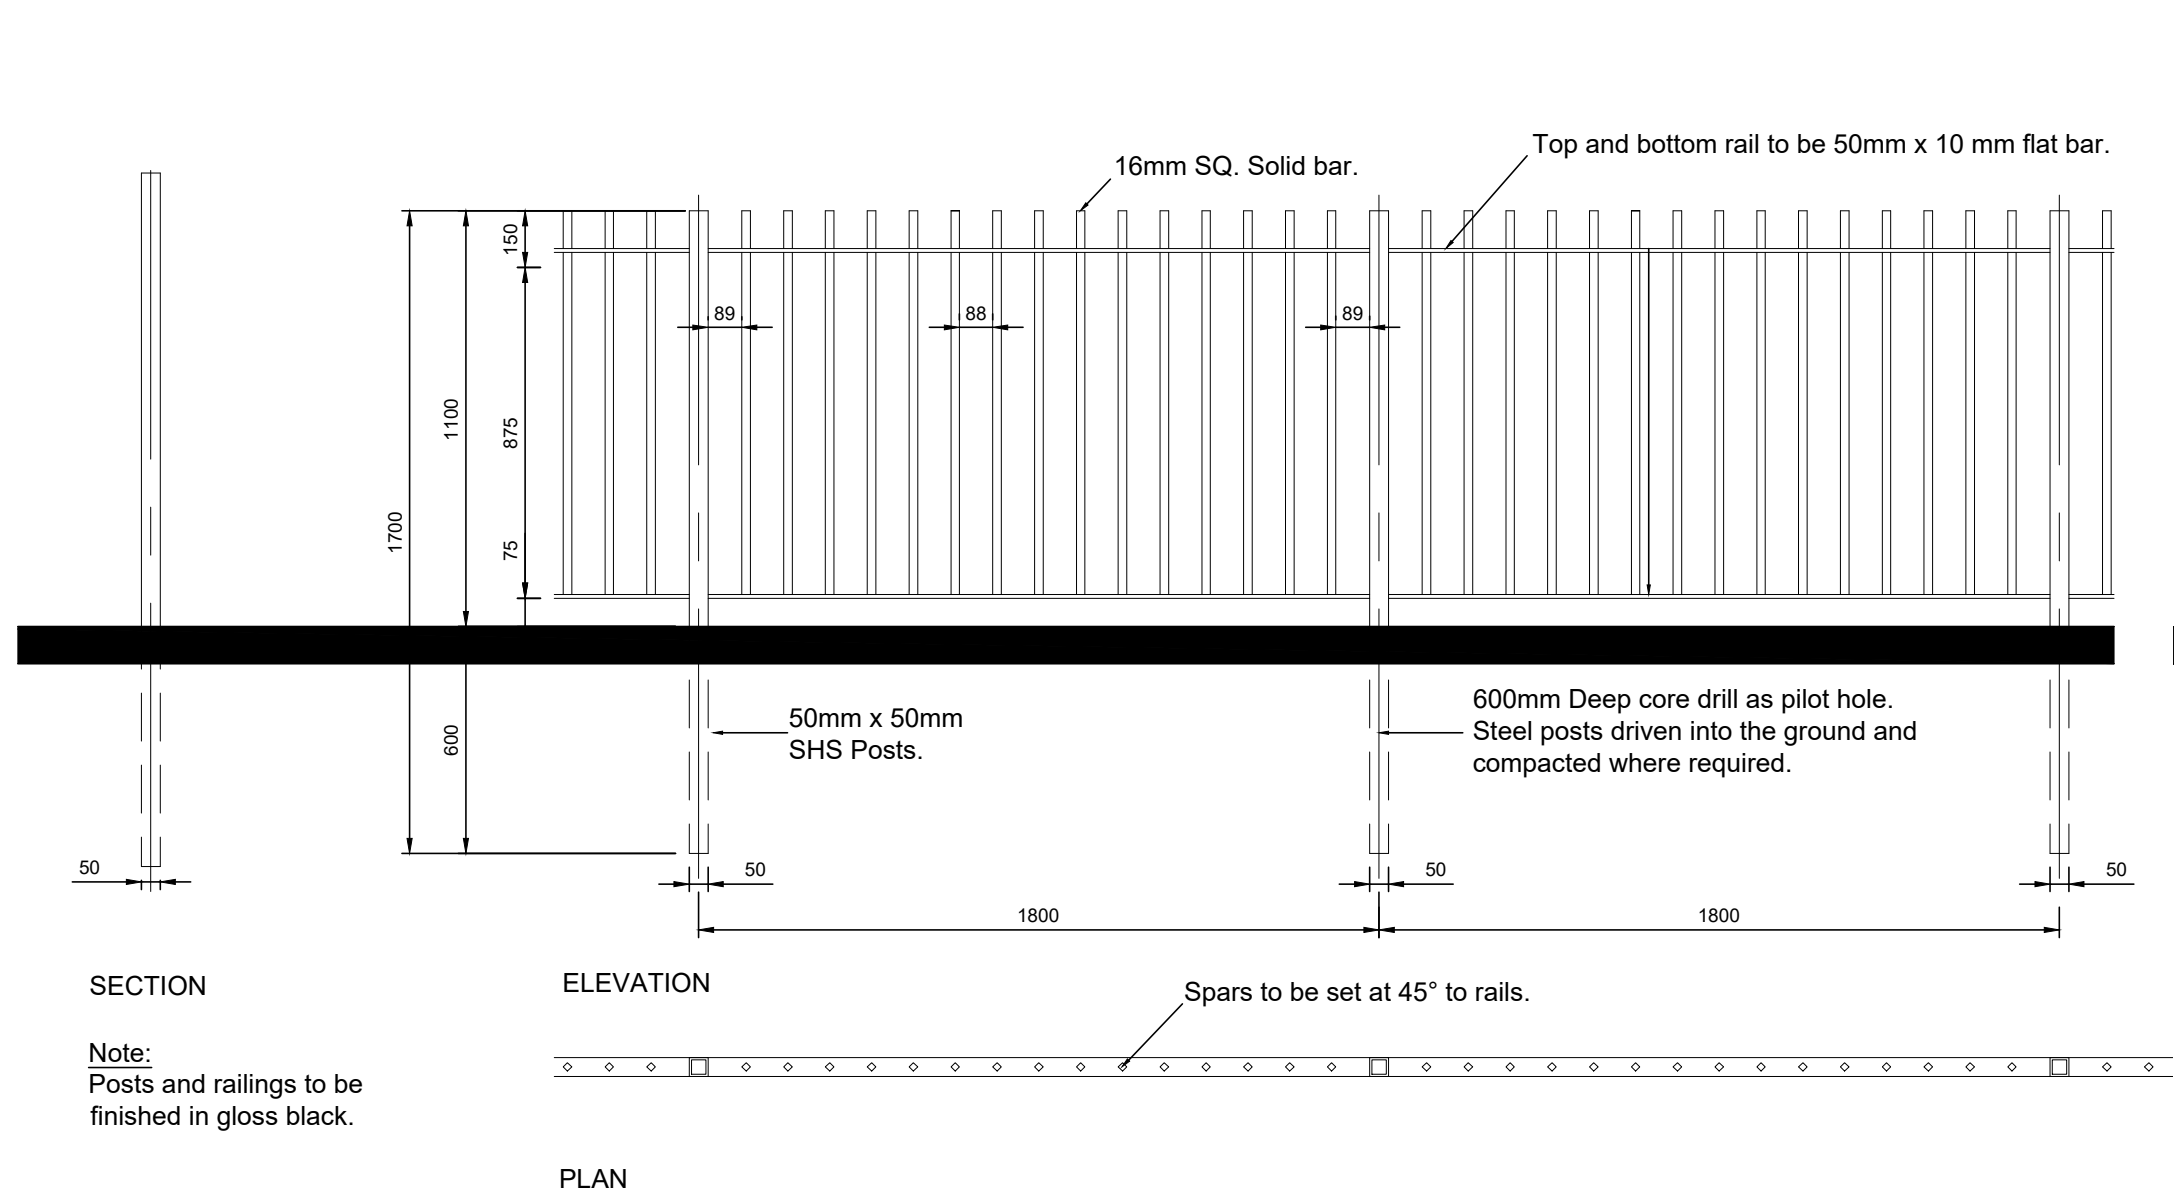

 - Existing wall fronting Stockton Road.



- The Copyright of this drawing belongs to MPSP Planning & Design Ltd. and shall not be used or reproduced in any form without its express permission.
- Only scale for 'Town and Country Planning Act 1990' services. For construction purposes, work to figured dimensions only. All dimensions to be checked with MPSP and on site prior to the execution of any work.
- For the avoidance of doubt all dimensions are measured to wall structure and not the finishes unless otherwise stated.
- Where any discrepancy is found to exist within or between drawings and/or documents it should be reported to the architect immediately.
- MPSP Planning & Design Ltd. shall not be liable for any use of drawings and documents for any purpose other than for which the same were prepared by or on behalf of MPSP Planning & Design Ltd.

NOTE:
Layout to be read in conjunction with boundary treatment layout and engineer's drawings.
Details subject to agreement with the local authority & manufactures specifications.

Rev	Date	Revision	Initial
Client			
CUBE HOMES			
Drawing Title			
BOUNDARY TREATMENT DETAILS			
Project			
Proposed Residential Development, High Lane, Chorlton.			
Job No	Dwg No	Drawn	Rev
22114	04	CW	-
Scale	Date	Stage	
1:20 @ A1	AUGUST 2023	FOR PLANNING	
mpsl planning & design ltd 4 Ball Green Colne Court, Trafford Park, Manchester, M32 0DT		t: 0161 772 1999 e: info@mpspdesign.co.uk www.mpsplanninganddesign.co.uk	

